



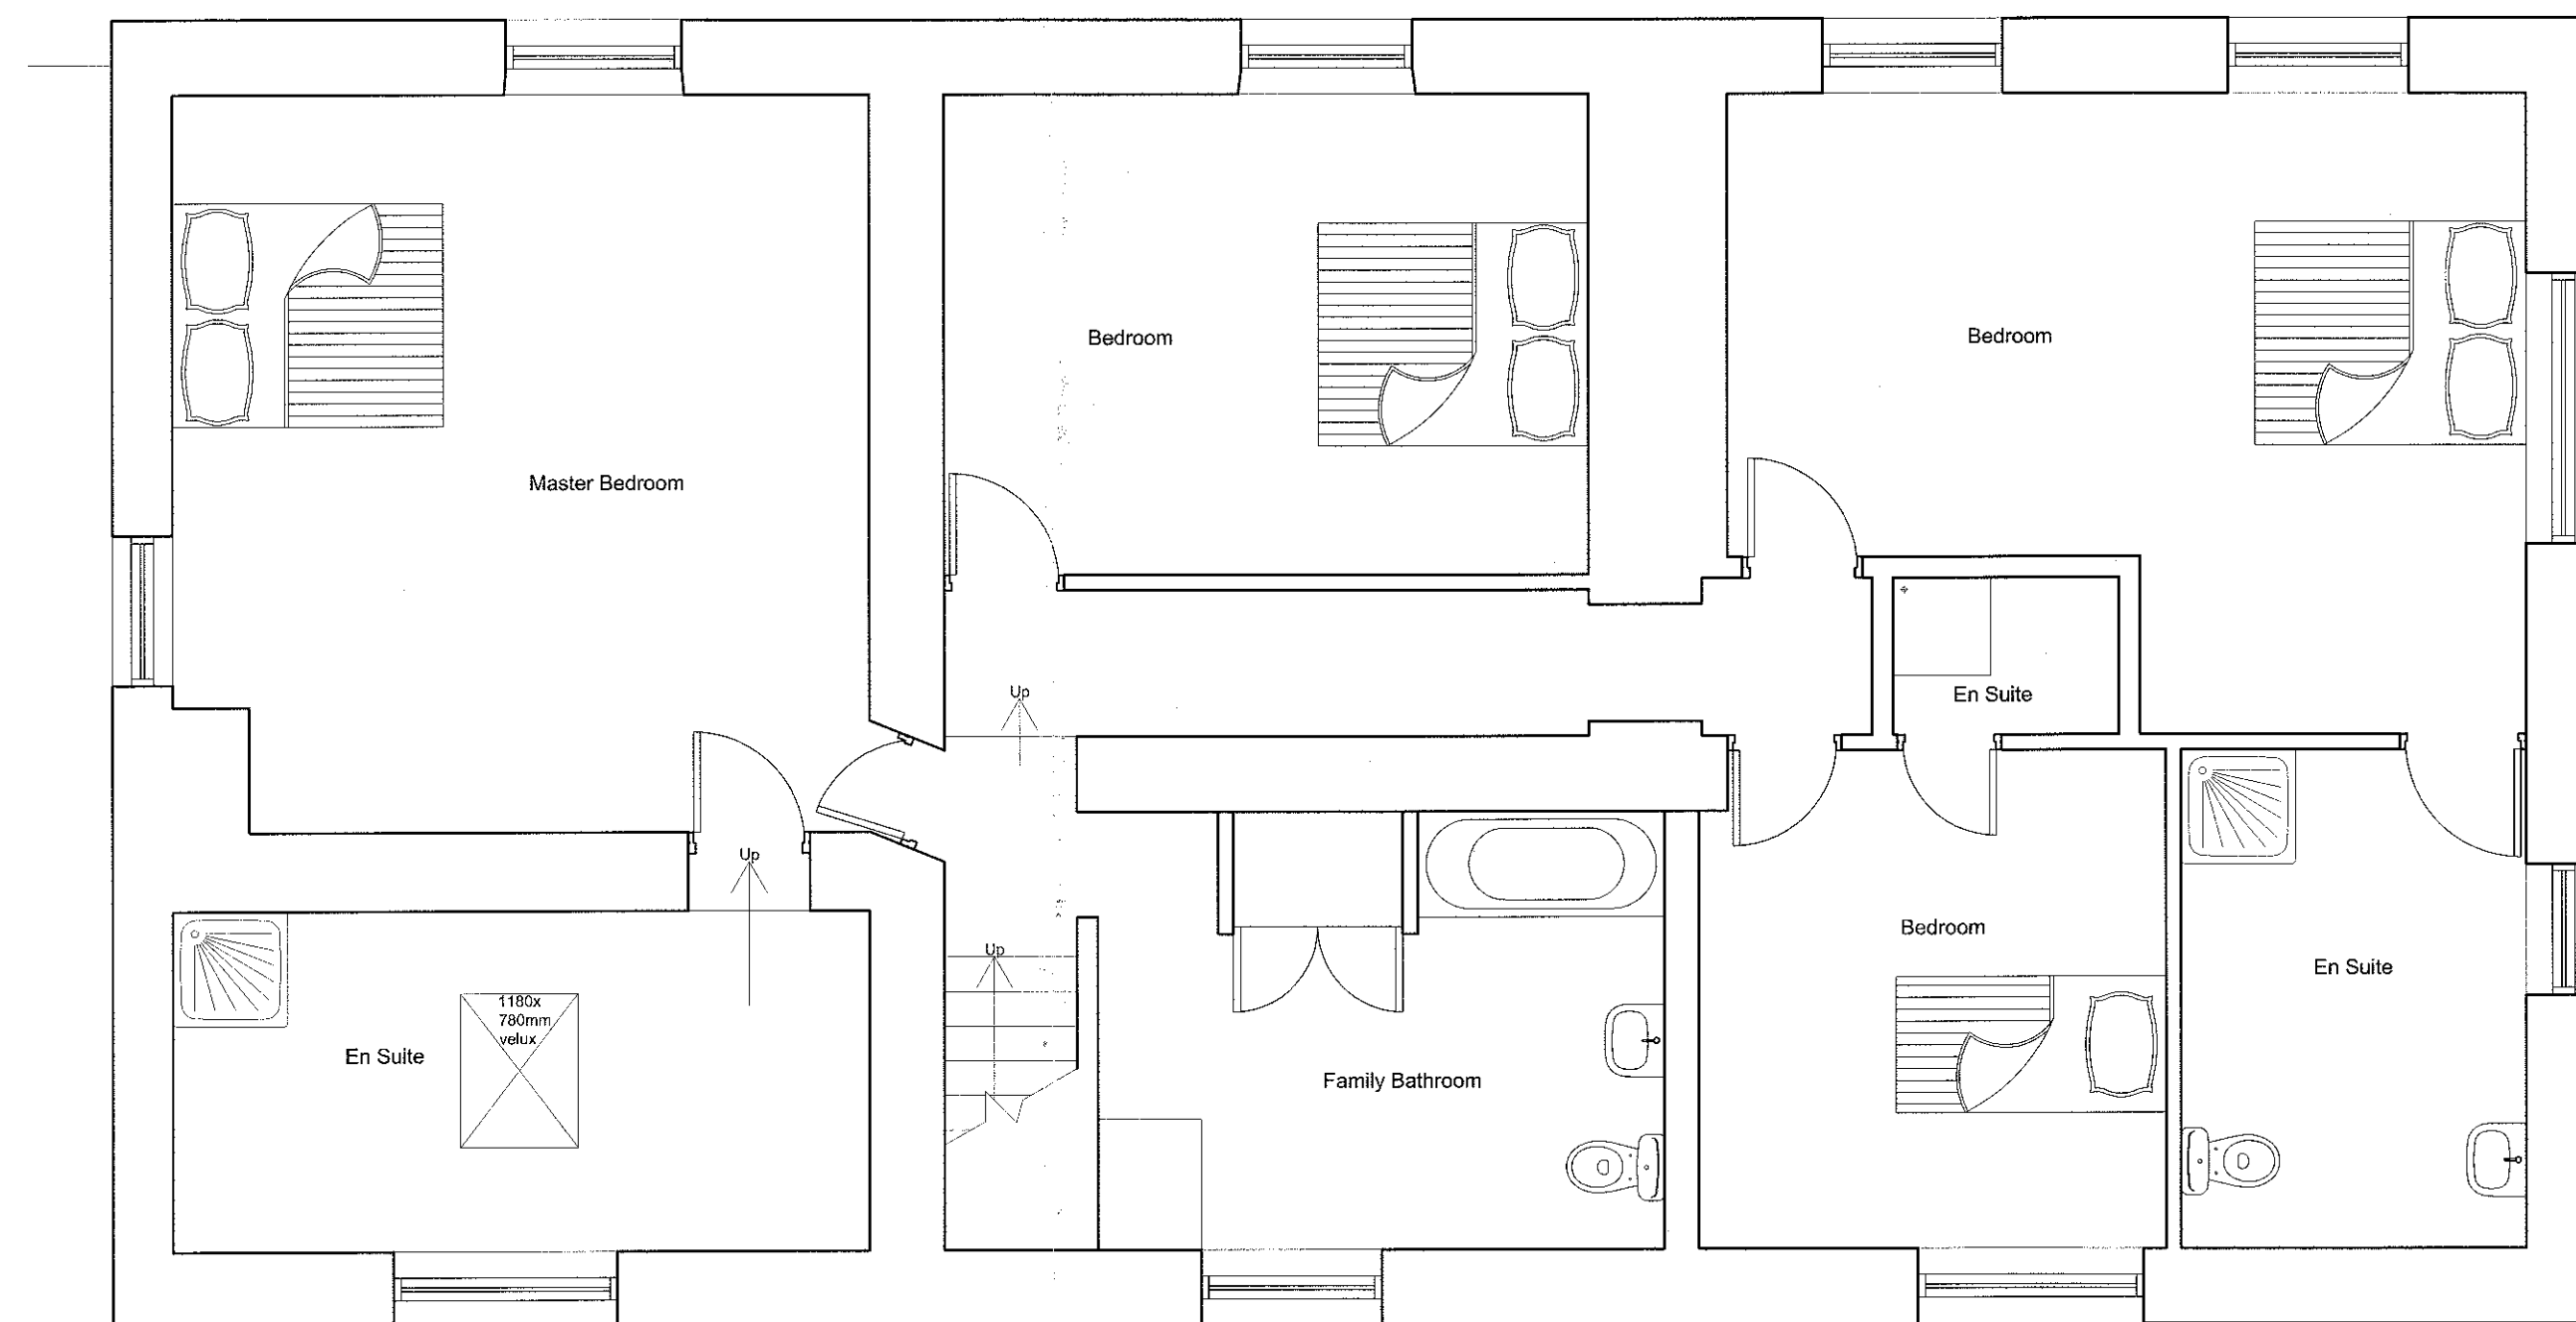


First Floor Plan

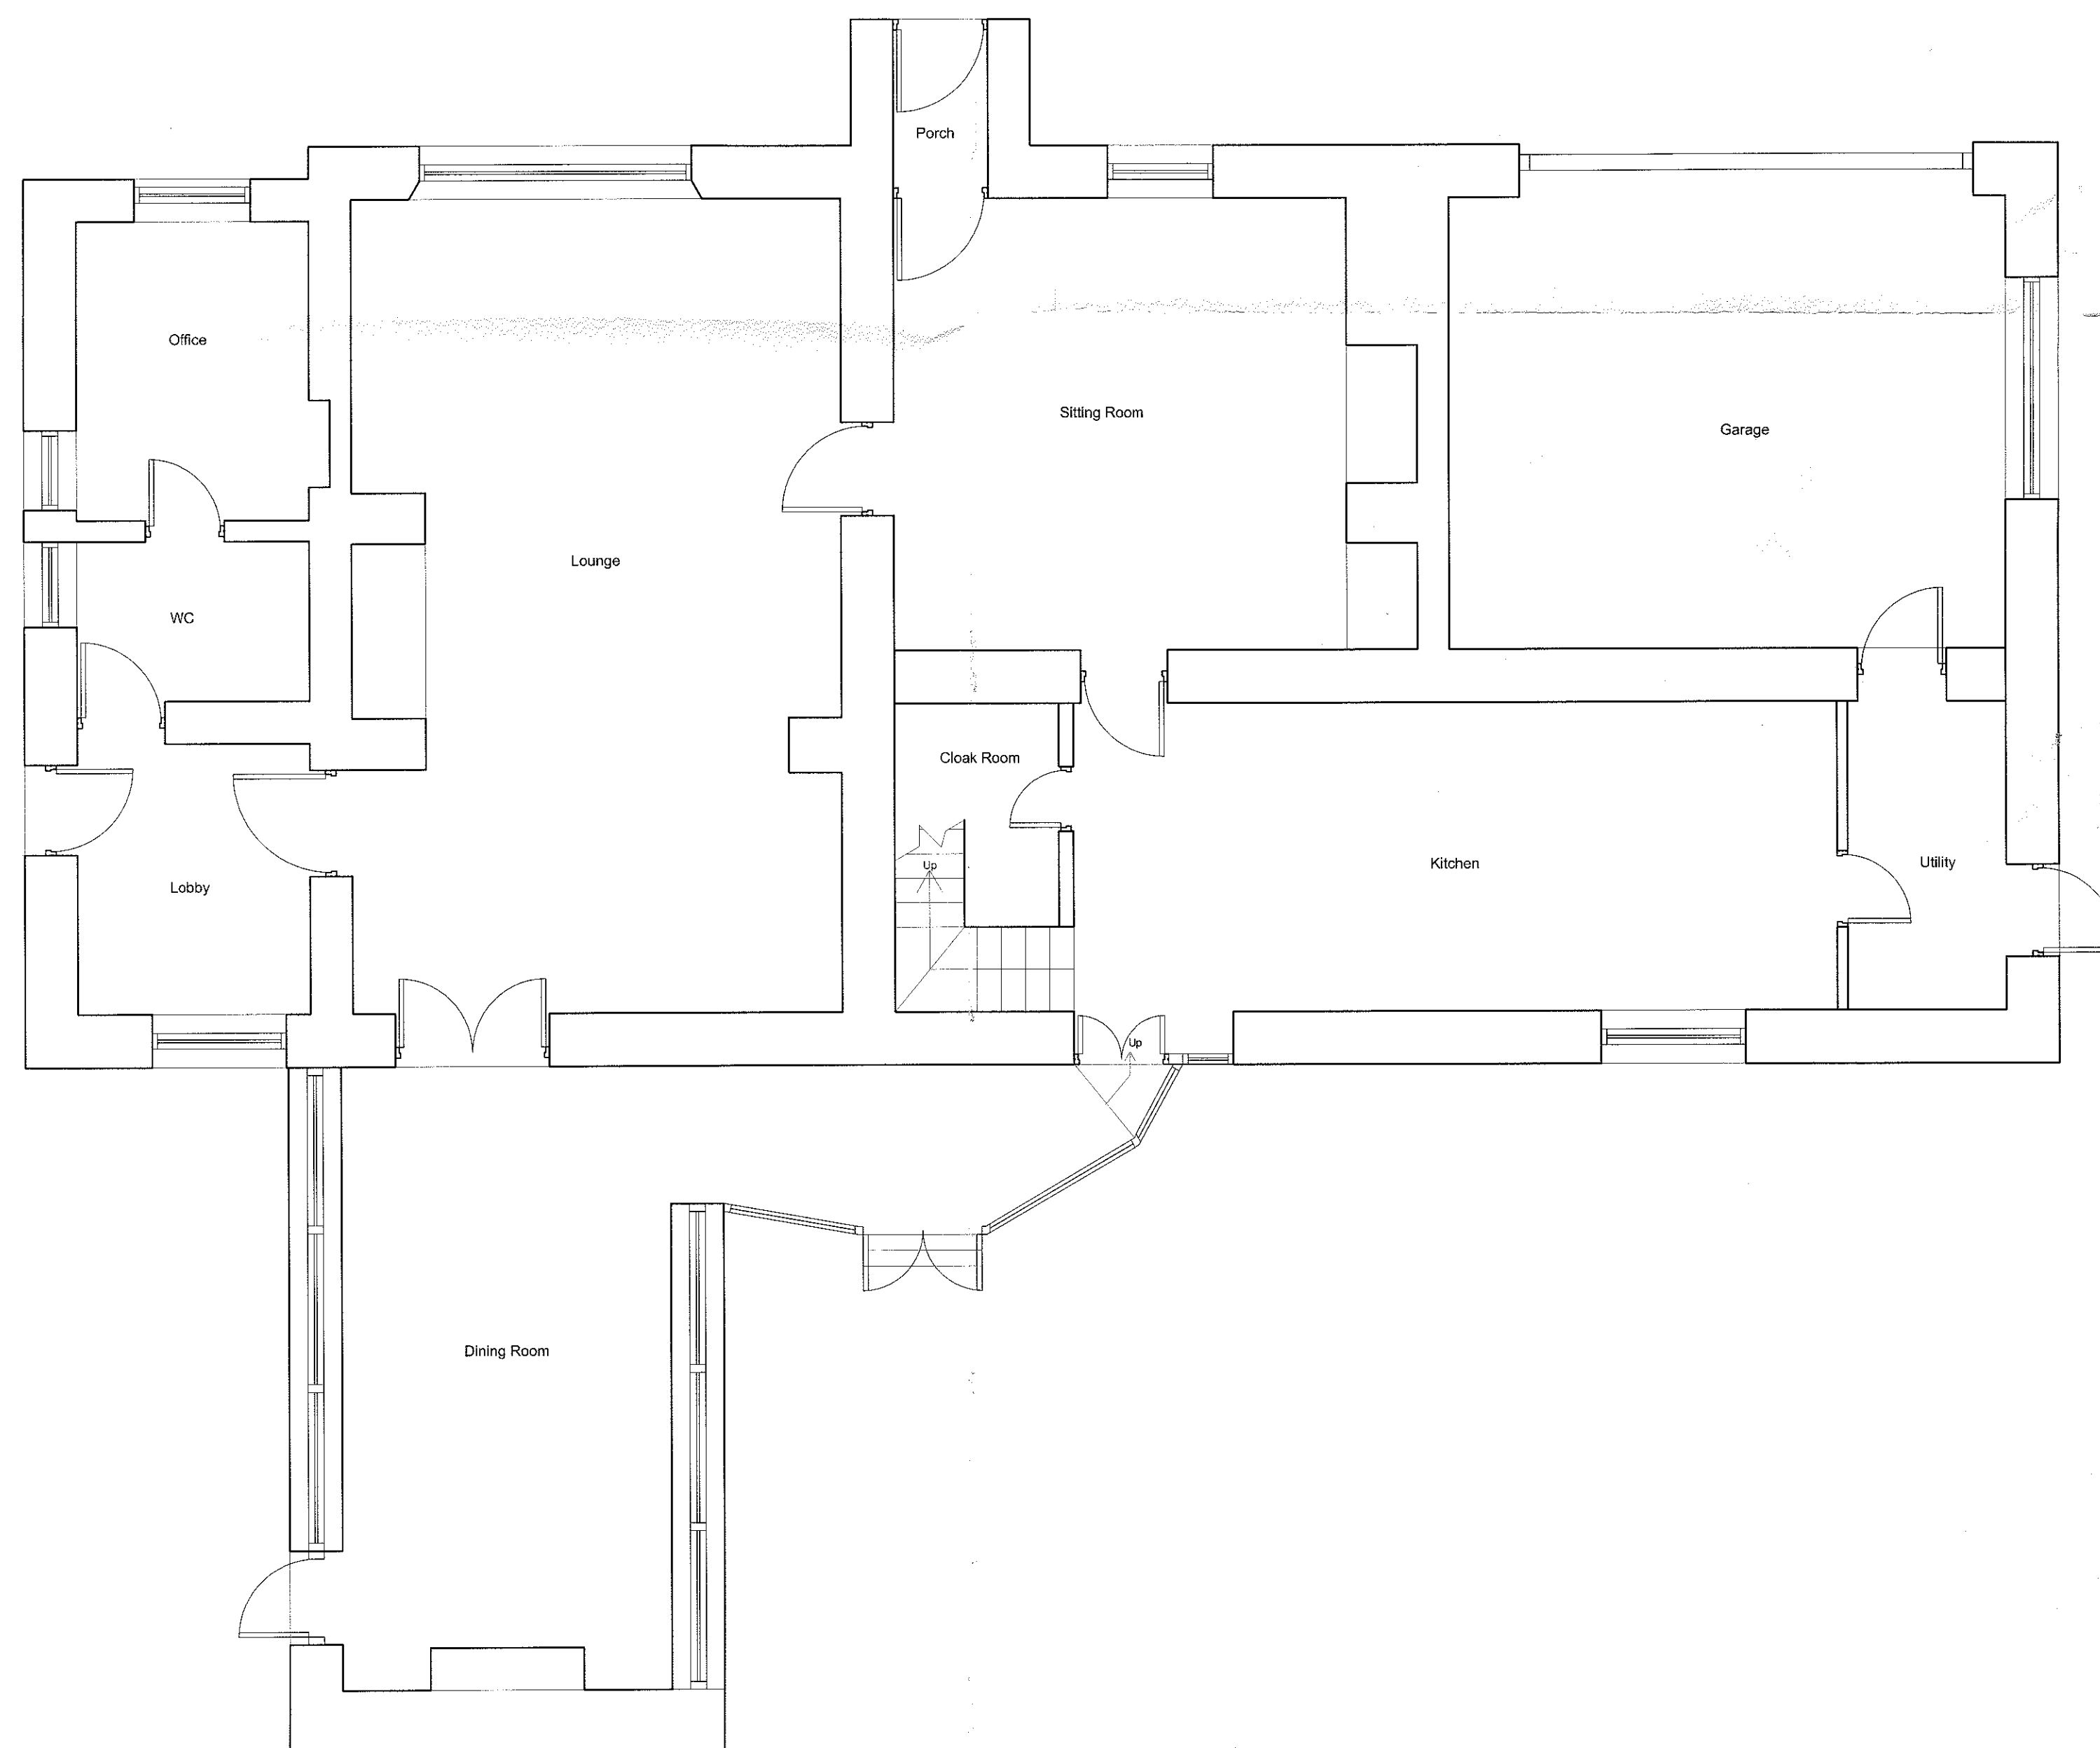


Ground Floor Plan



North West Elevation

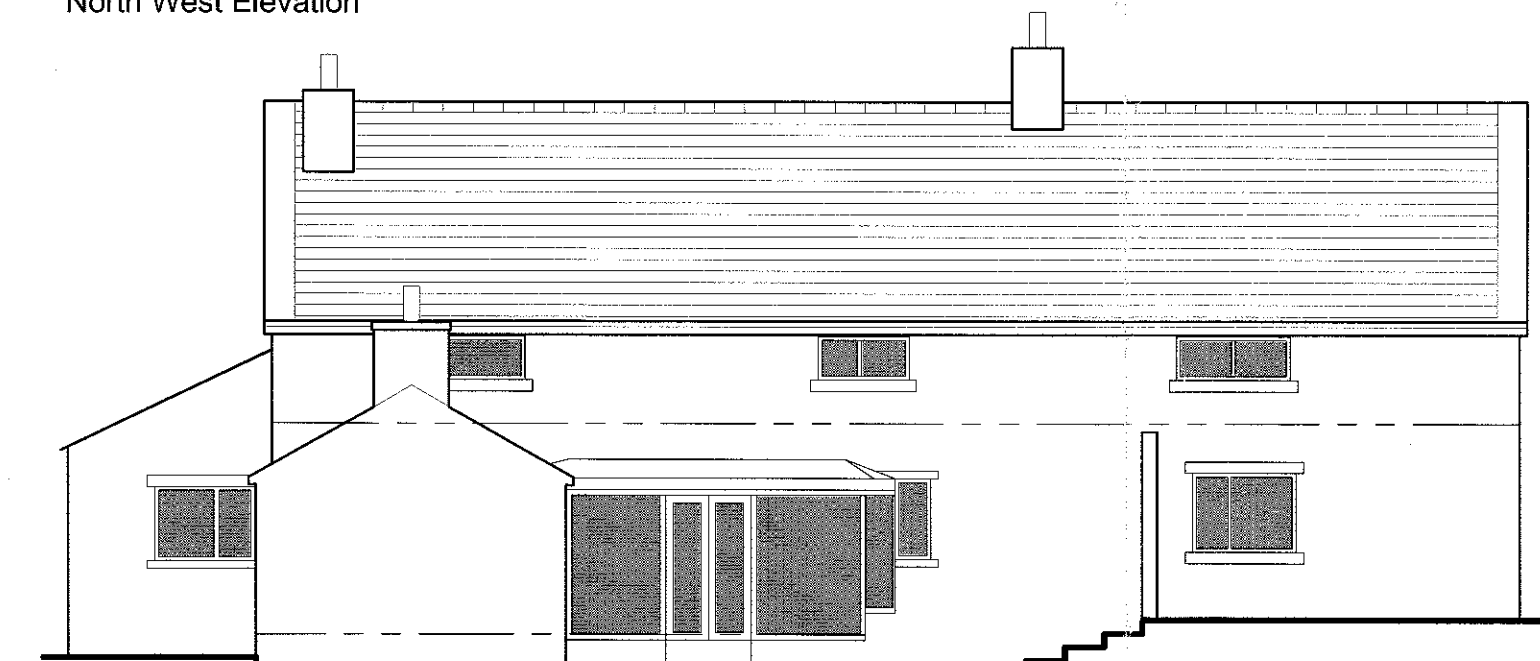


South East Elevation

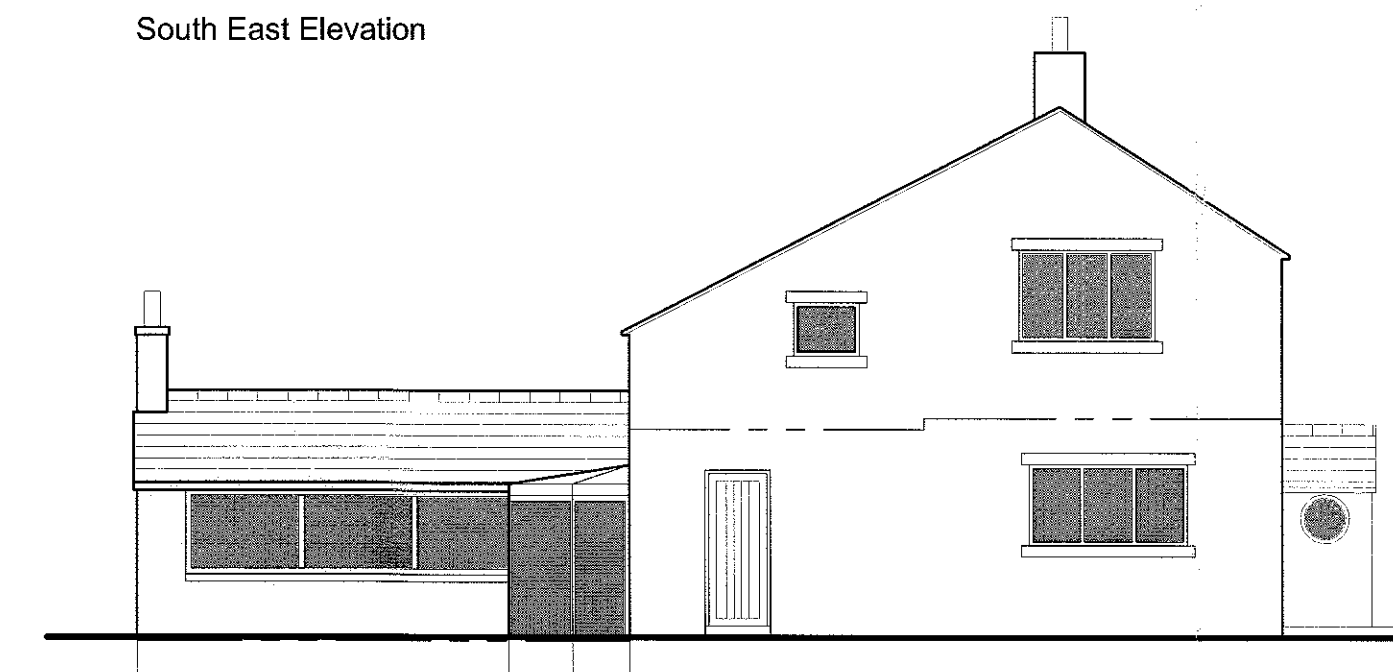


North East Elevation



South West Elevation

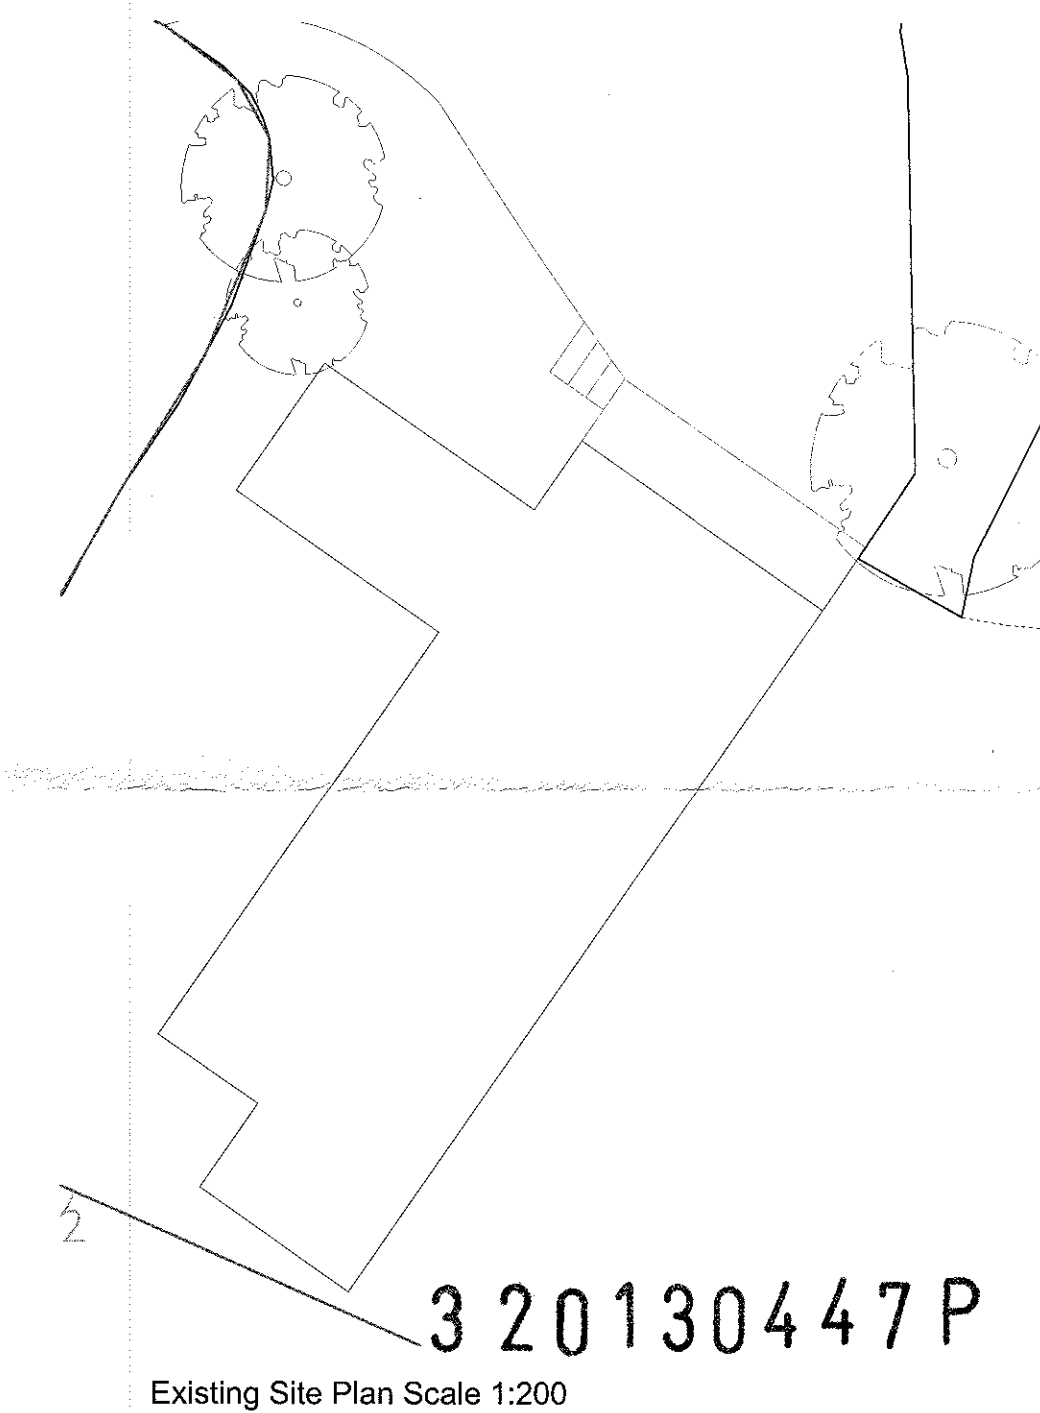

Existing Site Plan Scale 1:200

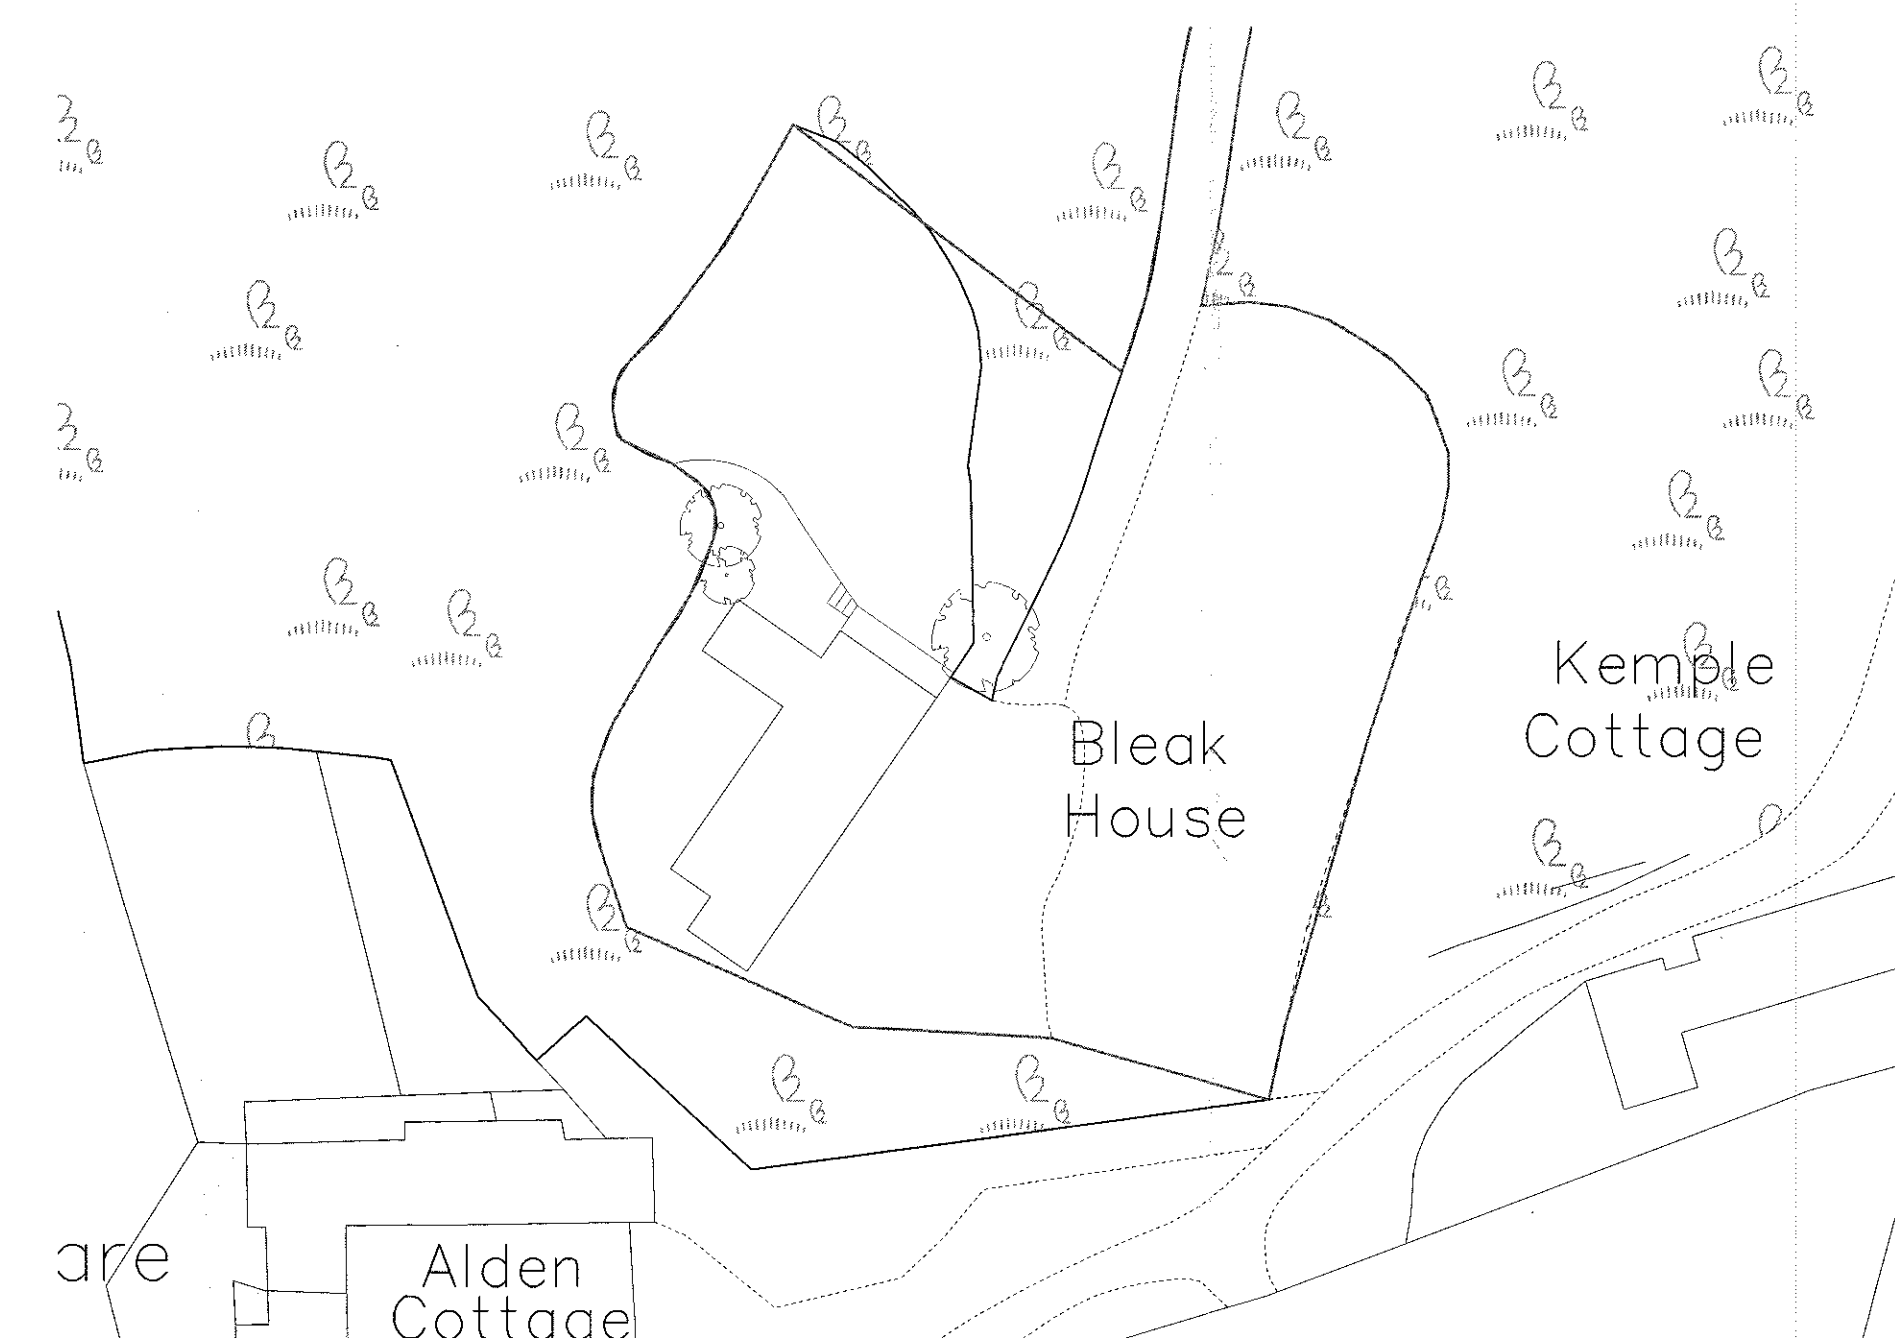

Existing Site Plan Scale 1:500

Client Mr and Mrs Kok		
Job Title Proposed alterations to Bleak House Kemple End Stoneyhurst		
Drawing Title Existing plans, elevations and site plan		
Scale 1:50/100/500	Date October 2012	Drawn J Bowden
spa SUNDERLAND PEACOCK ARCHITECTS SUNDERLAND PEACOCK & ASSOCIATES LTD. HAZELMERE, PIMICO ROAD, CLITHEROE LANCASHIRE, BB7 2AG T 01204 423179 F 01204 427228 E info@sunderlandpeacock.com www.sunderlandpeacock.com		
4305 -01		