




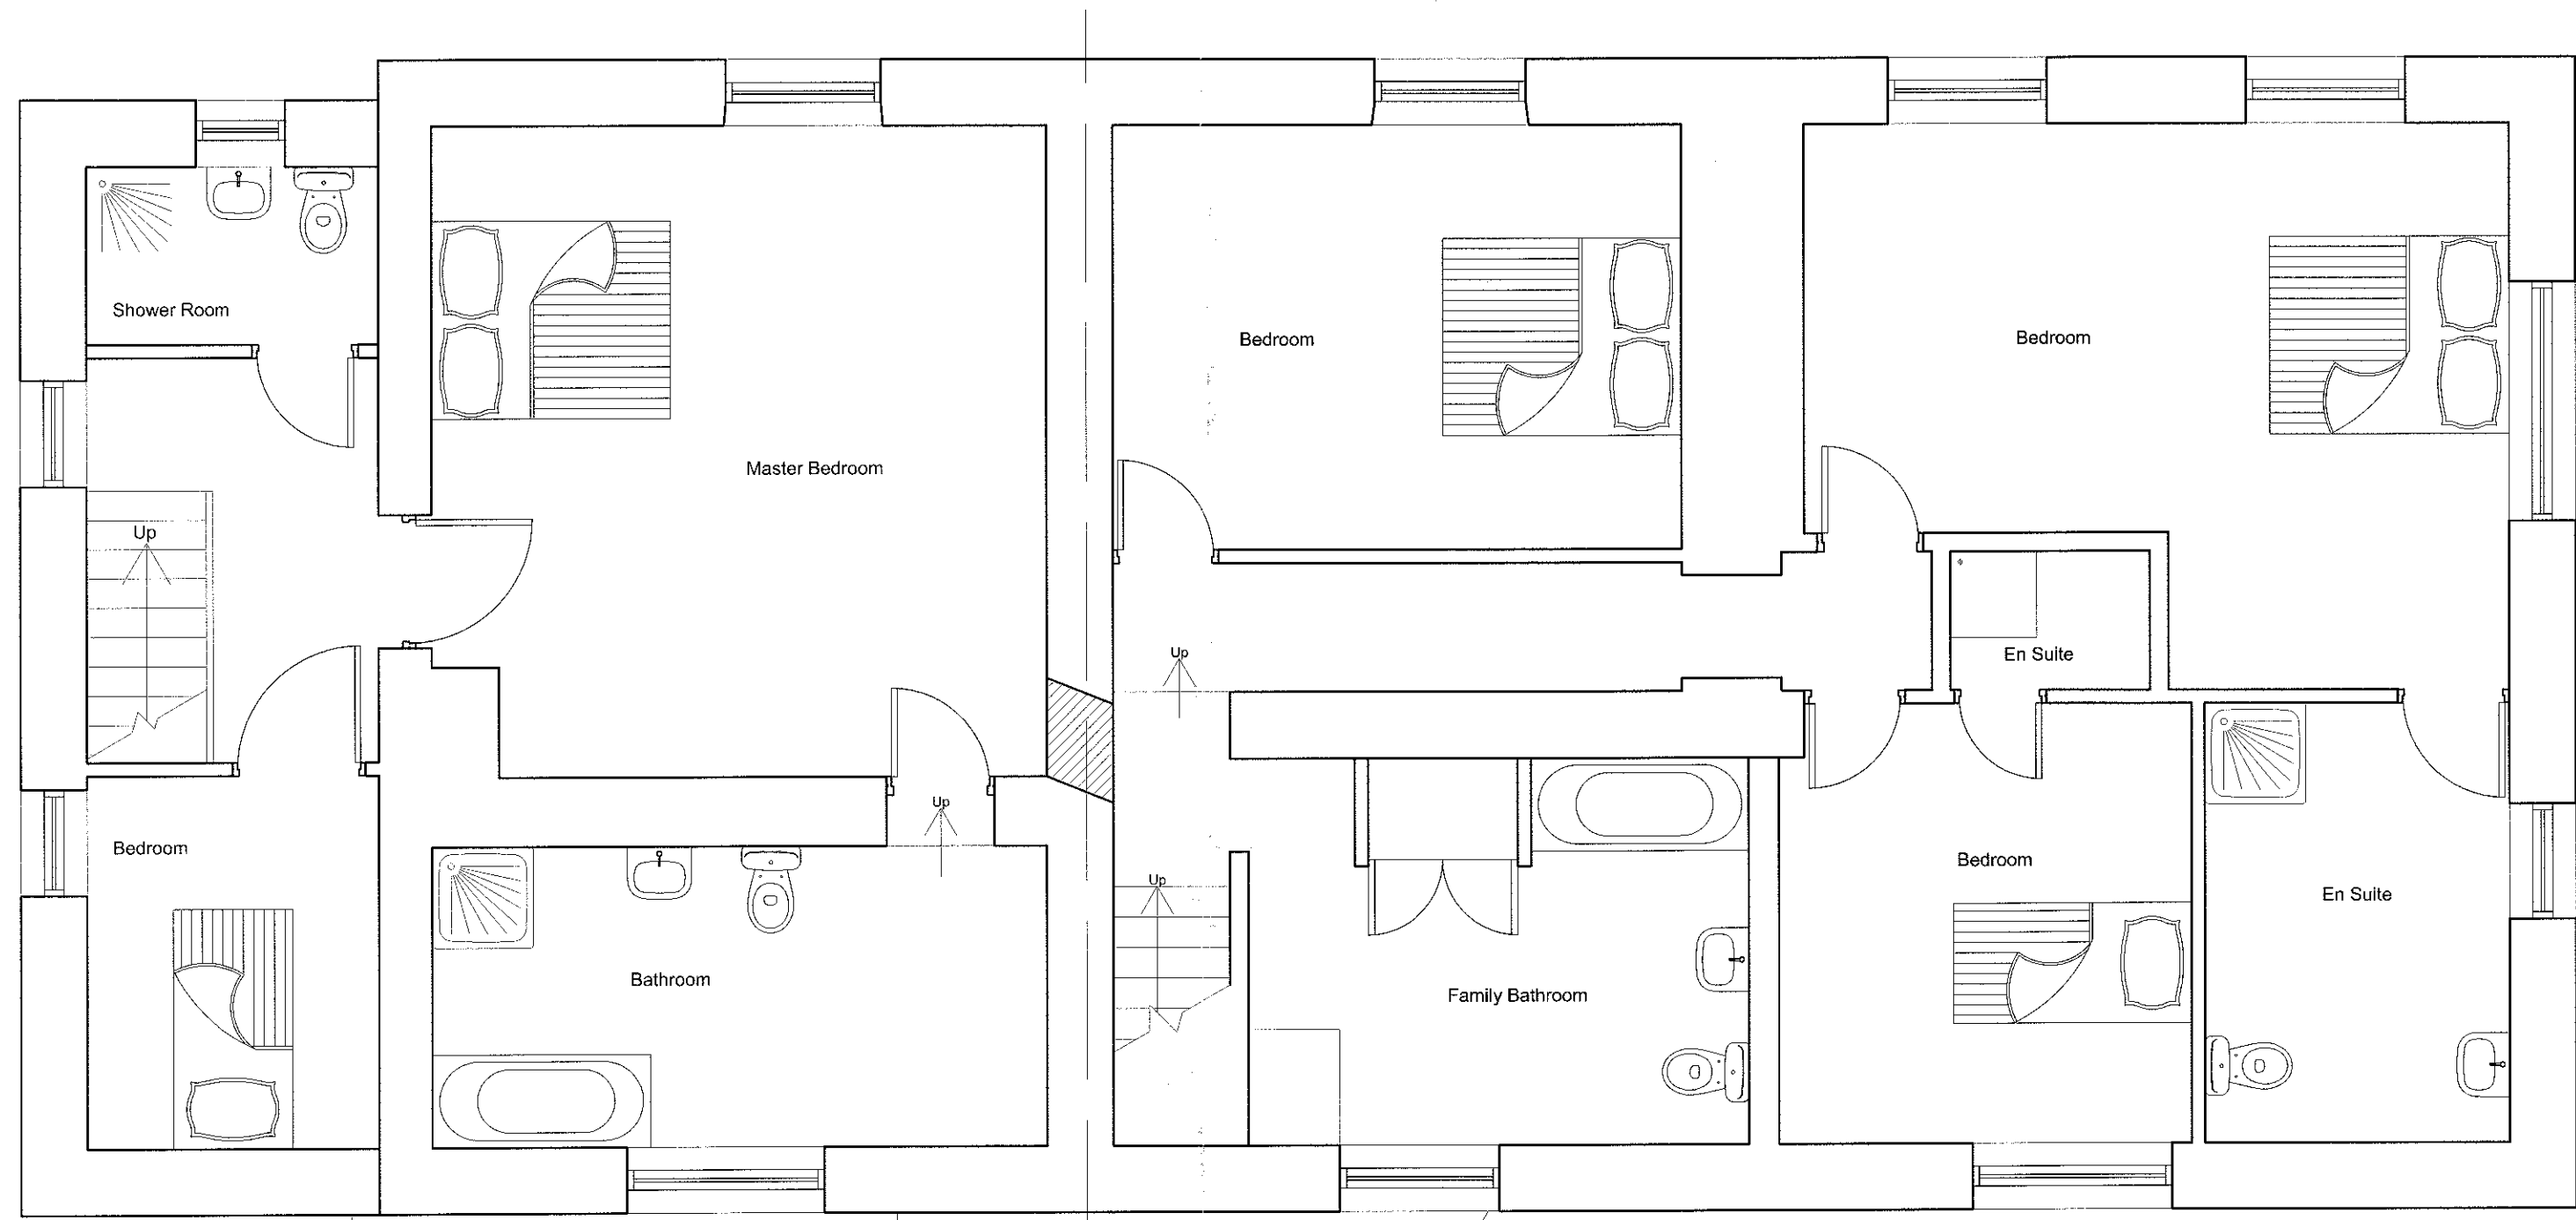


First Floor Plan

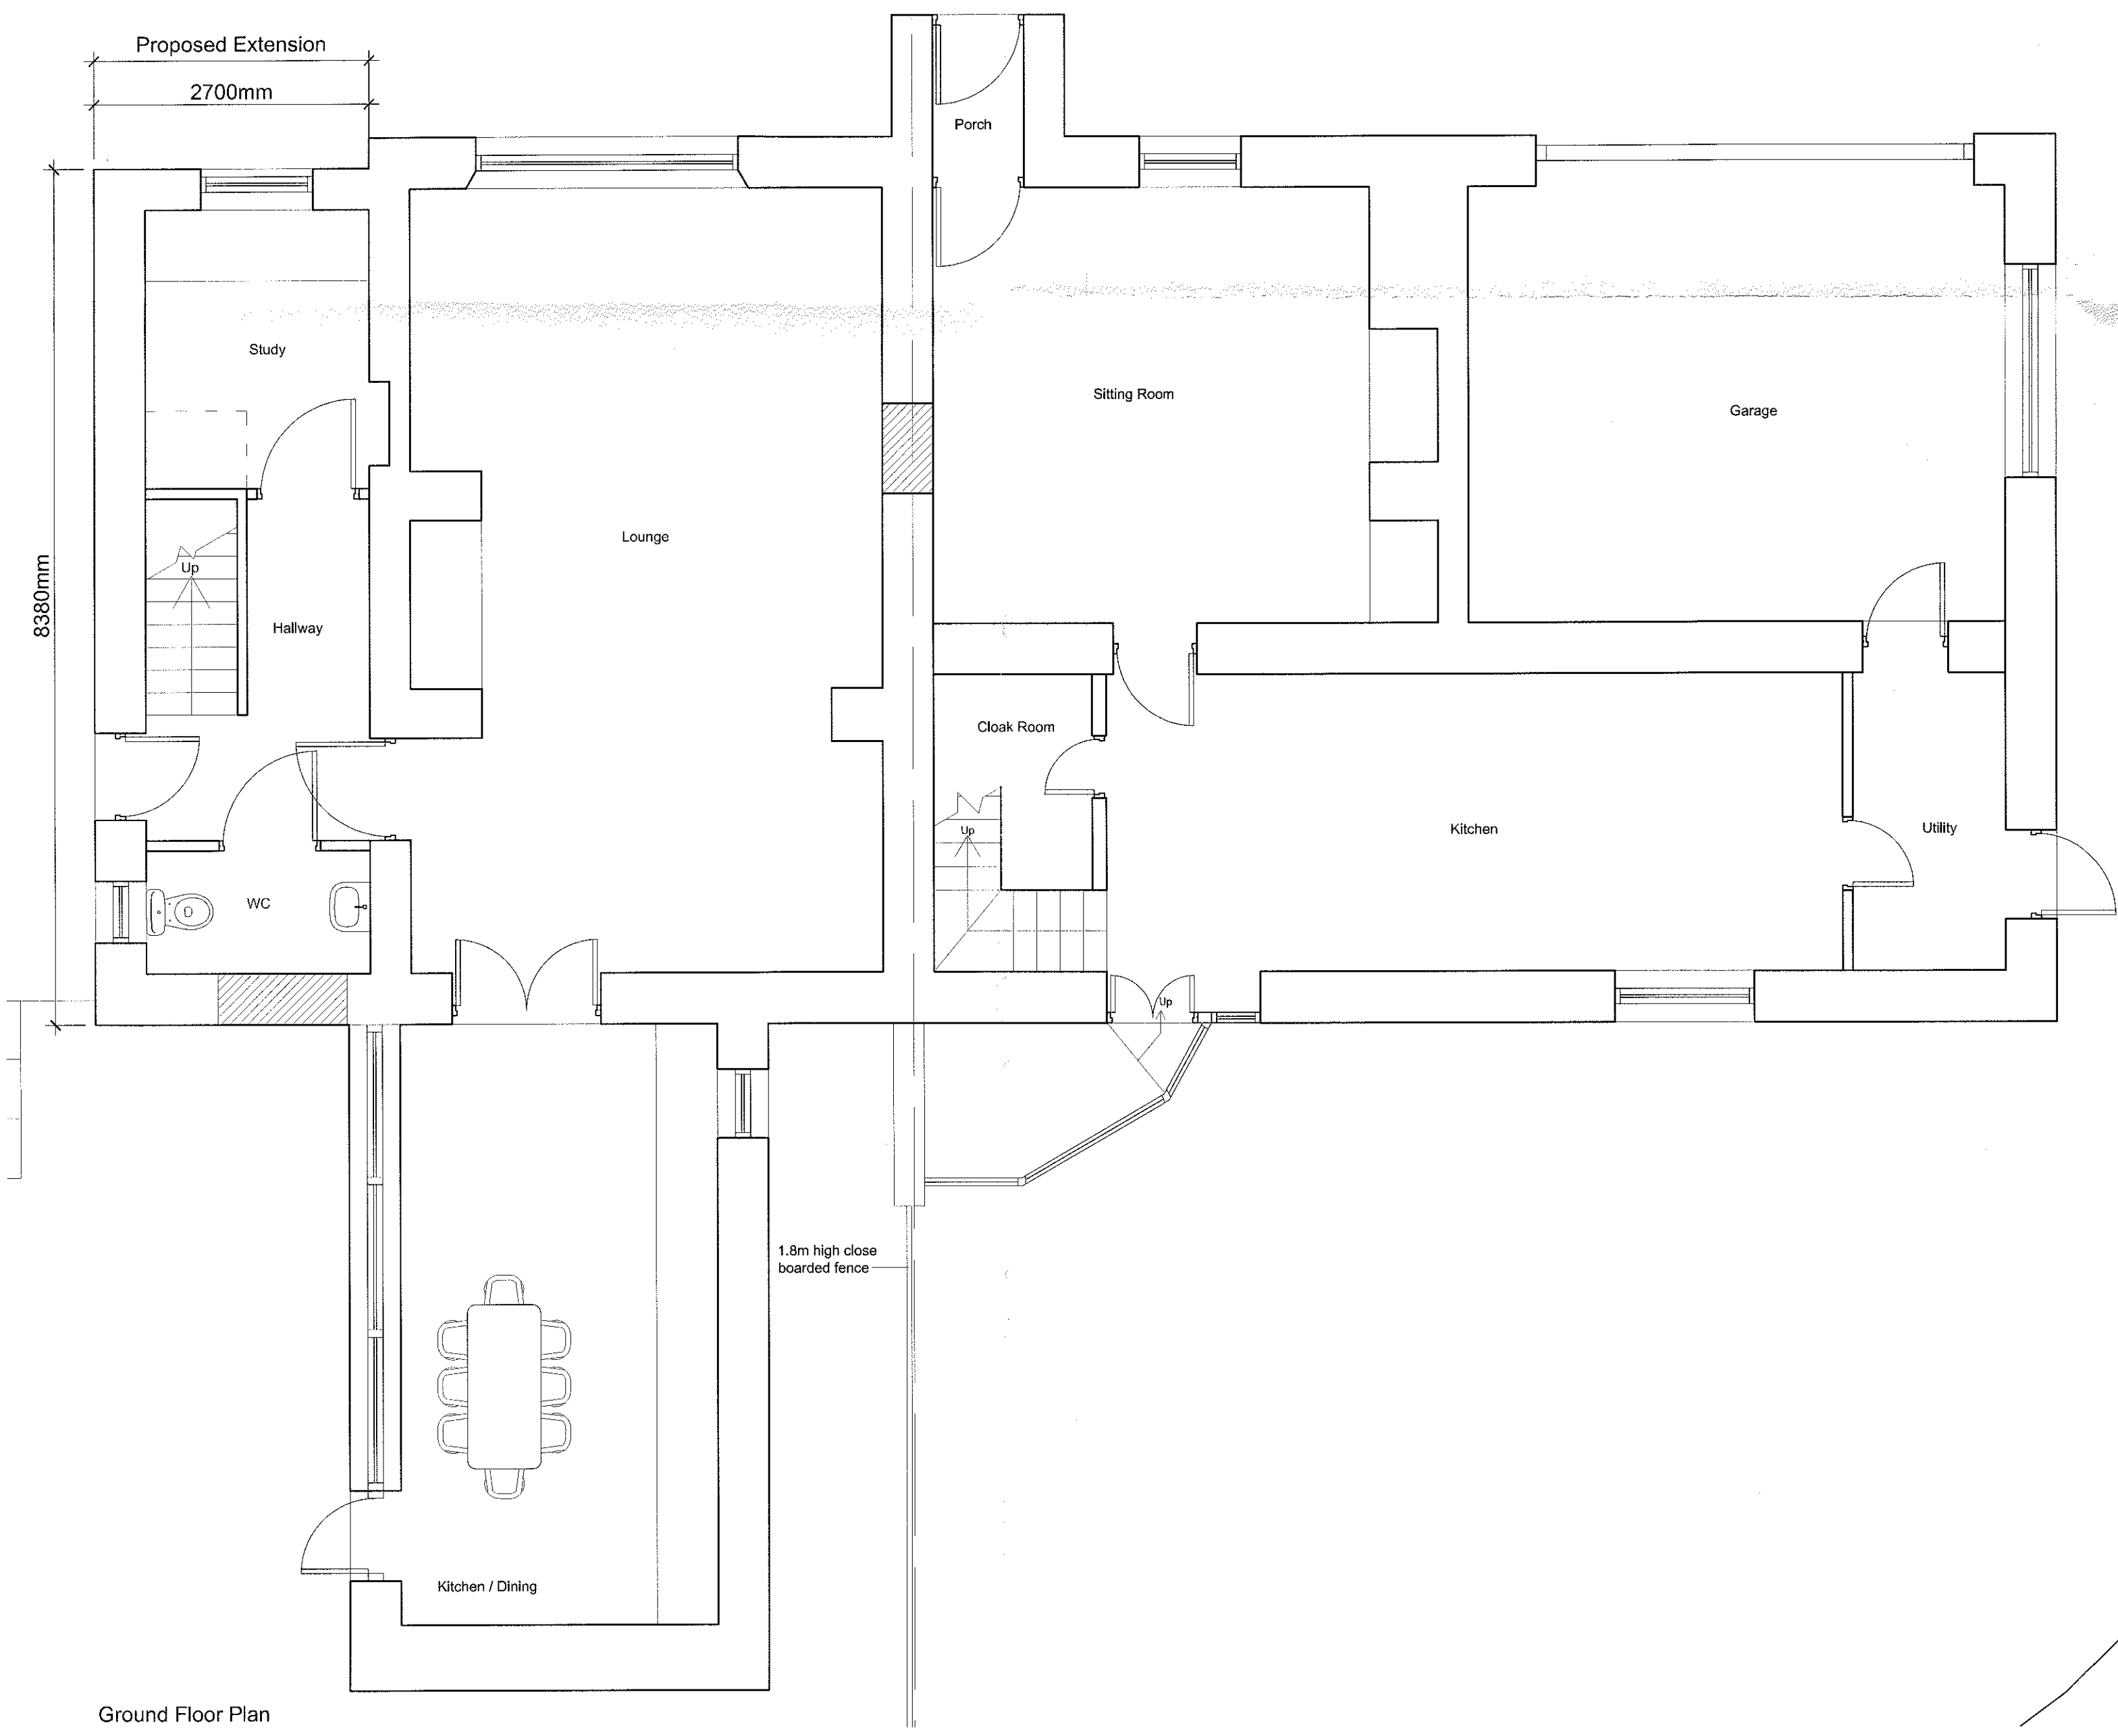


Ground Floor Plan

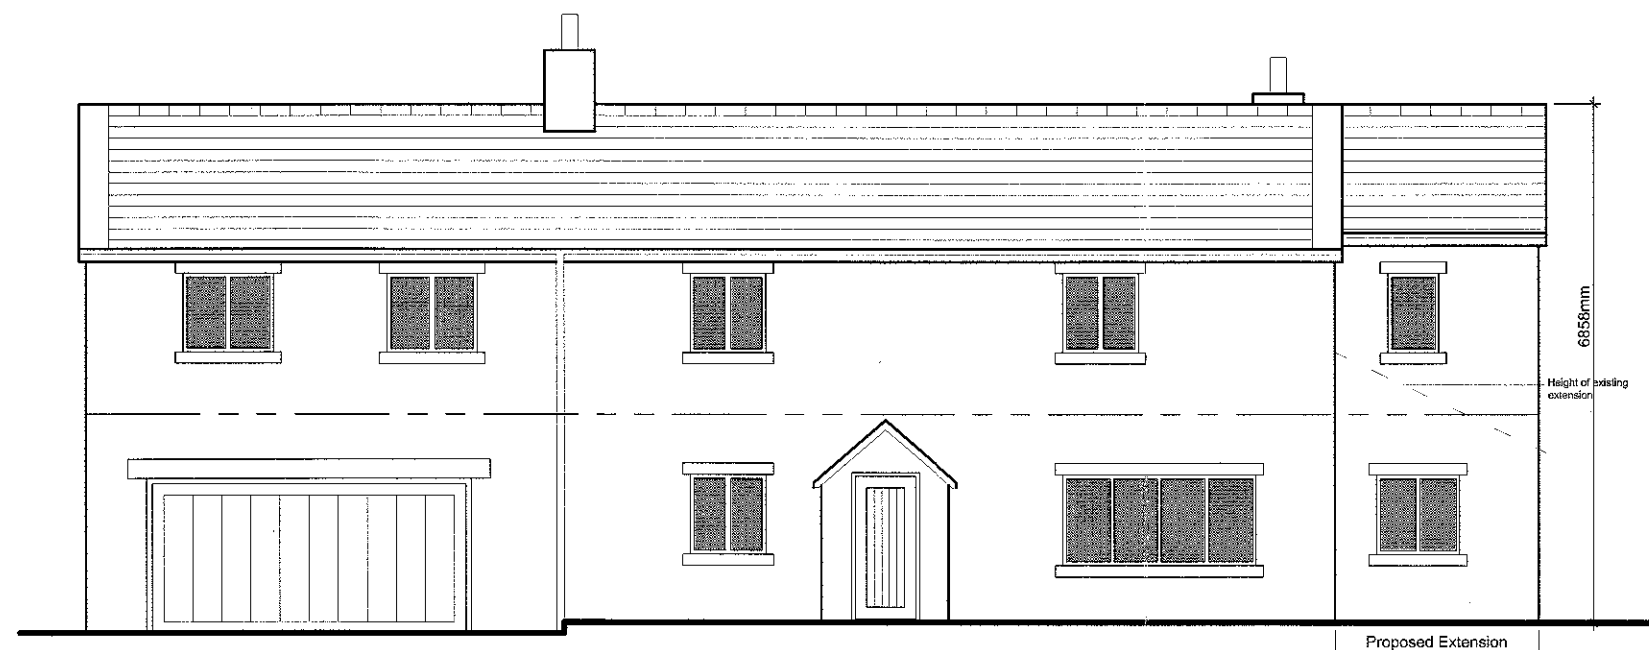


North West Elevation

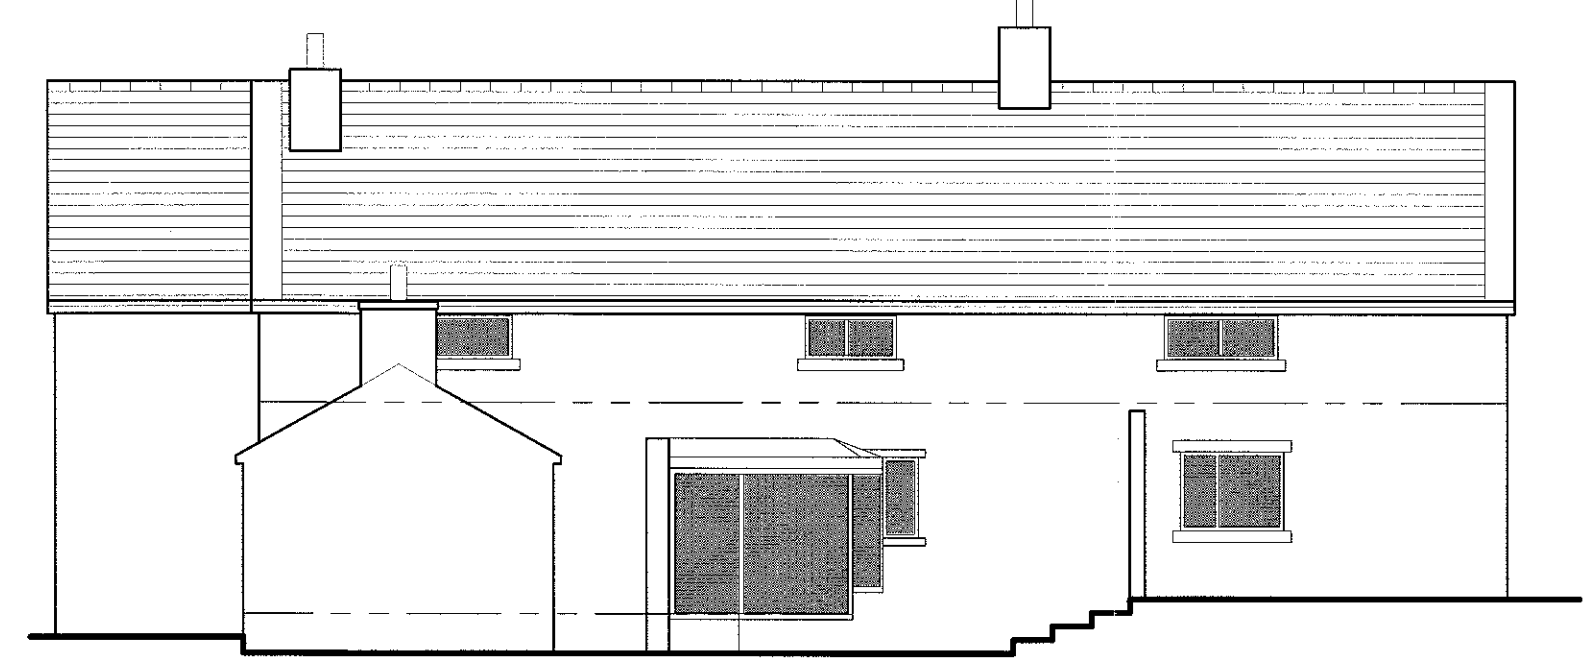



South East Elevation

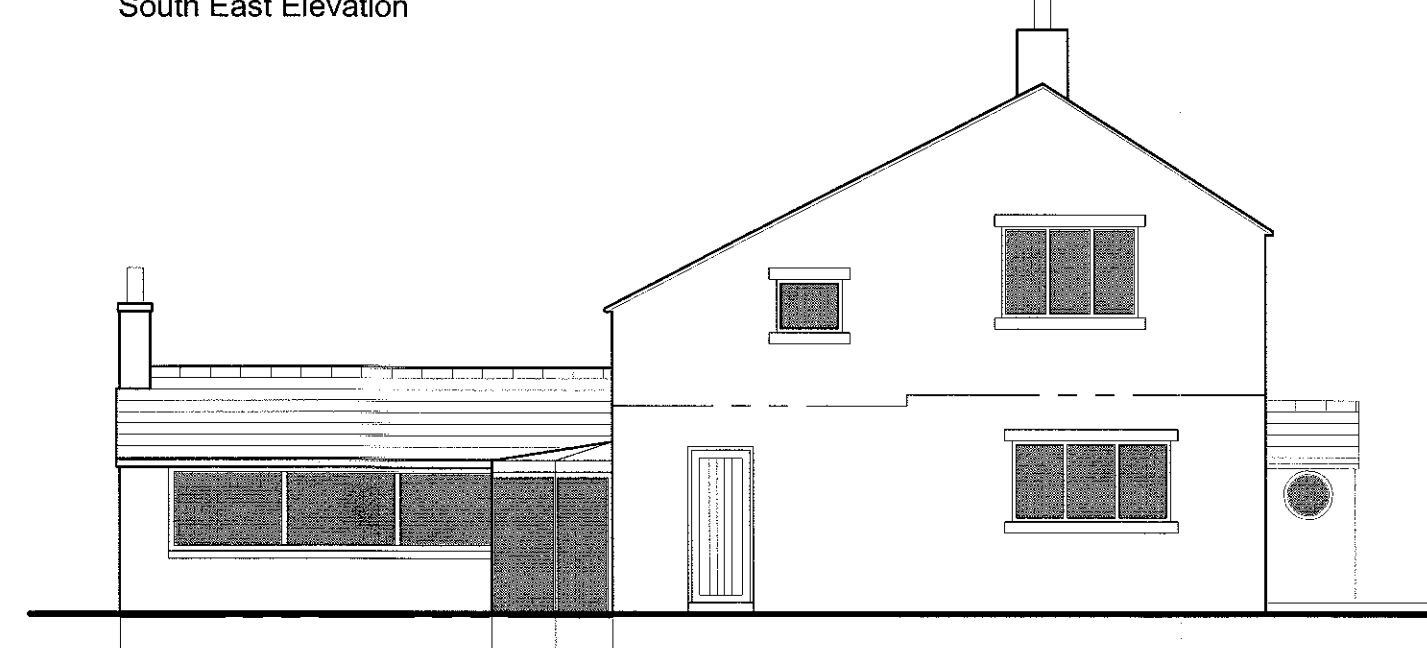

North East Elevation

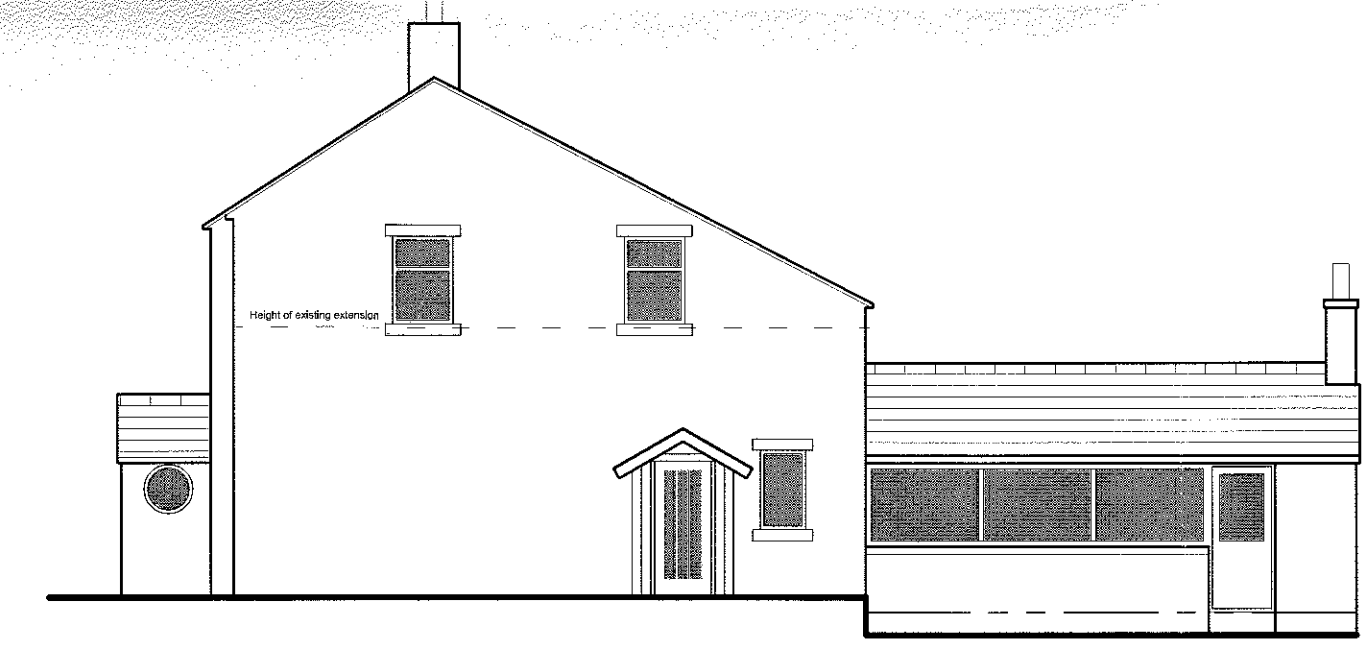

South West Elevation

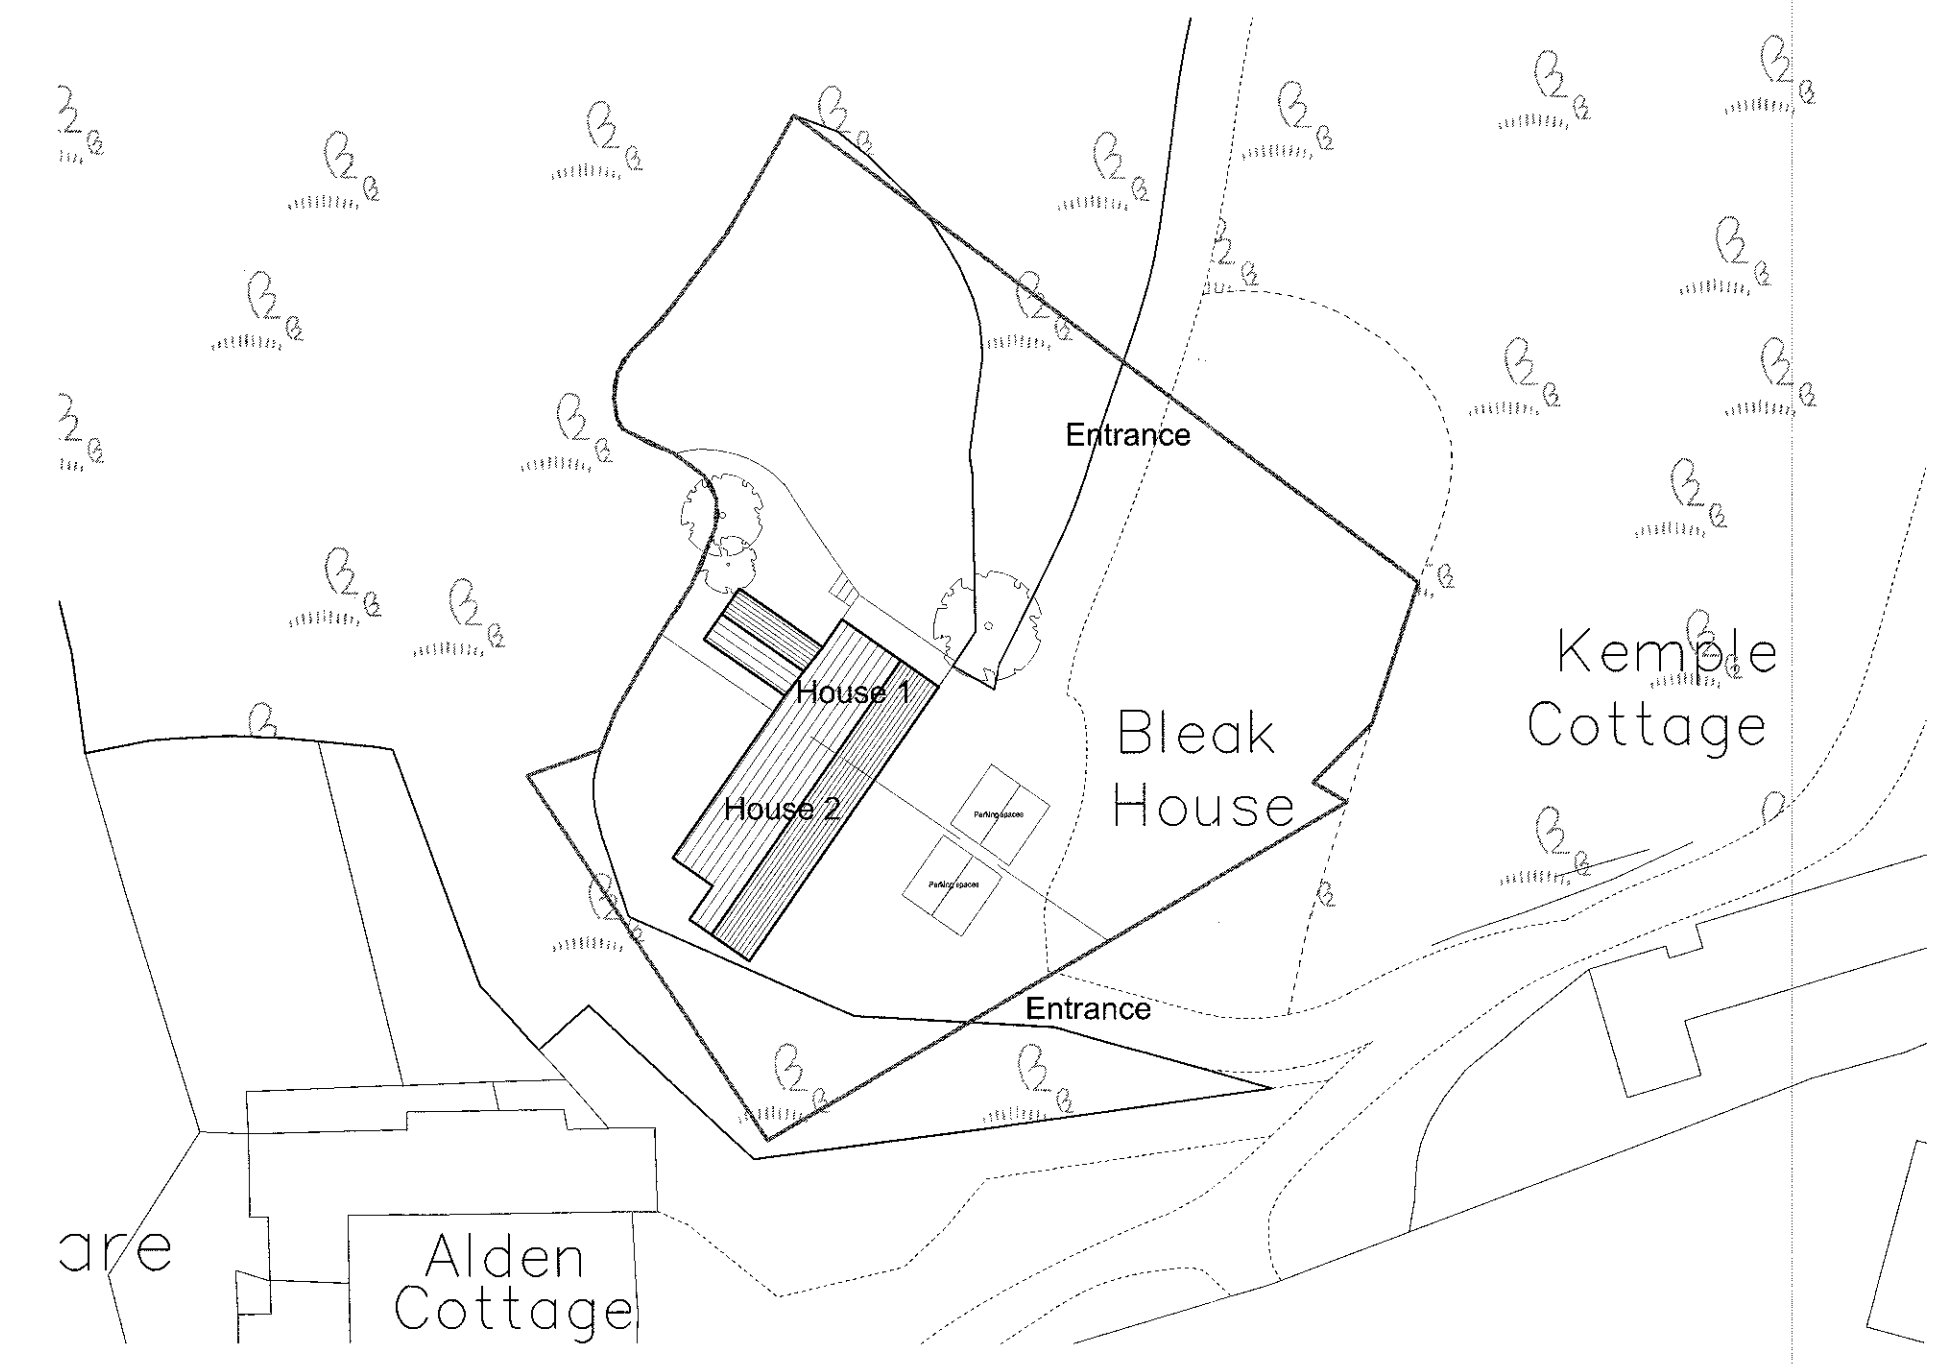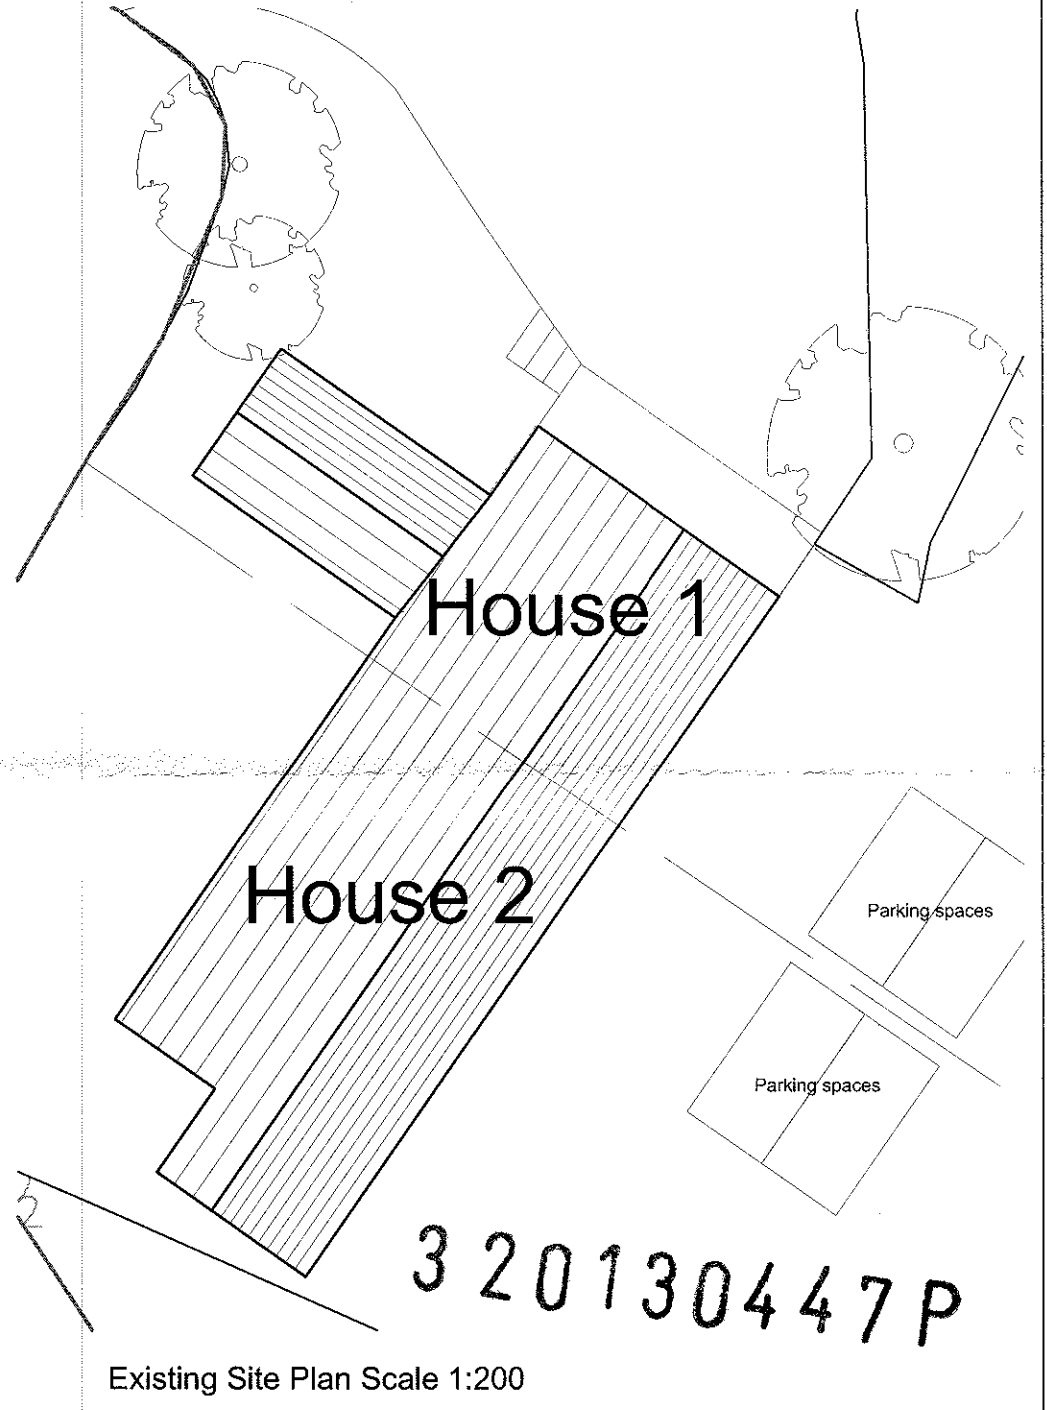

Rev. A. Amendments made following clients comments 13.11.2012 JB

Client
Mr and Mrs Kok

Job Title
Proposed alterations to
Bleak House
Kemple End
Stoneyhurst

Drawing Title
Proposed plans, elevations and site plan

Scale
1:50/100/500

Date
October 2012

Drawn
J Bowden

spa
SUNDERLAND PEACOCK & ASSOCIATES LTD.
HAZELMERE, PIMLICO ROAD, CULTERCE
LANCASHIRE, BB7 2AG
T 01204 423178 F 01204 427328
E info@sunderlandpeacock.com
www.sunderlandpeacock.com

4305 -02A