
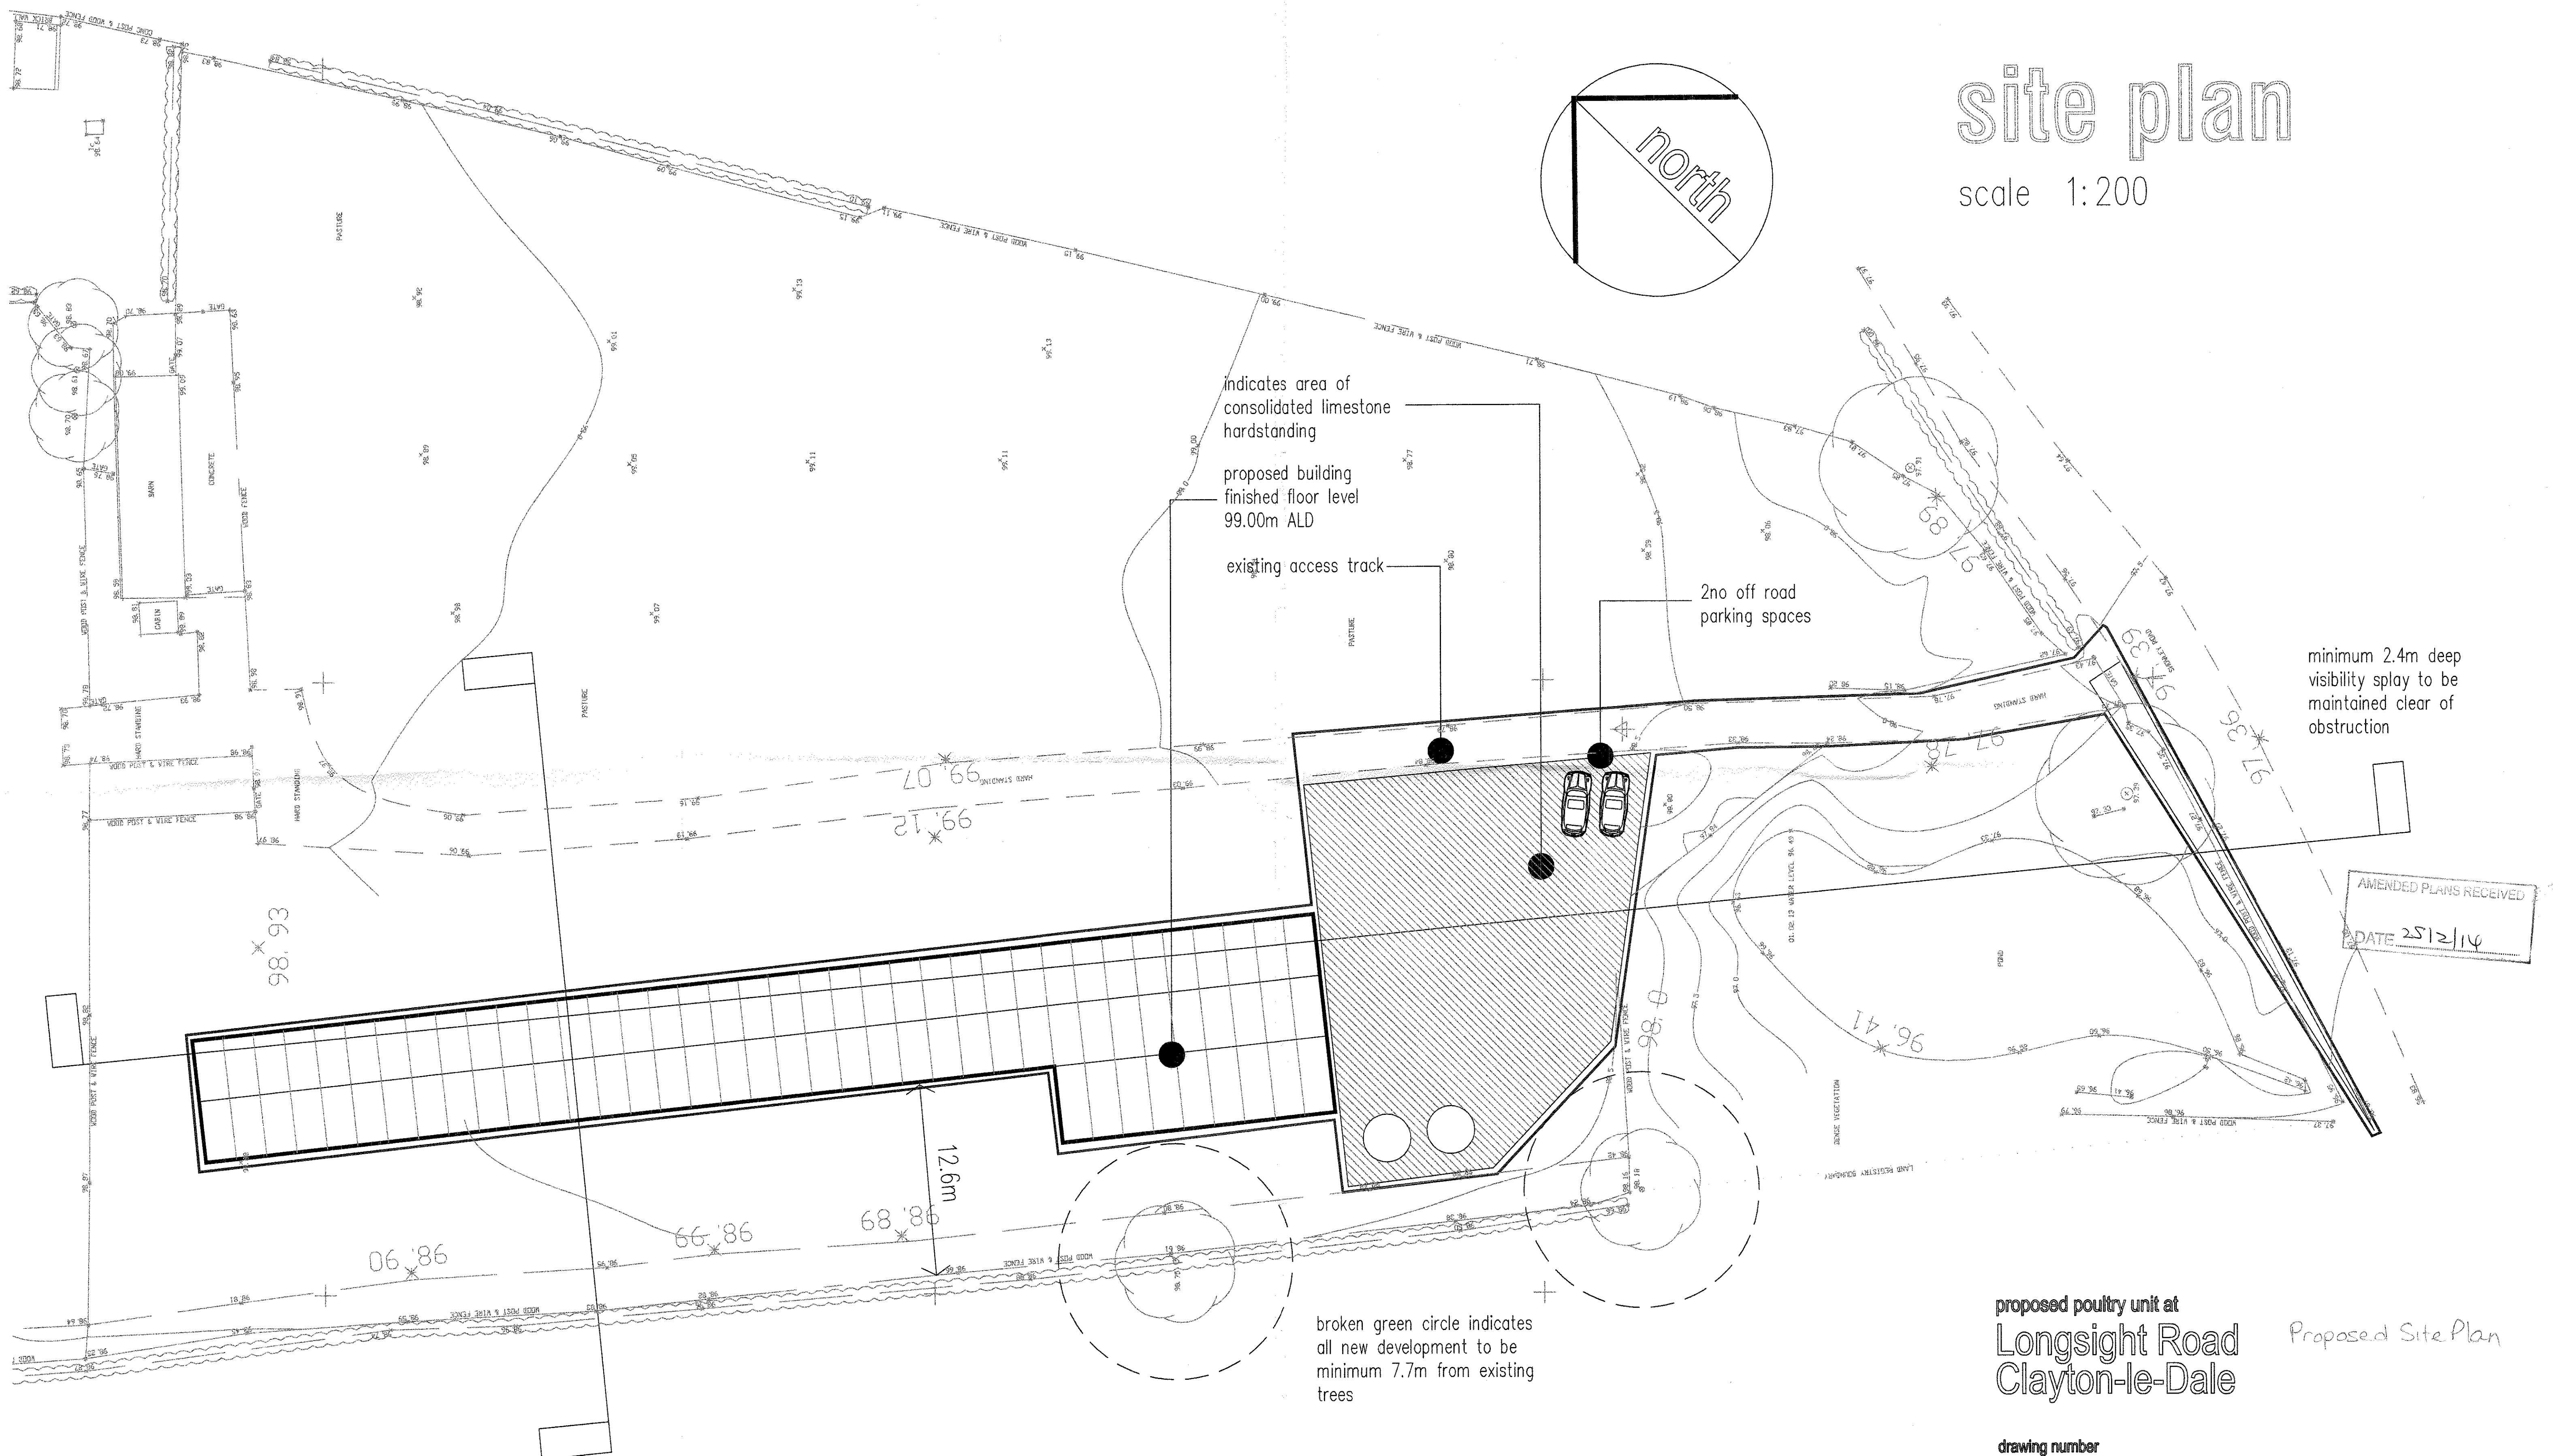


site plan

scale 1:200

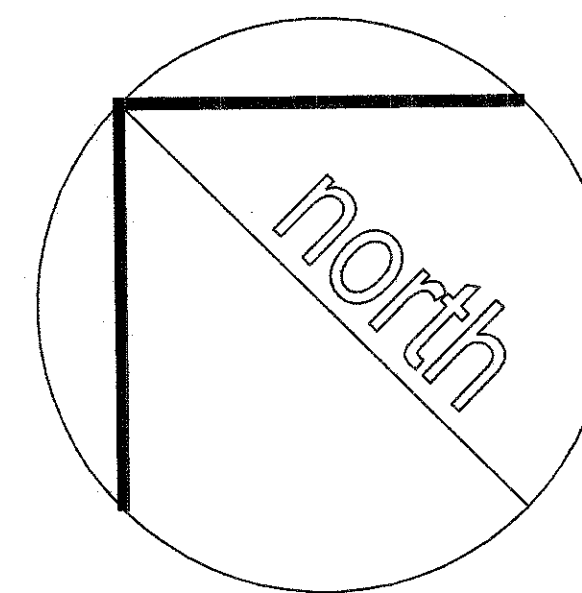

proposed poultry unit at
Longsight Road
Clayton-le-Dale

Proposed Site Plan

drawing number
RC/23/07/13/C

0m 20m
linear scale 1:200 @ A1

Rae Connell Associates Building Design and Planning Consultants
214 Burnley Road Bacup Lancashire 01706 873000