




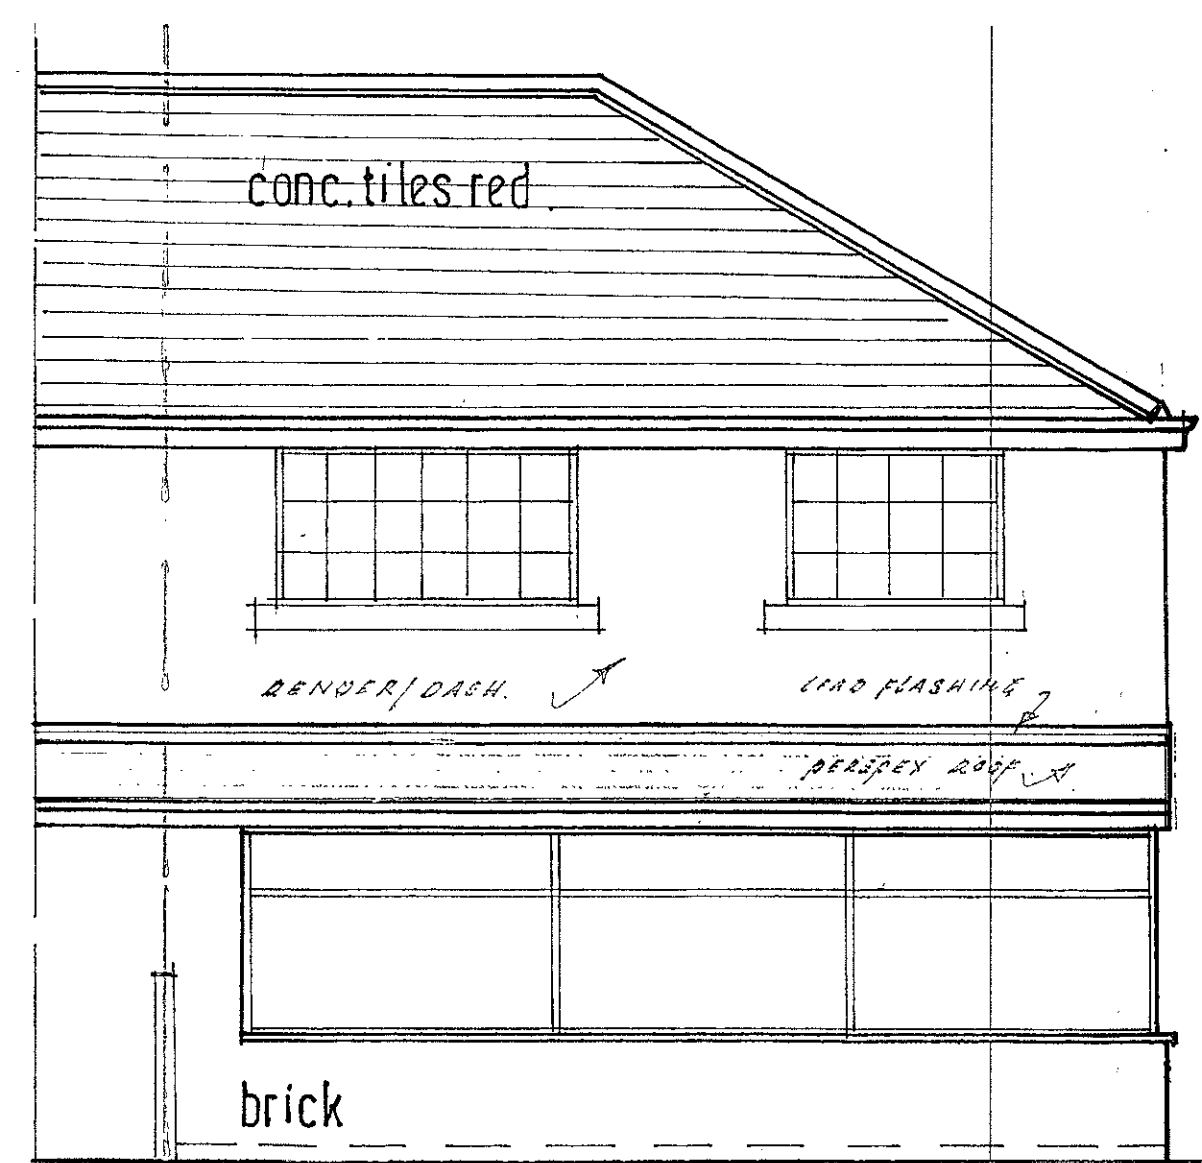


existing elevation from rear garden

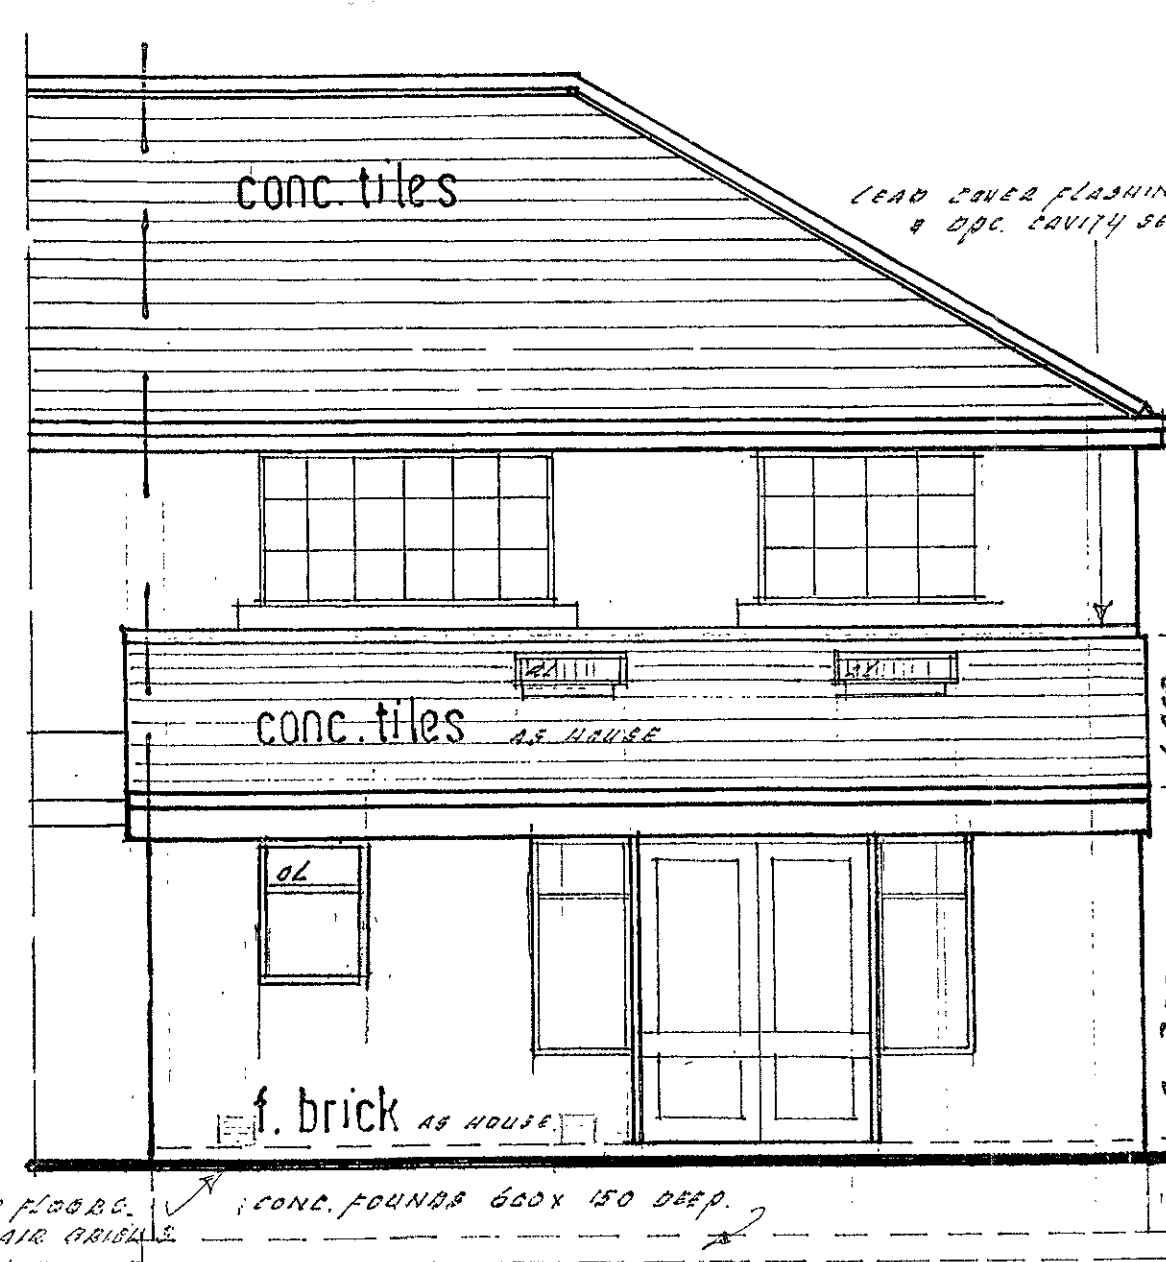

proposed elevation from rear garden

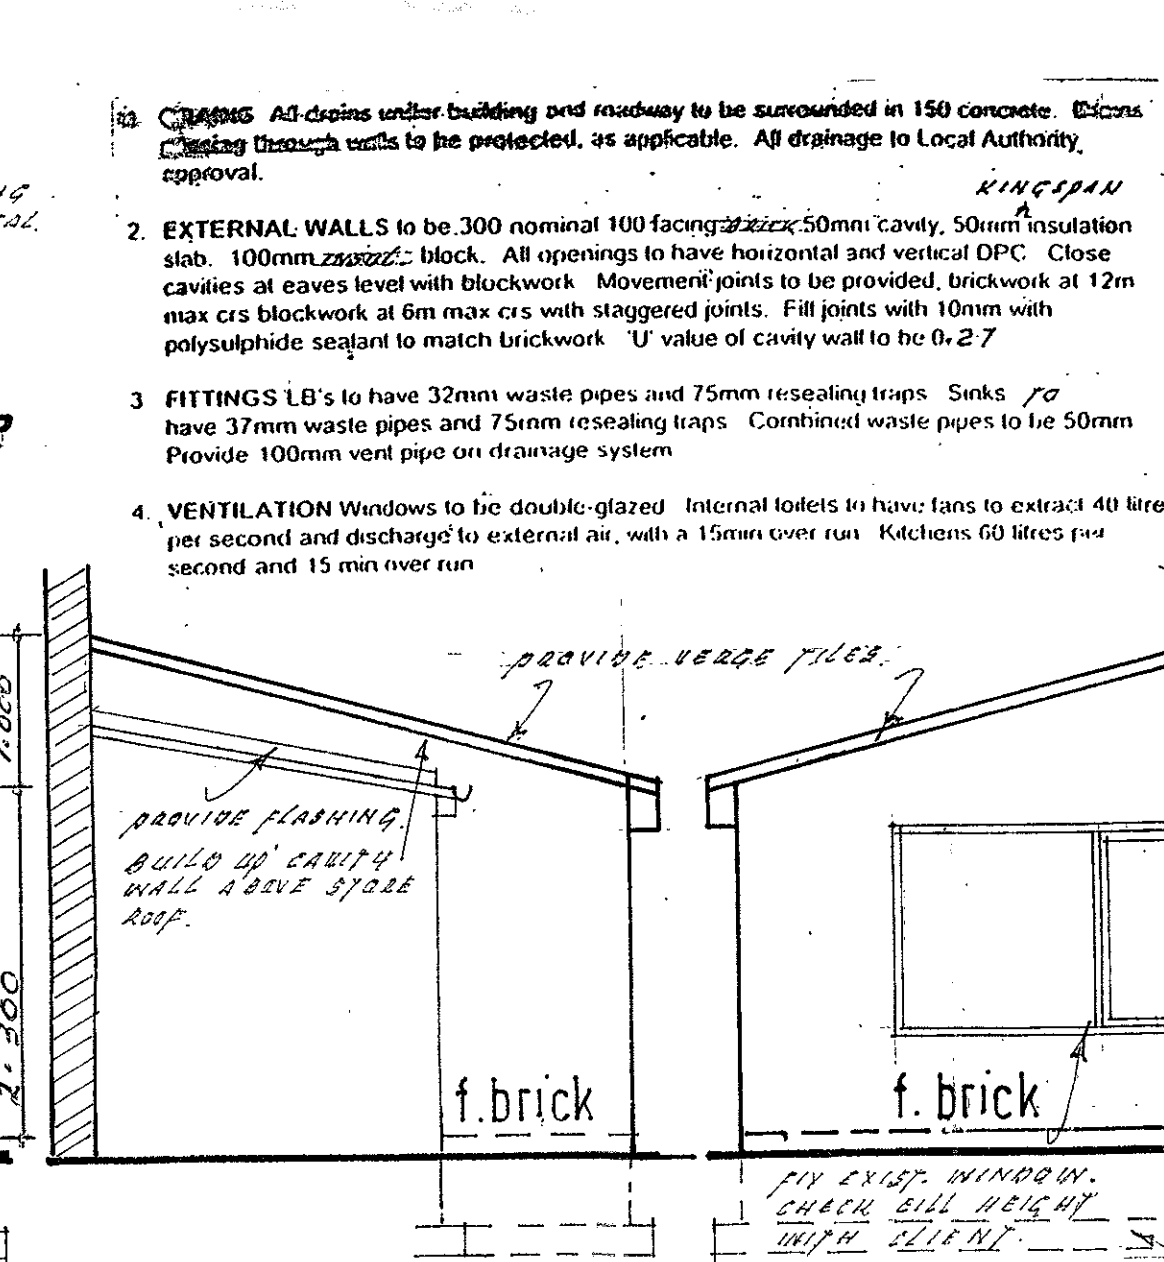


proposed east elevation

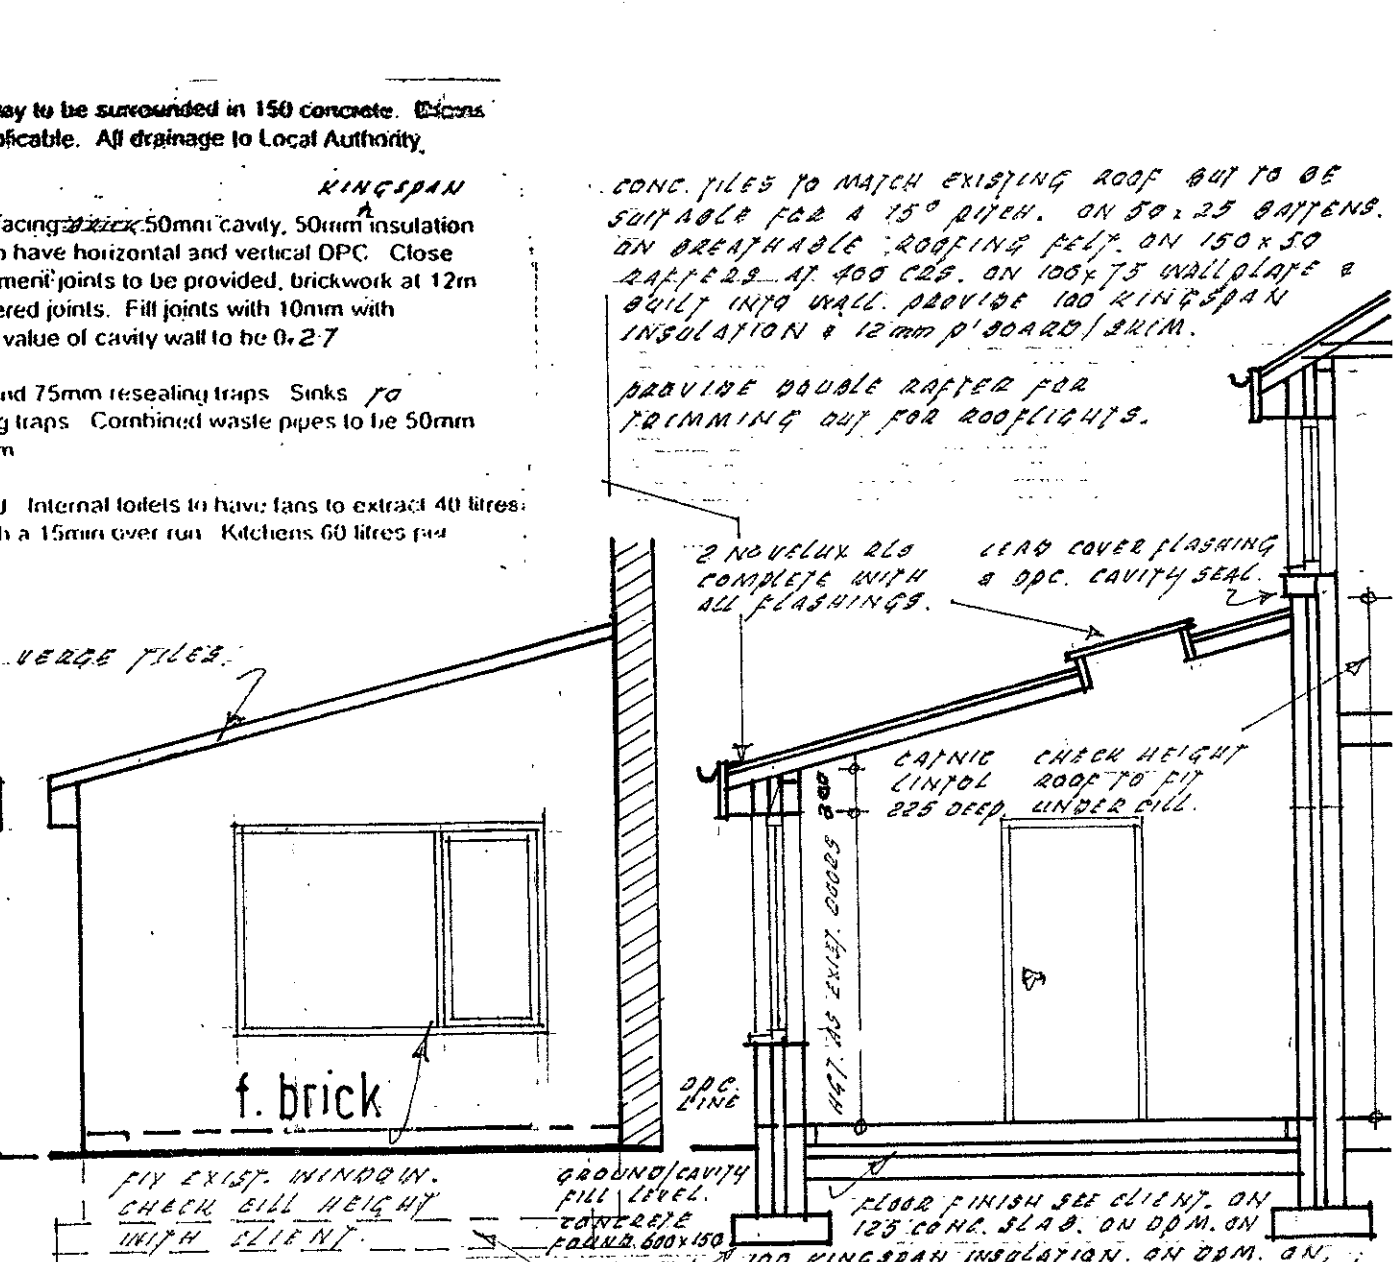


proposed west elevation


section thro. extension

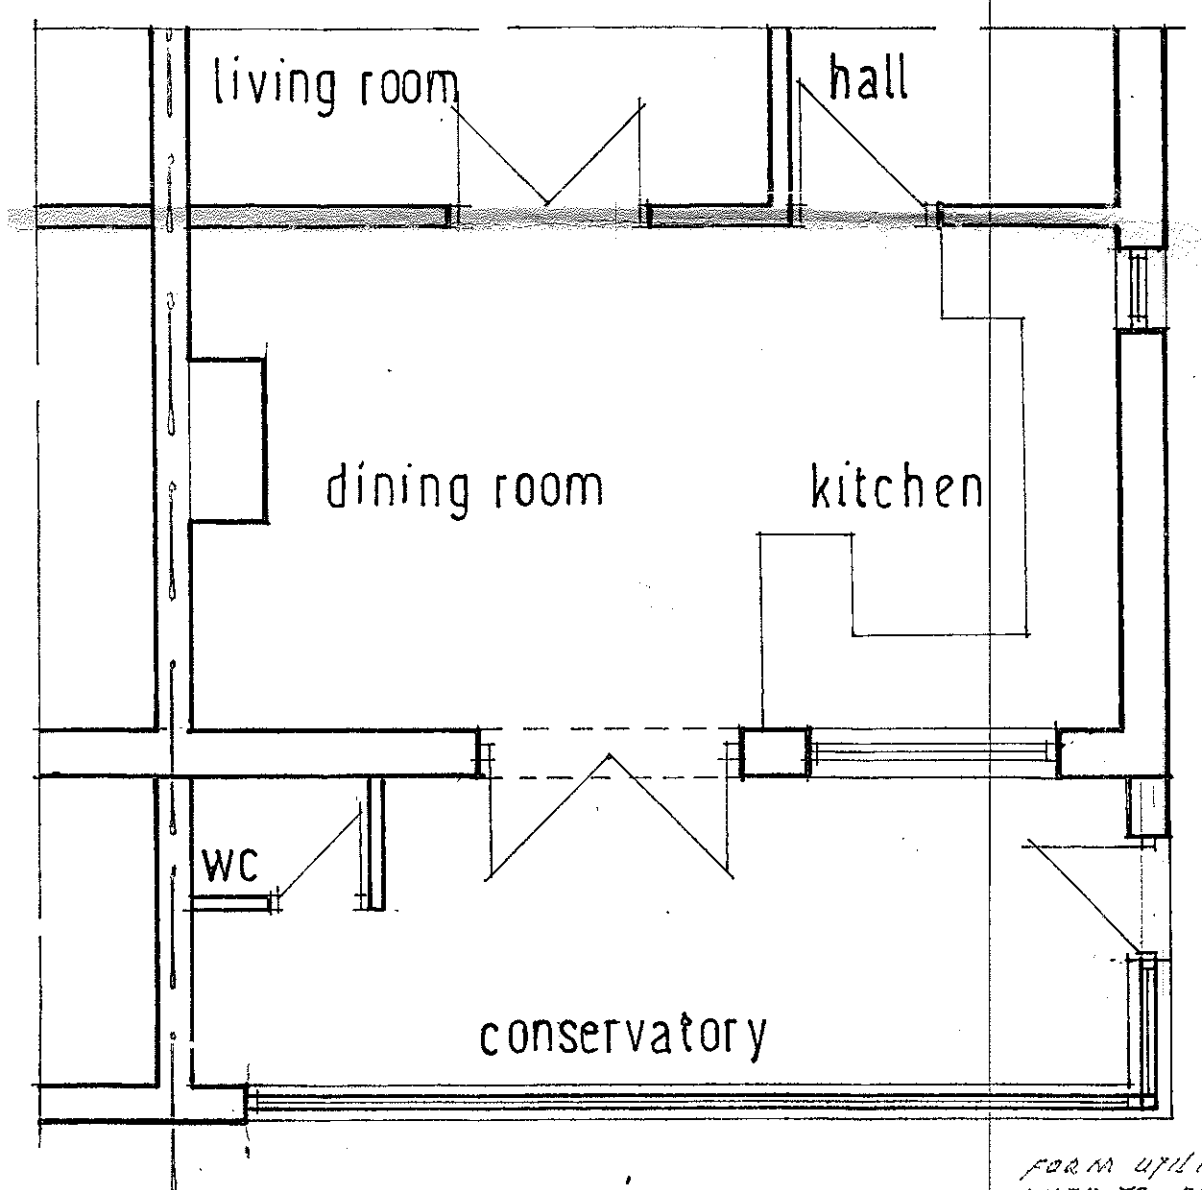


existing ground floor plan

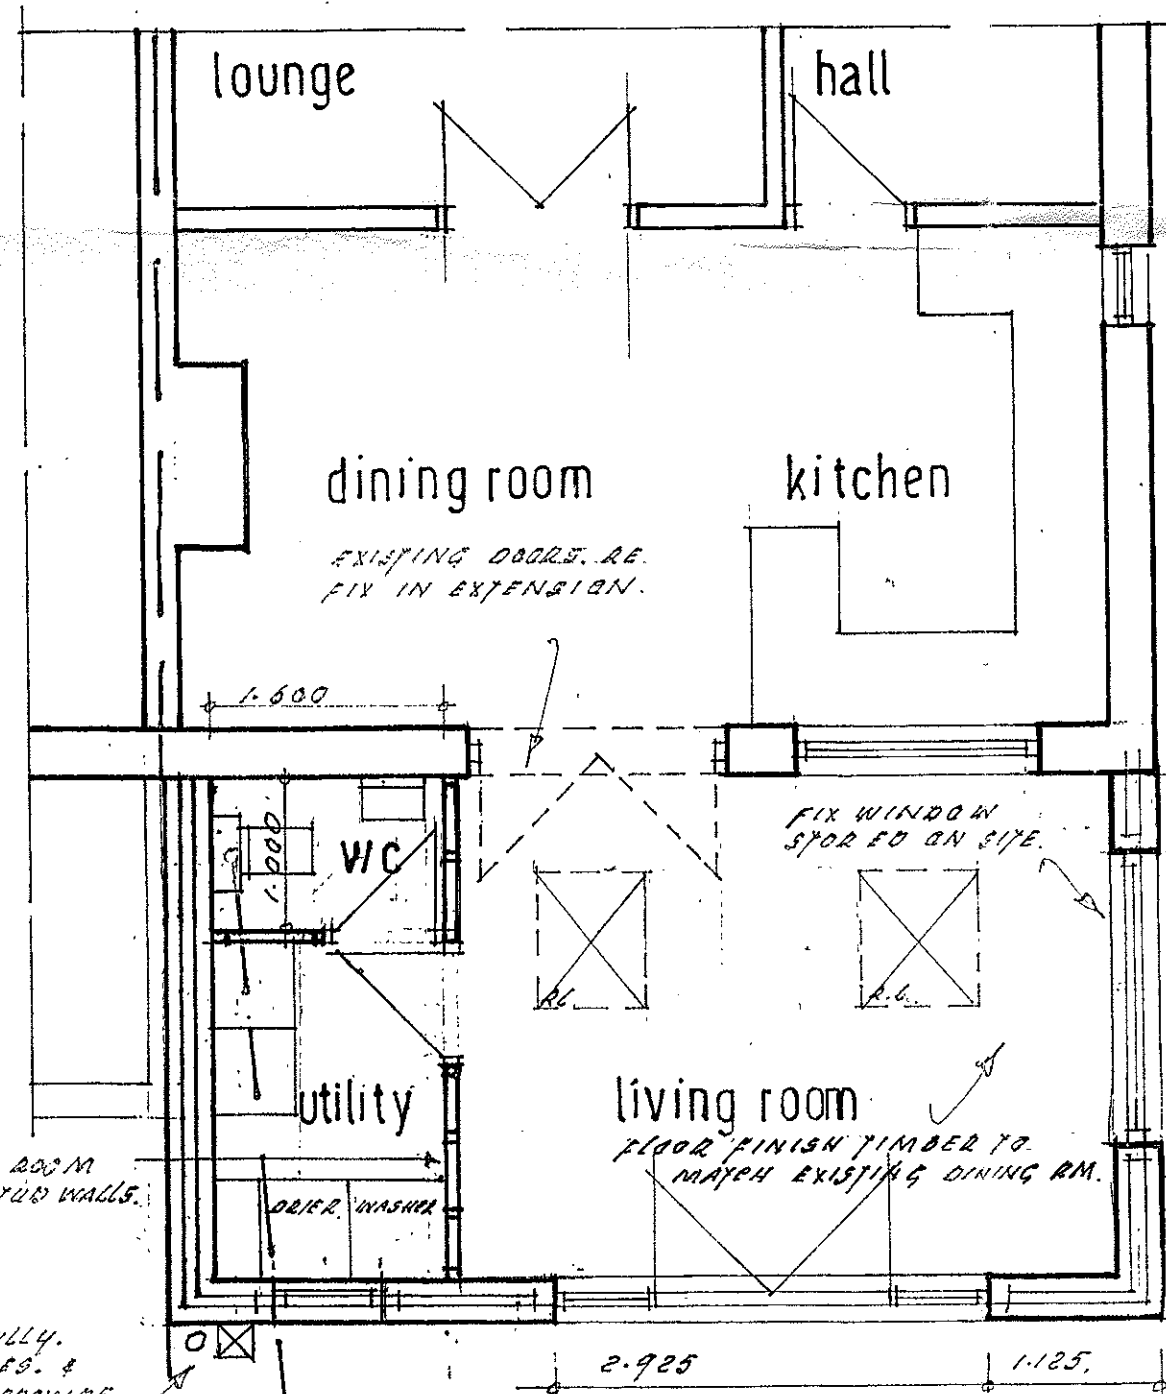


proposed ground floor plan

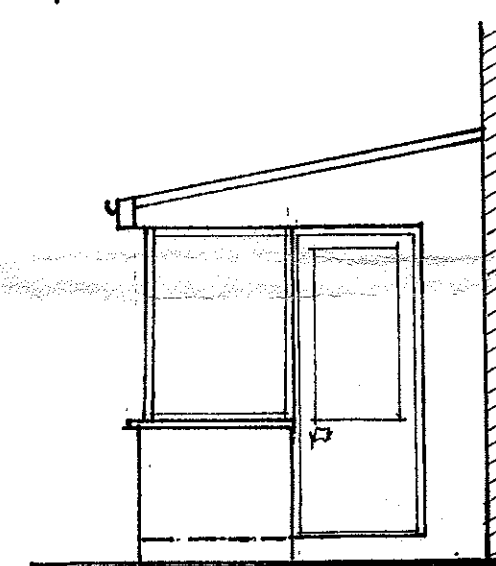

existing gable elevation

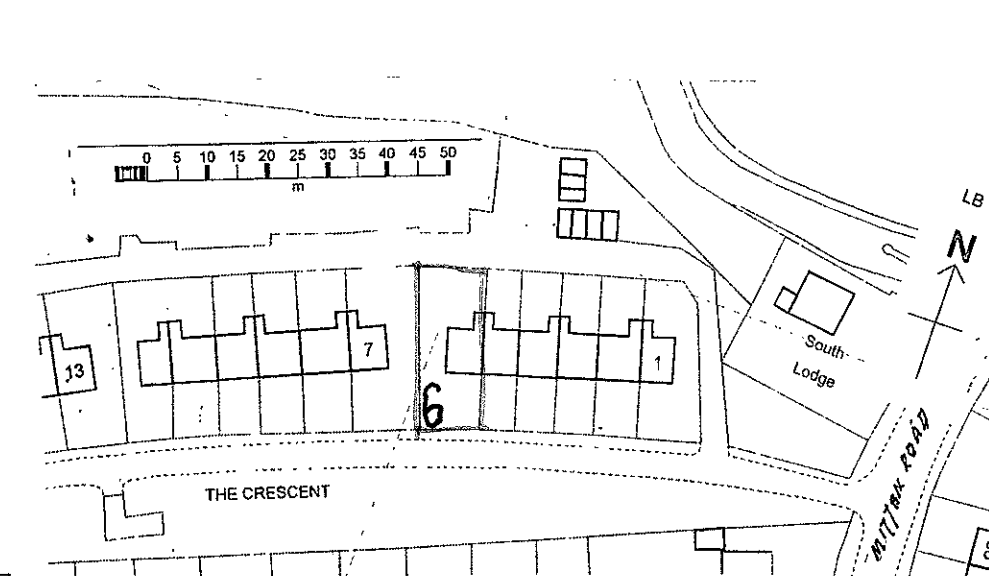

location plan. scale:1:1250

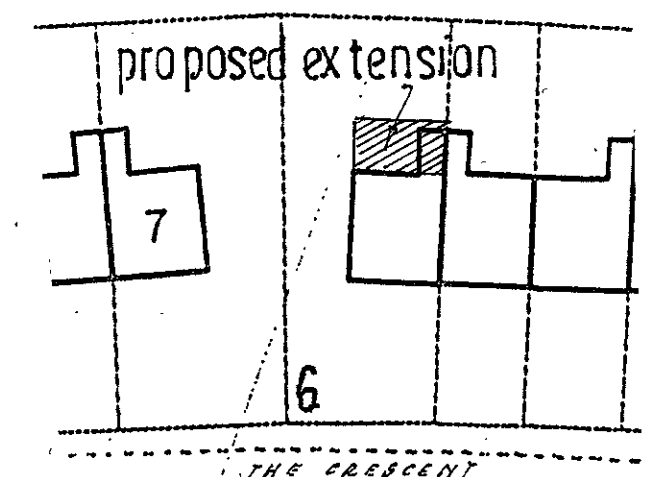

site plan. scale:1:500

PROPOSED SINGLE STOREY REAR EXTENSION AT N°6 THE CRESCENT WHALLEY FOR MRS Z.EDMONDSON.

REVISION 'A' WINDOW PROVIDED IN UTILITY RM 14/3/13 drg.no.89/12. sept.2012. scale:1:50