




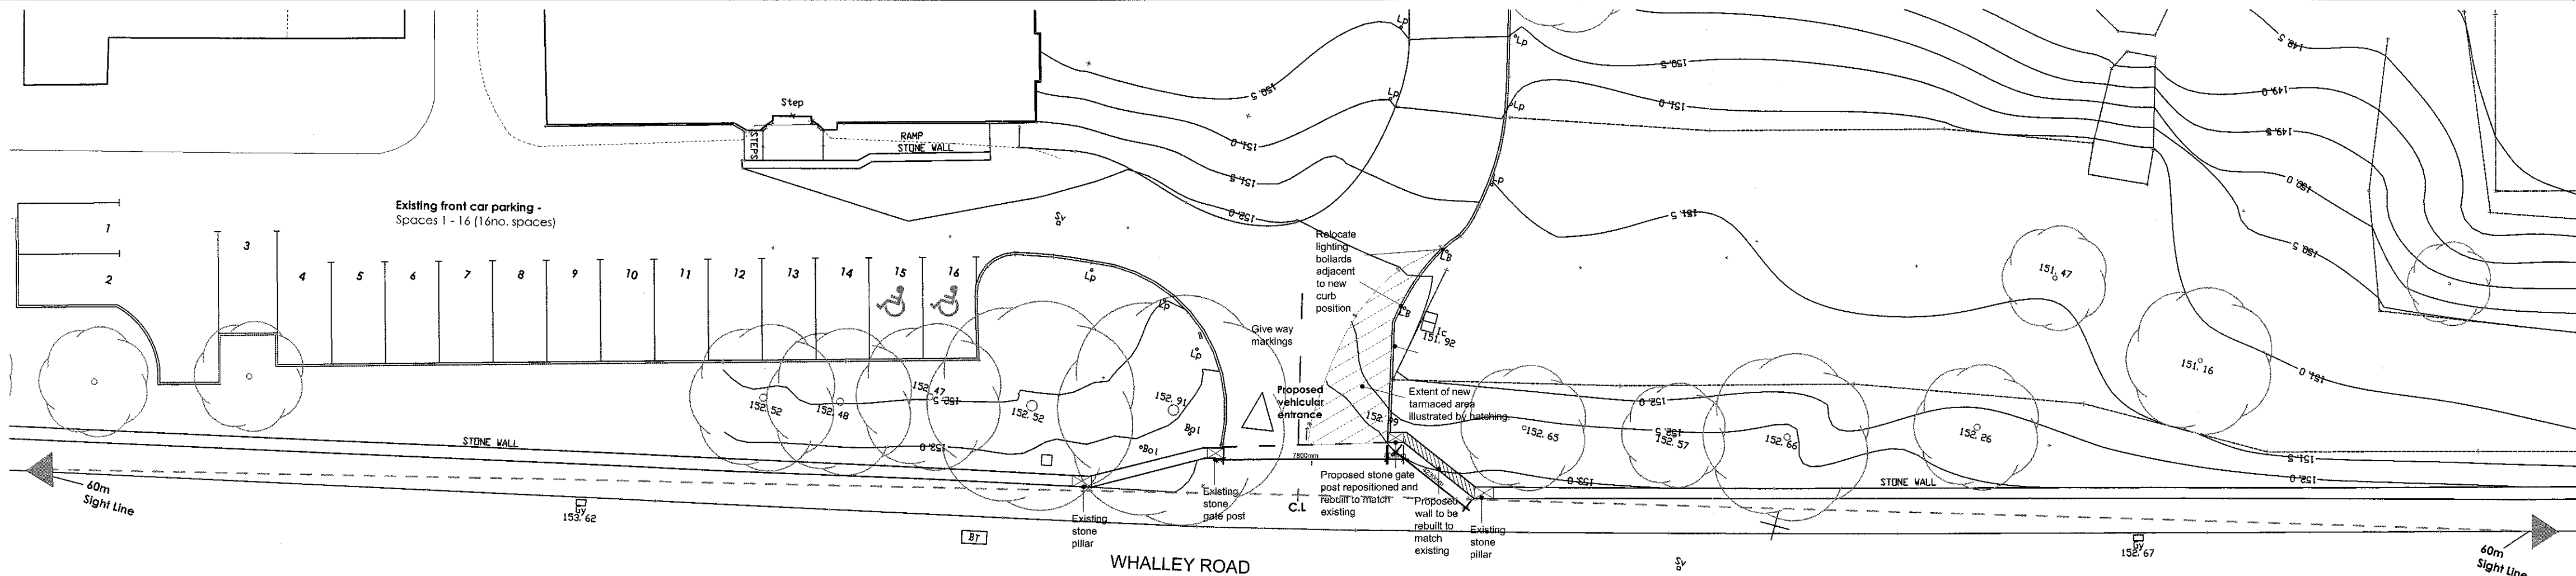

PROPOSED SITE PLAN - SCALE 1:200

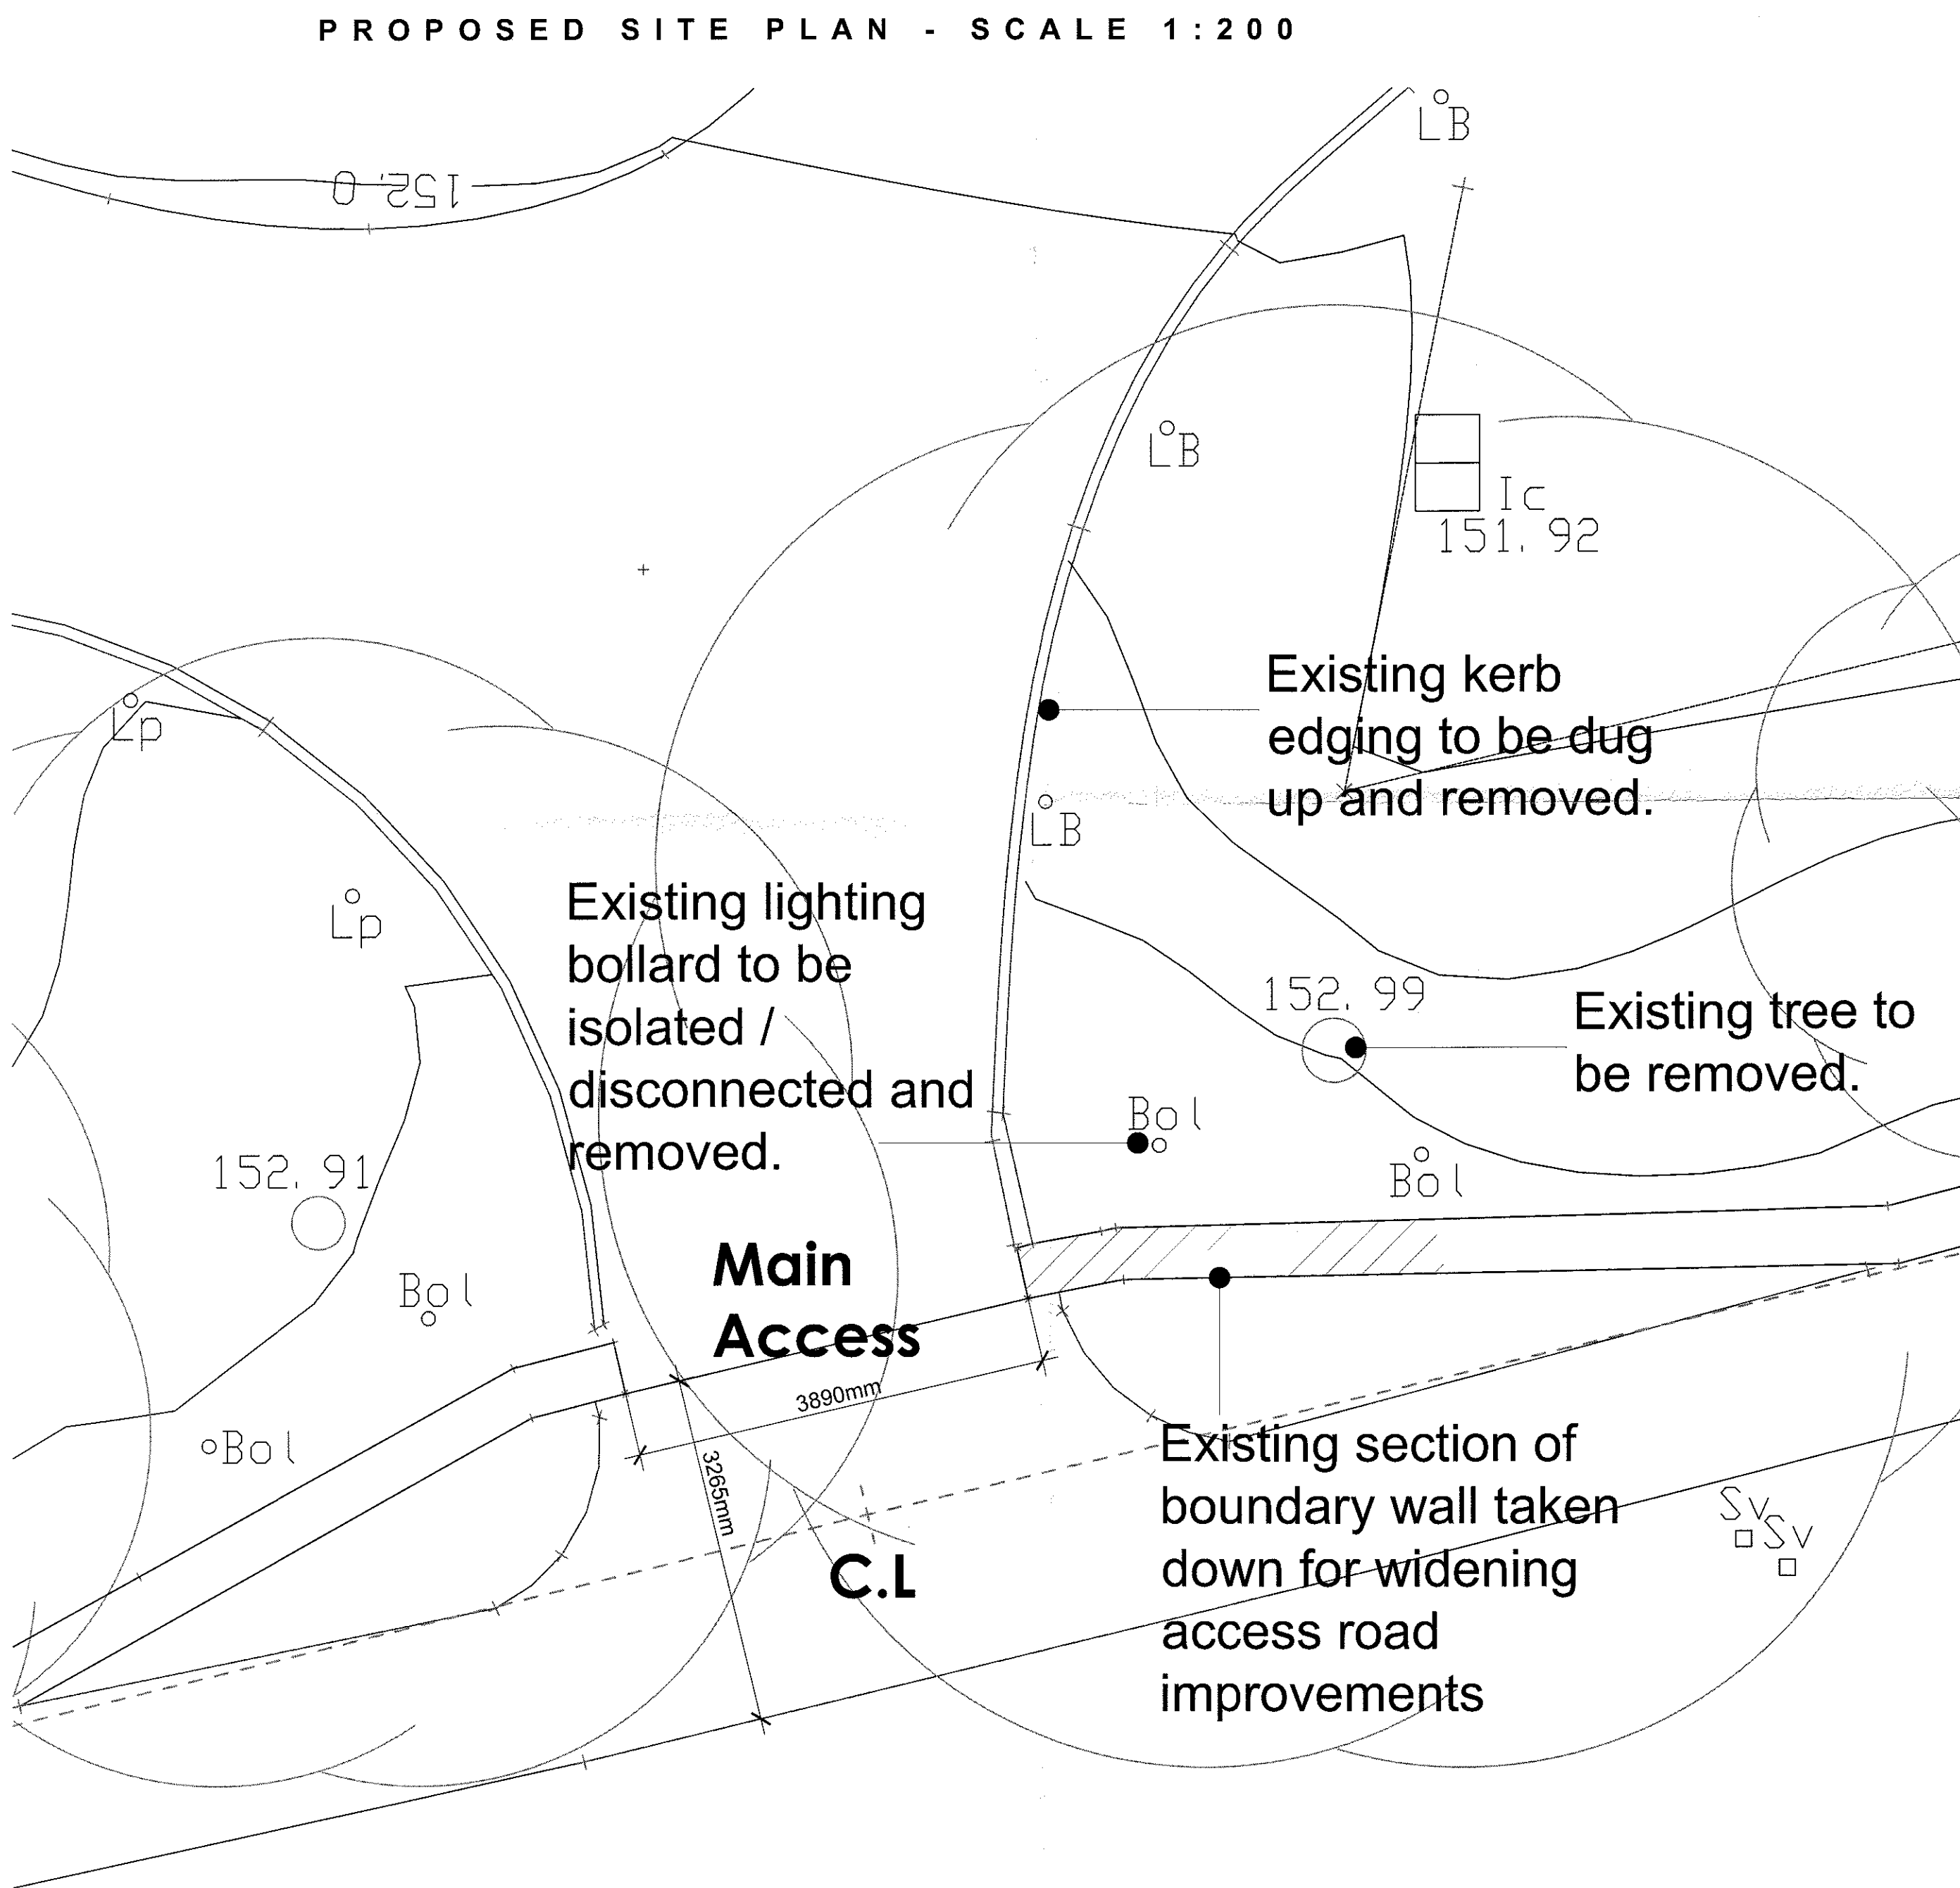

EXISTING SITE PLAN - SCALE 1:50

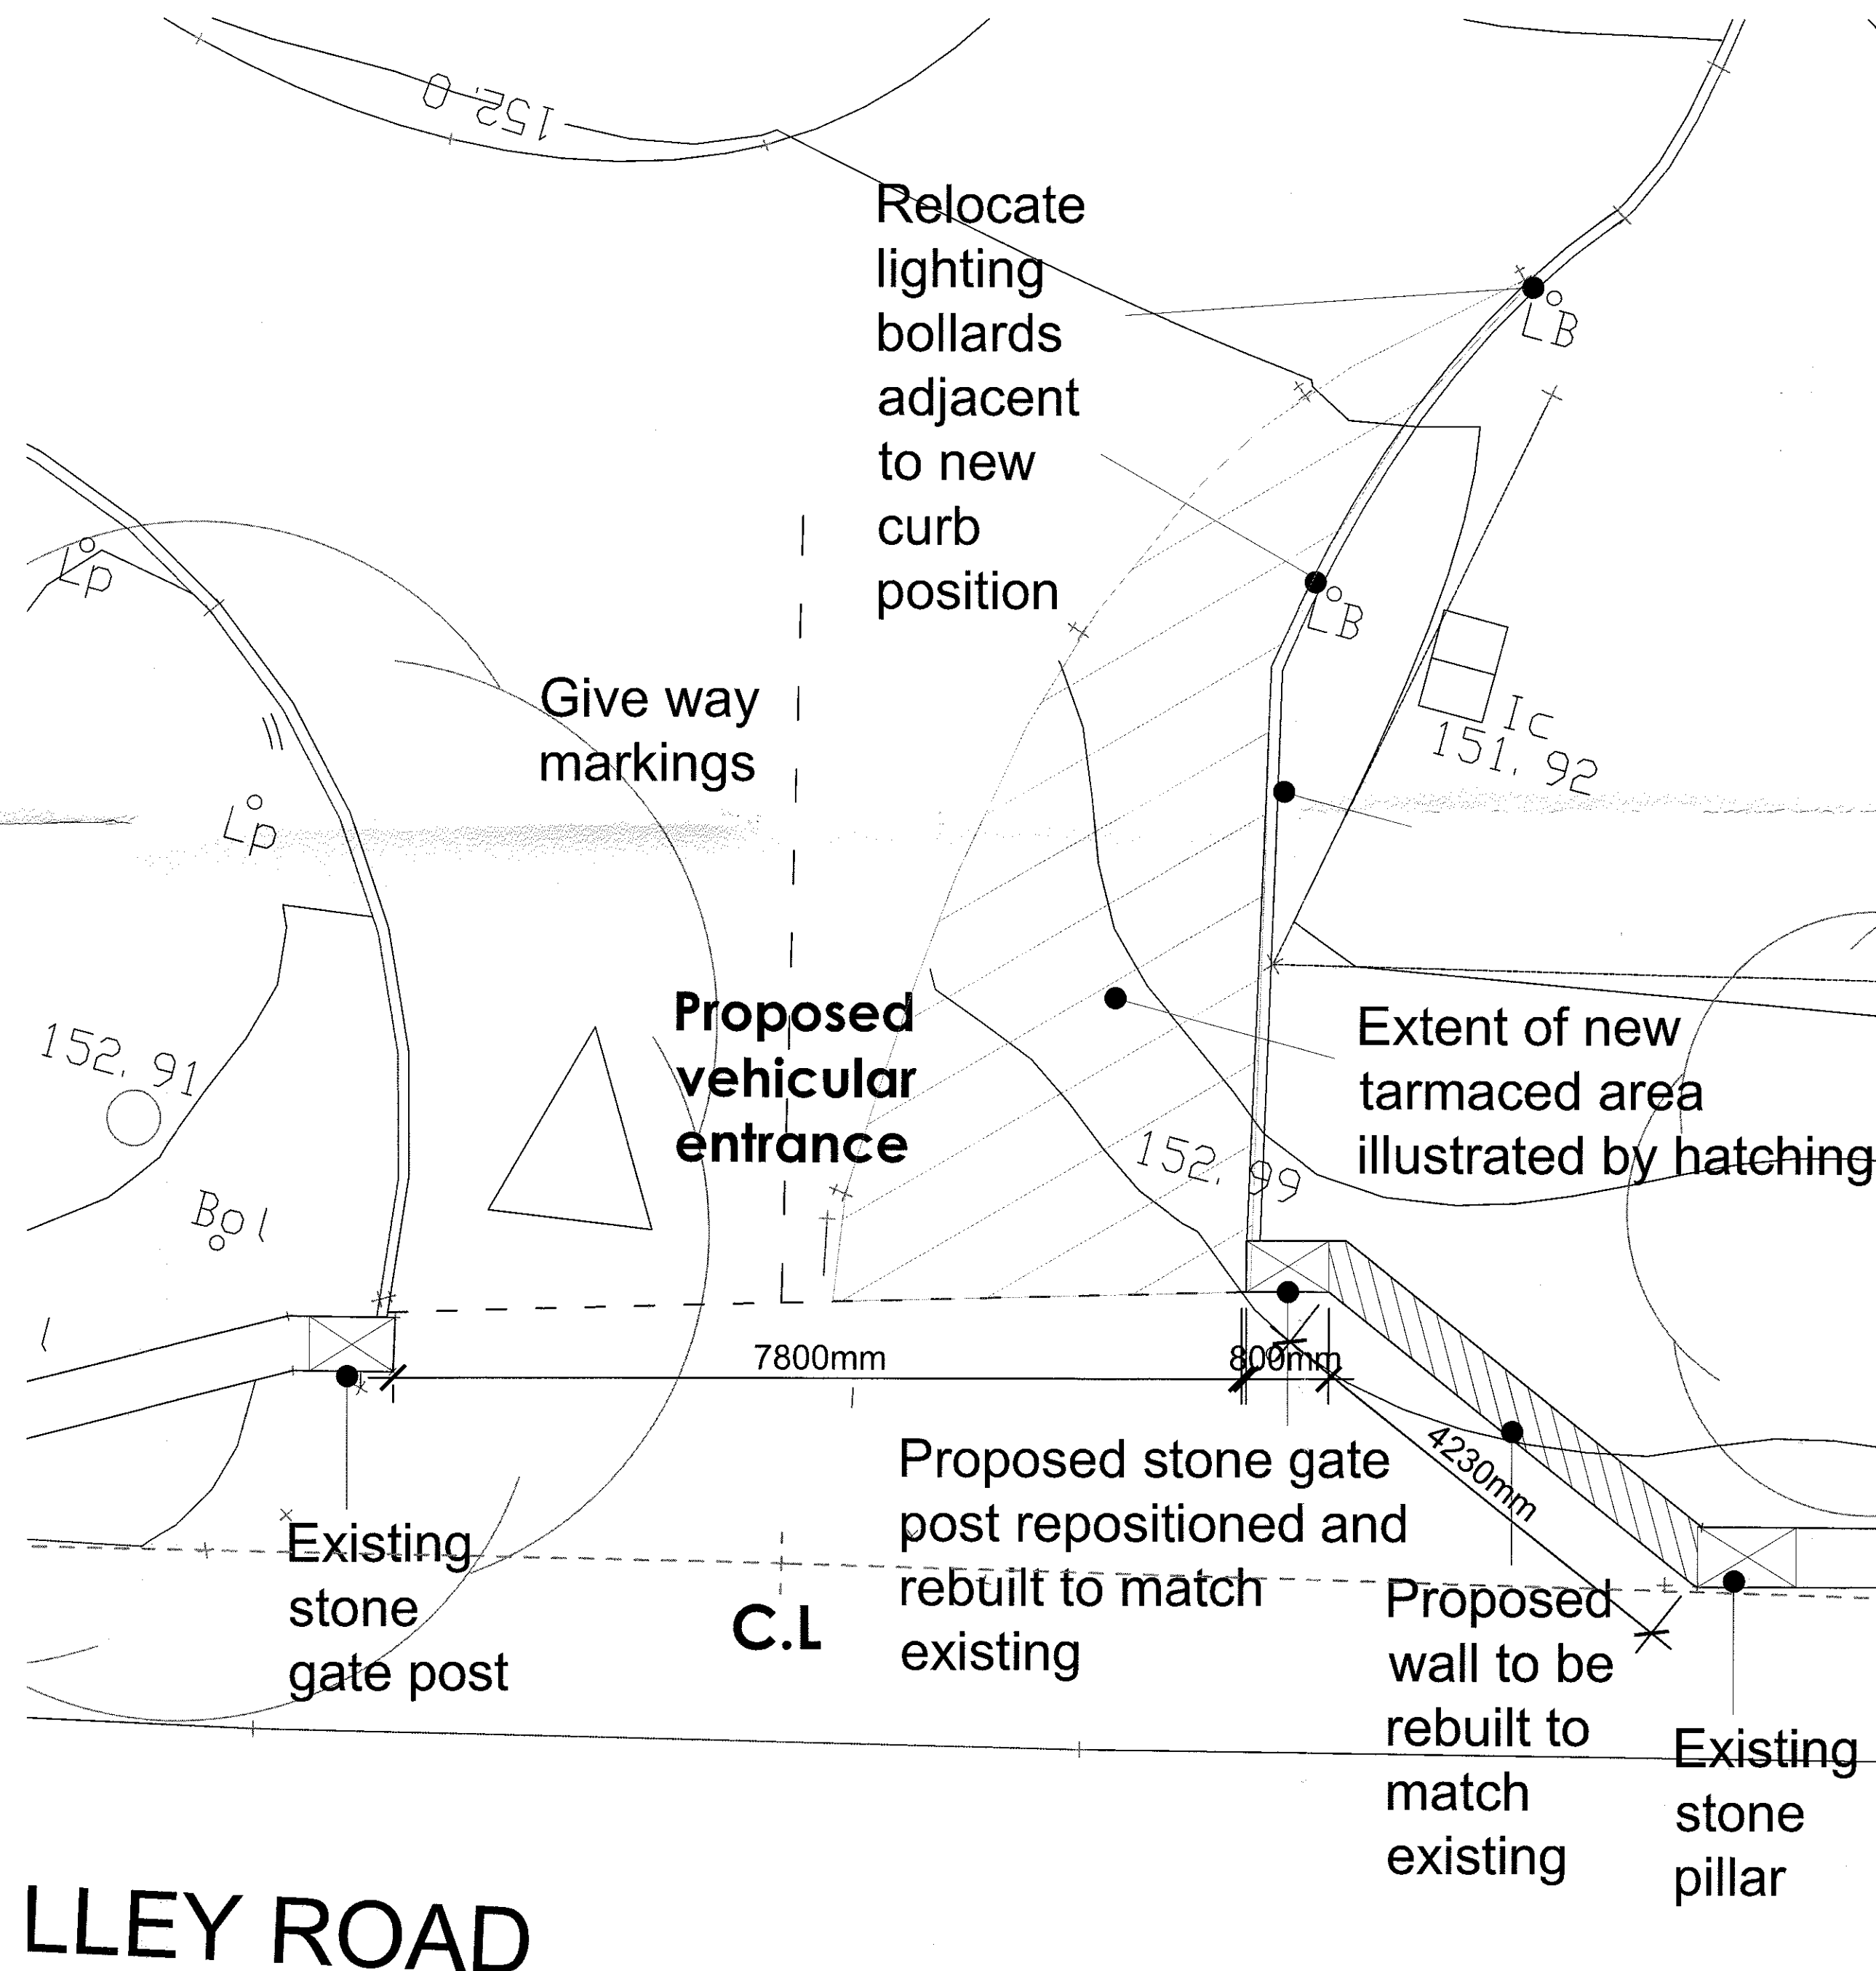

PROPOSED SITE PLAN - SCALE 1:50

3 20130462 P.

Rev. A. Proposed entrance altered. 13.04.2013 - JB
Client
Child Action North West

Job Title
Alterations to main access at
Child Action North West
The Homestead (Head Office)
Whalley Road
Wilshire
Blackburn
BB1 9LL

Drawing Title
Proposed entrance improvements alterations
indicating vision splay and additional
widened driveway.

Scale
1:200/50 @ A1
Date
January 2013
Drawn
PC

spa
SUNDERLAND PEACOCK ARCHITECTS
SUNDERLAND PEACOCK & ASSOCIATES LTD.
HAZELHIRE, PIMLICO ROAD, CLITHEROE
LANCASHIRE, BB7 2AG
T 01204 423178 F 01204 427326
E info@sunderlandpeacock.com
www.sunderlandpeacock.com

4275 -03A