

north

446800 N

Location Plan

scale 1:1250

0 10 20 30 40 50 60 metres

A4

446700 N

377527 E

377500 E

377400 E


377300 E

377227 E

6800 N

16700 N

16649 N

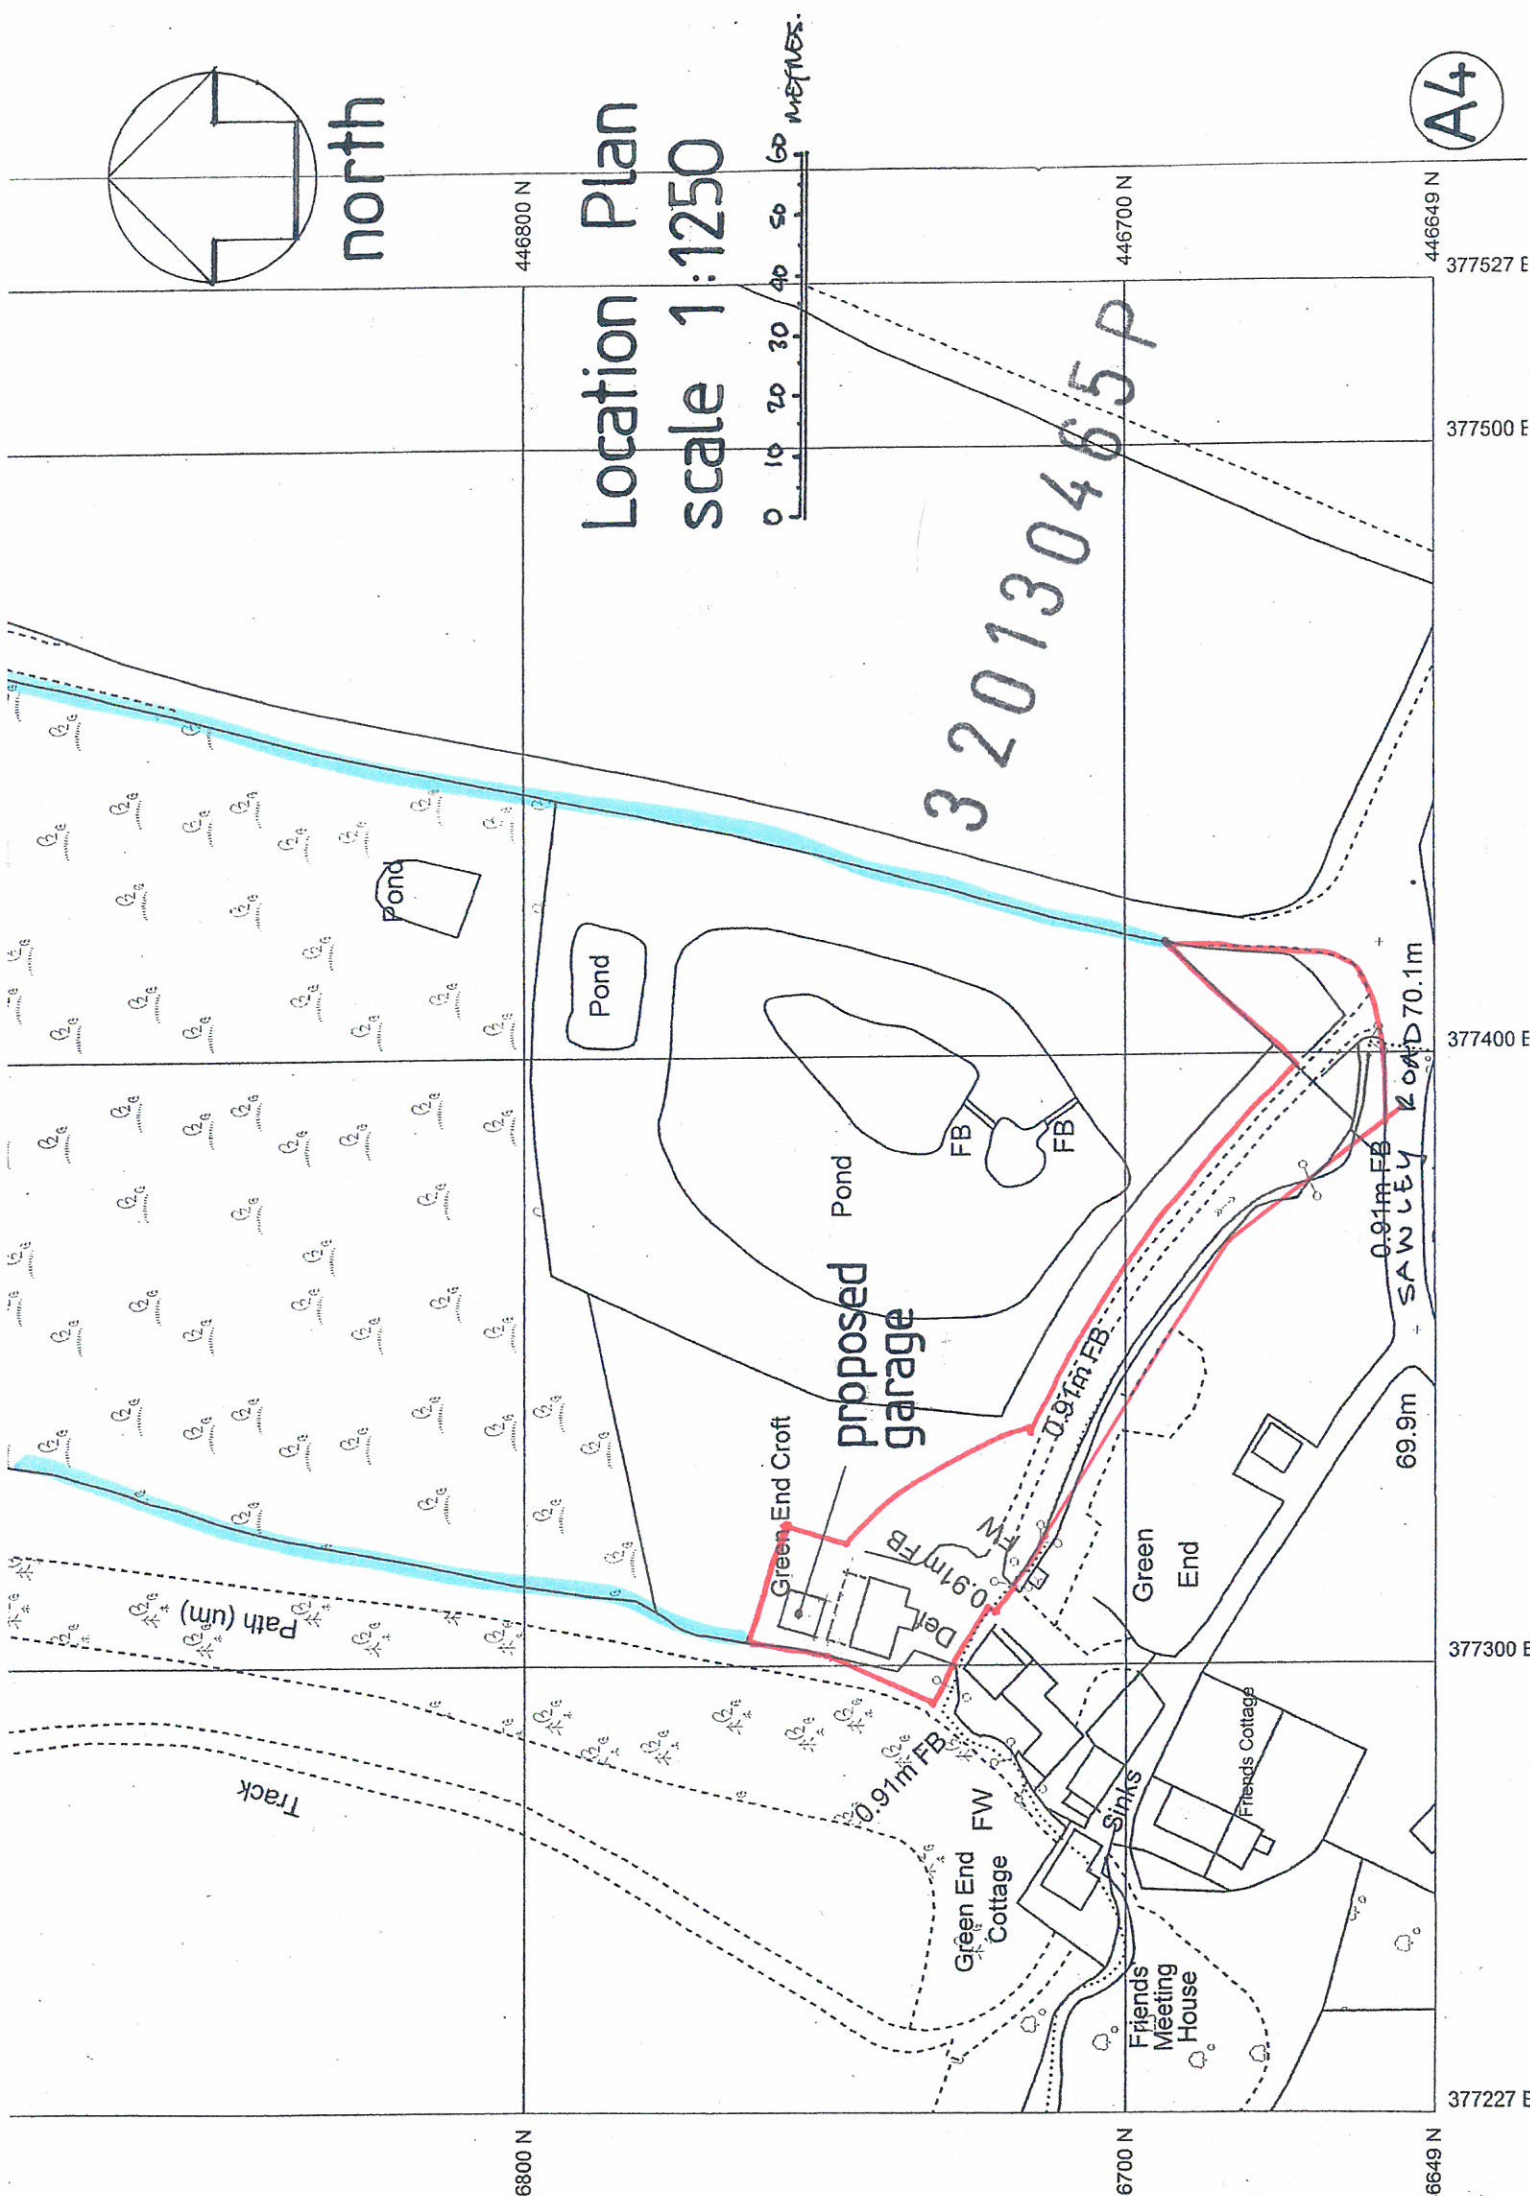


# SITE PLAN

scale 1:200


0 2 4 6 8 10 12  
SCALE IN METRES @ 1:200

A4


3 20130465 P

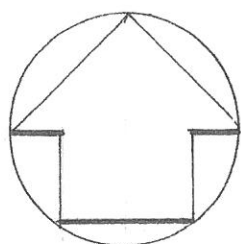

north

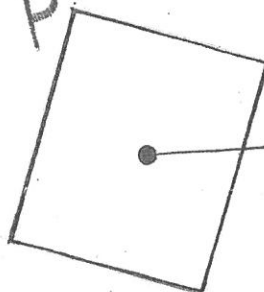


proposed garage

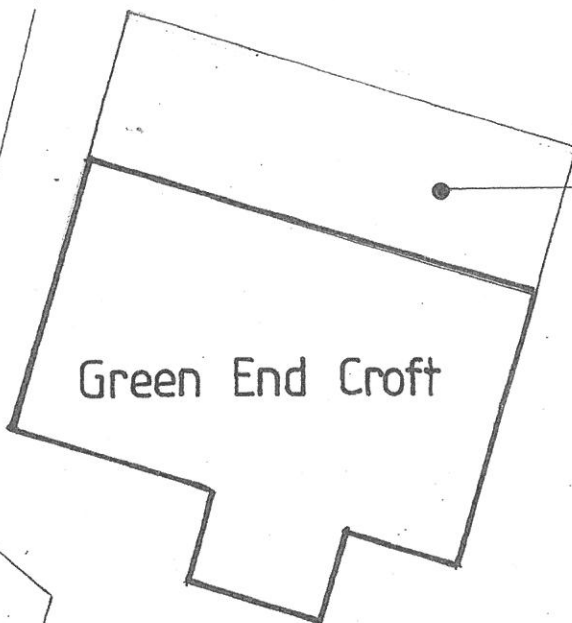

approved extension

Green End Croft

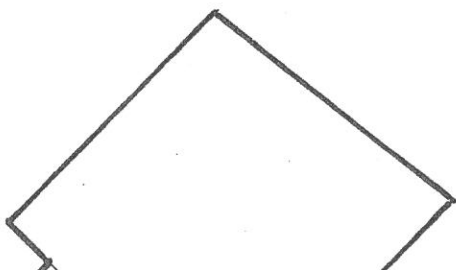

Green End

drive

