

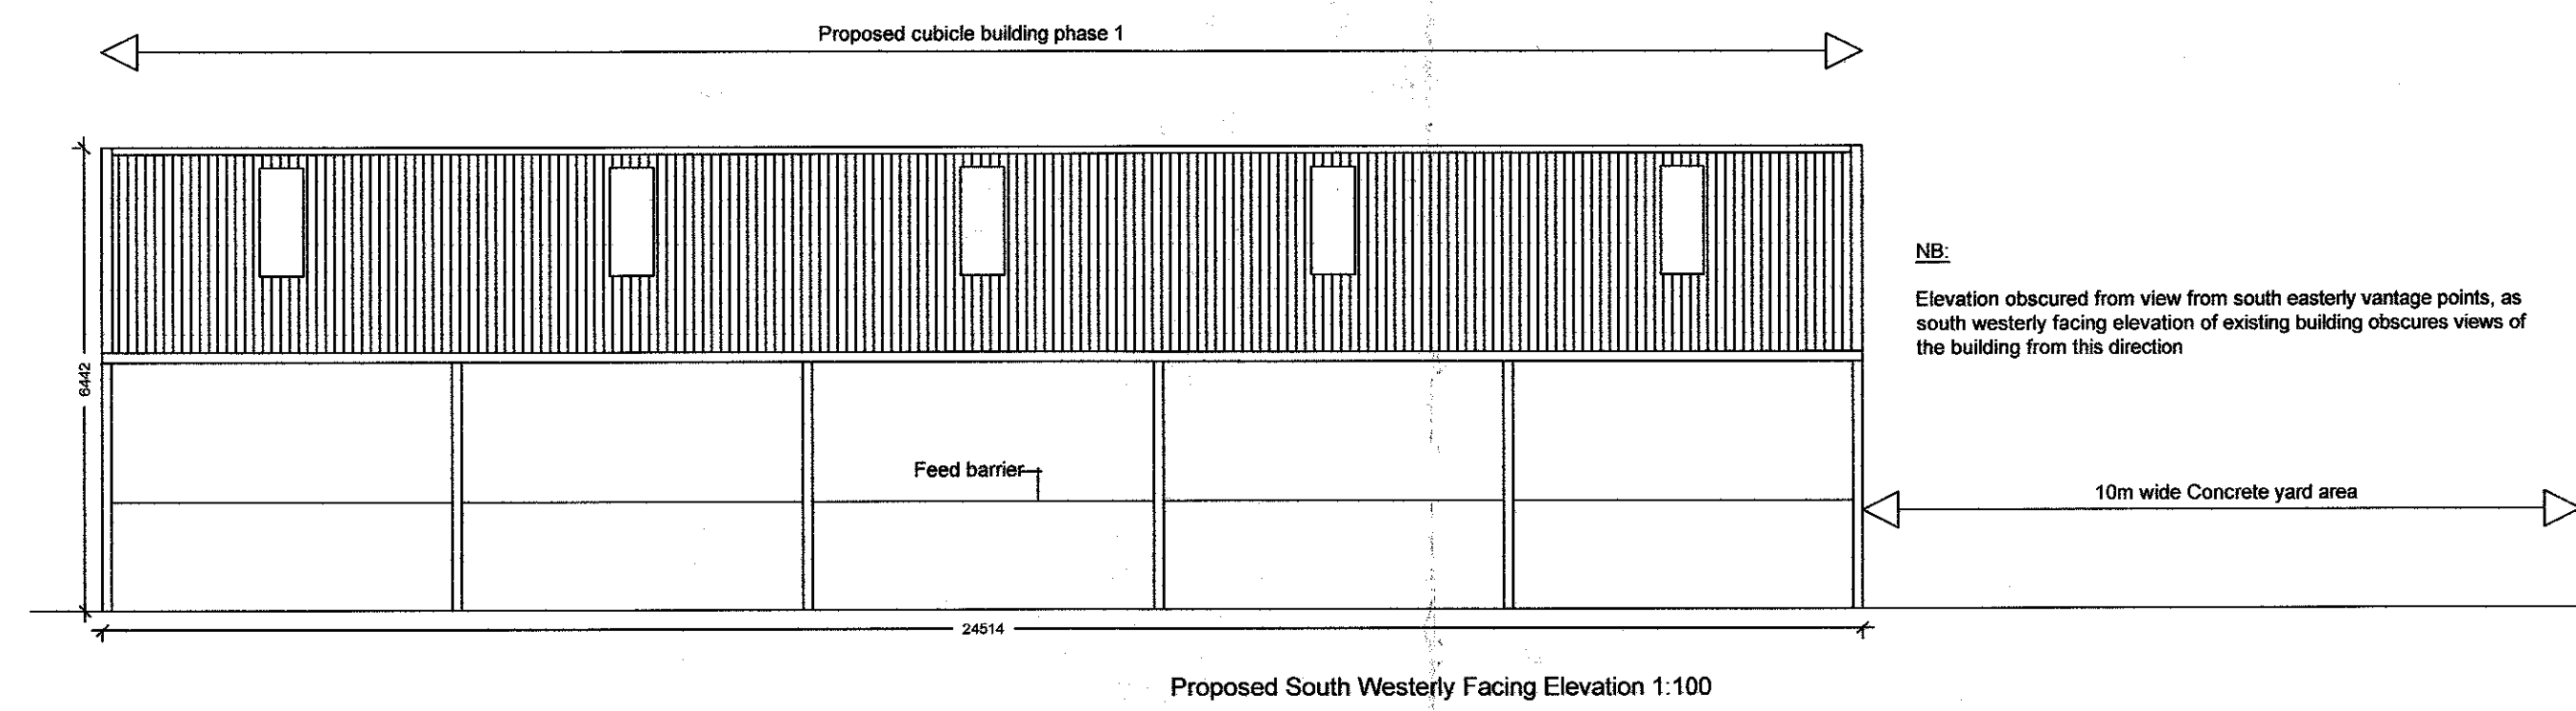
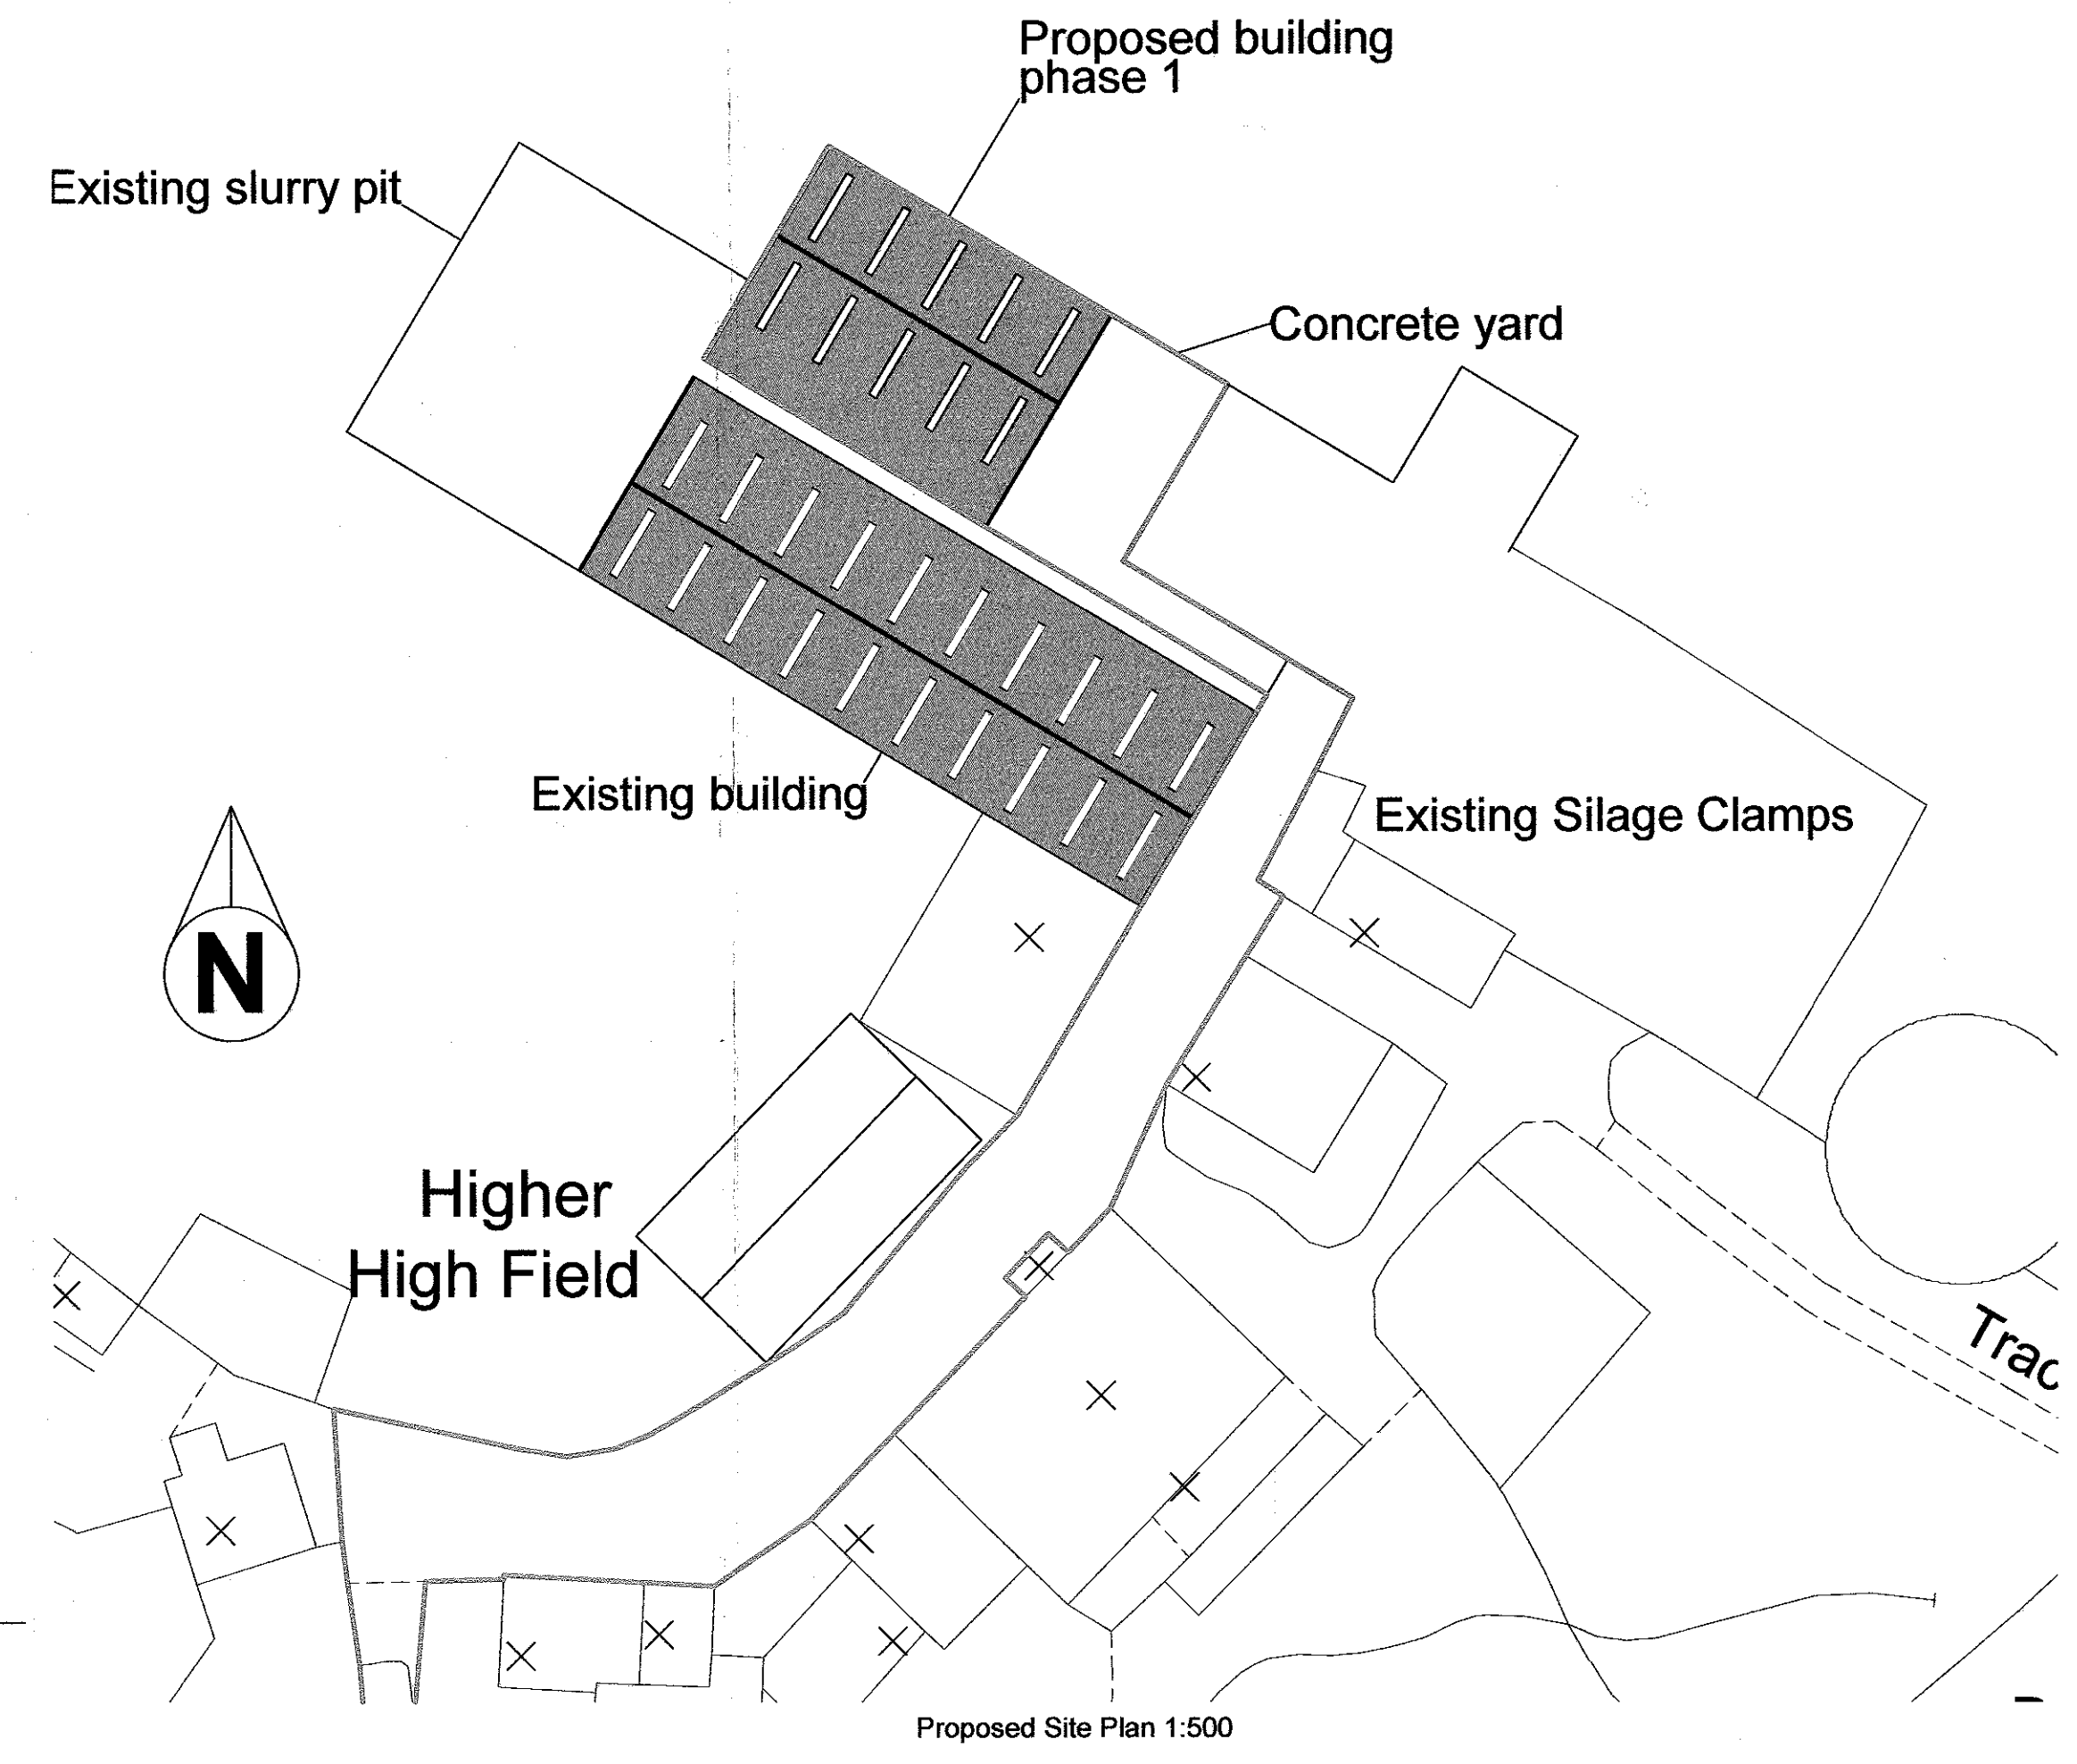
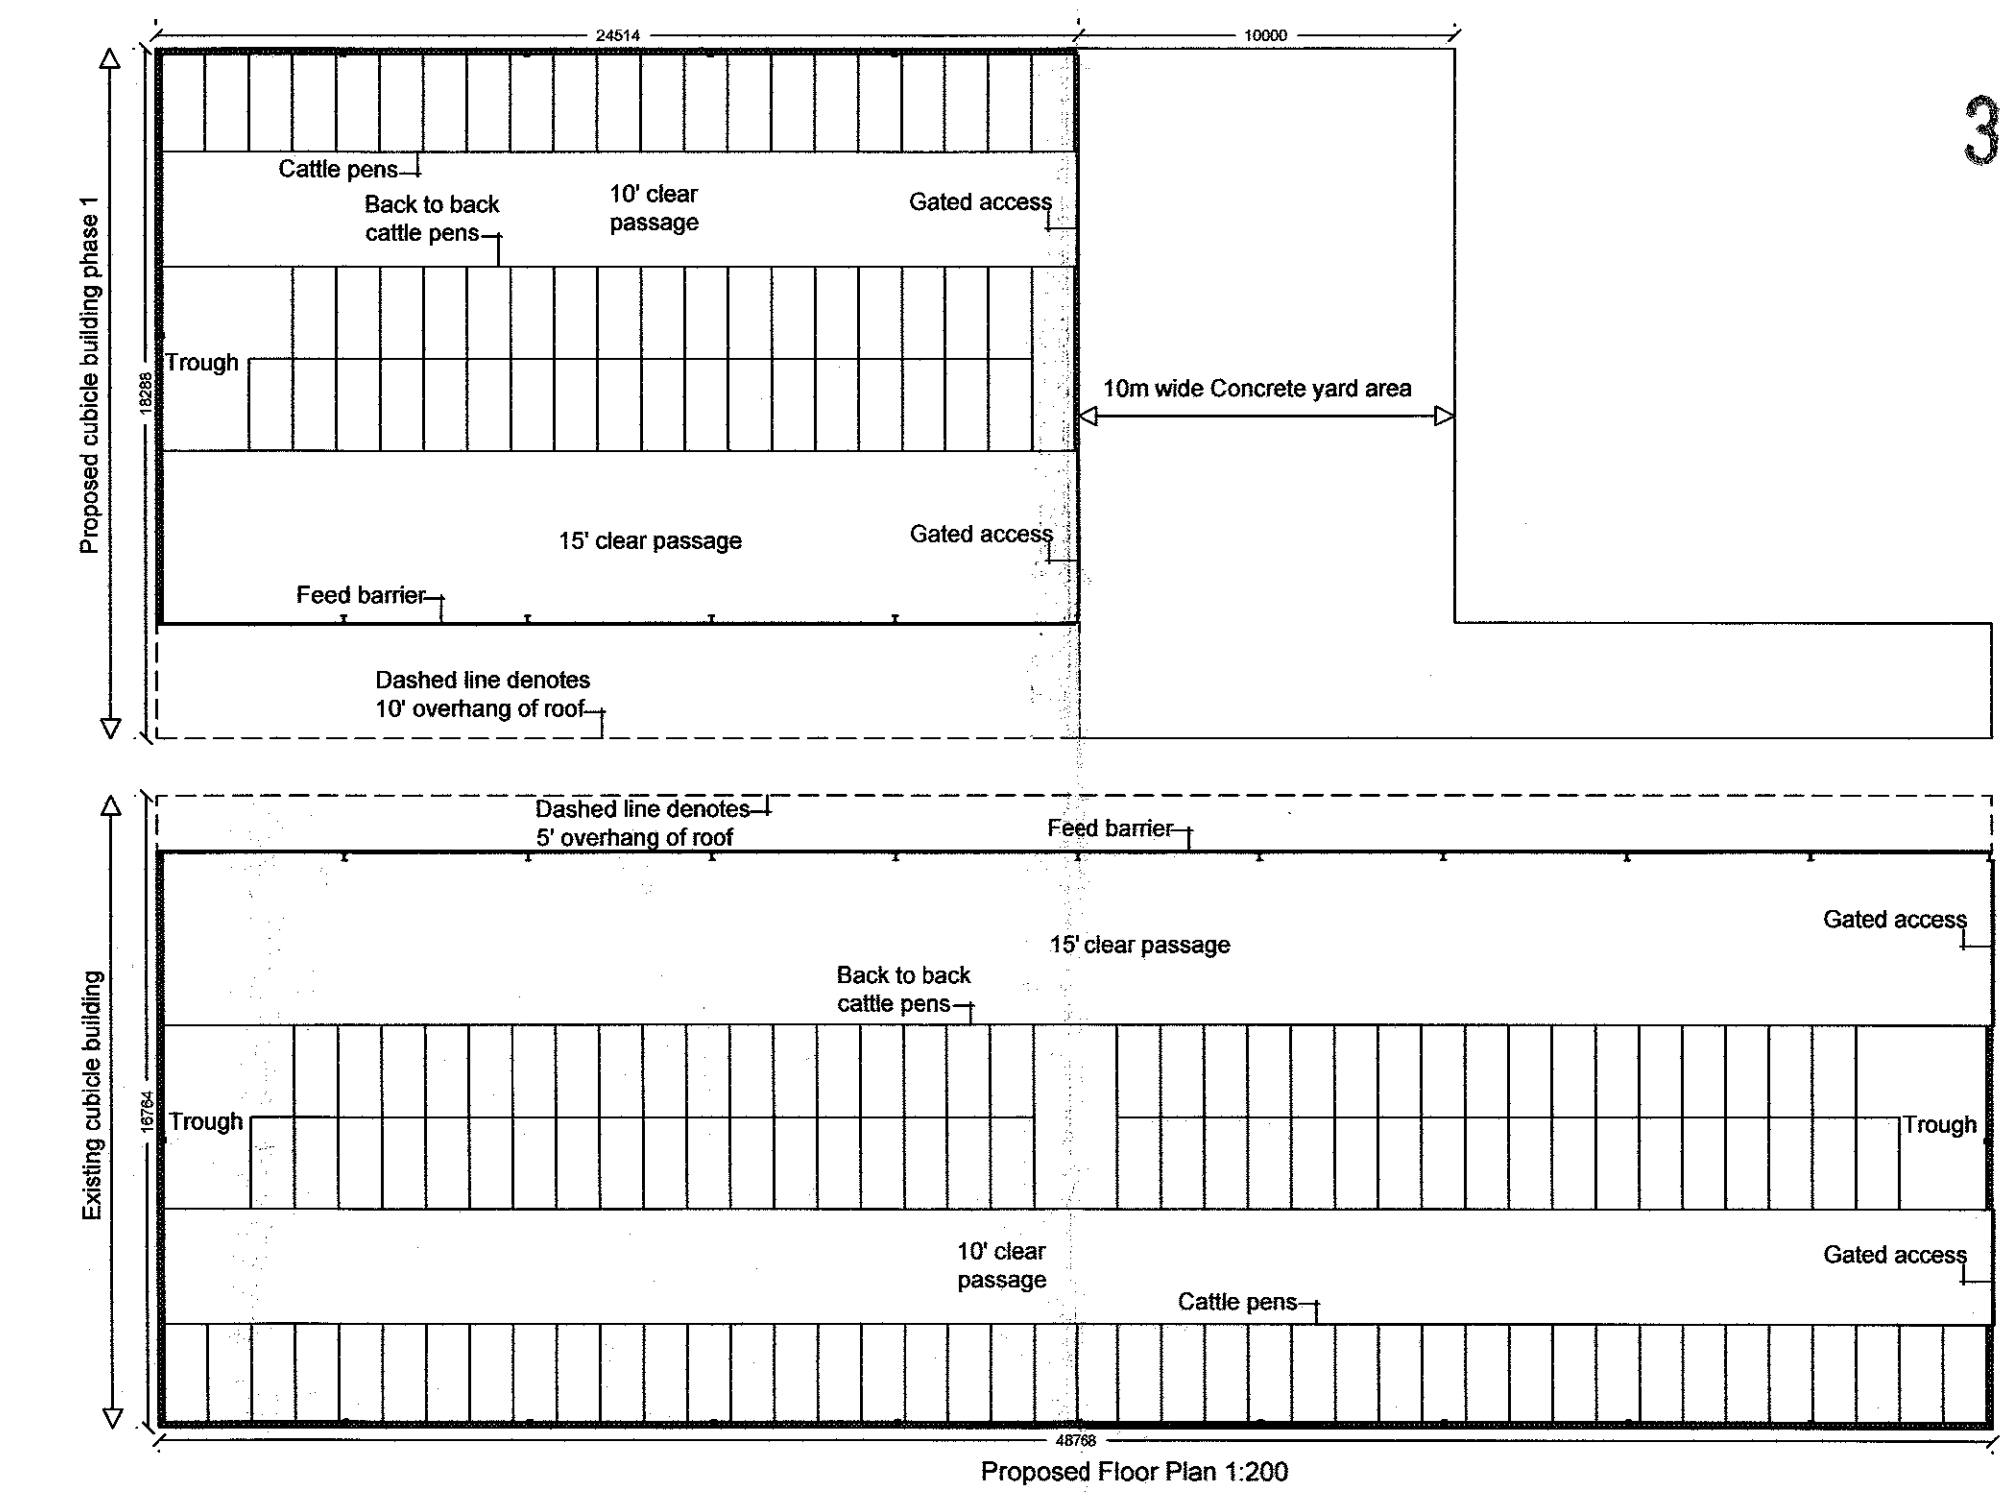
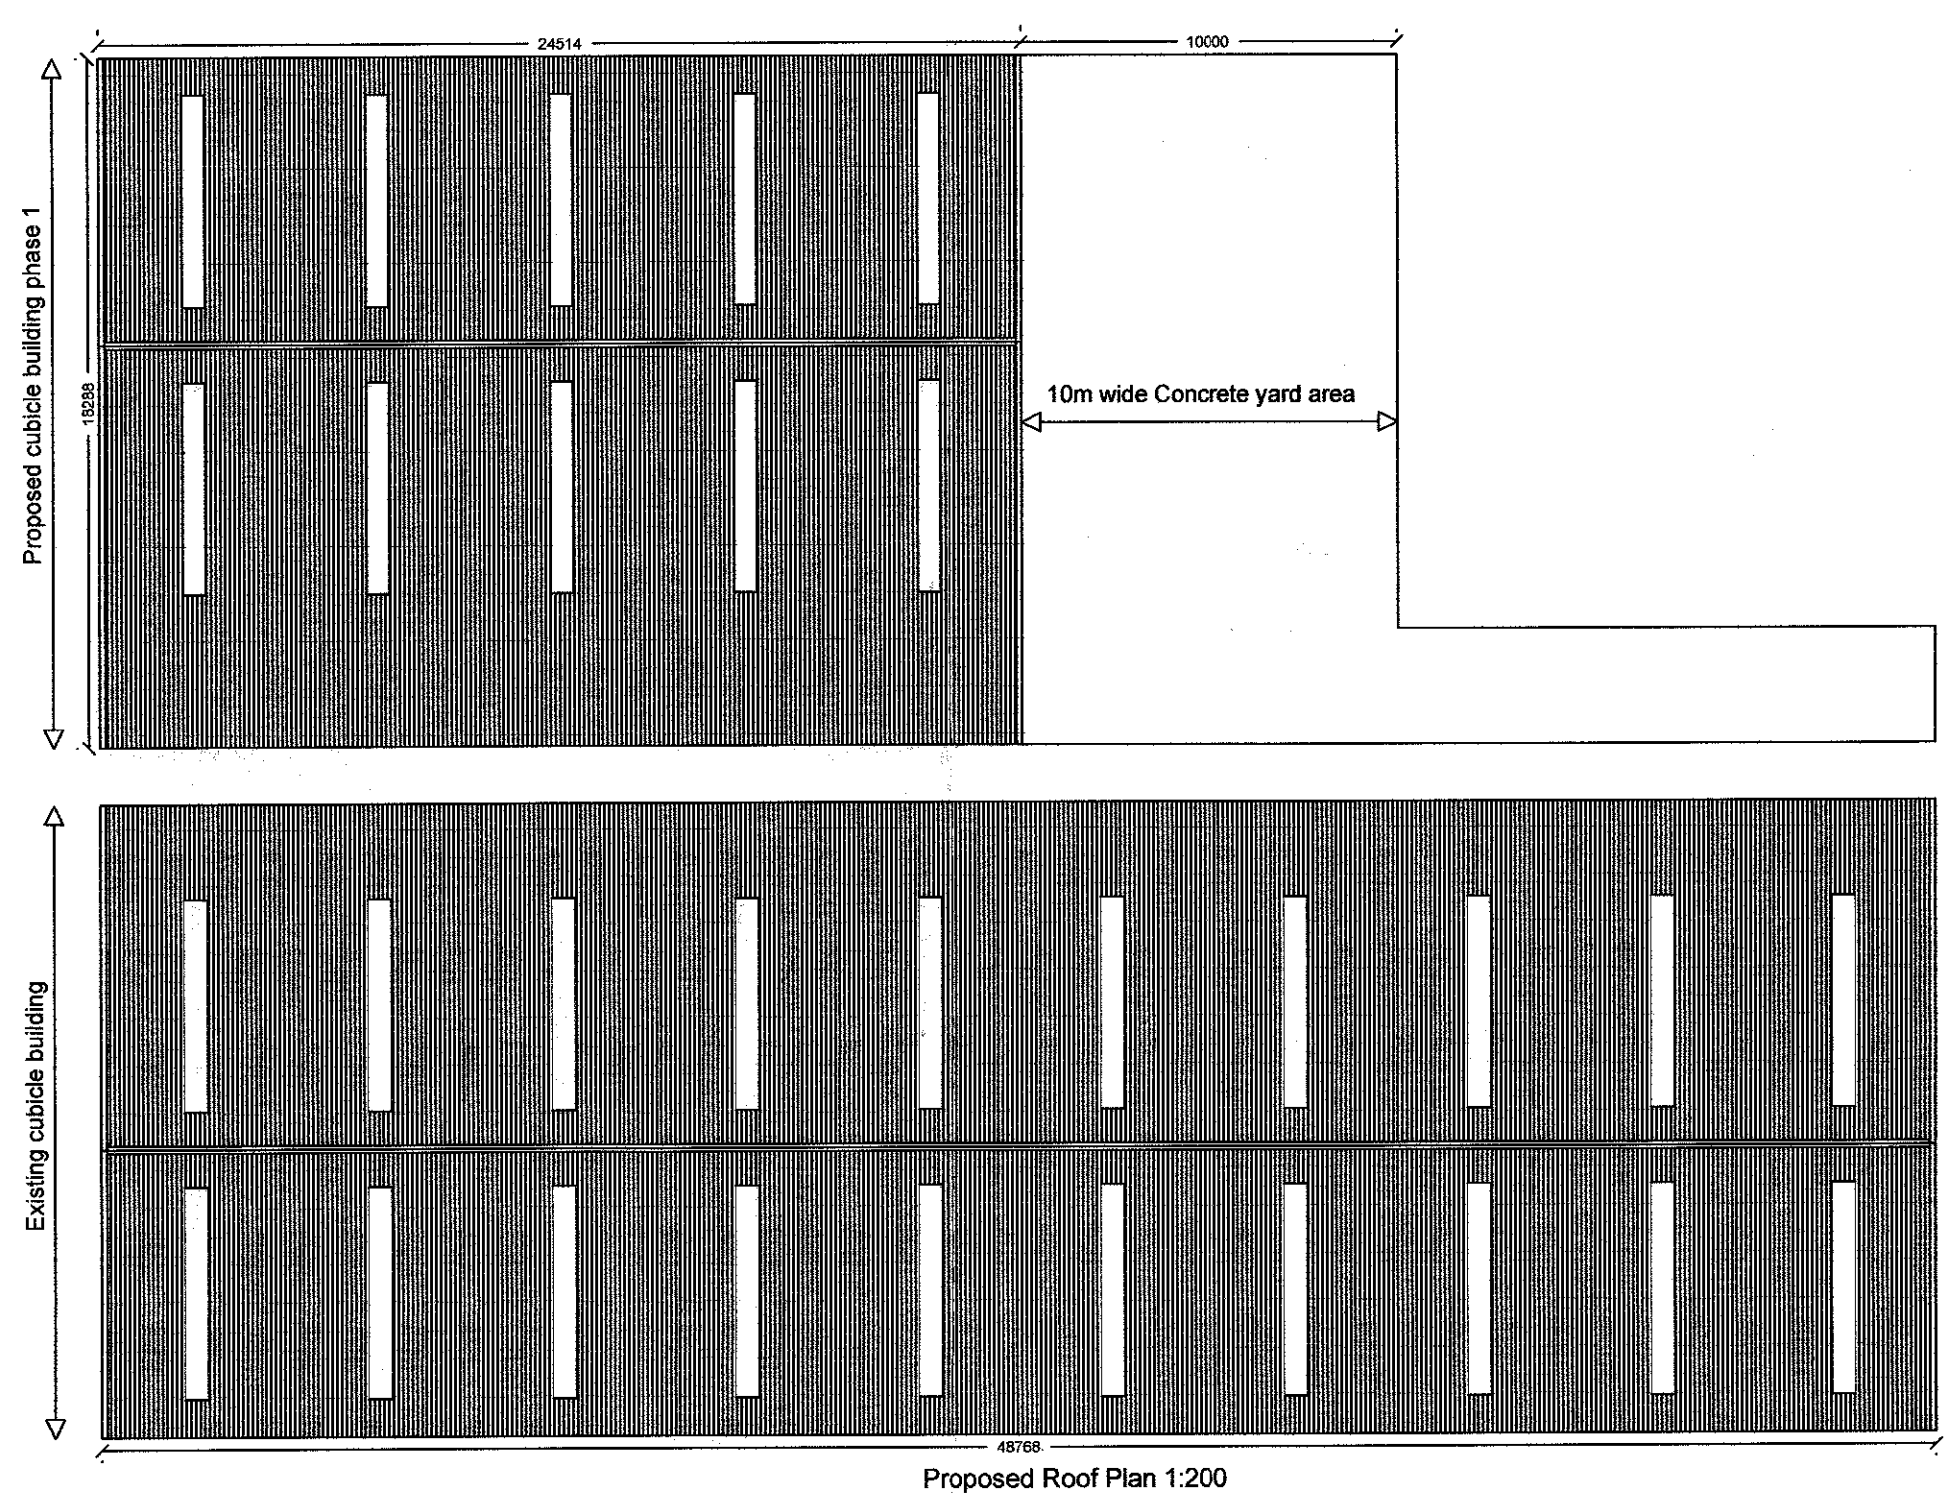
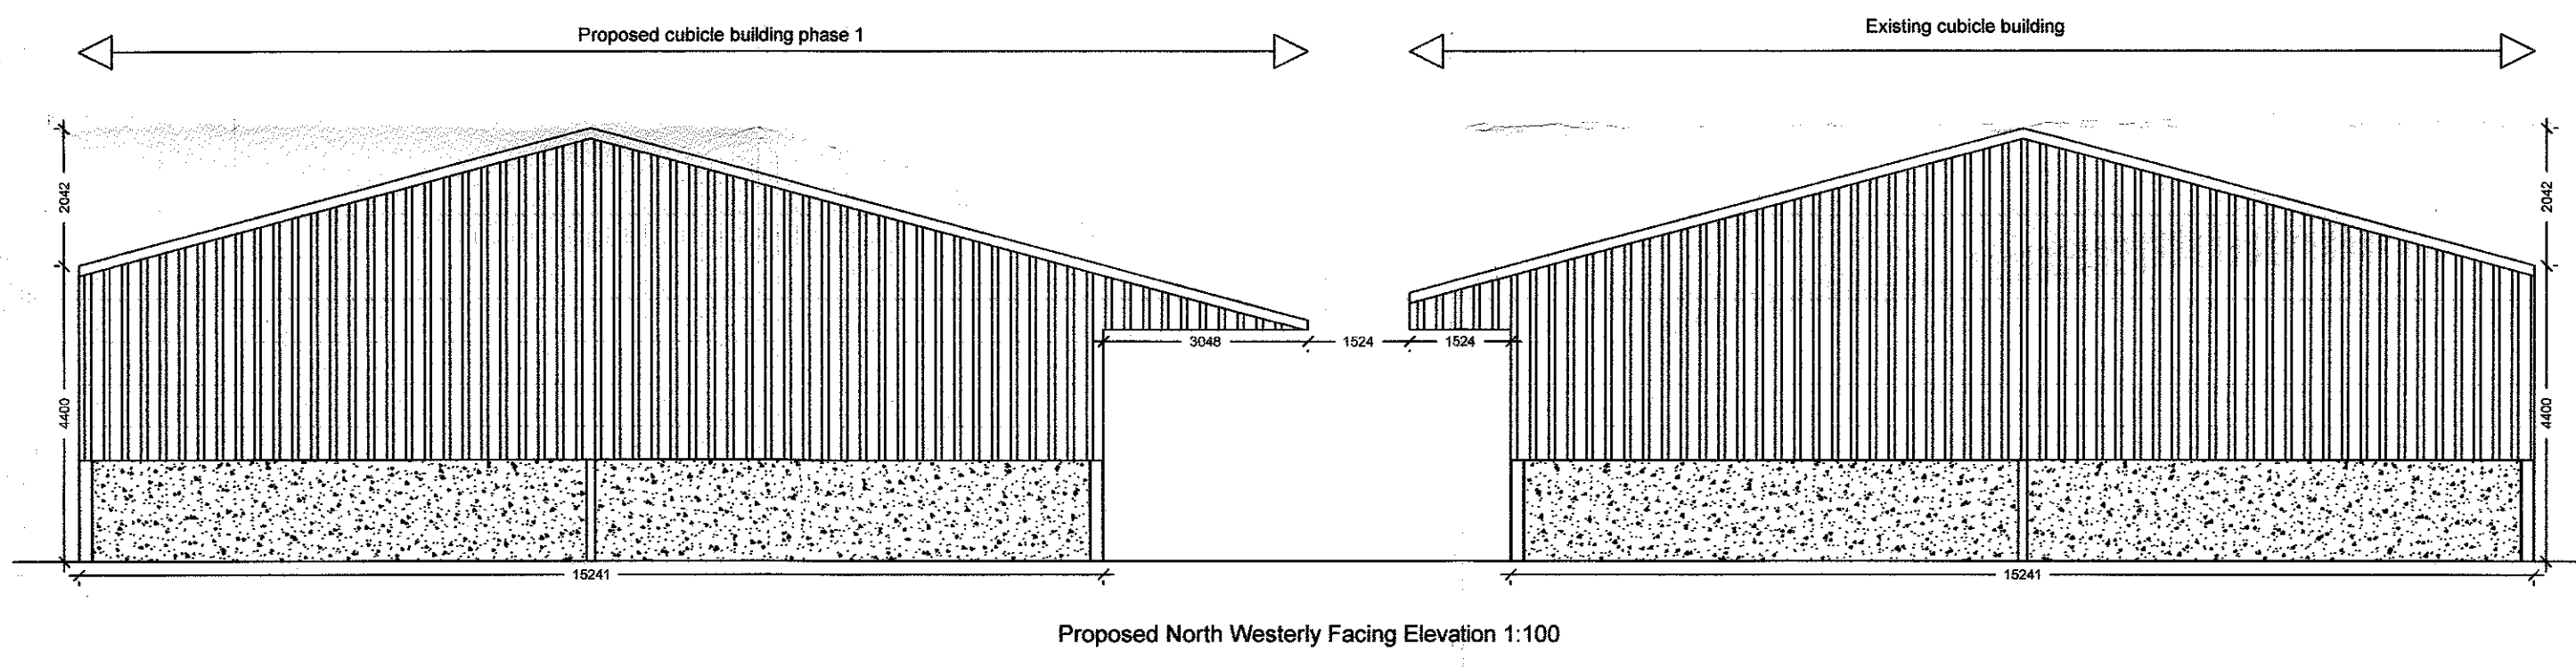


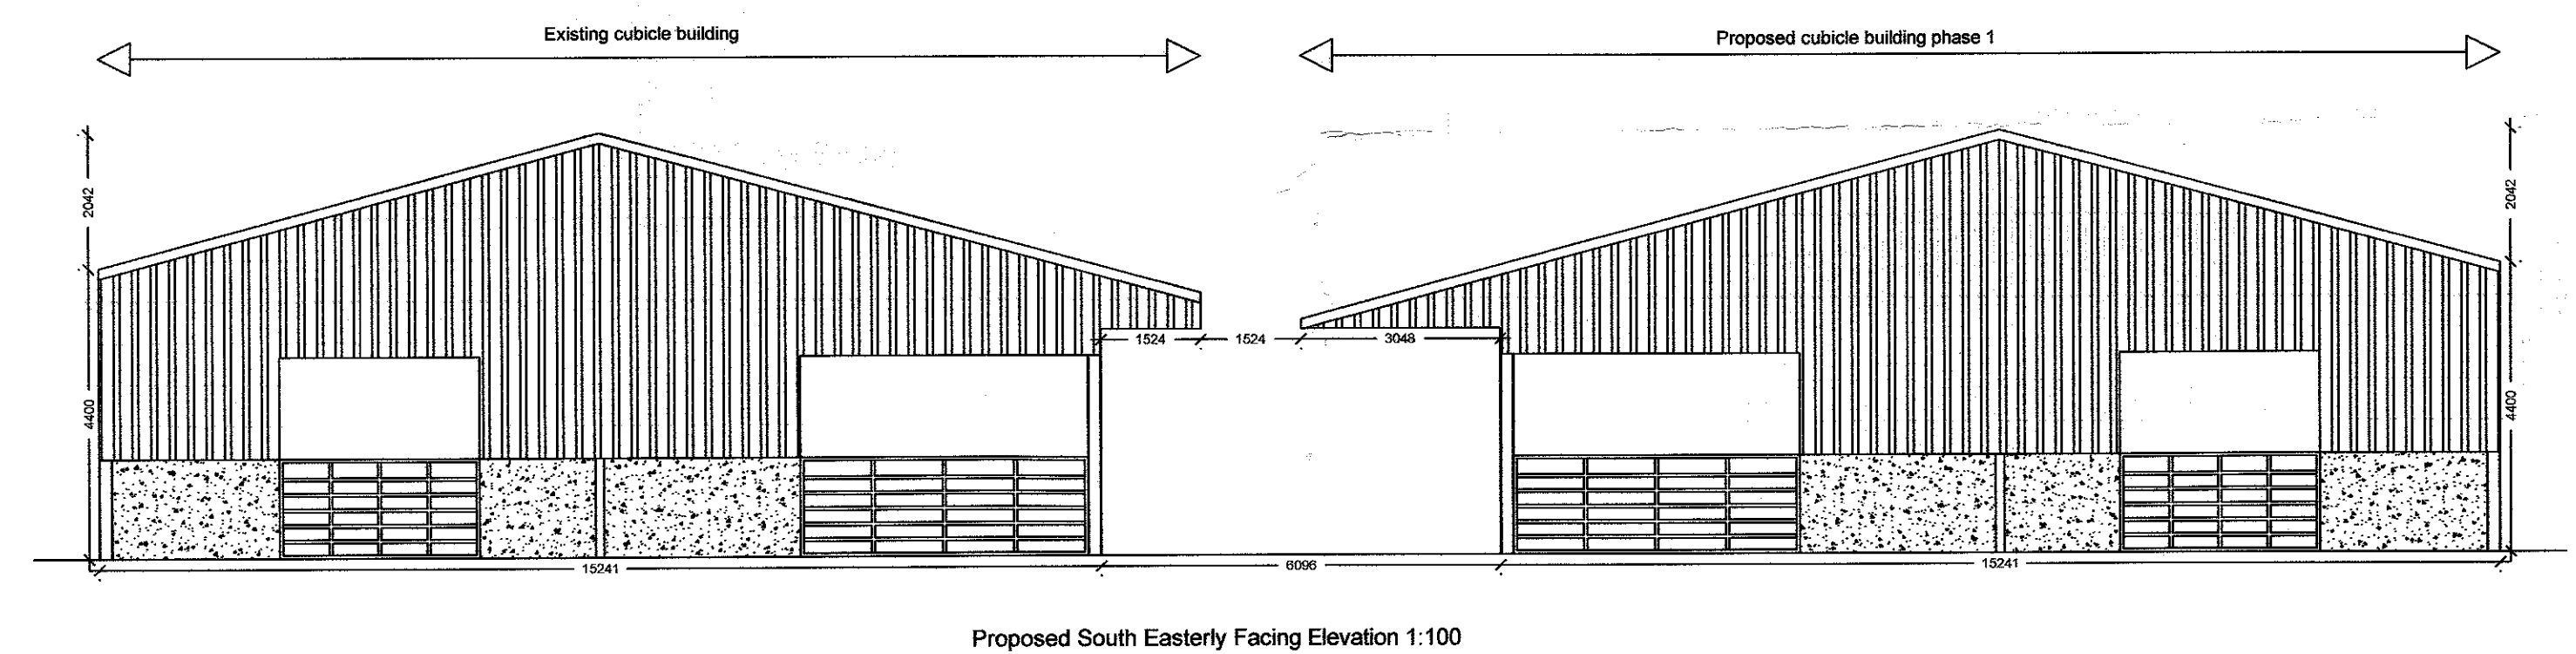

- Materials Schedule:
1. Roof - Grey fibre cement roof sheets, incorporating translucent roof sheets
 2. Walls - Pre-cast concrete panels below timber space boarding

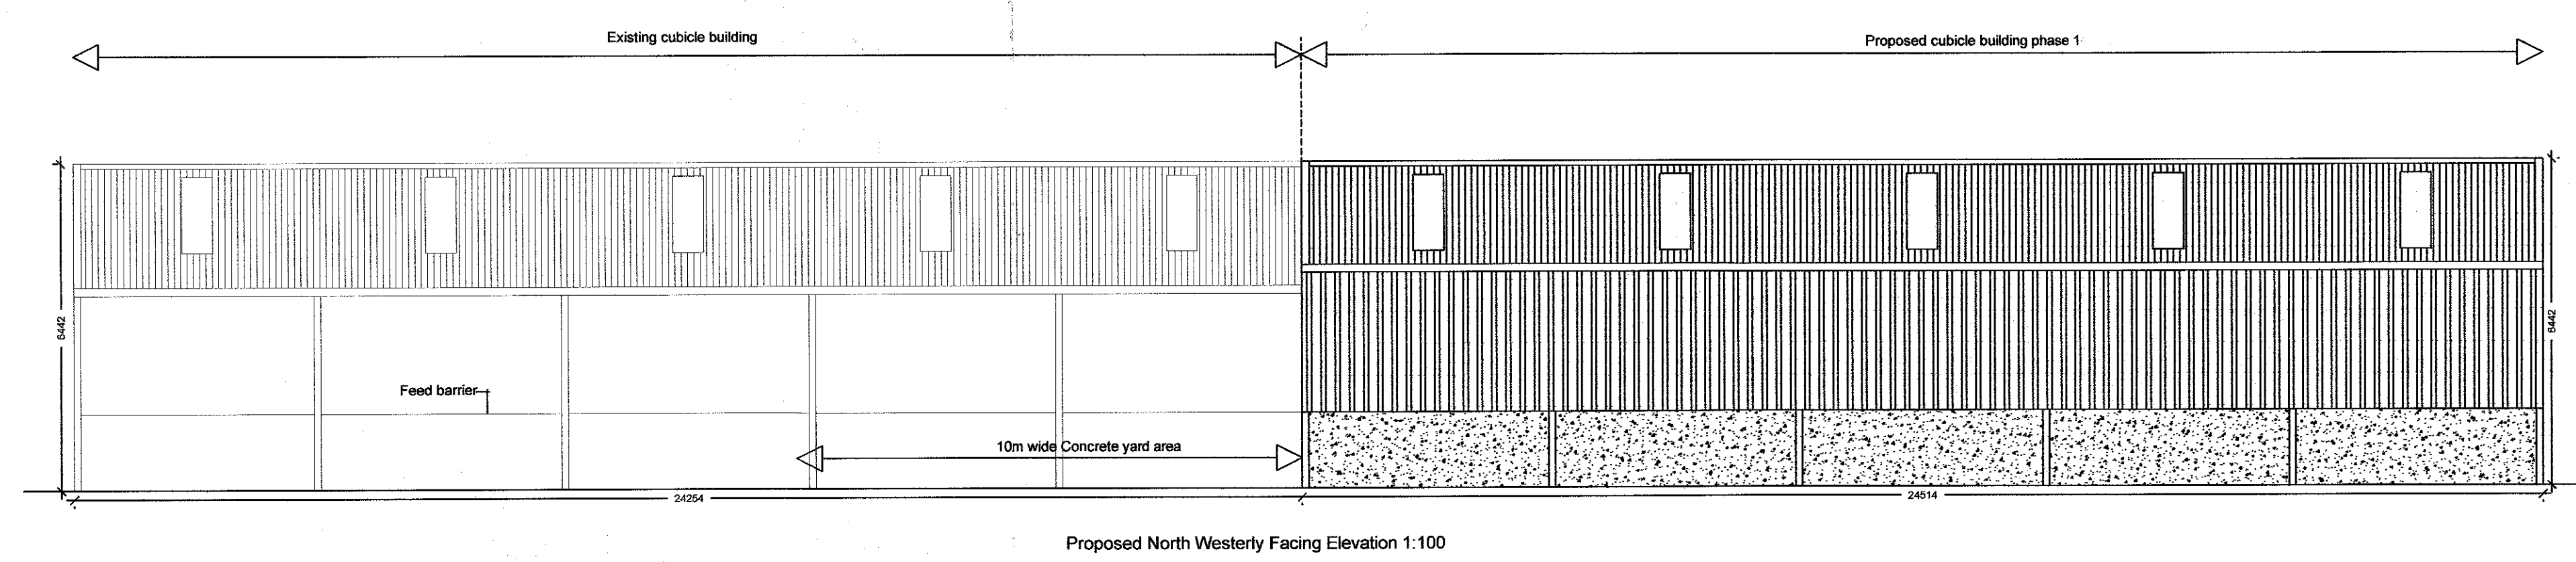

3 20130476 P

Notes:

All work is to be carried out to the latest current British standards Codes of Practice and recognized working practices.

All work and materials should comply with Health and Safety legislation.

All dimensions are in millimetres unless explicitly shown otherwise.

The contractor should check and certify all dimensions as work proceeds and notify the architect of any discrepancies.

Do not scale off the drawings, if in doubt ask.

G H A
Gary Hourly Associates
Chartered Surveyors
6 - 8 Church Street
Clitheroe
Lancashire BB7 2DG
T: 01200 442301
F: 01200 442976
Email: info@ghaonline.co.uk

Project:
Proposed cubicle building at
Higher High Field Farm
Slaidburn
Clitheroe
BB7 4TP

Title: Planning issue - Phase 1, proposed floor & roof plans, proposed elevations & proposed site plan

Drawing No: Mns/104/1605/01 **Drawn:** A/JM

Client: Mr J. Mason

Date: 08.05.13 **Scale:** 1:100/200/
500 @ A1

Amendments: