
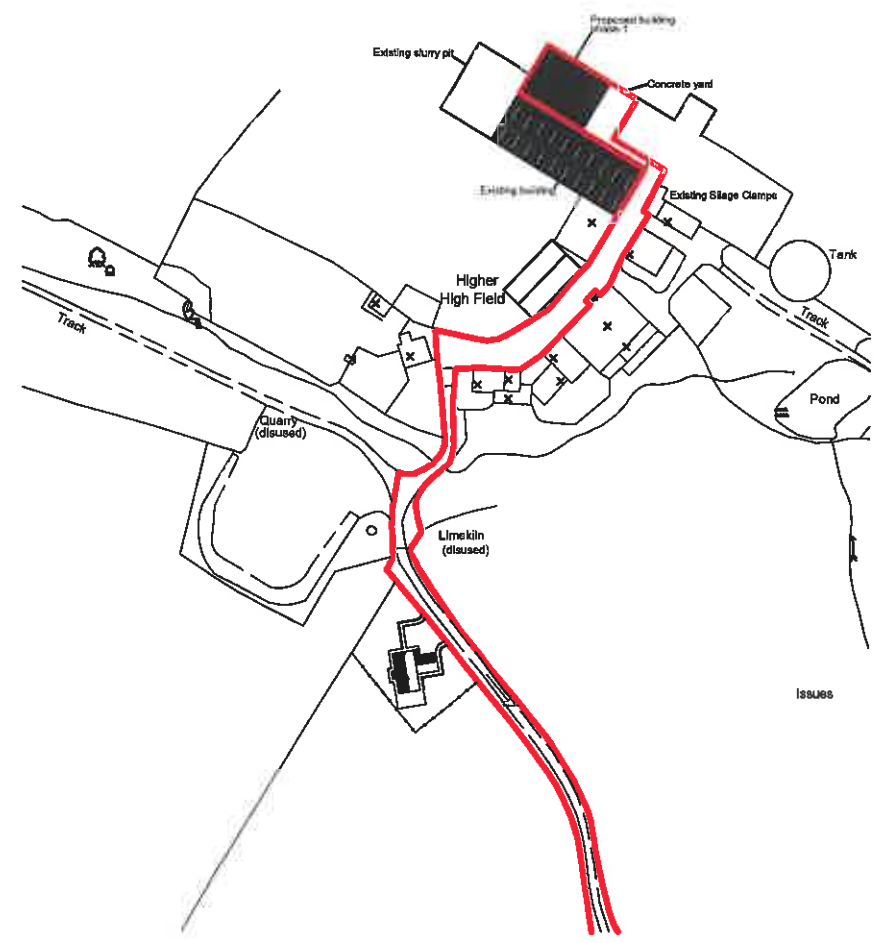


Proposed cubicle building at Higher High
Field Farm, Slaidburn, Clitheroe, BB7 4TP~

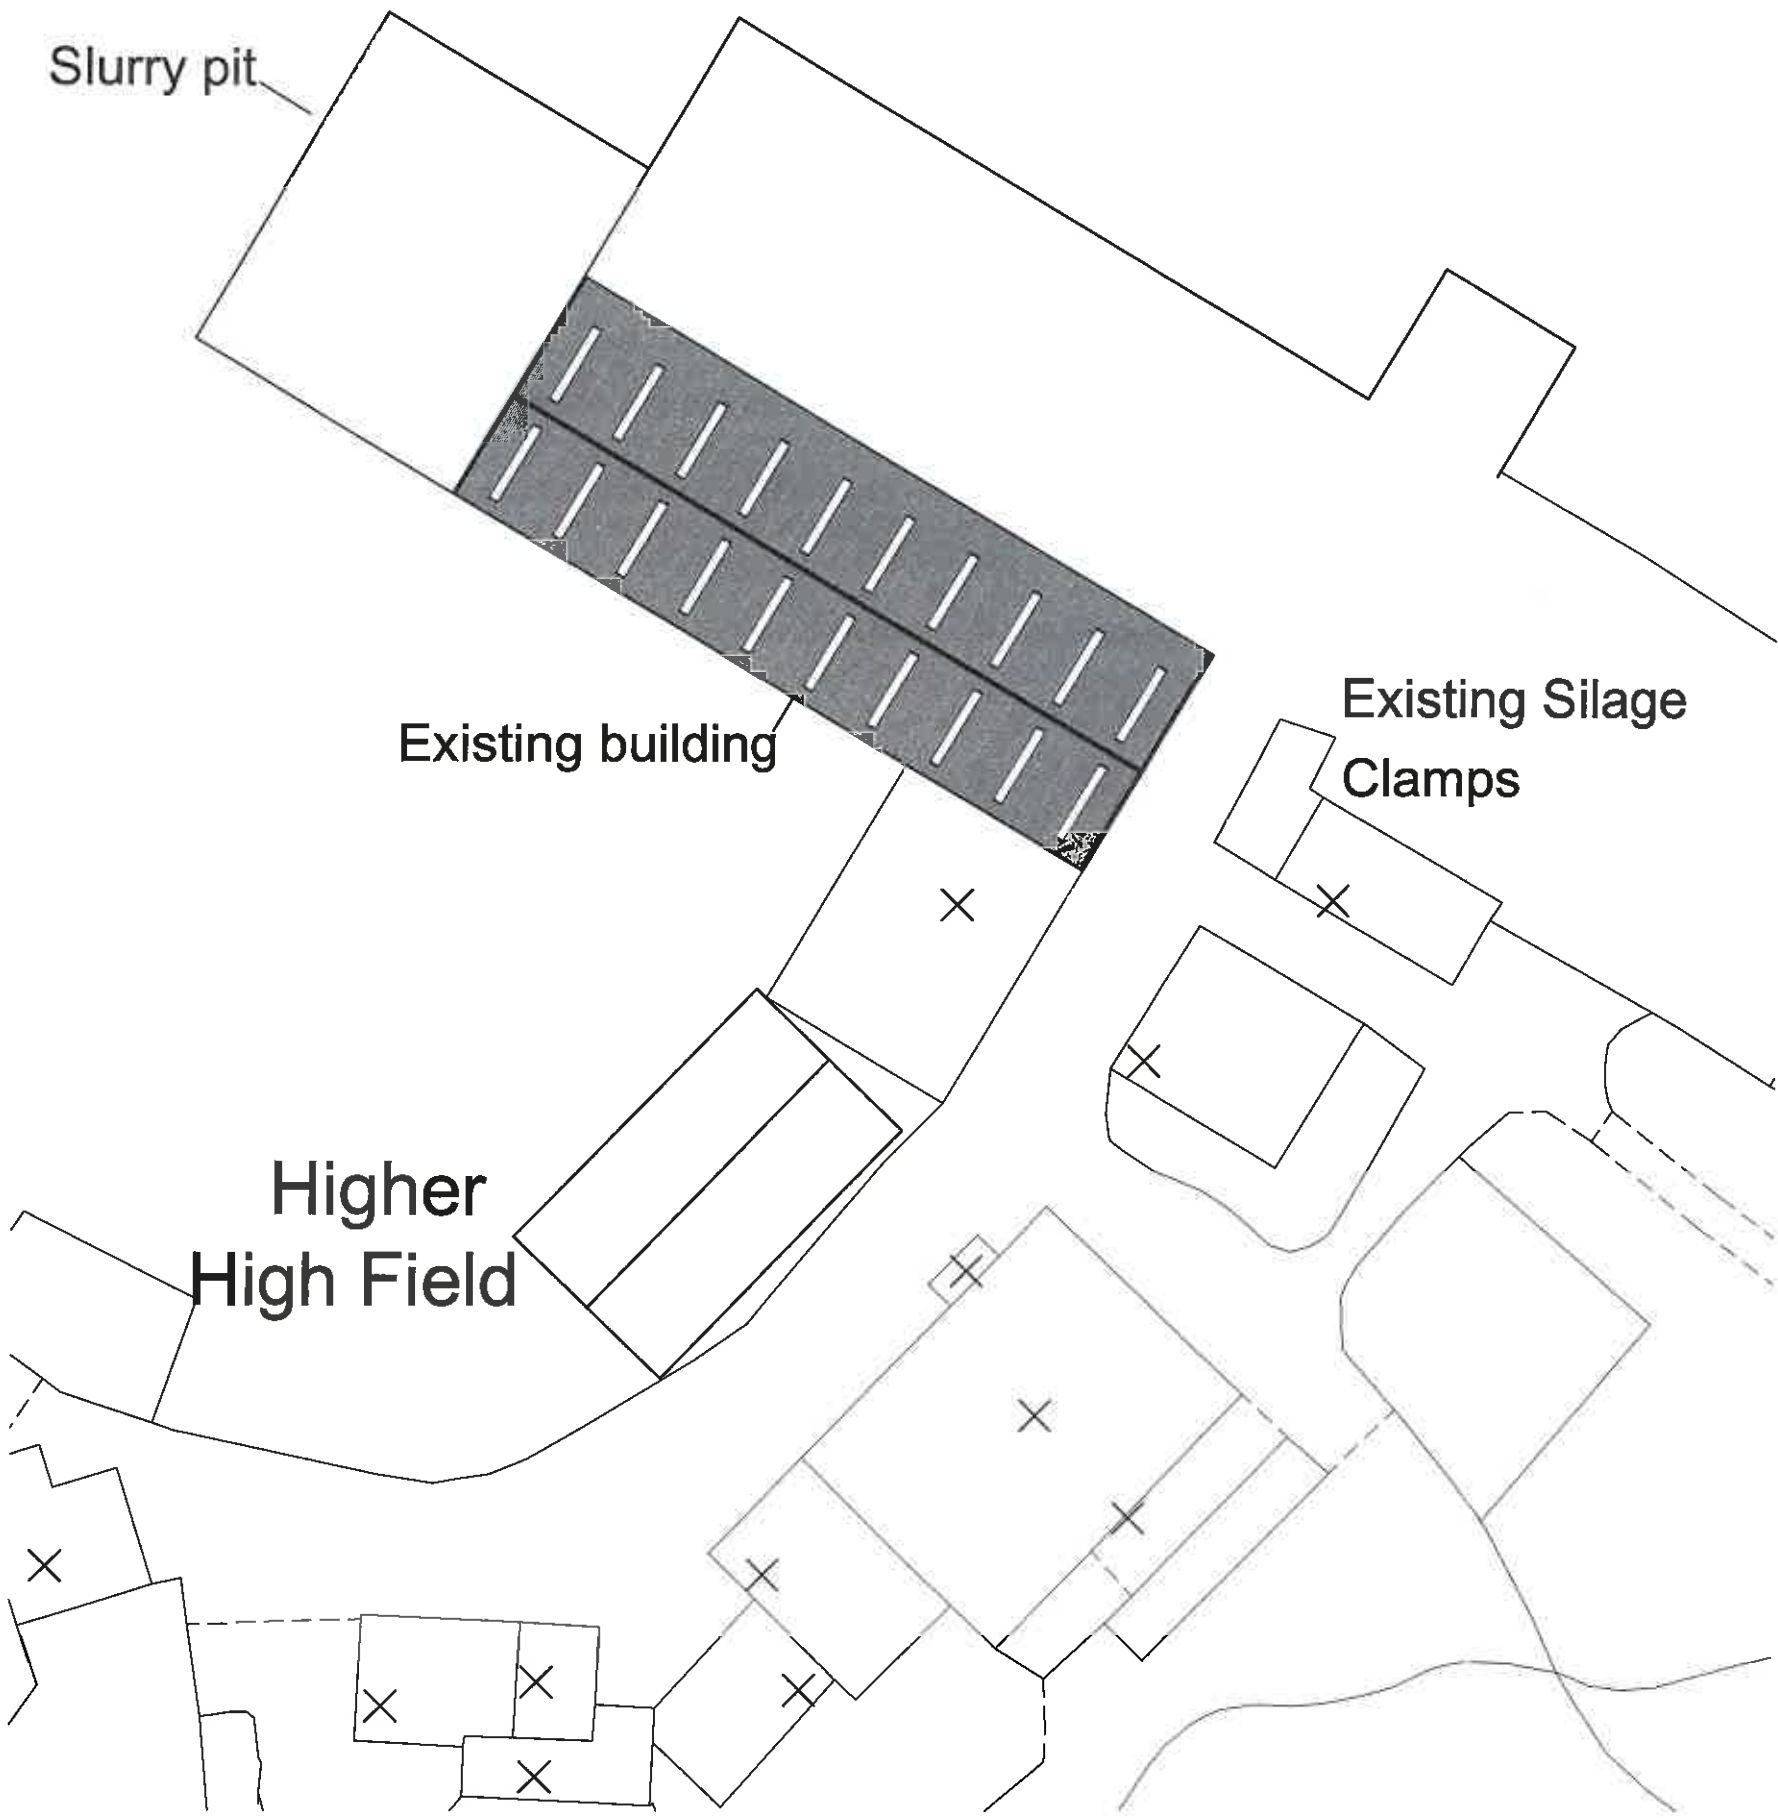

3 20130476 P

 G H A Gary Hoerty Associates Chartered Surveyors 6 - 8 Church Street Clitheroe Lancashire BB7 2DG T: 01200 442301 F: 01200 442976 Email: info@ghaonline.co.uk Notes: All work is to be carried out to the latest current British standards Codes of Practice and recognised working practices. All work and materials should comply with Health and Safety legislation. All dimensions are in millimetres where explicitly shown otherwise. The contractor should check and certify all dimensions as work proceeds and notify the architect of any discrepancies. Do not scale off the drawings, if in doubt ask.				Project: Proposed cubicle building at Higher High Field Farm Slaidburn Clitheroe BB7 4TP			
Title: Planning issue - Phase 1, existing site plan & proposed location plan							
Drawing No: Mas/104/1605/02						Drawn: AJM	
Client: Mr J. Mason							
Date: 08.05.13						Scale: 1:500/2500 @ A3	
Amendments:							