



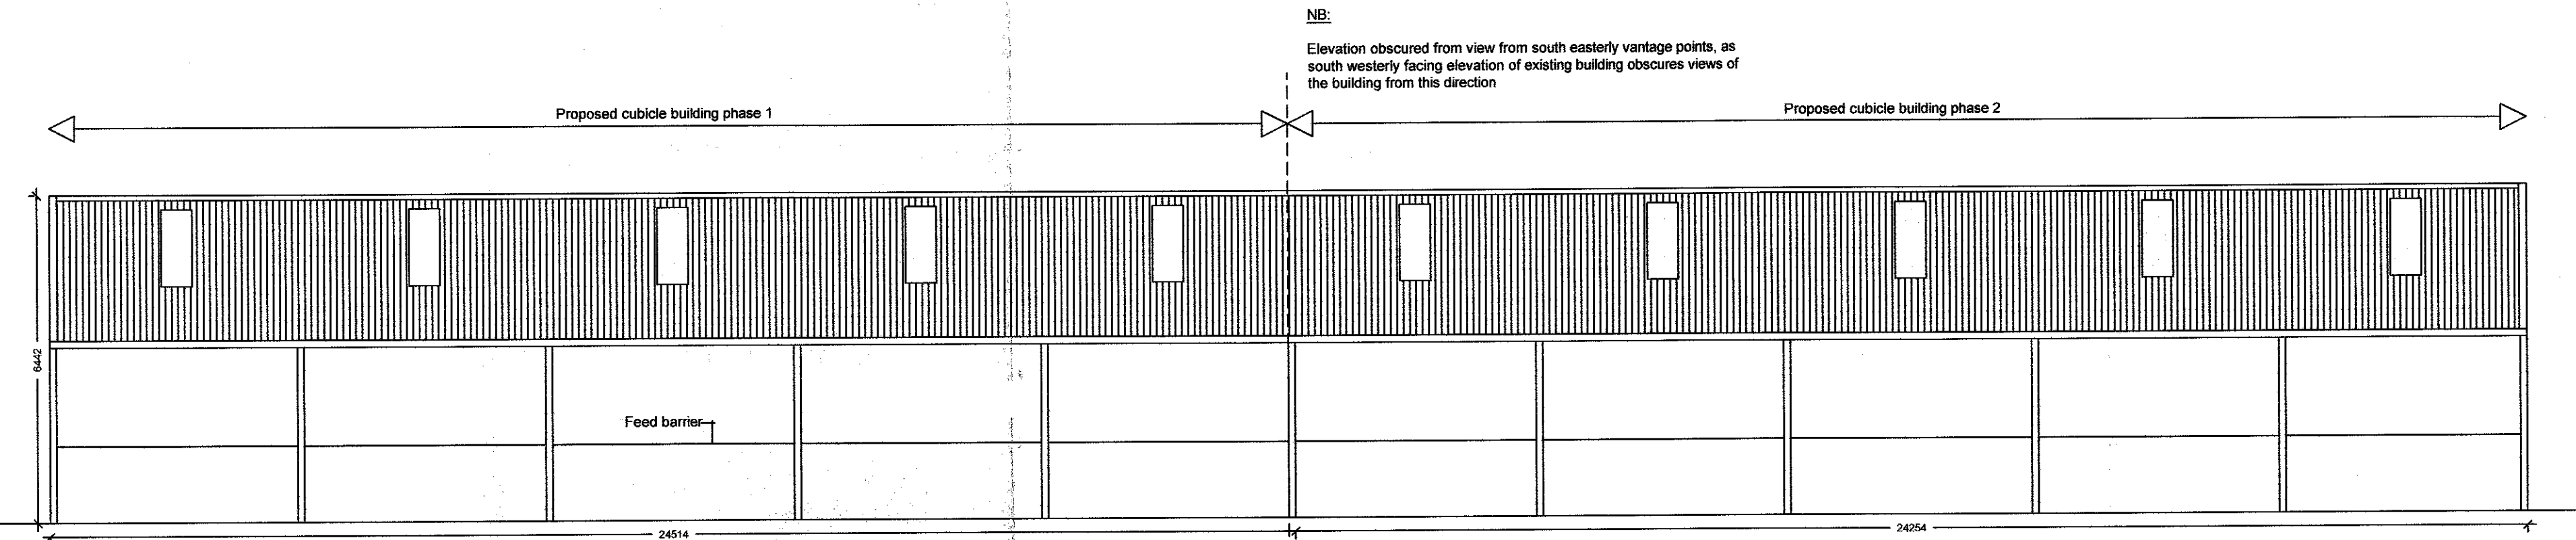


Proposed South Westerly Facing Elevation 1:100

Materials Schedule:


1. Roof - Grey fibre cement roof sheets, incorporating translucent roof sheets
2. Walls - Pre-cast concrete panels below timber space boarding

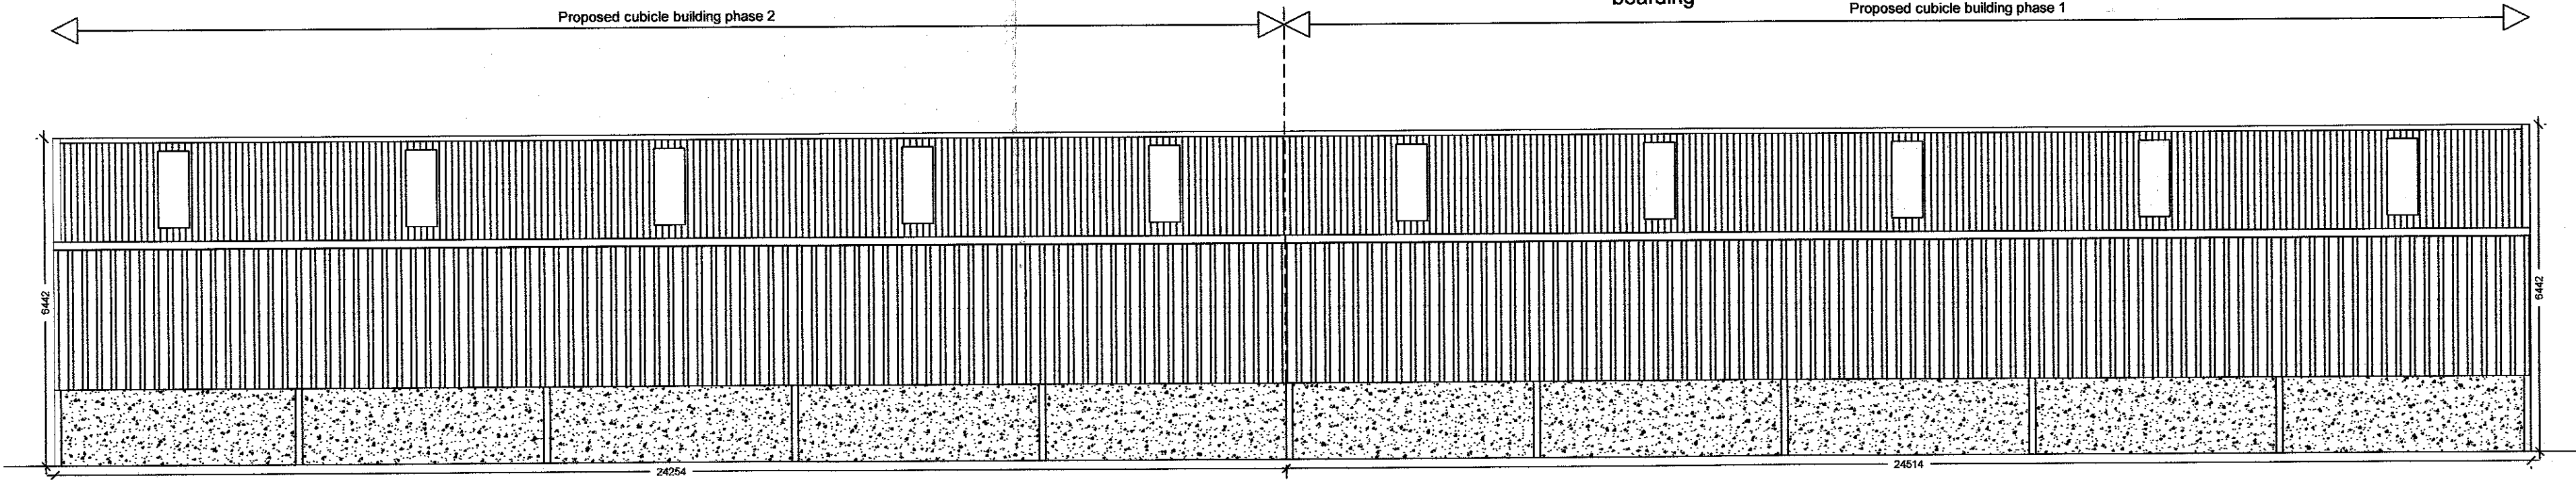


Proposed North Westerly Facing Elevation 1:100

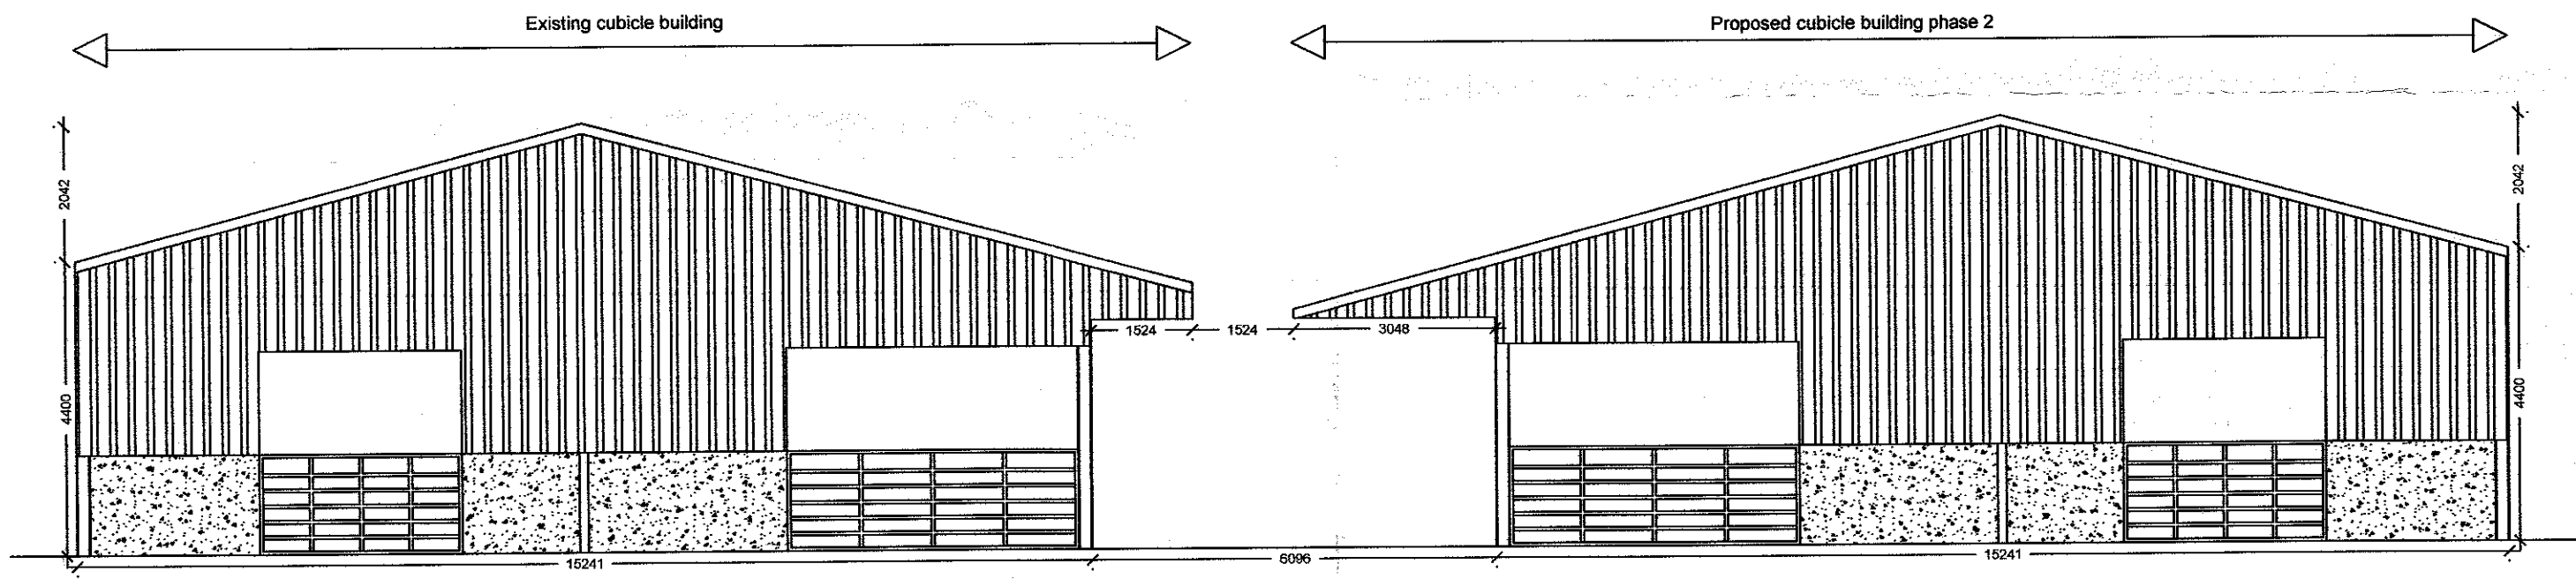



Proposed South Easterly Facing Elevation 1:100

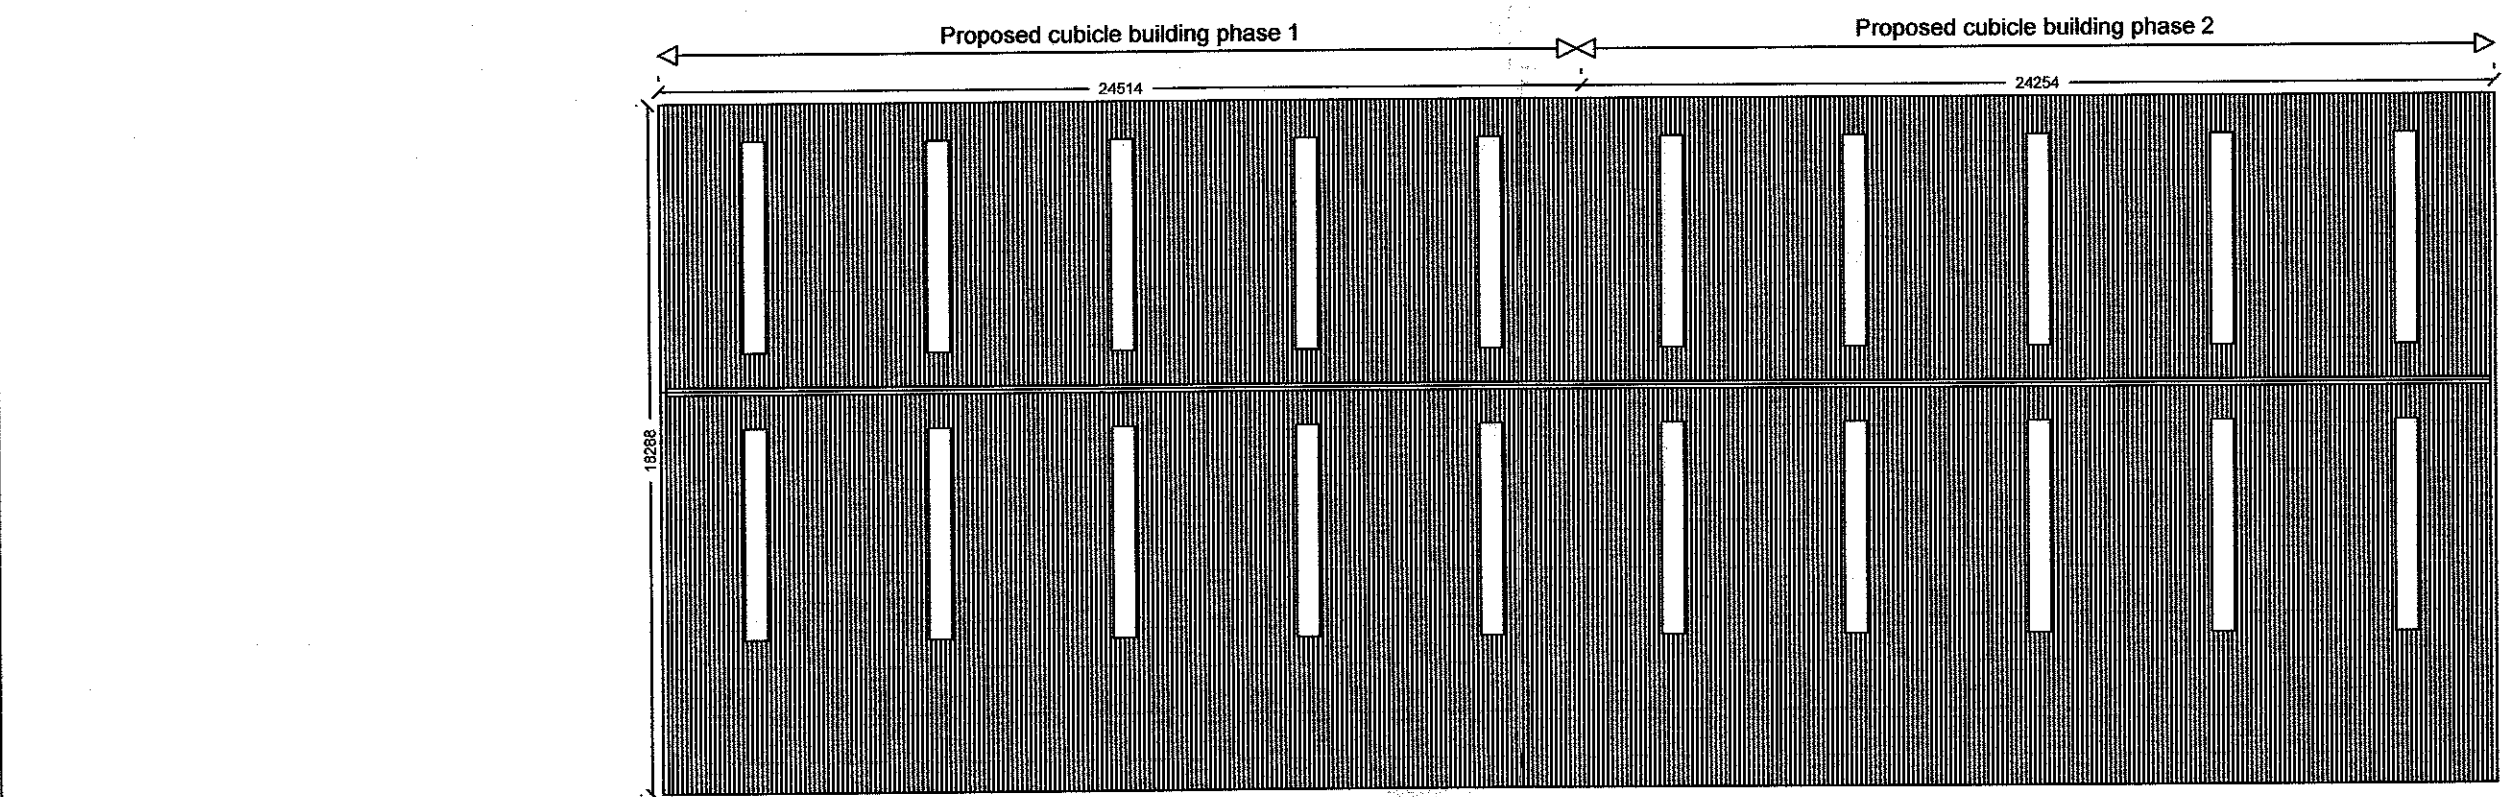



Proposed Roof Plan 1:200

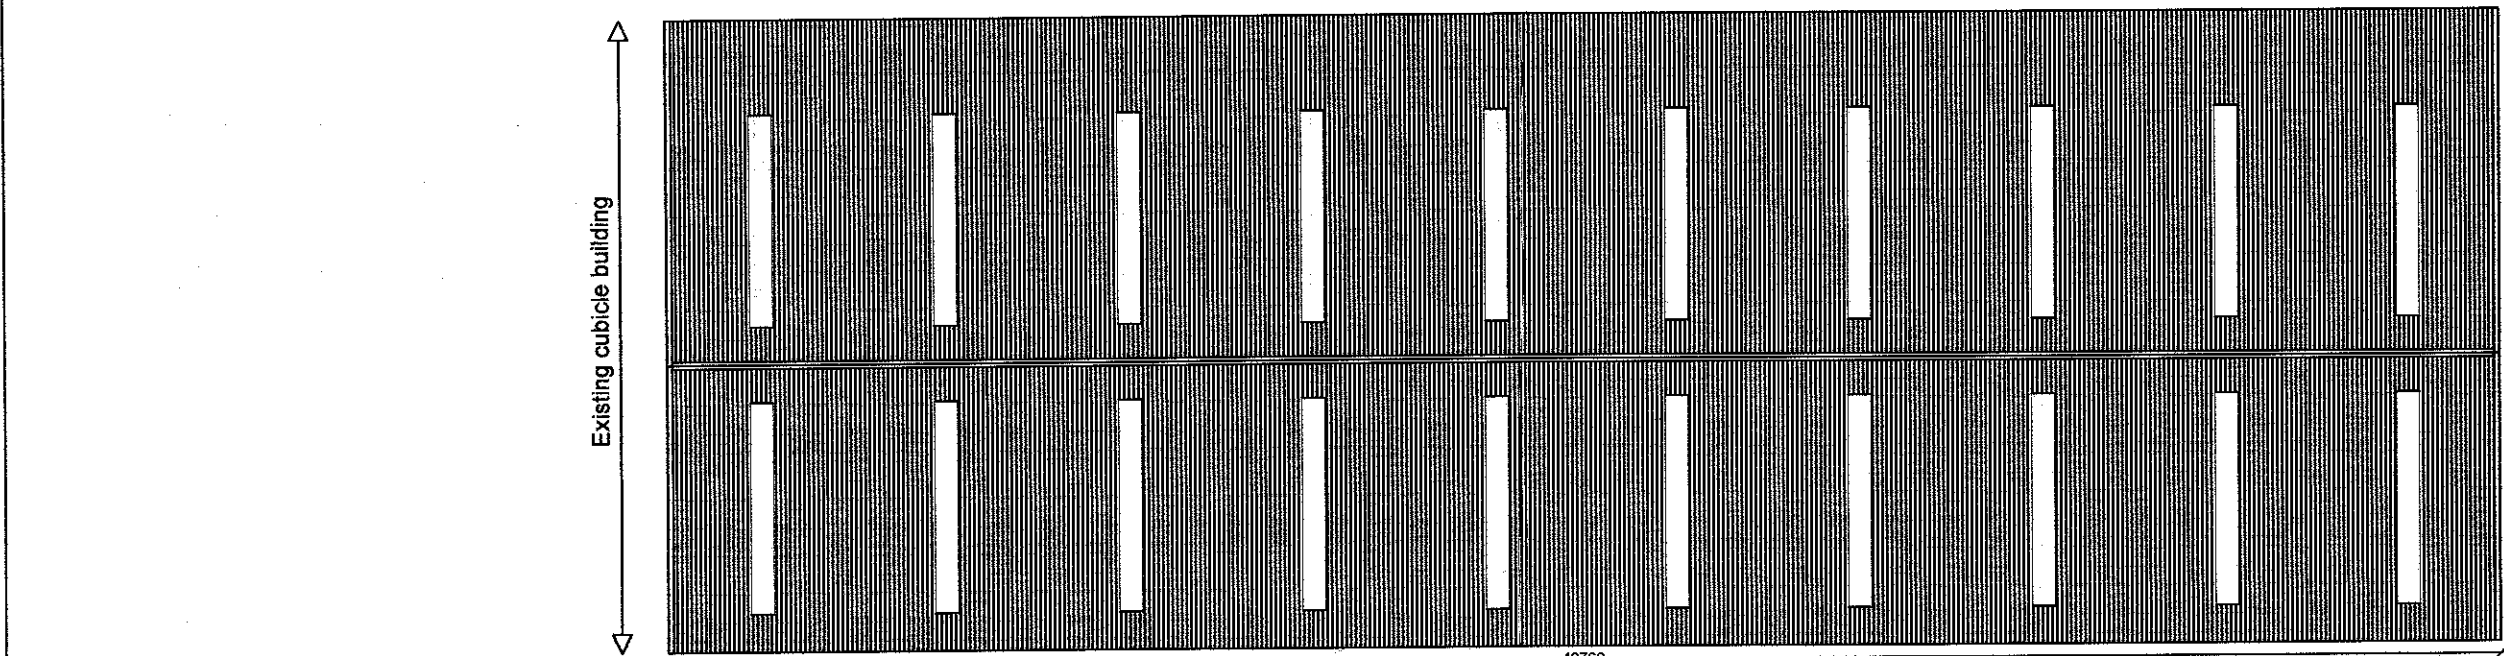

Proposed Floor Plan 1:200

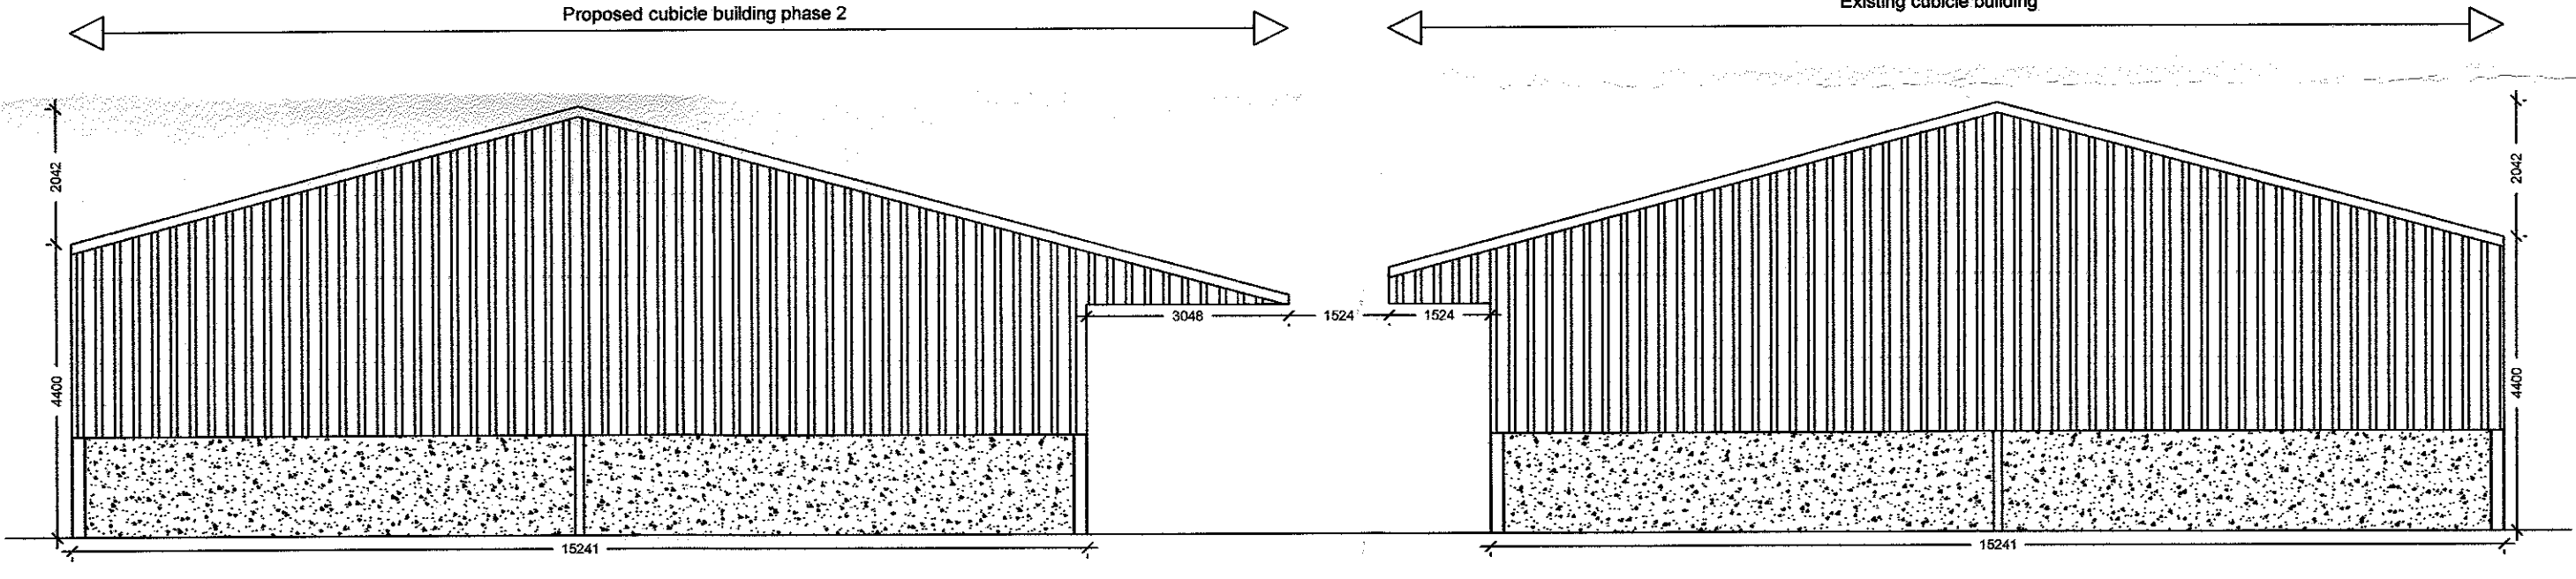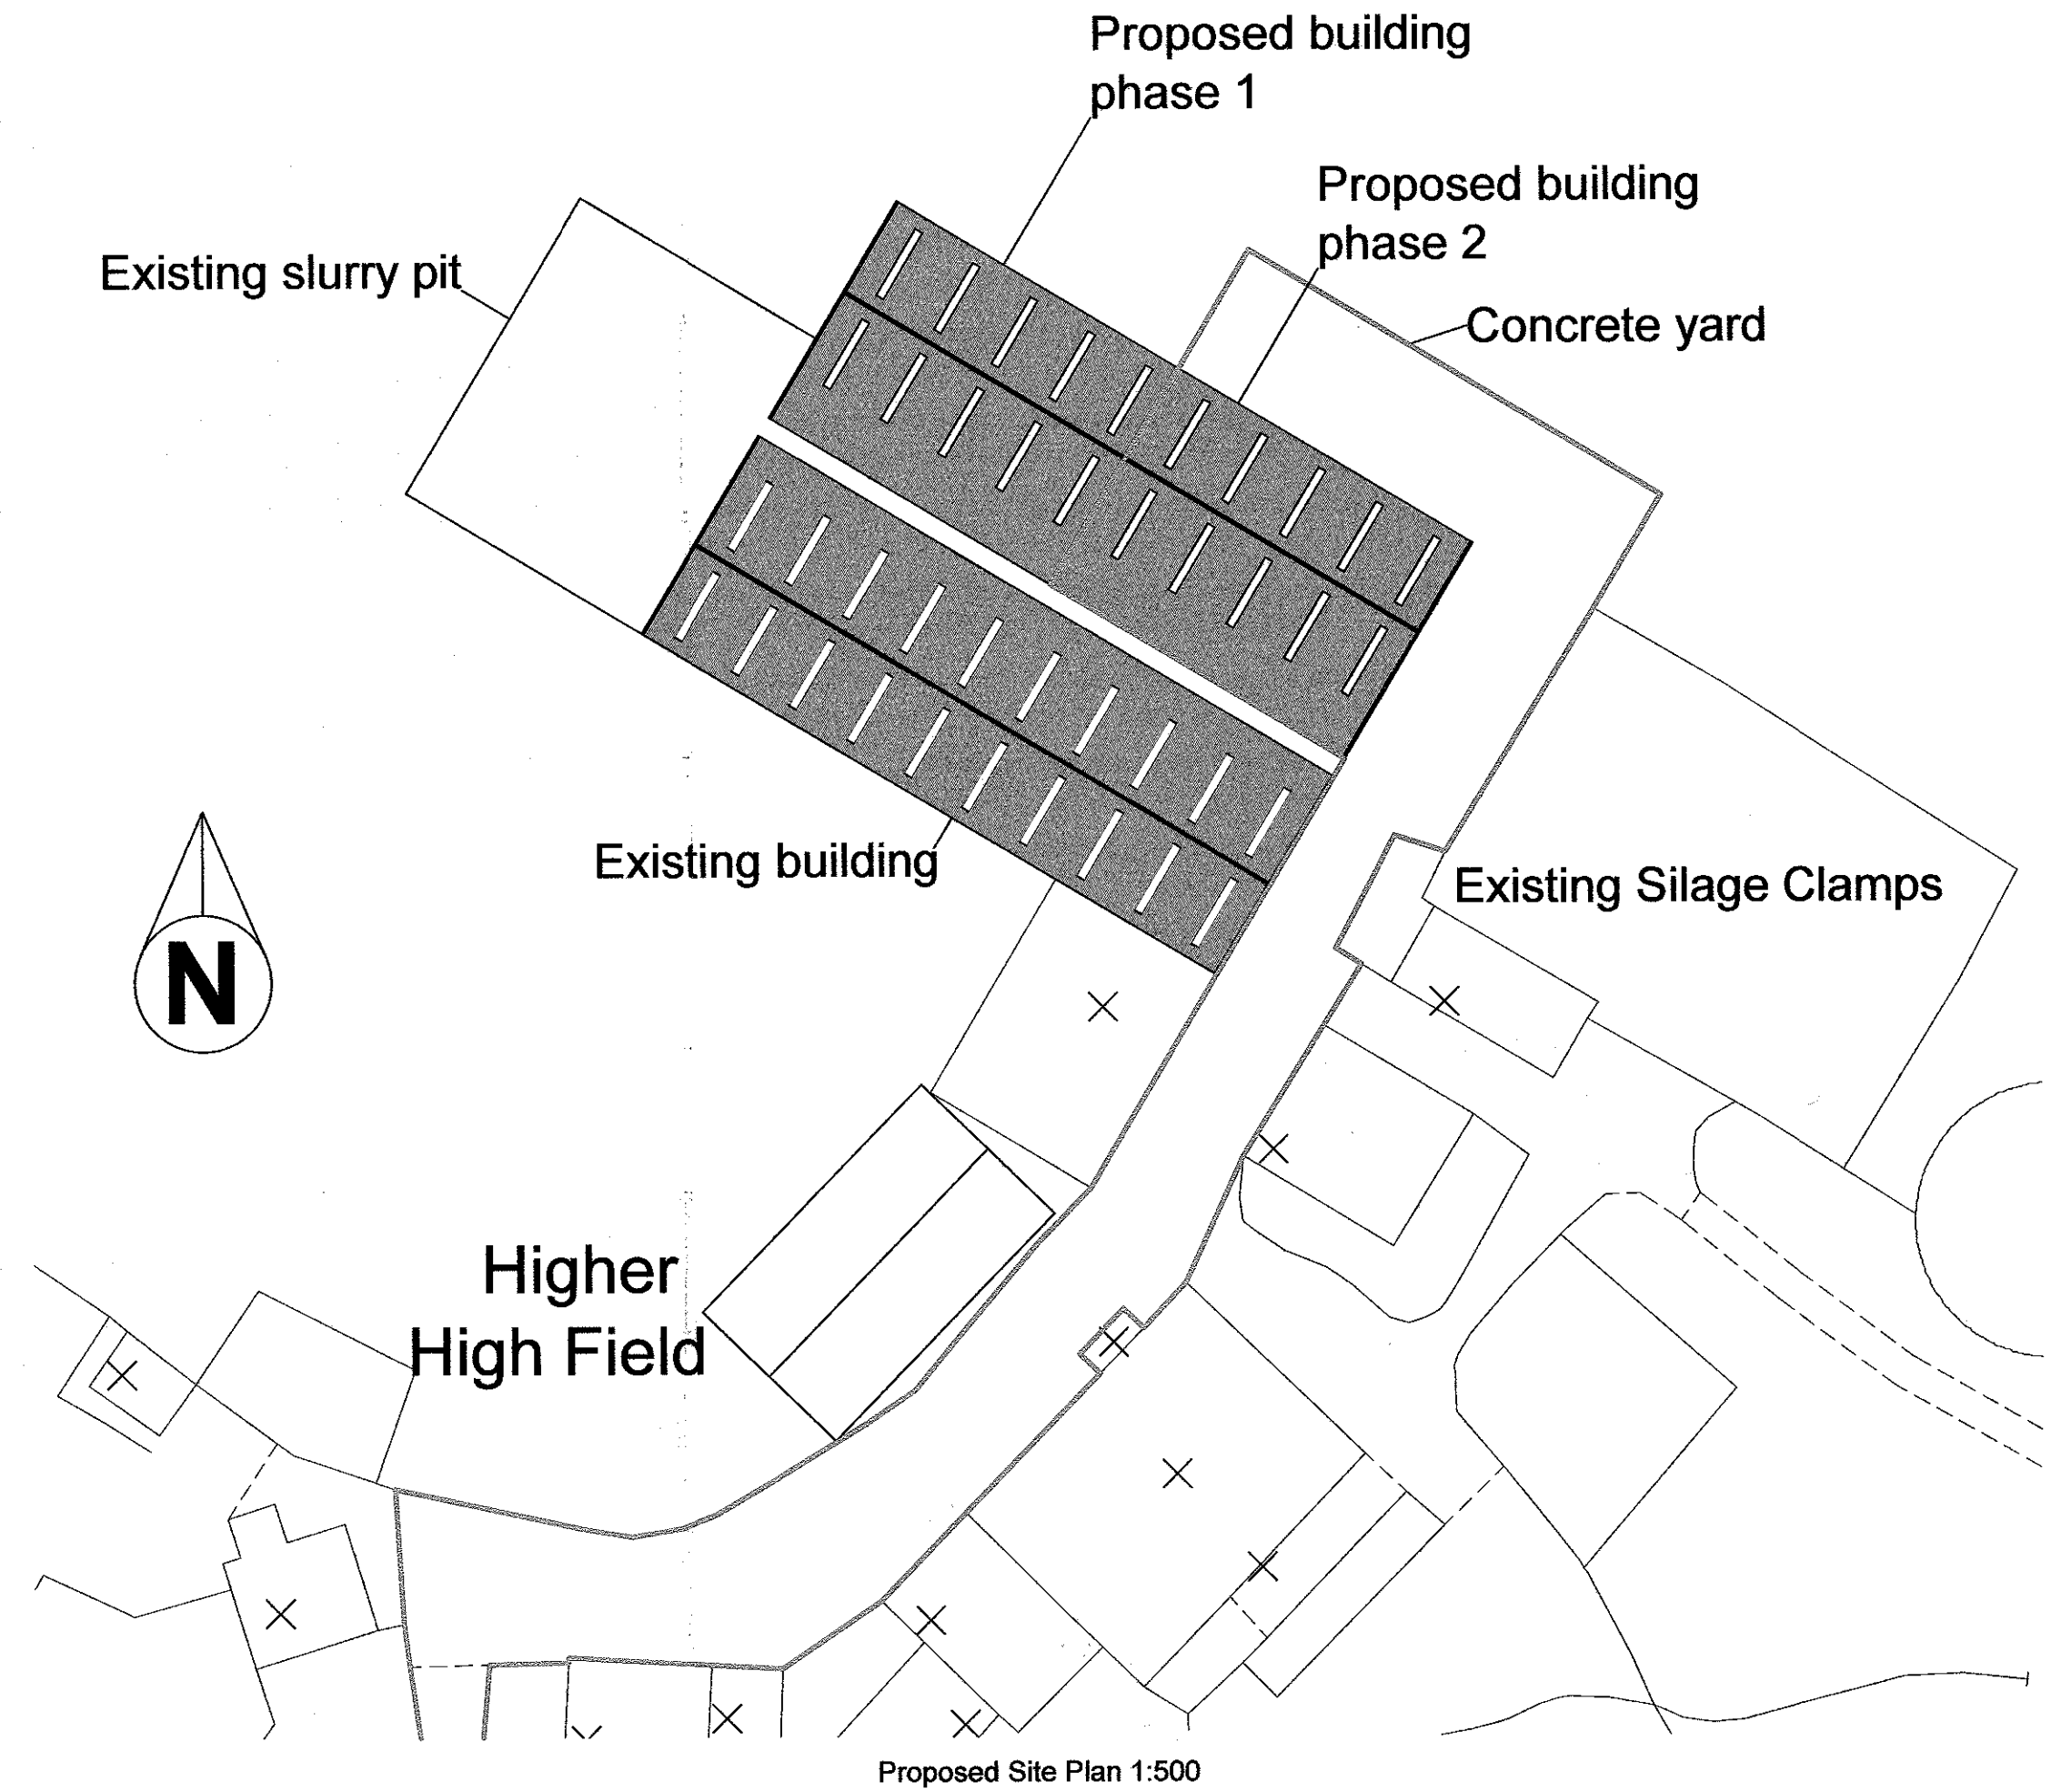

Proposed North Westerly Facing Elevation 1:100

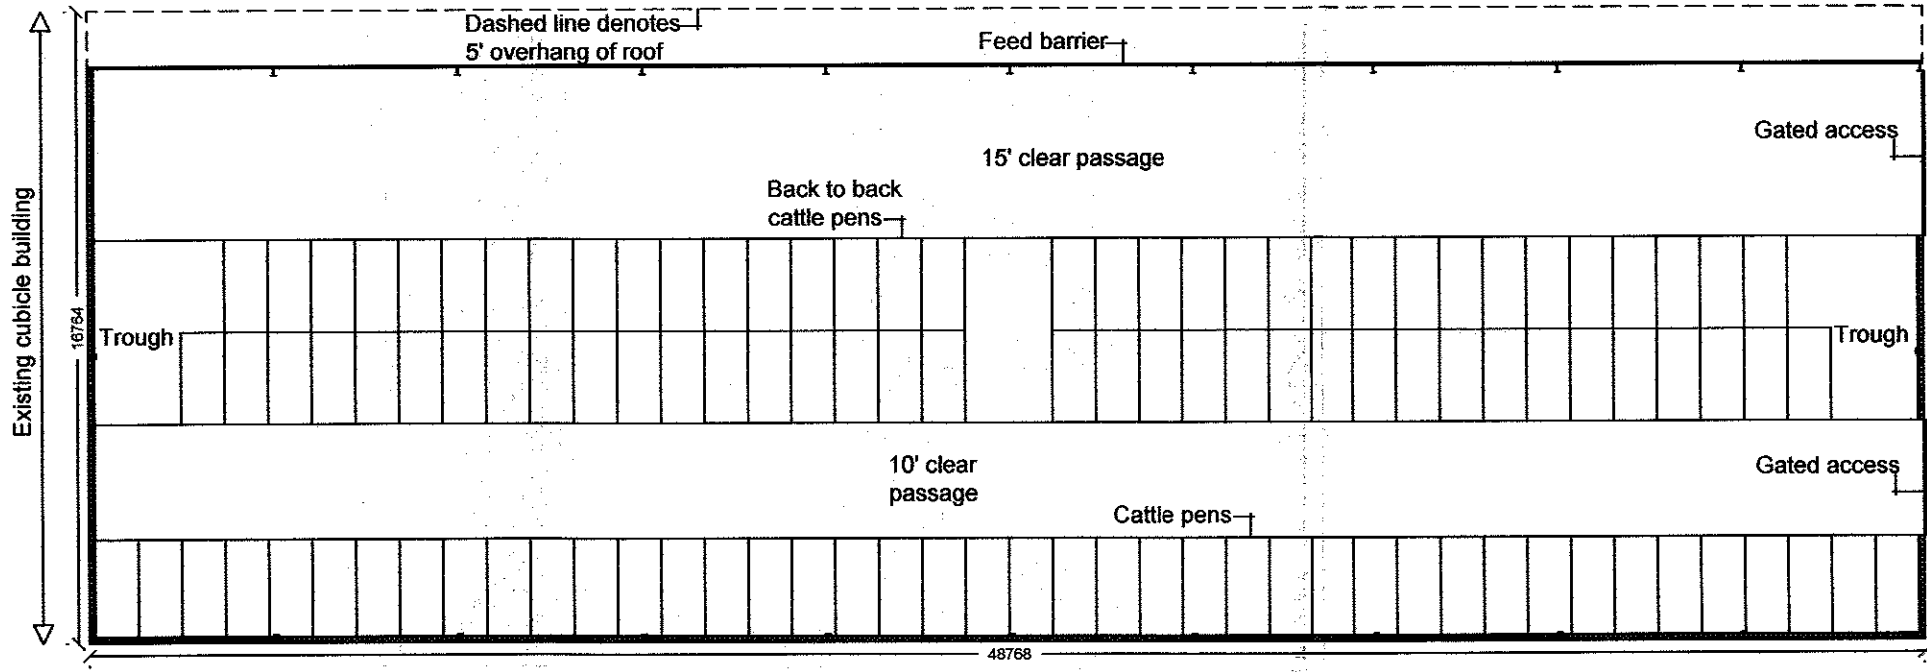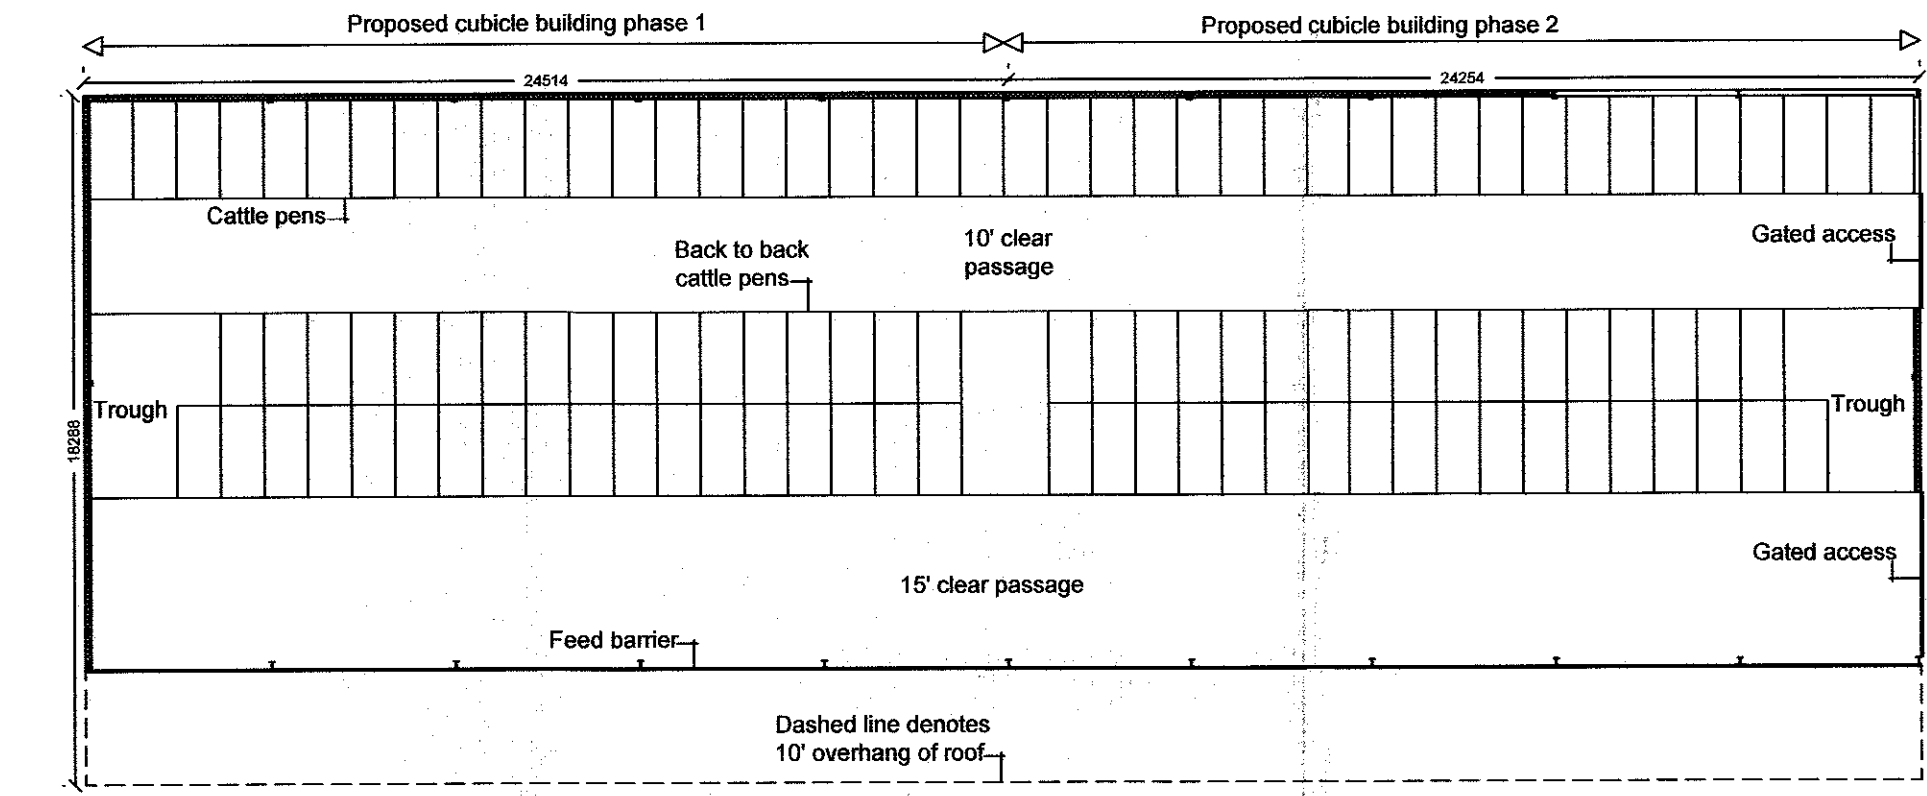

Proposed Floor Plan 1:200

3 20130477 P

Notes:


All work is to be carried out to the latest current British standards Codes of Practice and recognised working practices.

All work and materials should comply with Health and Safety legislation.

All dimensions are in millimetres where explicitly shown otherwise.

The contractor should check and certify all dimensions as work proceeds and notify the architect of any discrepancies.

Do not scale off the drawings, if in doubt ask.

 

Gary Hooley Associates

Chartered Surveyors
6 - 8 Church Street
Clitheroe
Lancashire BB7 2DG

T: 01200 442301
F: 01200 442376
Email: info@ghaonline.co.uk

Project:

Proposed cubicle building at
Higher High Field Farm
Slaidburn
Clitheroe
BB7 4TP

Title: Planning issue - Phase 2, proposed floor & roof
plans, proposed elevations & proposed site plan

Drawing No: Mas/104/1605/05

Drawn: AJM

Client: Mr J. Mason

Date: 08.05.13

Scale: 1:100/200/
500 @ A1

Amendments: