



Proposed cubicle building at Higher High
Field Farm, Slaidburn, Clitheroe, BB7 4TP~

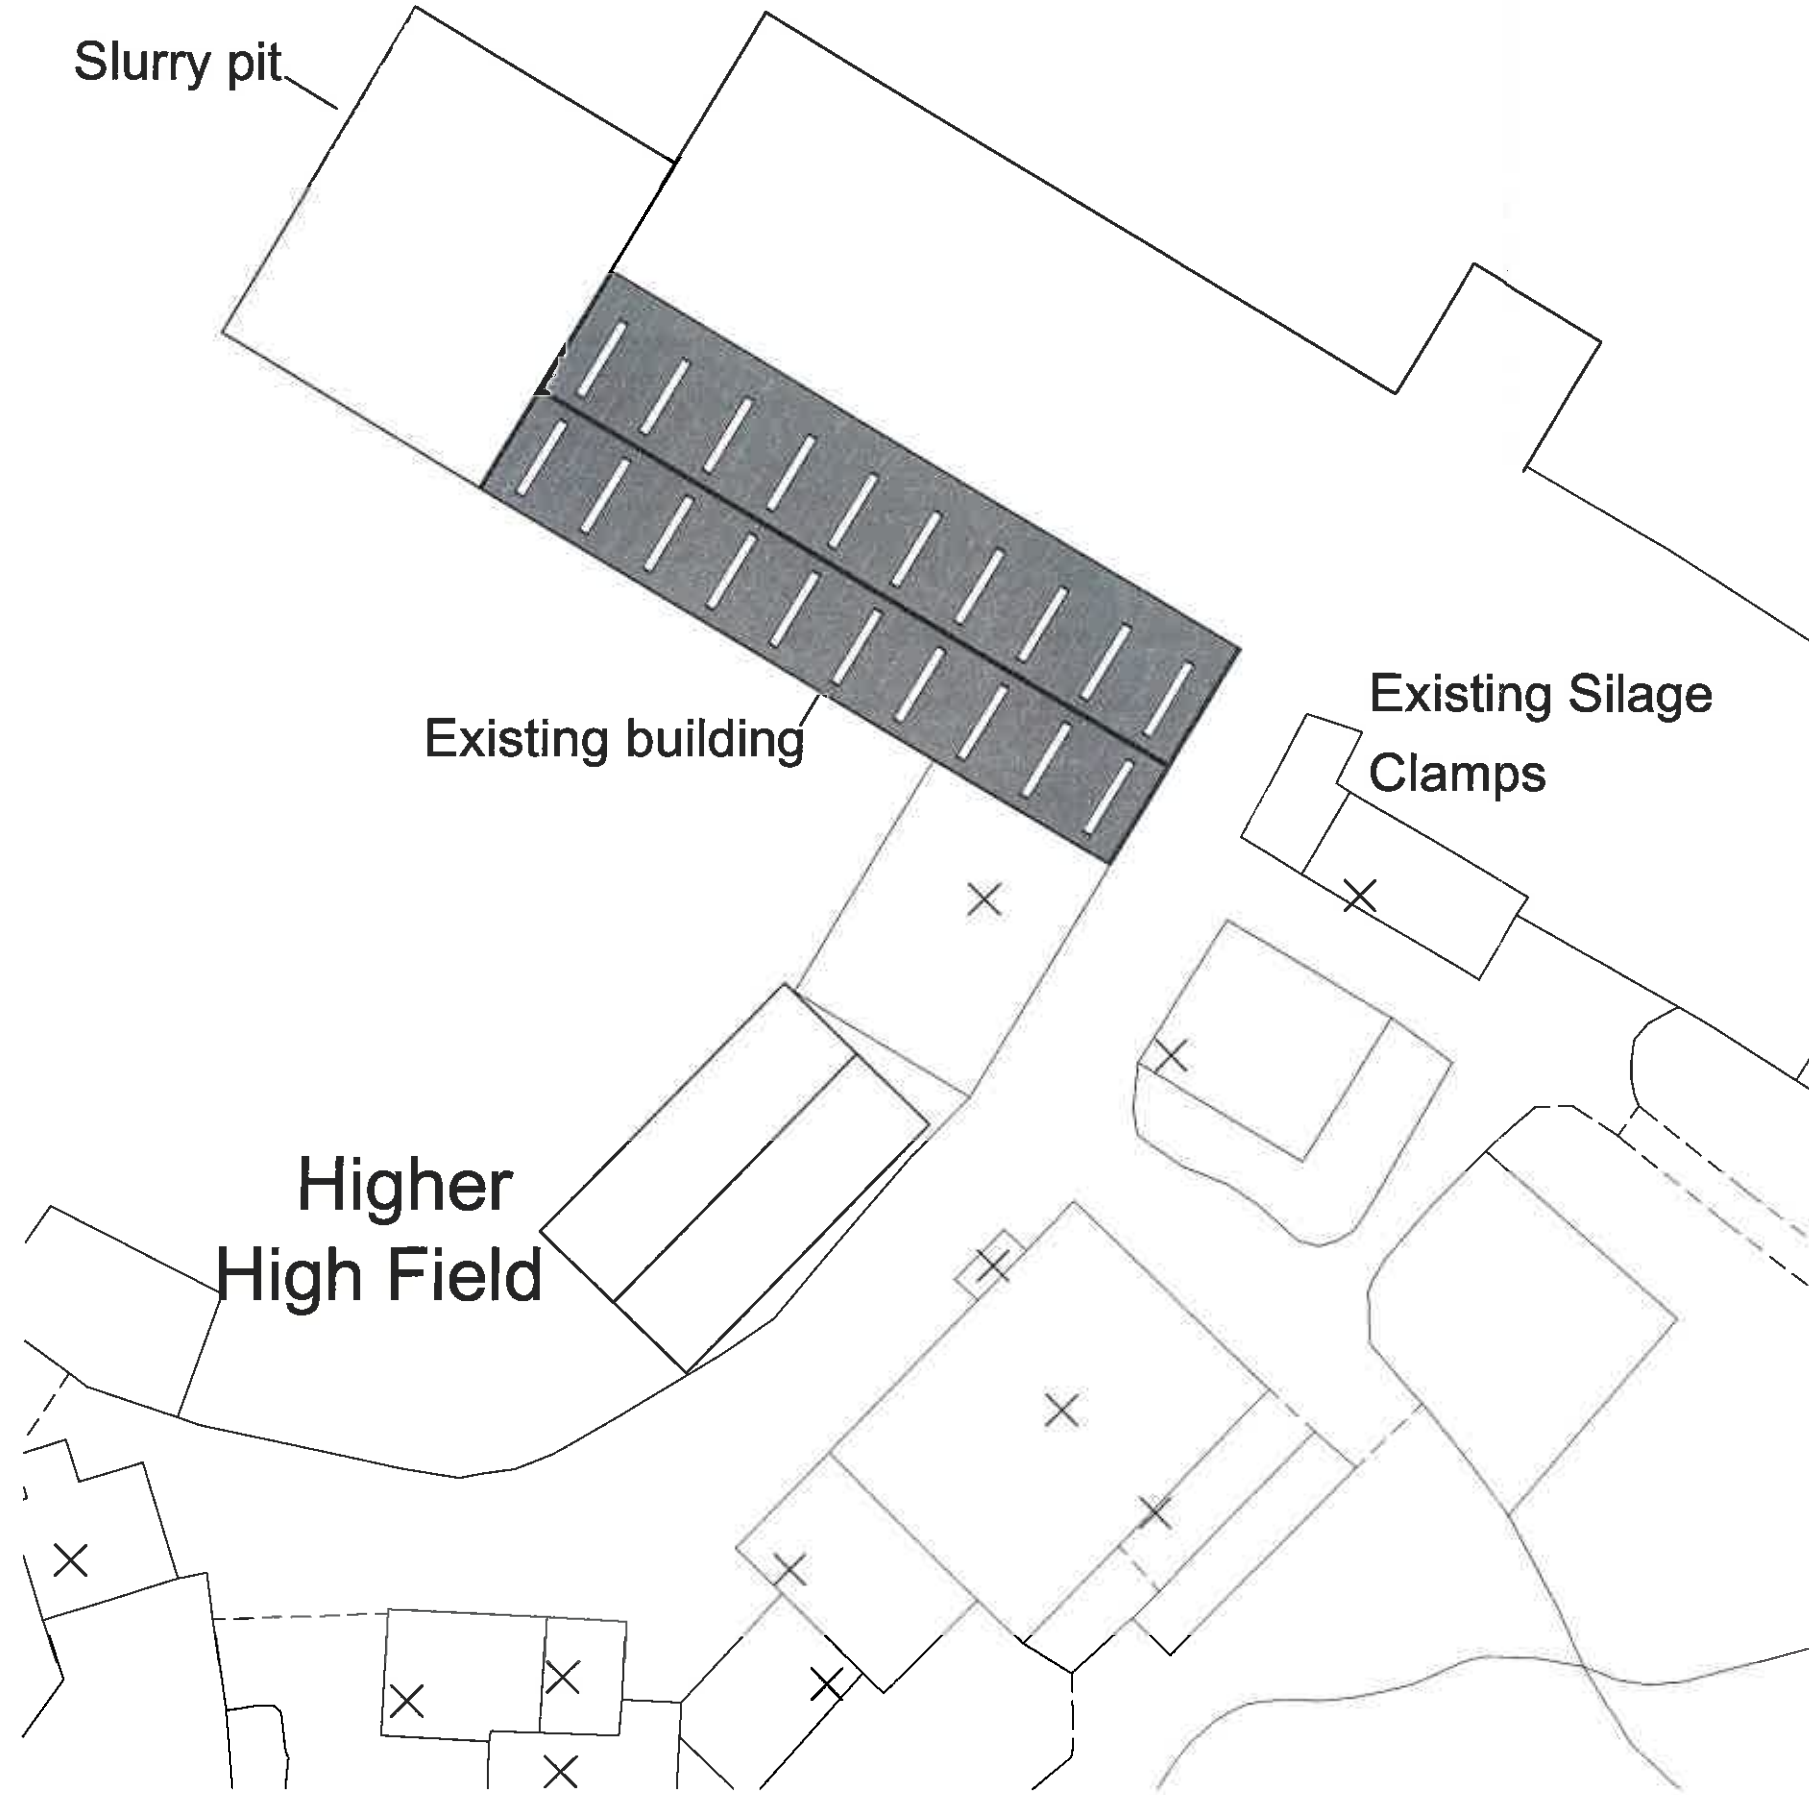

Existing Site Plan 1:500

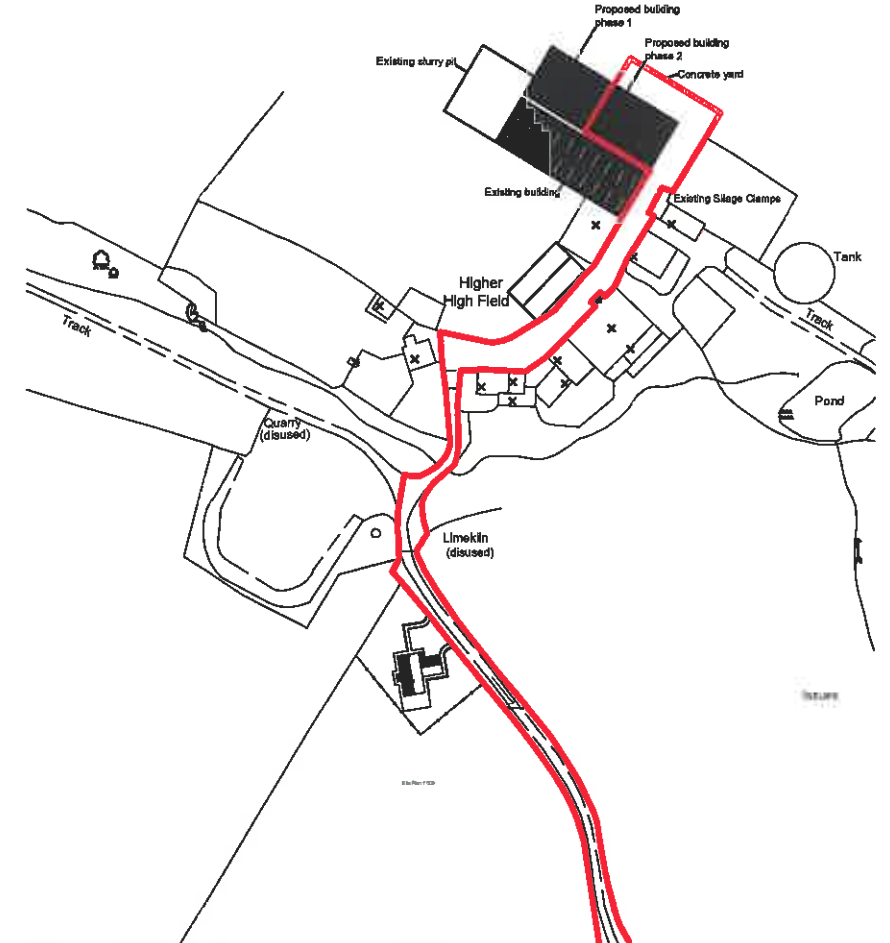

© Crown Copyright 2006. All rights reserved. Licence number 100020449



Proposed Location Plan 1:2500

3 20130477 P



Chartered Surveyors
6 - 8 Church Street
Clitheroe
Lancashire BB7 2DG

T: 01200 442301
F: 01200 442976
Email: info@ghaonline.co.uk

Notes:

All work is to be carried out to the latest current British standards Codes of Practice and recognised working practices.

All work and materials should comply with Health and Safety legislation.

All dimensions are in millimetres where explicitly shown otherwise.

The contractor should check and certify all dimensions as work proceeds and notify the architect of any discrepancies.

Do not scale off the drawings, if in doubt ask.

Project: Proposed cubicle building at Higher High Field Farm Slaidburn Clitheroe BB7 4TP	
Title: Planning issue - Phase 2, existing site plan & proposed location plan	
Drawing No: Mas/104/1605/06	Drawn: AJM
Client: Mr J. Mason	
Date: 08.05.13	Scale: 1:500/2500 @ A3
Amendments:	