



Front Elevation

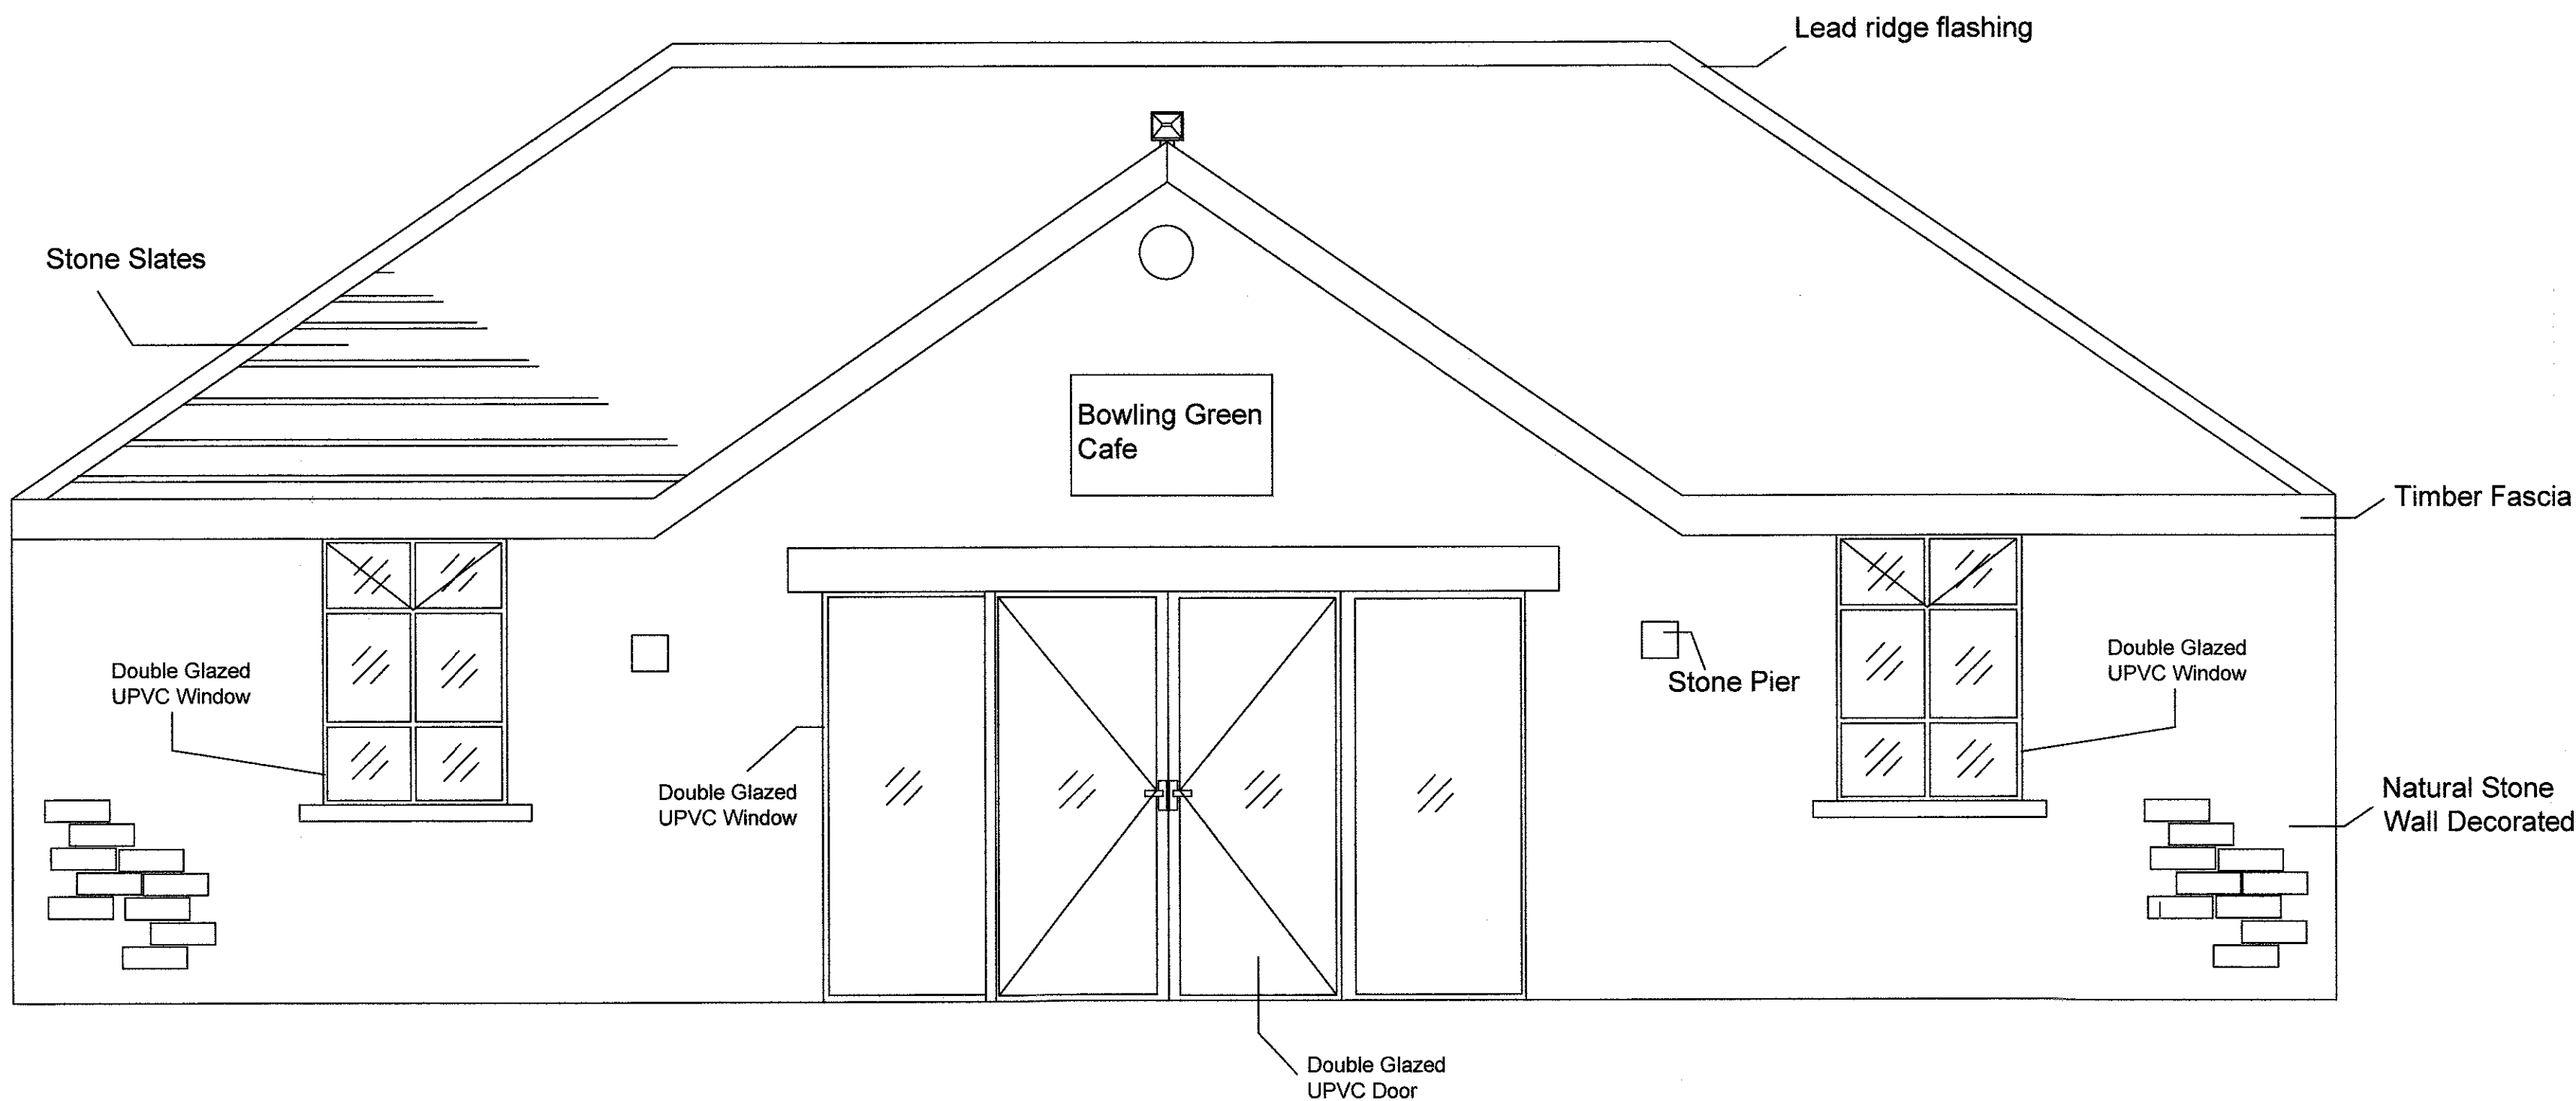

Rear Elevation

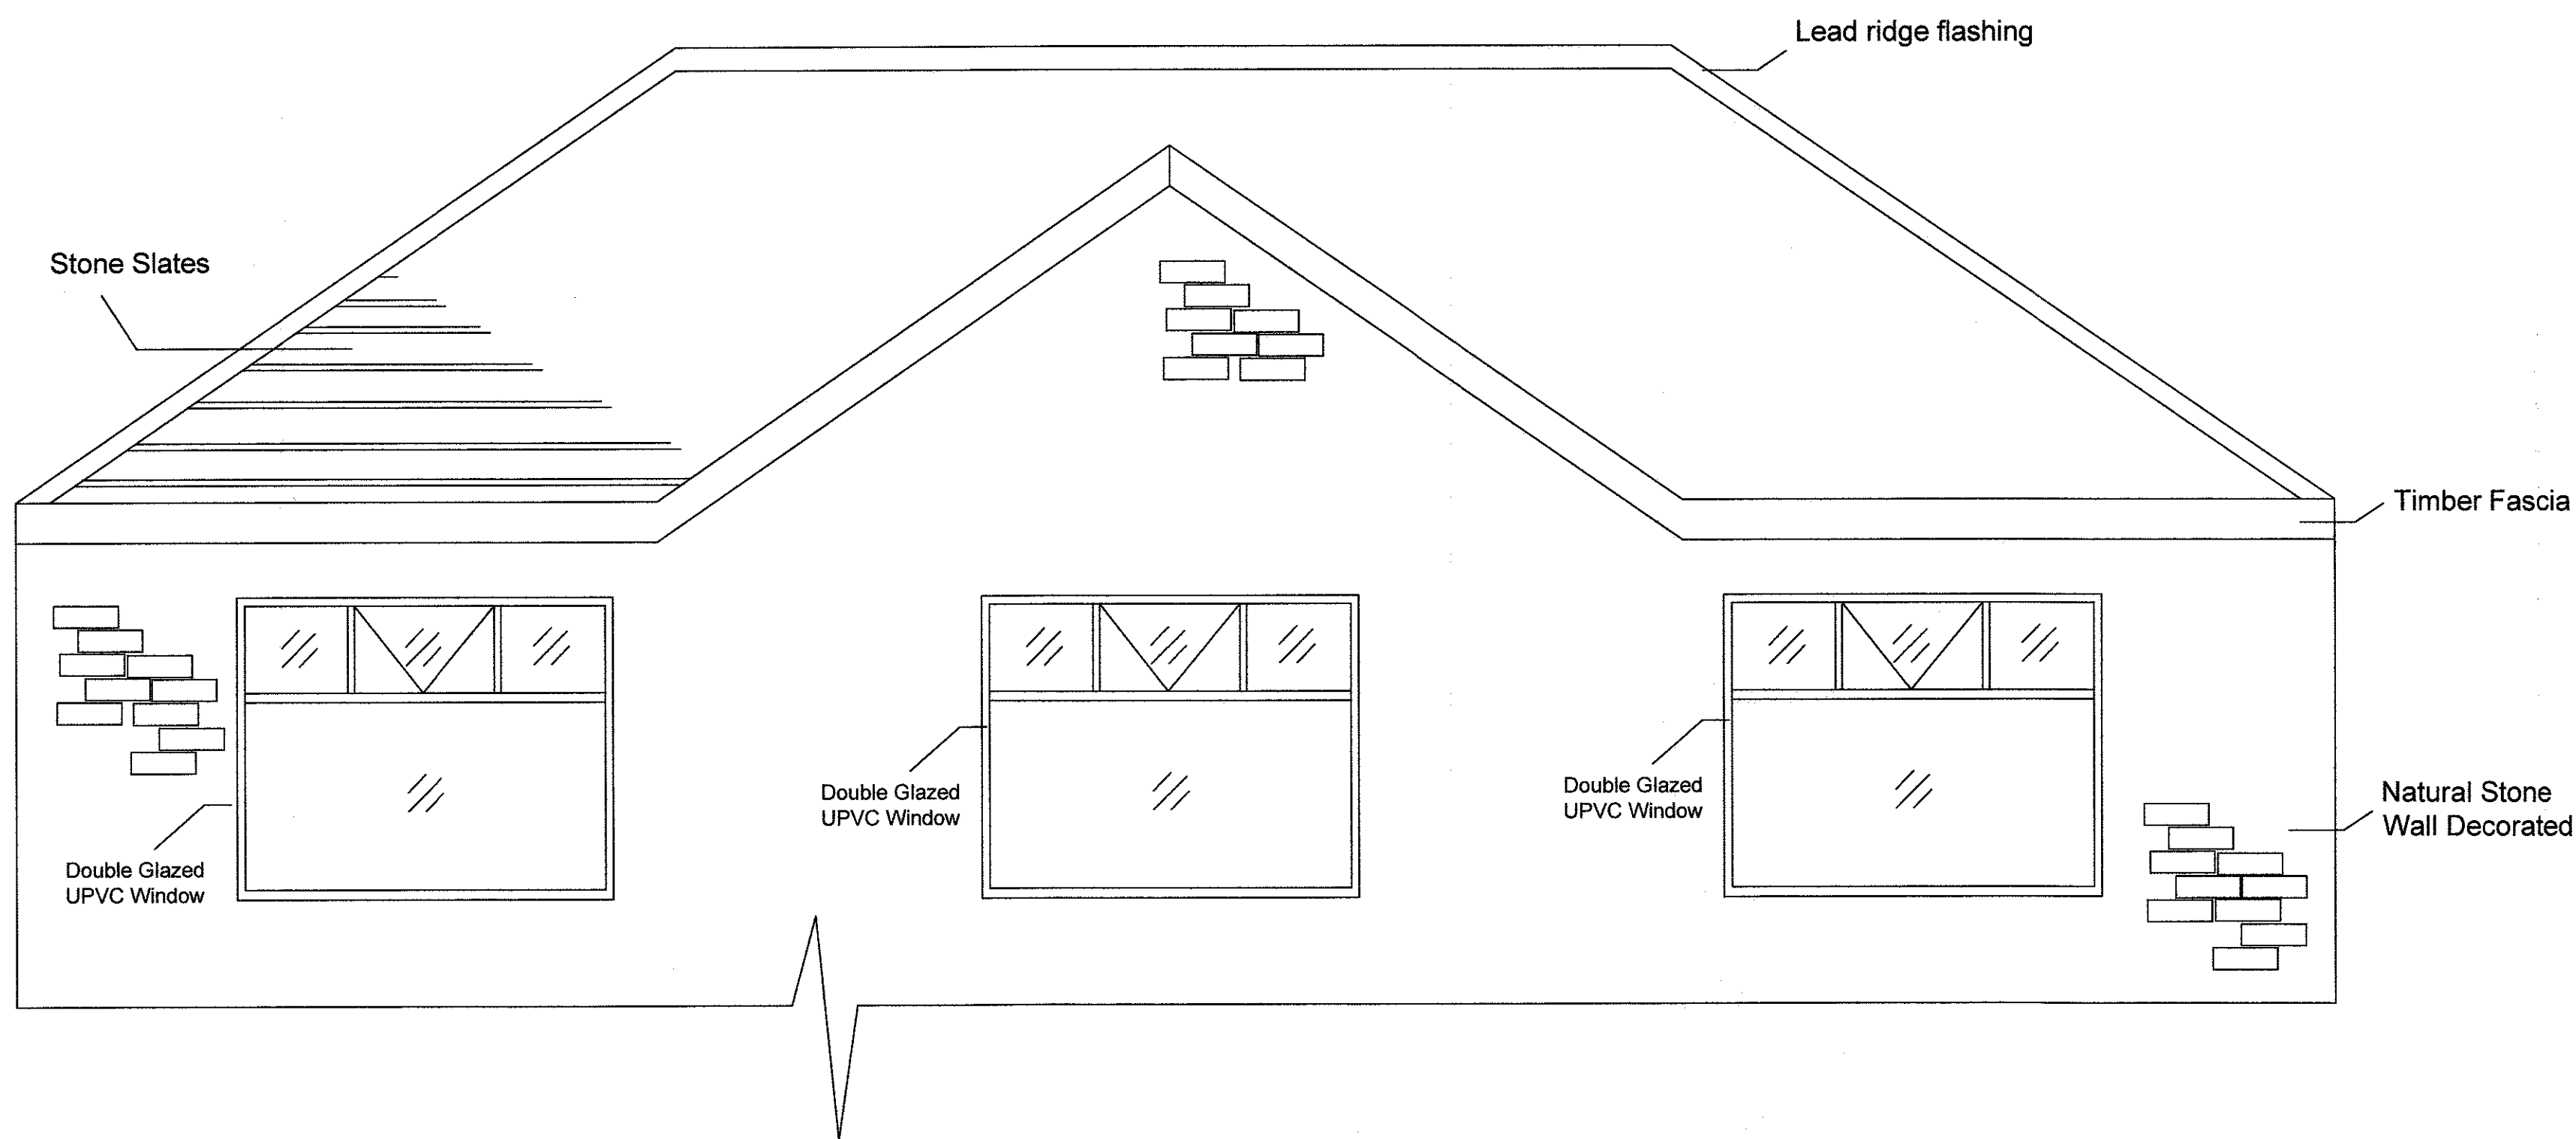

3 20130478 P

Drawing
Existing Elevations

Project
Bowling Green Cafe
Castle Grounds
Clitheroe

Scale 1:50	Dwg. No. BGC/ET/001	Revision
Date 01/13	Drawn By T.L.	Checked By

