




Front Elevation

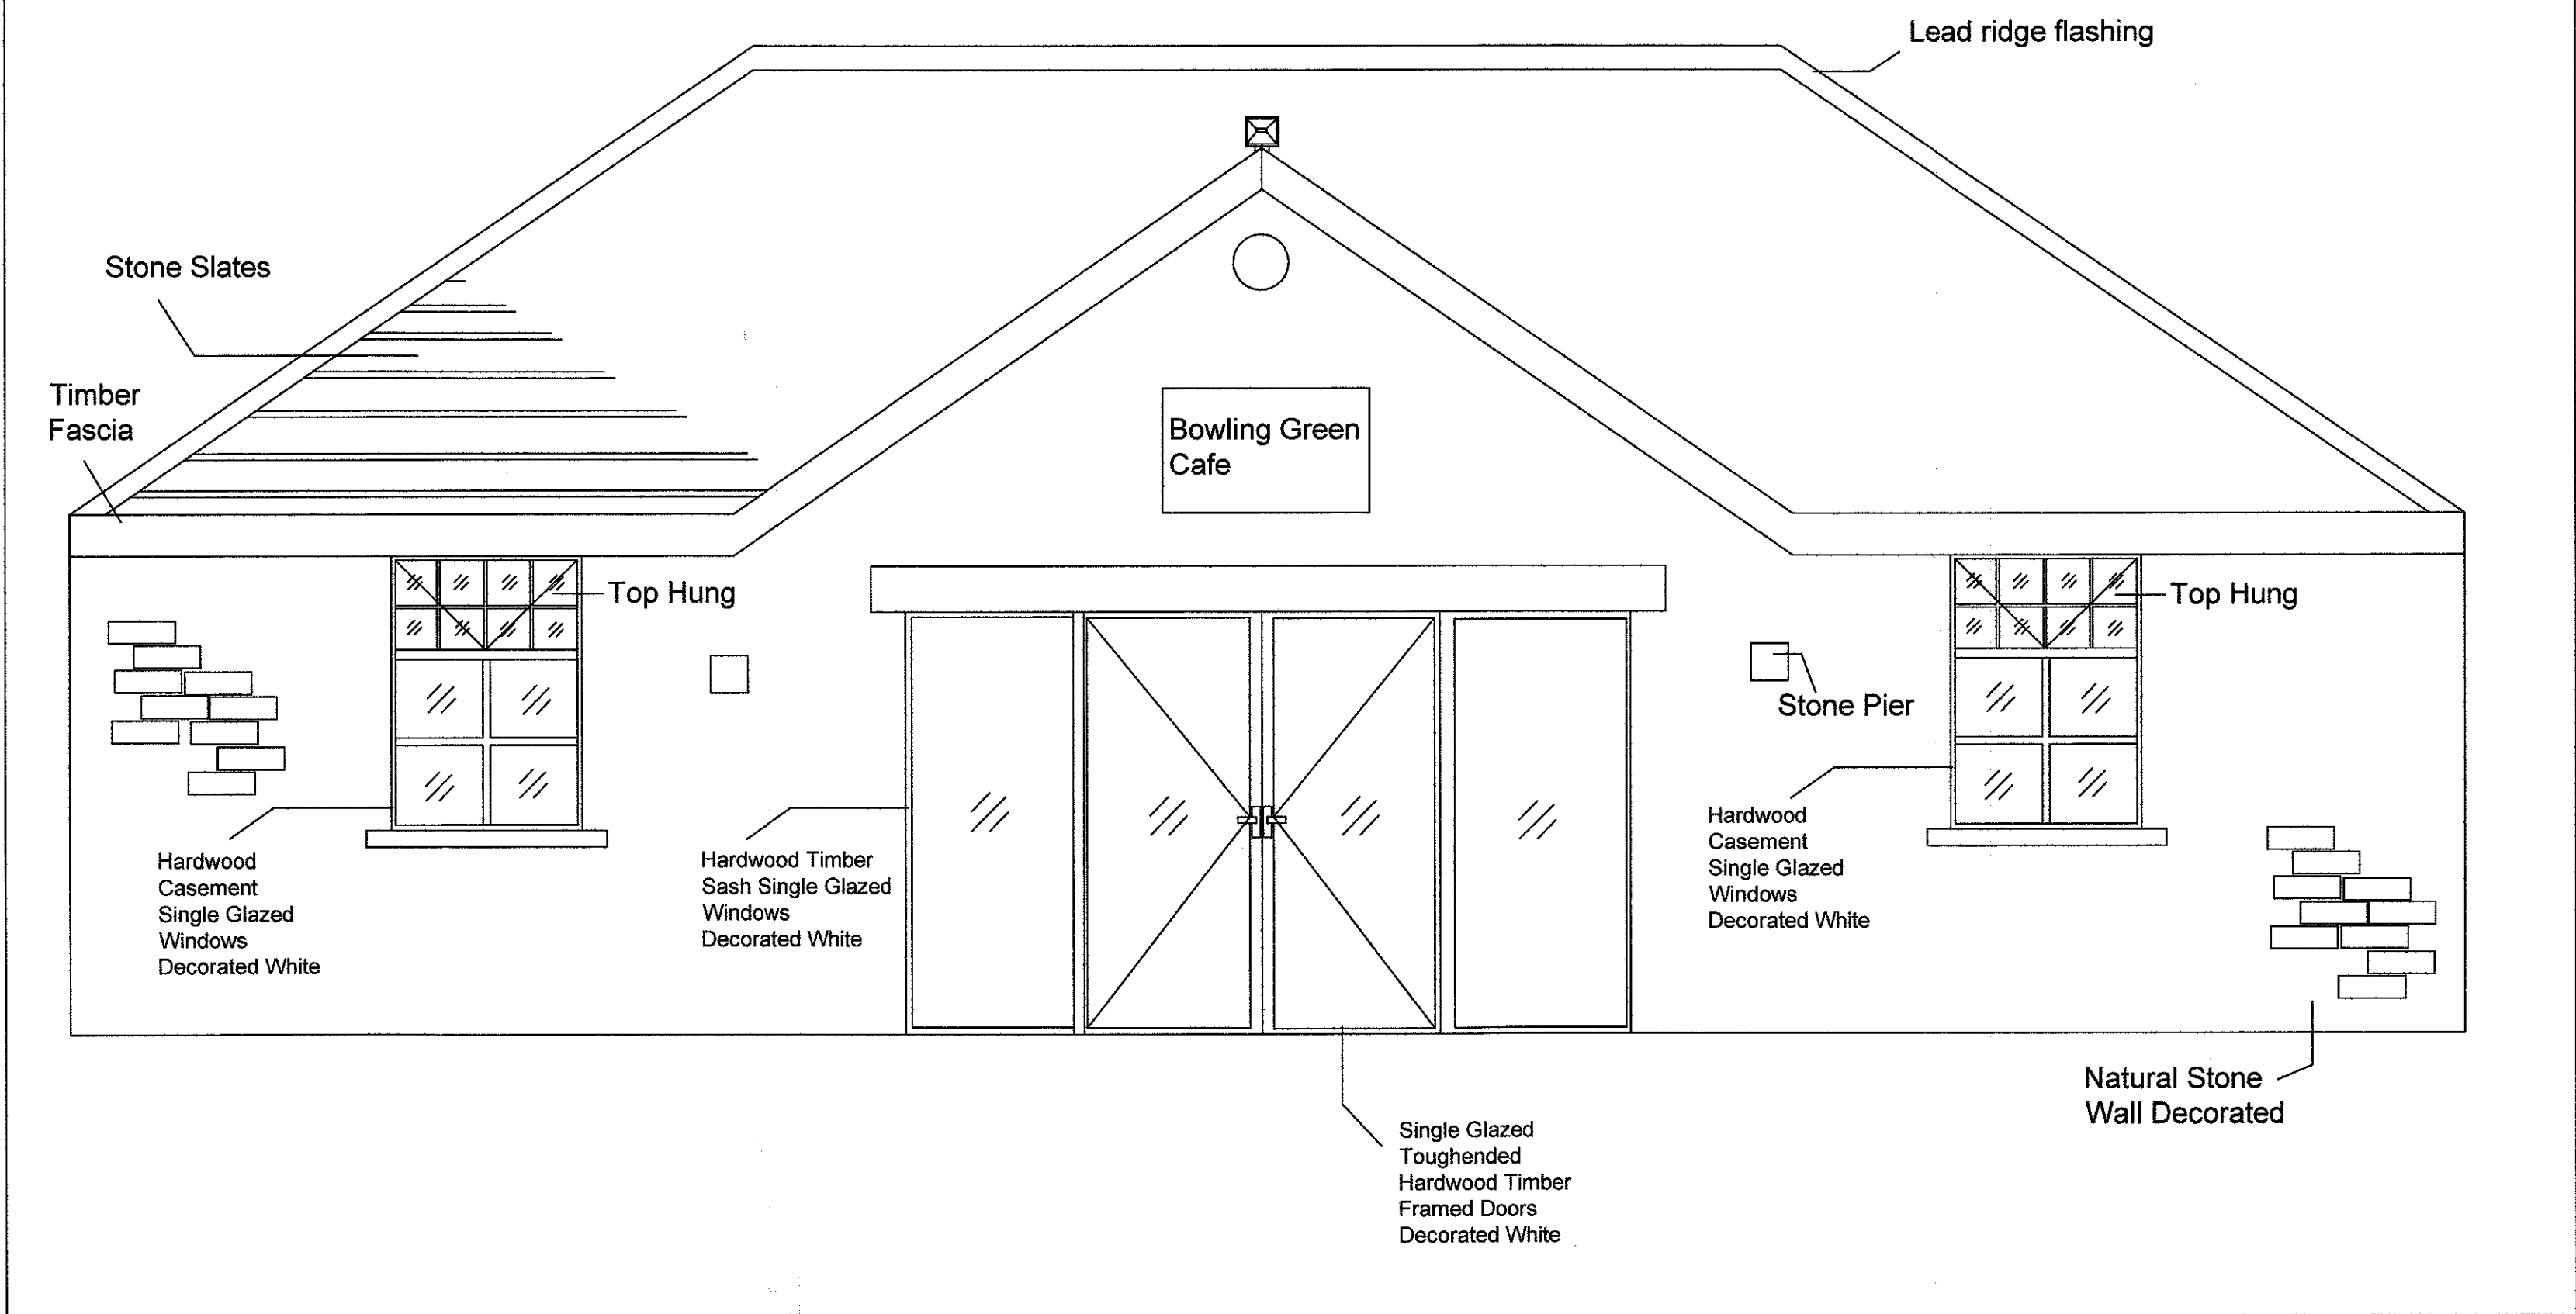

Casement Window Section

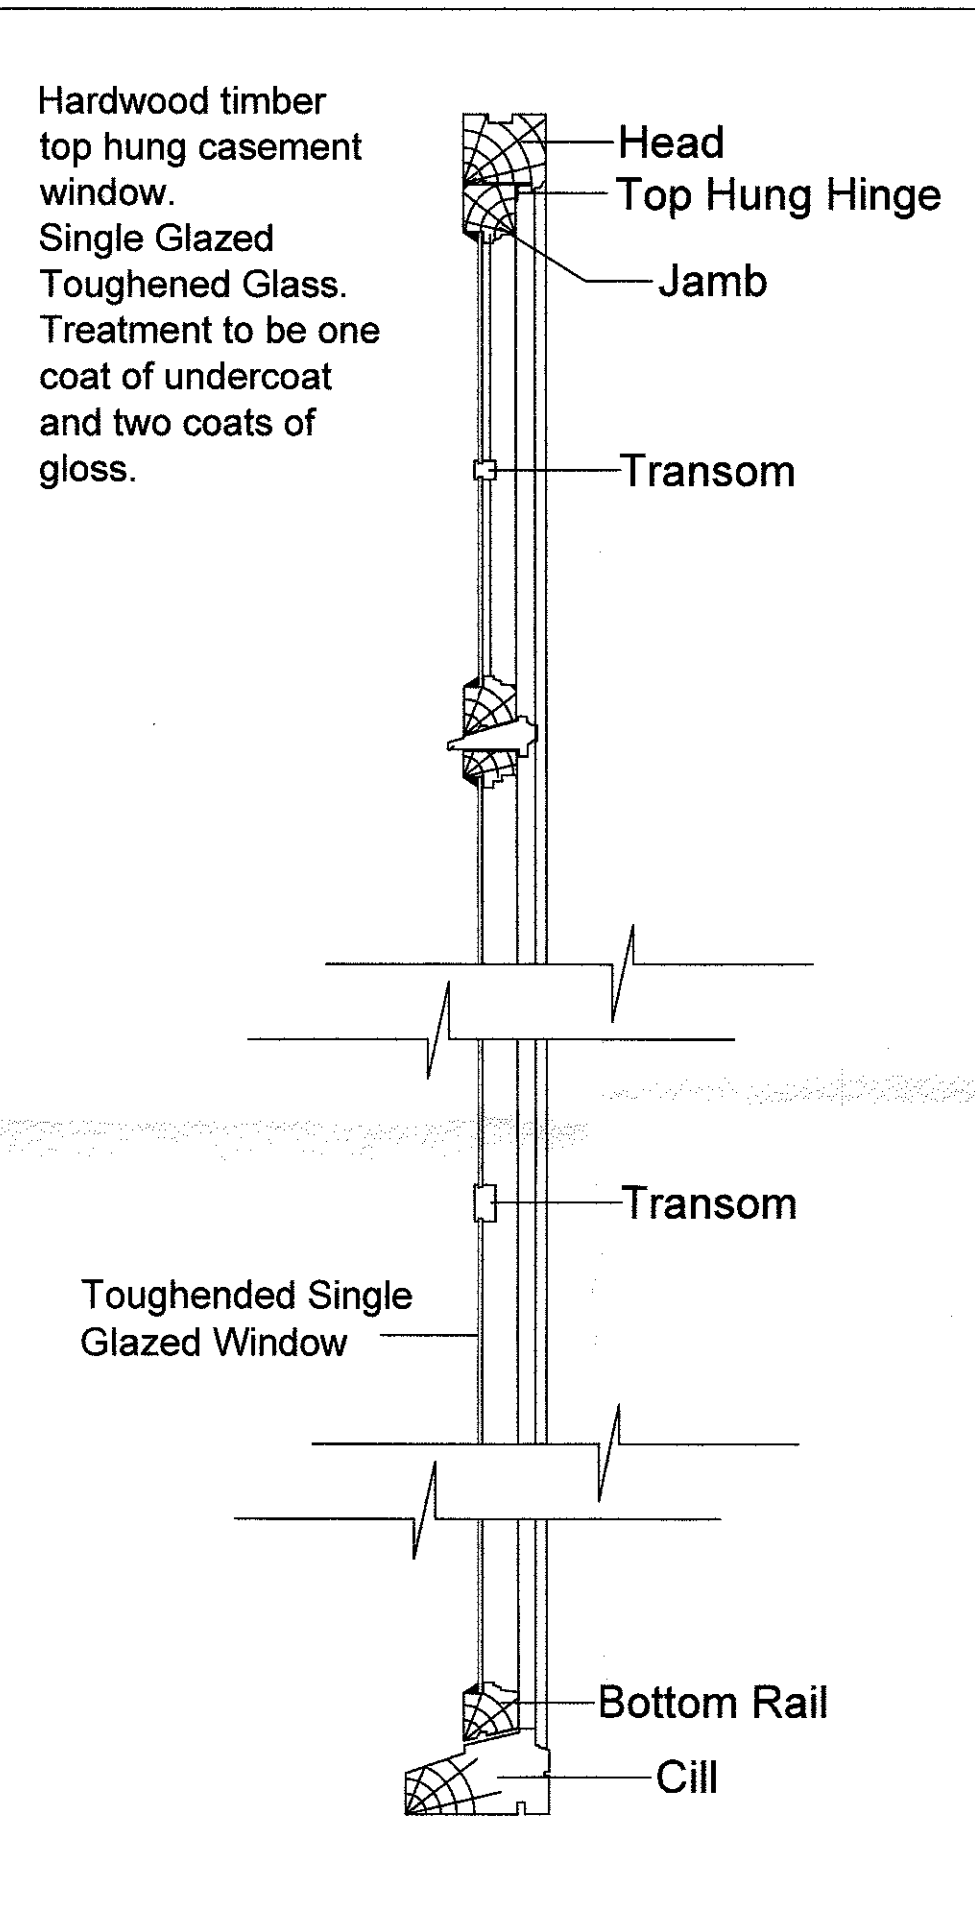

Rear Elevation

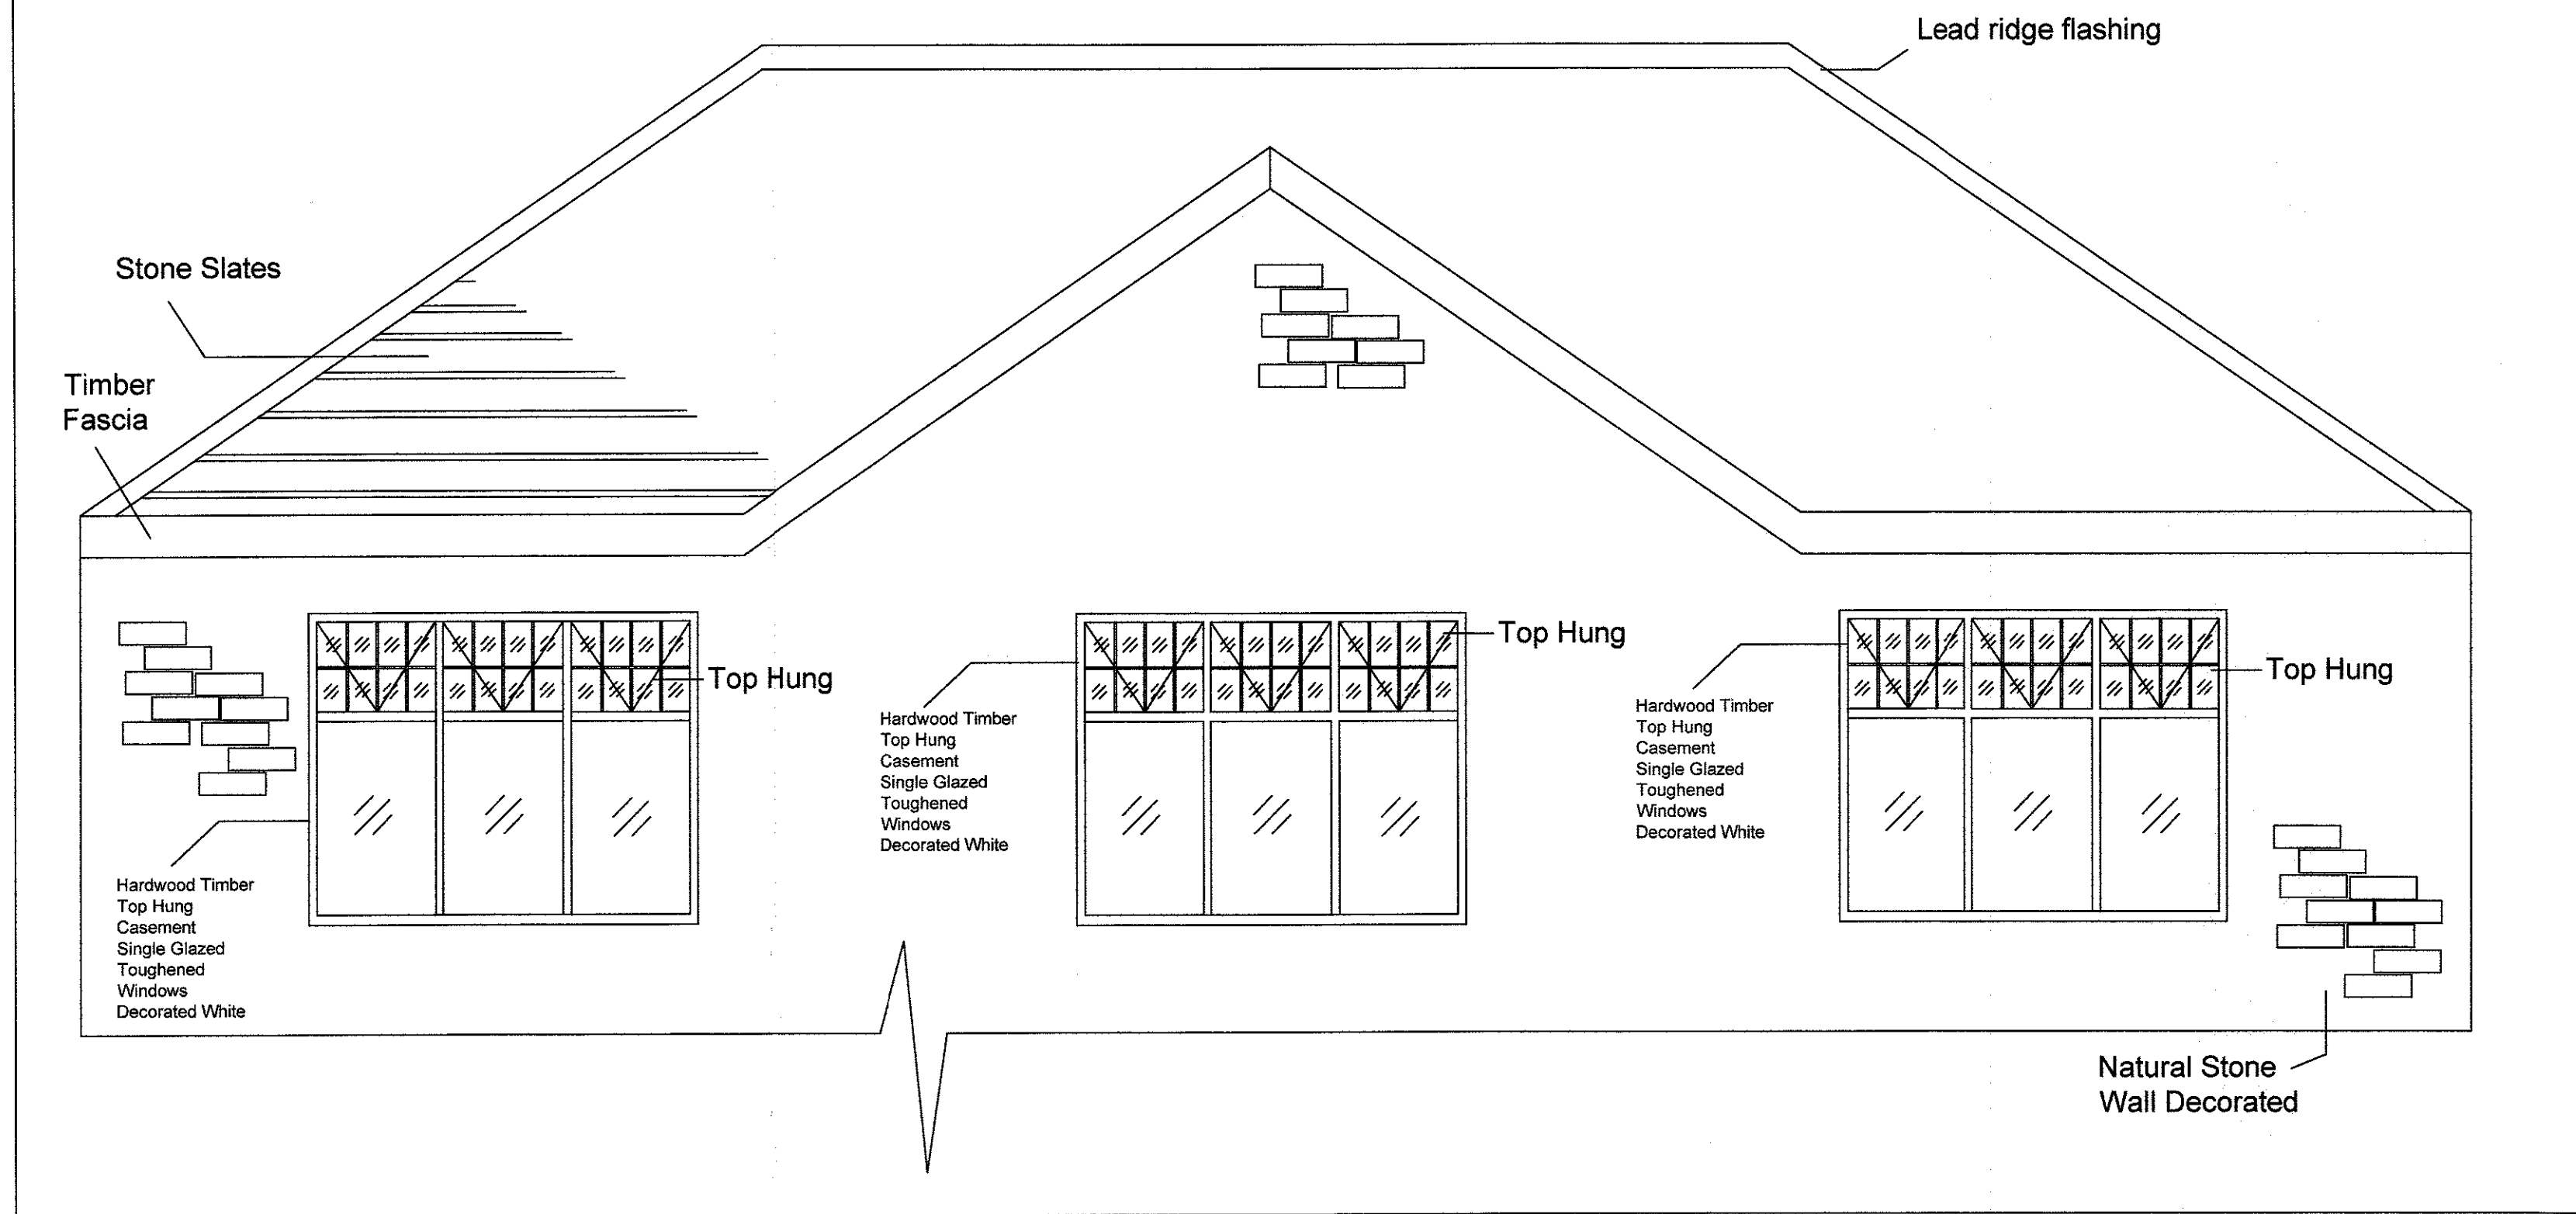

3 20130478 P

Drawing	Proposed Elevations	
Project	Bowling Green Cafe Castle Grounds Clitheroe	
Scale	Dwg. No.	Revision
1:50	BGC/ET/002	
Date	Drawn By	Checked By
01/13	T.L.	

