
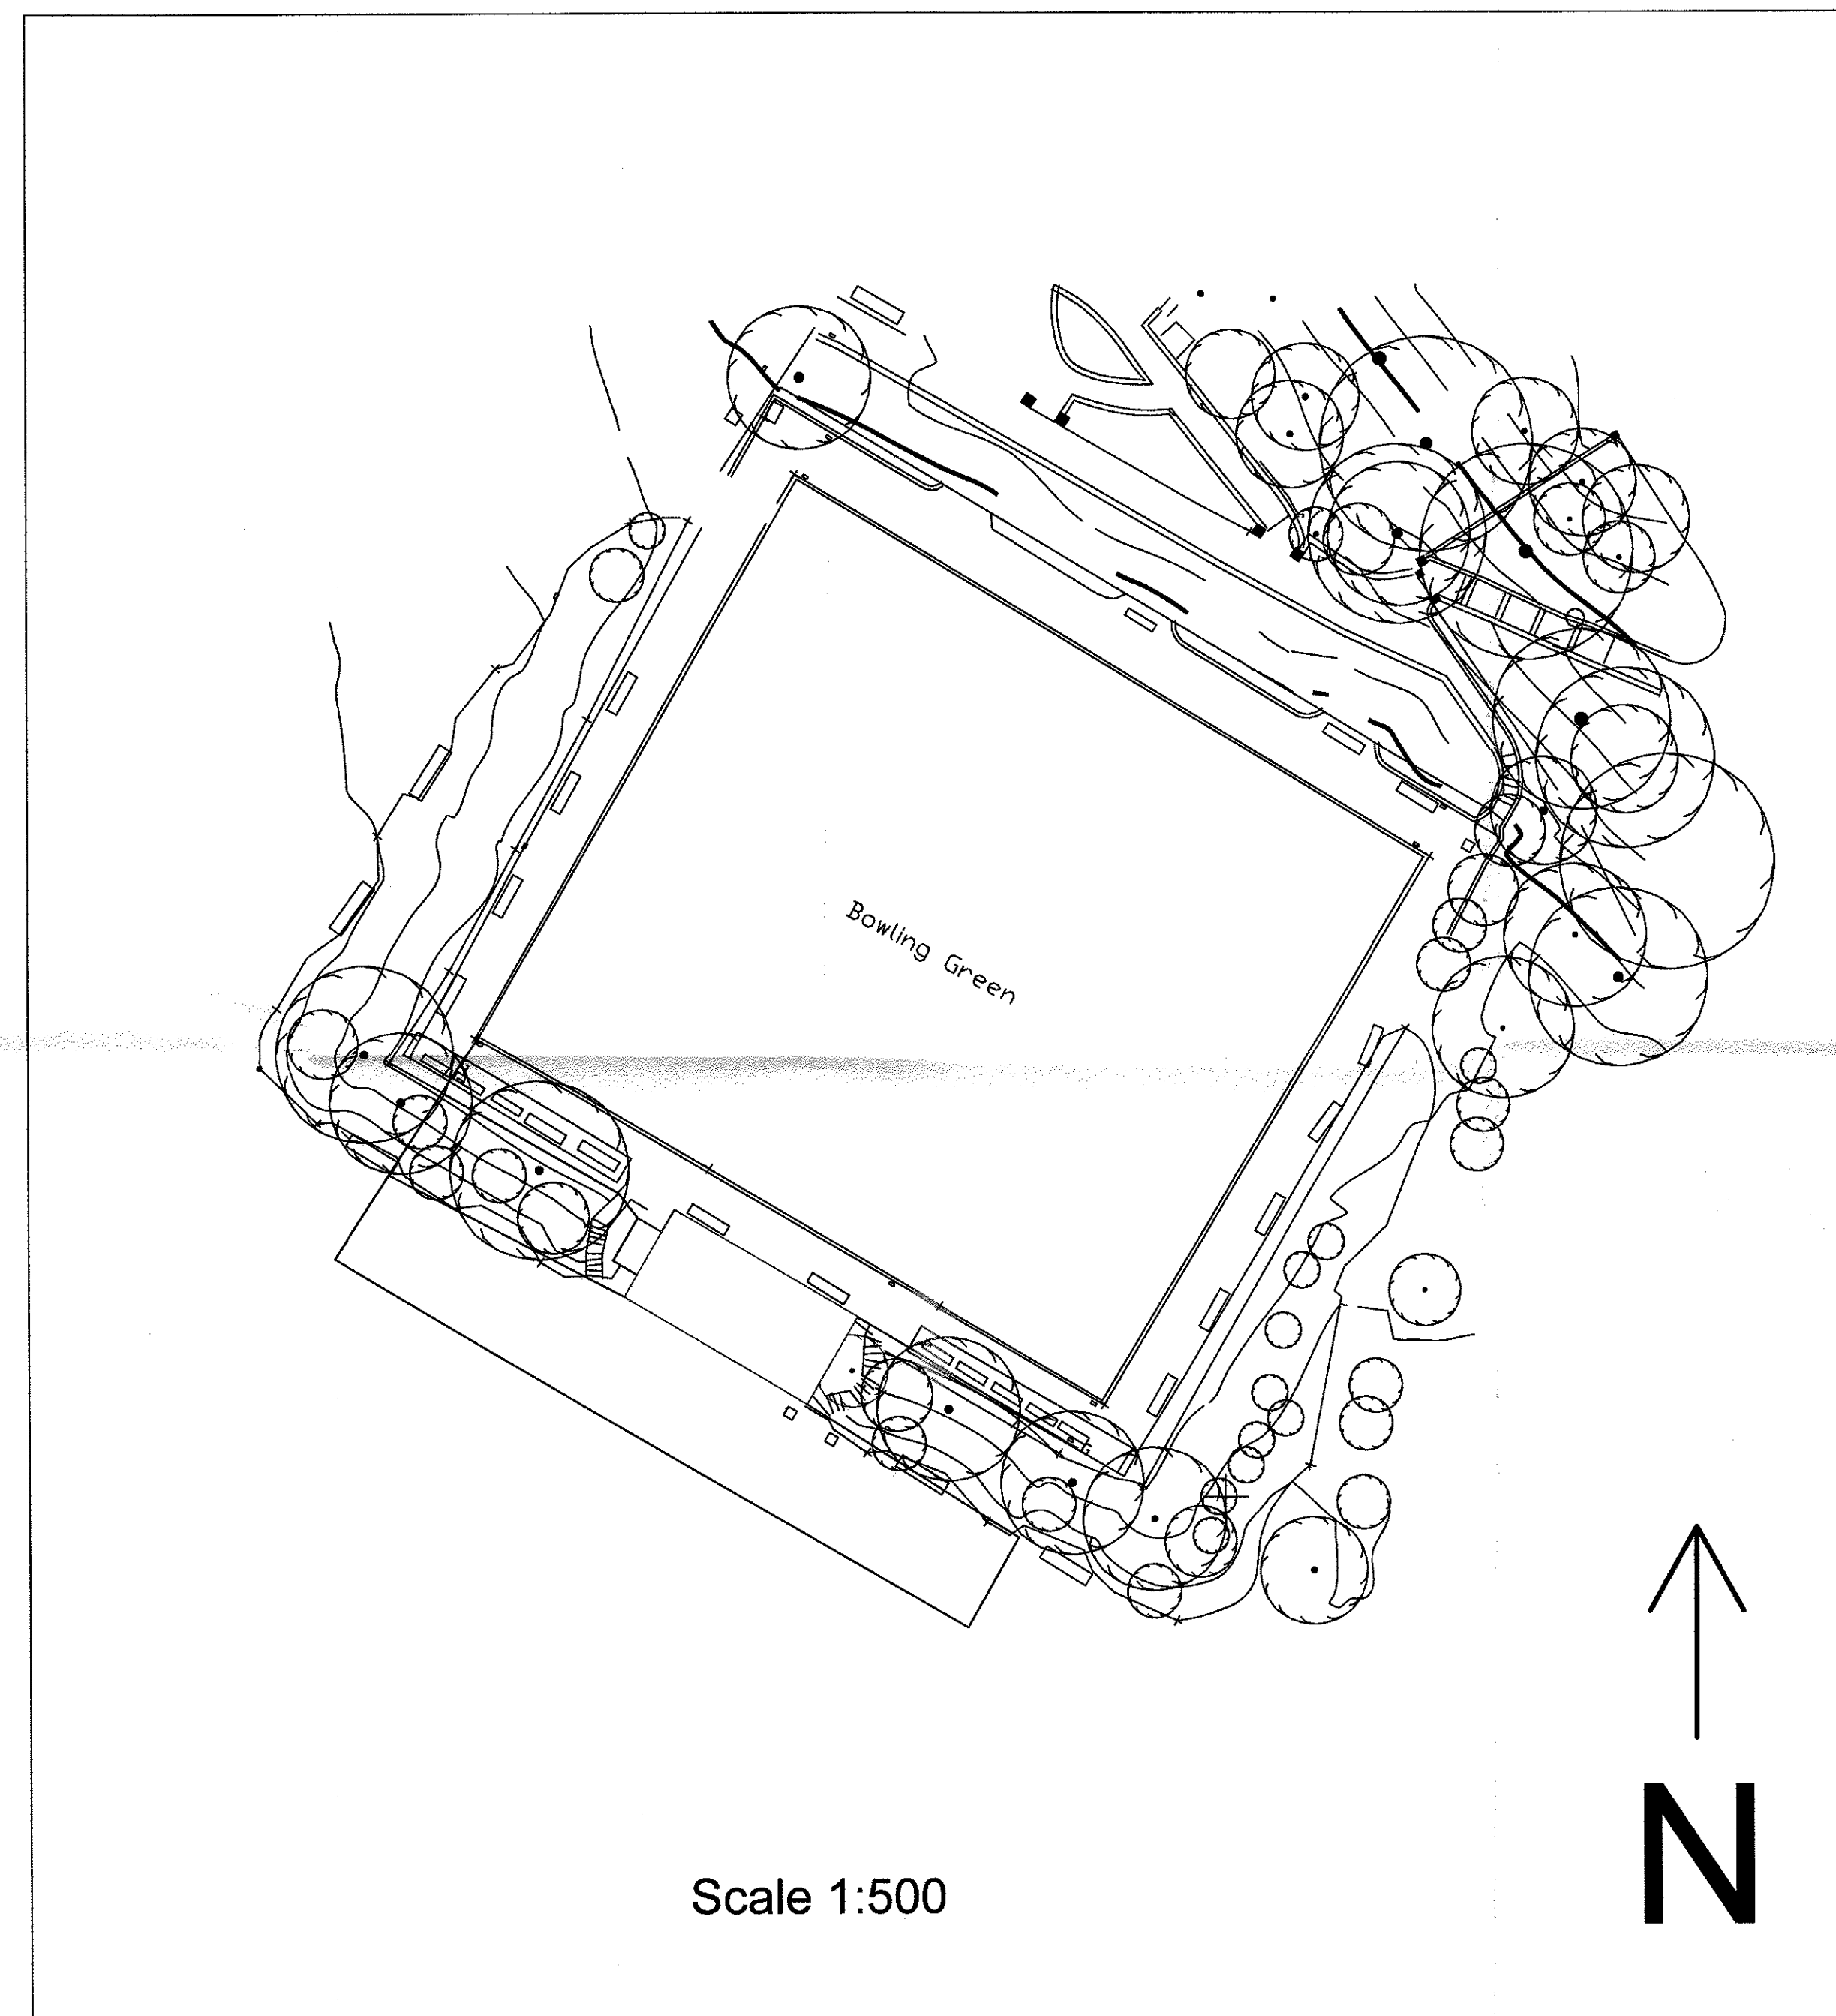


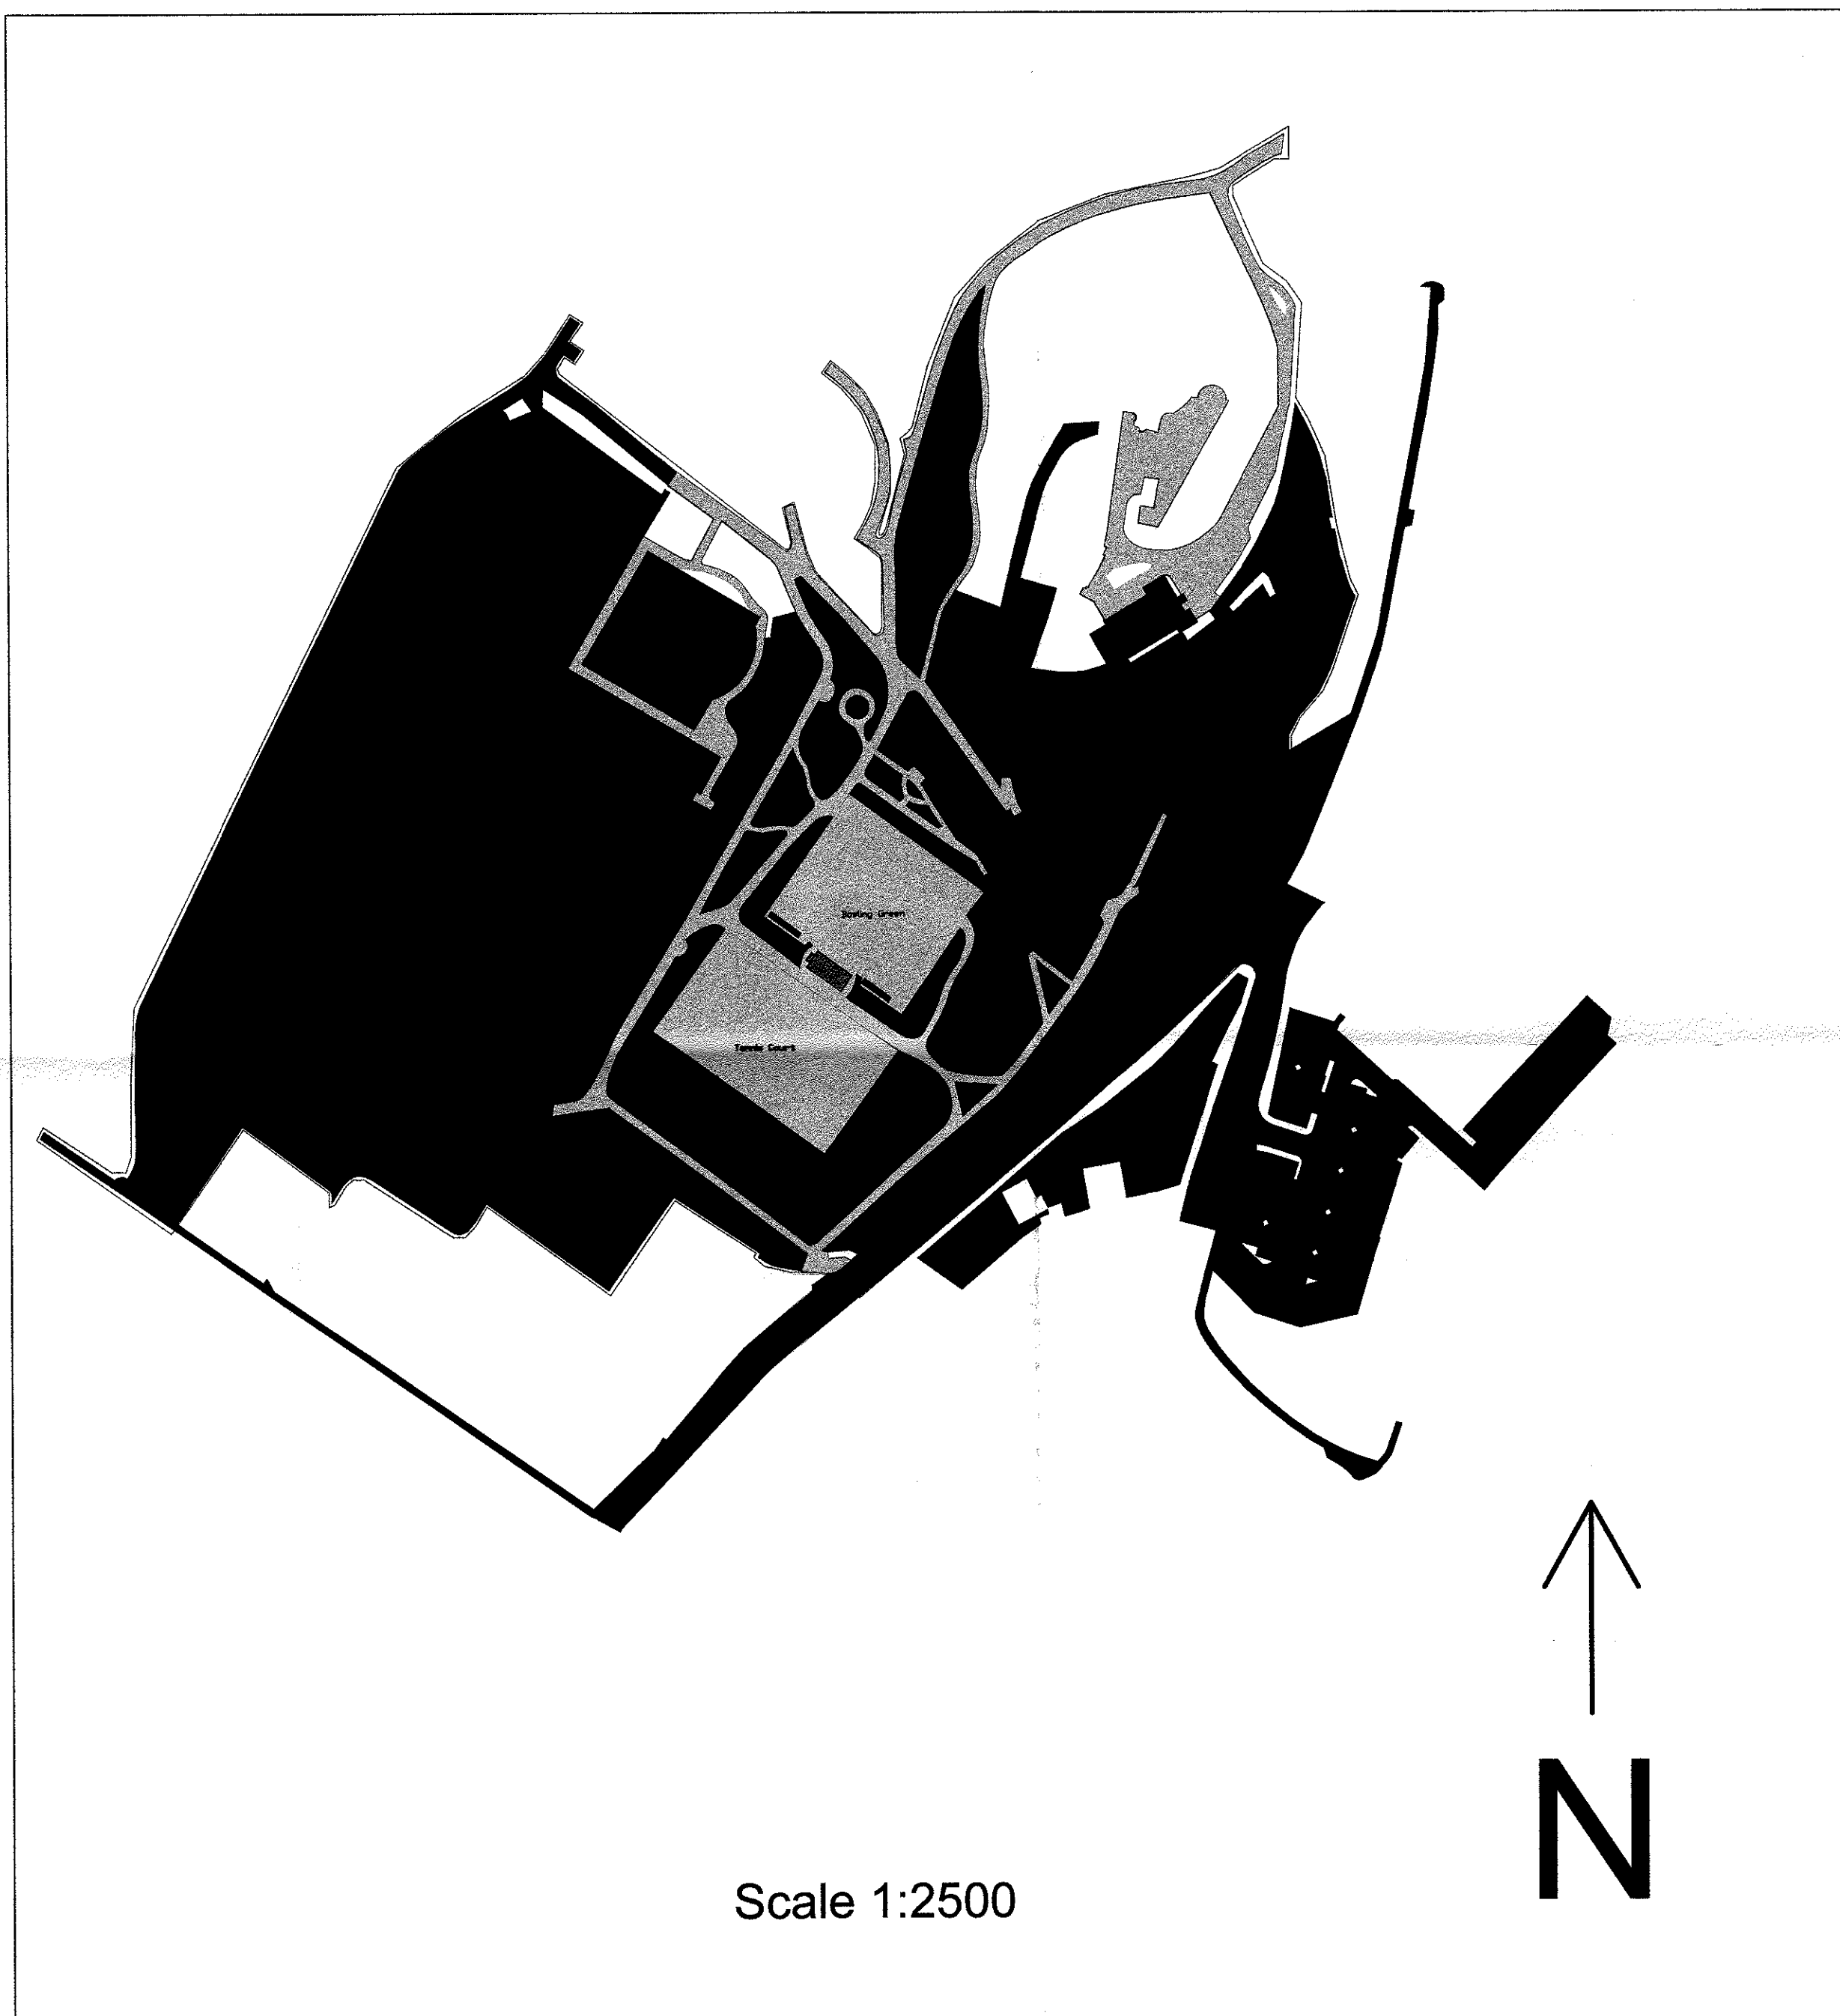

3 20130478 P

Drawing Site Plan

Project Bowling Green Cafe
Castle Grounds
Clitheroe

Scale	Dwg. No.	Revision
As Shown	BGC/ET/004	
Date	Drawn By	Checked By
05/13	A.C.	



RIBBLE VALLEY BOROUGH COUNCIL