



Front Elevation

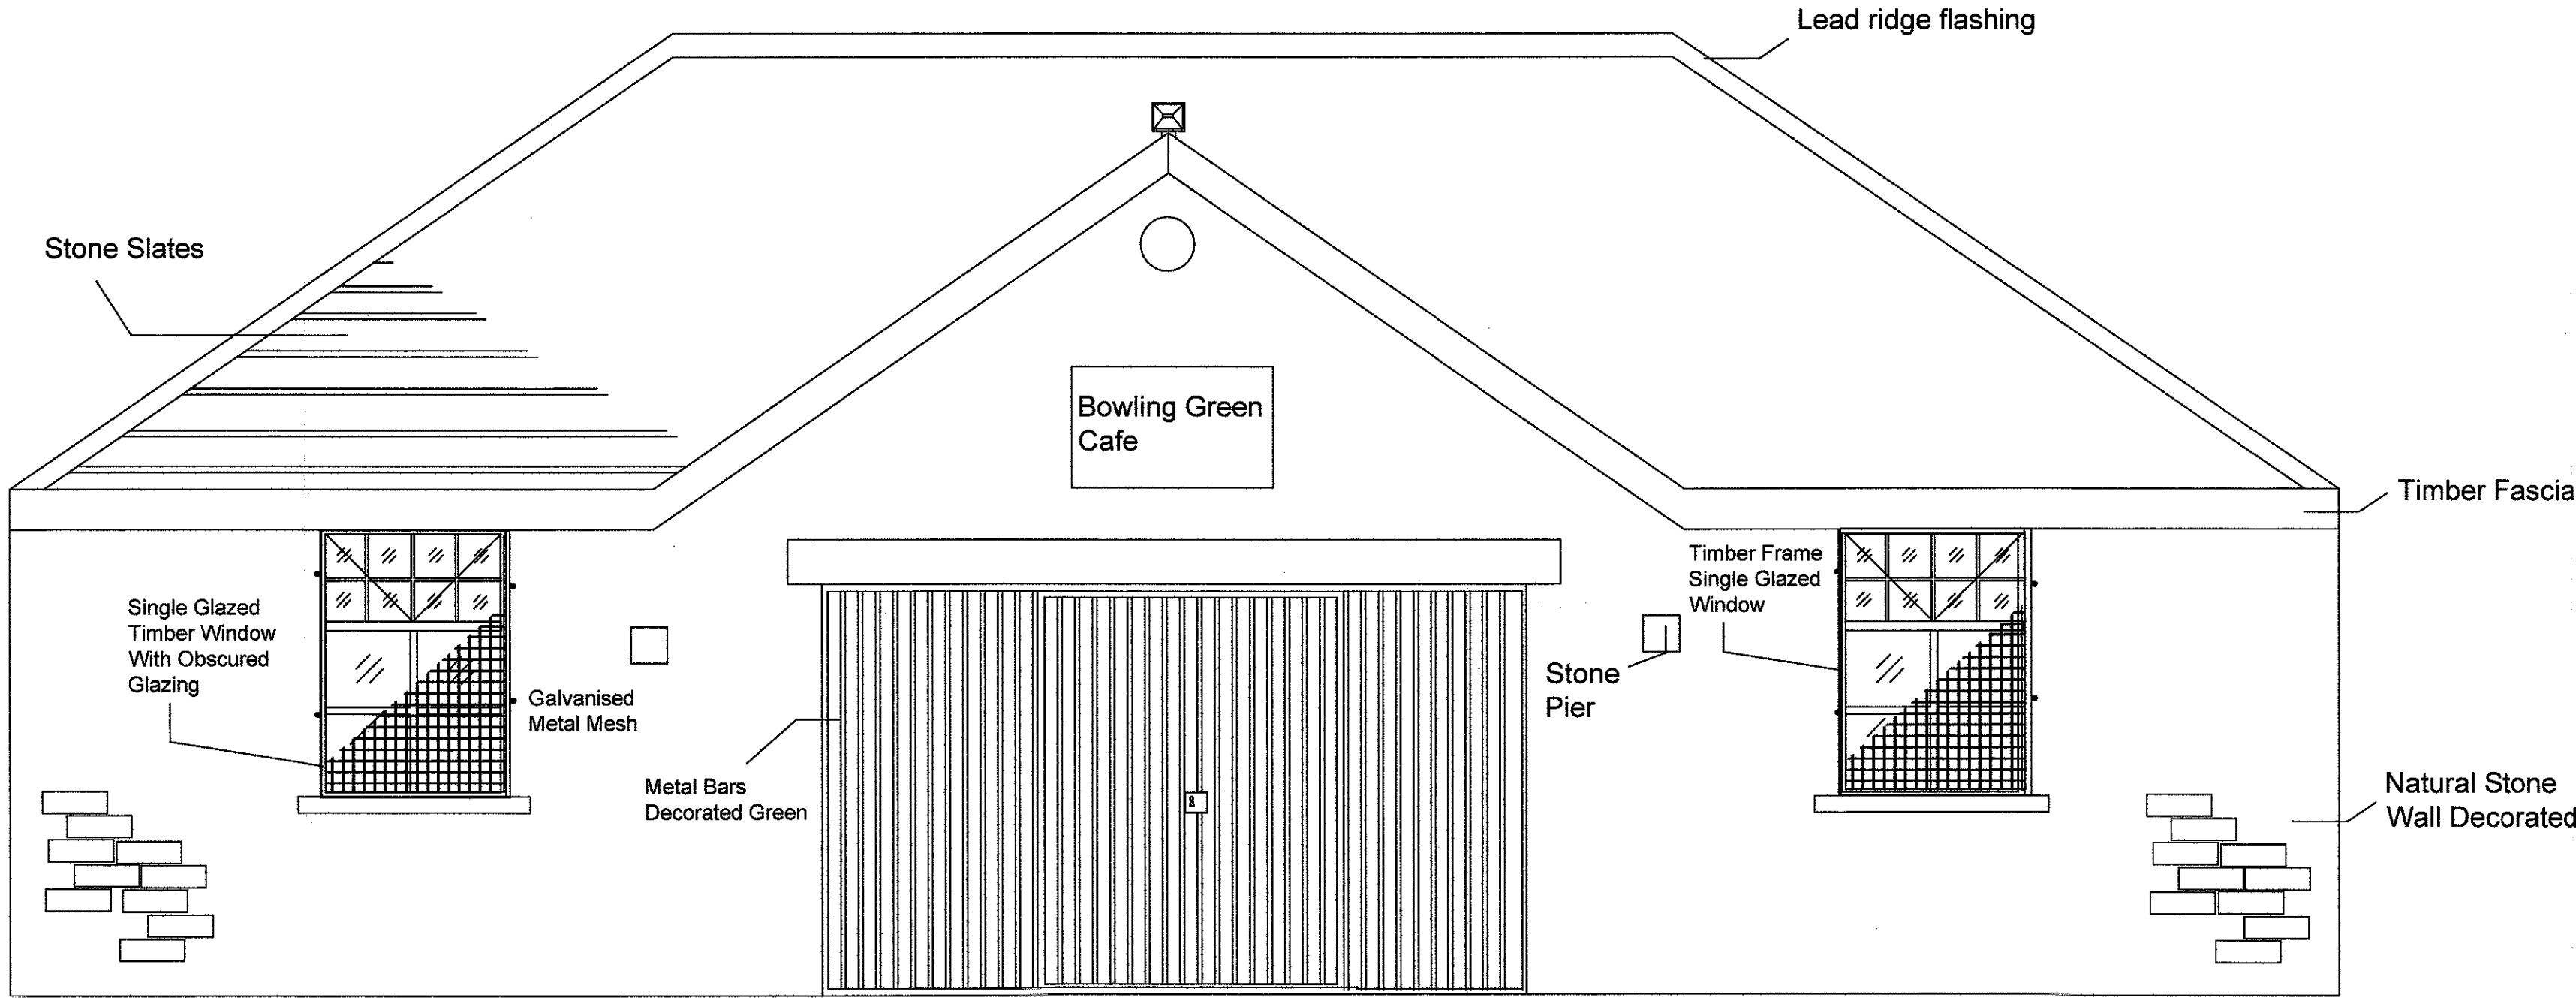

Rear Elevation

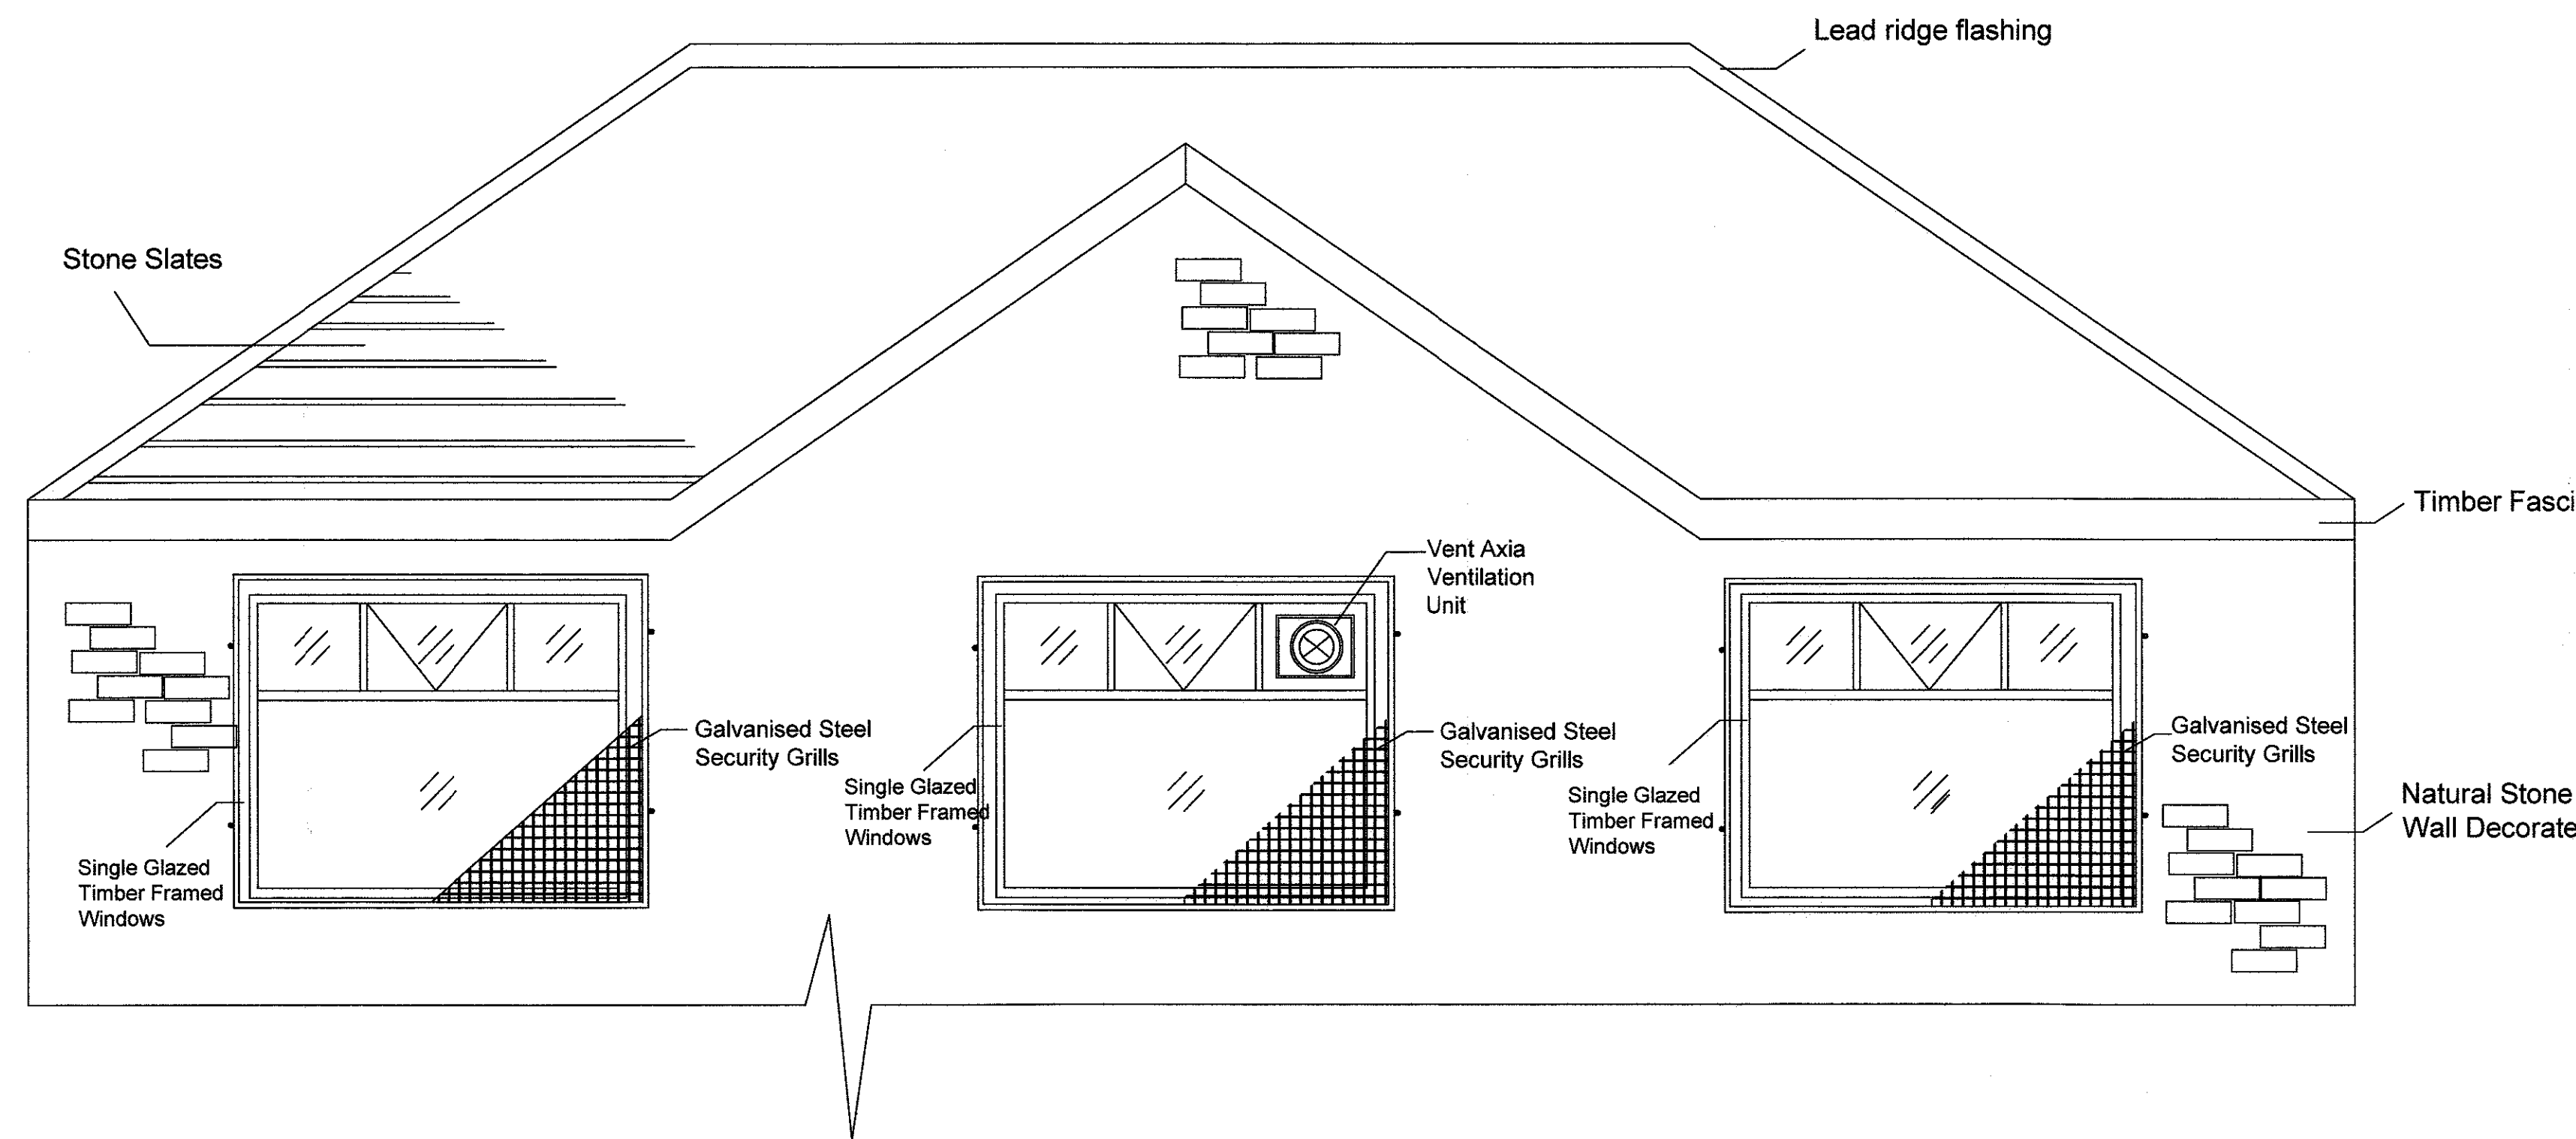

3 20130478 P

Drawing		
Situation Prior To Works		
Project		
Bowling Green Cafe Castle Grounds Clitheroe		
Scale	Dwg. No.	Revision
1:50	BGC/ET/003	
Date	Drawn By	Checked By
01/13	T.L.	

