


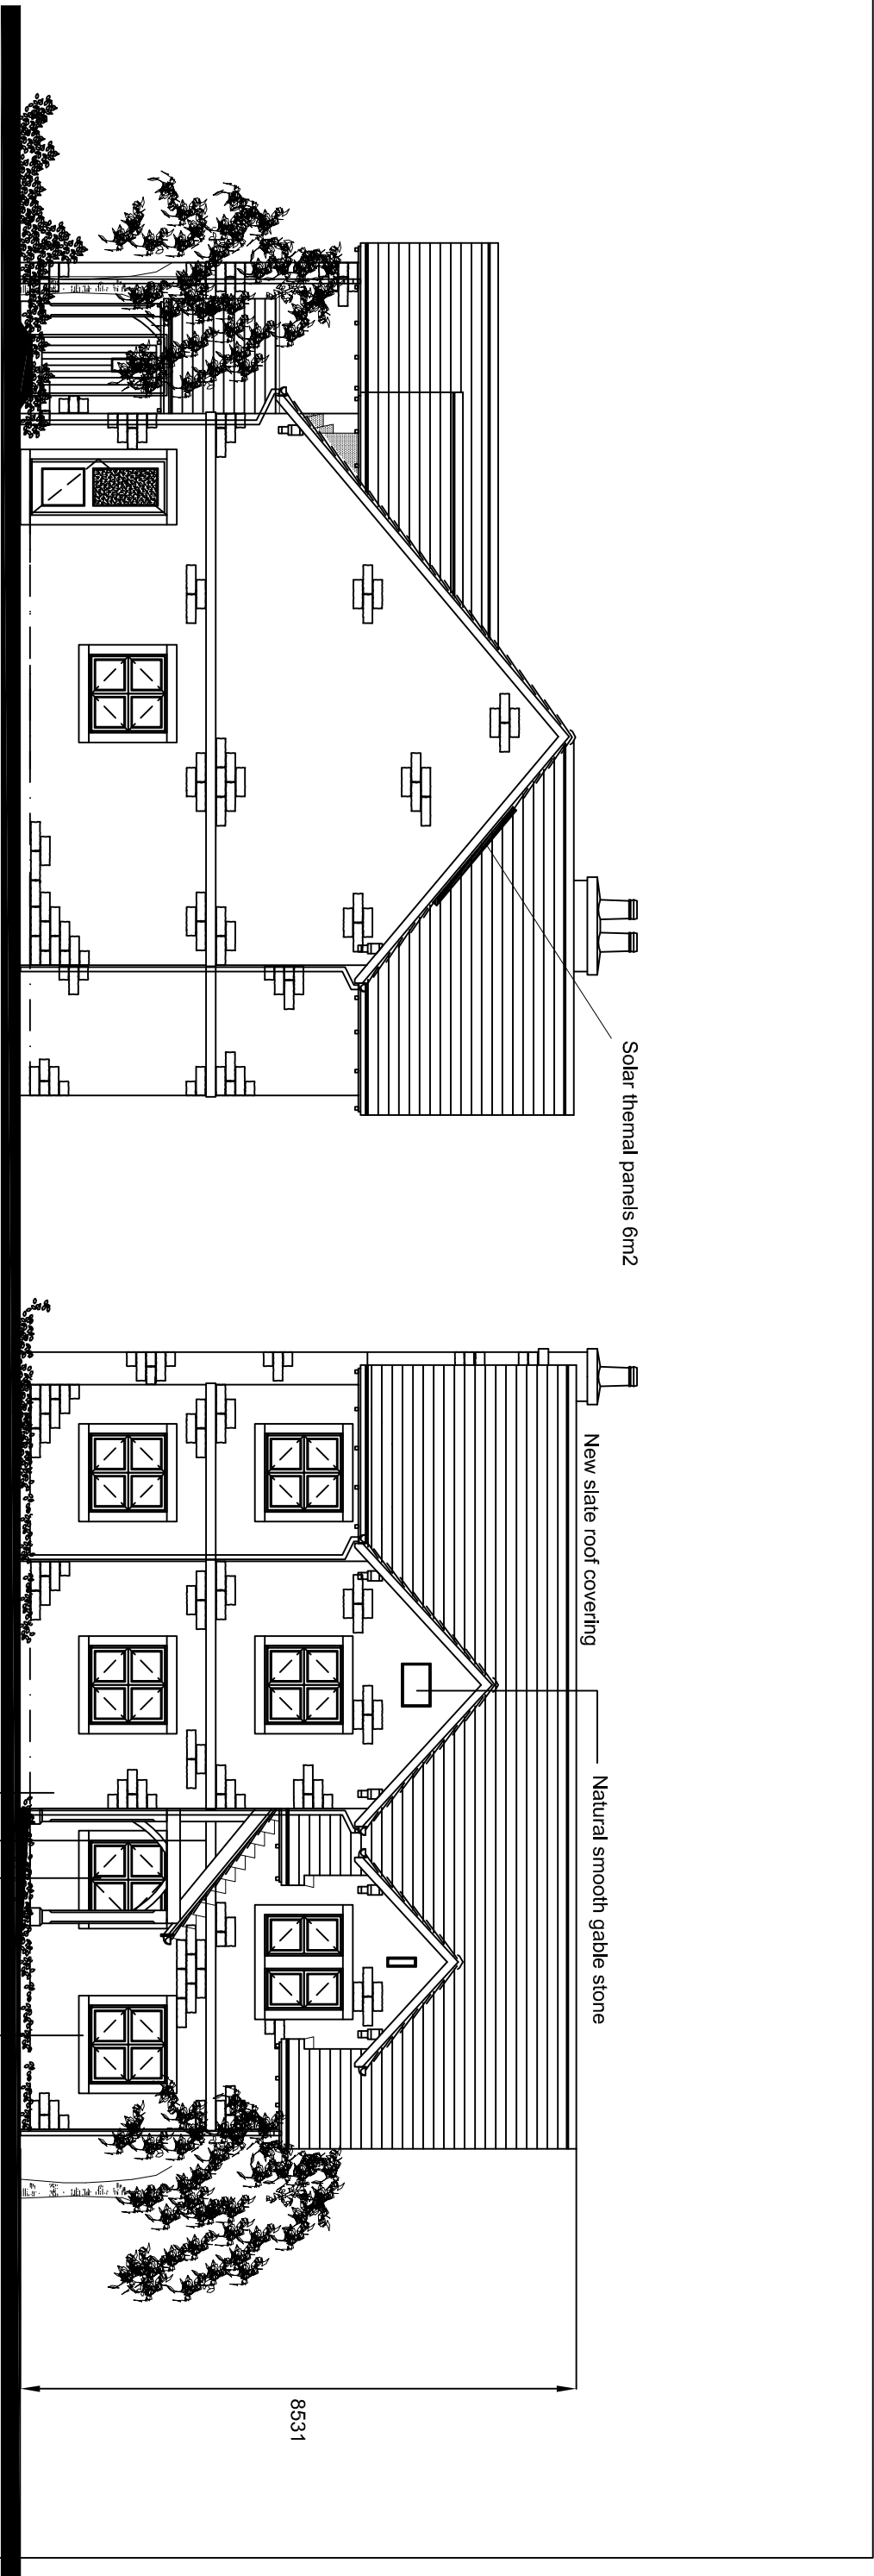

Side elevation

Front elevation

- Natural smooth stone surrounds
- Black upvc windows
- Natural stone detailed string course
- Natural pitched face coursed walling stone

Revision	A	Position of front door amended and porch added		04/13
	Description		Date	
CLIENT				
BECK DEVELOPMENTS LTD				
PROJECT				
Land @ Stalwart Lodge, Primrose Road - Clitheroe				
DRAWING				
FRONT AND SIDE ELEVATIONS				
SCALE		DATE		
1:100 @ A3		November 2011		
DRAWING NUMBER		REVISION		
BD/SL/102		A		
				
RIL Architecture Limited Level 1A Garden Place, Victoria Street, Atricham, Cheshire, WA14 1ET T: +44 (0) 161 929 3740 F: +44 (0) 8456 800 272 E: info@rilarchitecture.co.uk				

