



NOTES:
1: Do not scale this drawing, use figured dimensions only
2: The Contractor, Sub Contractor or specialist supplier are responsible for confirming site dimensions prior to fabrication
3: Any dimensional discrepancies are to be reported to the Architect immediately

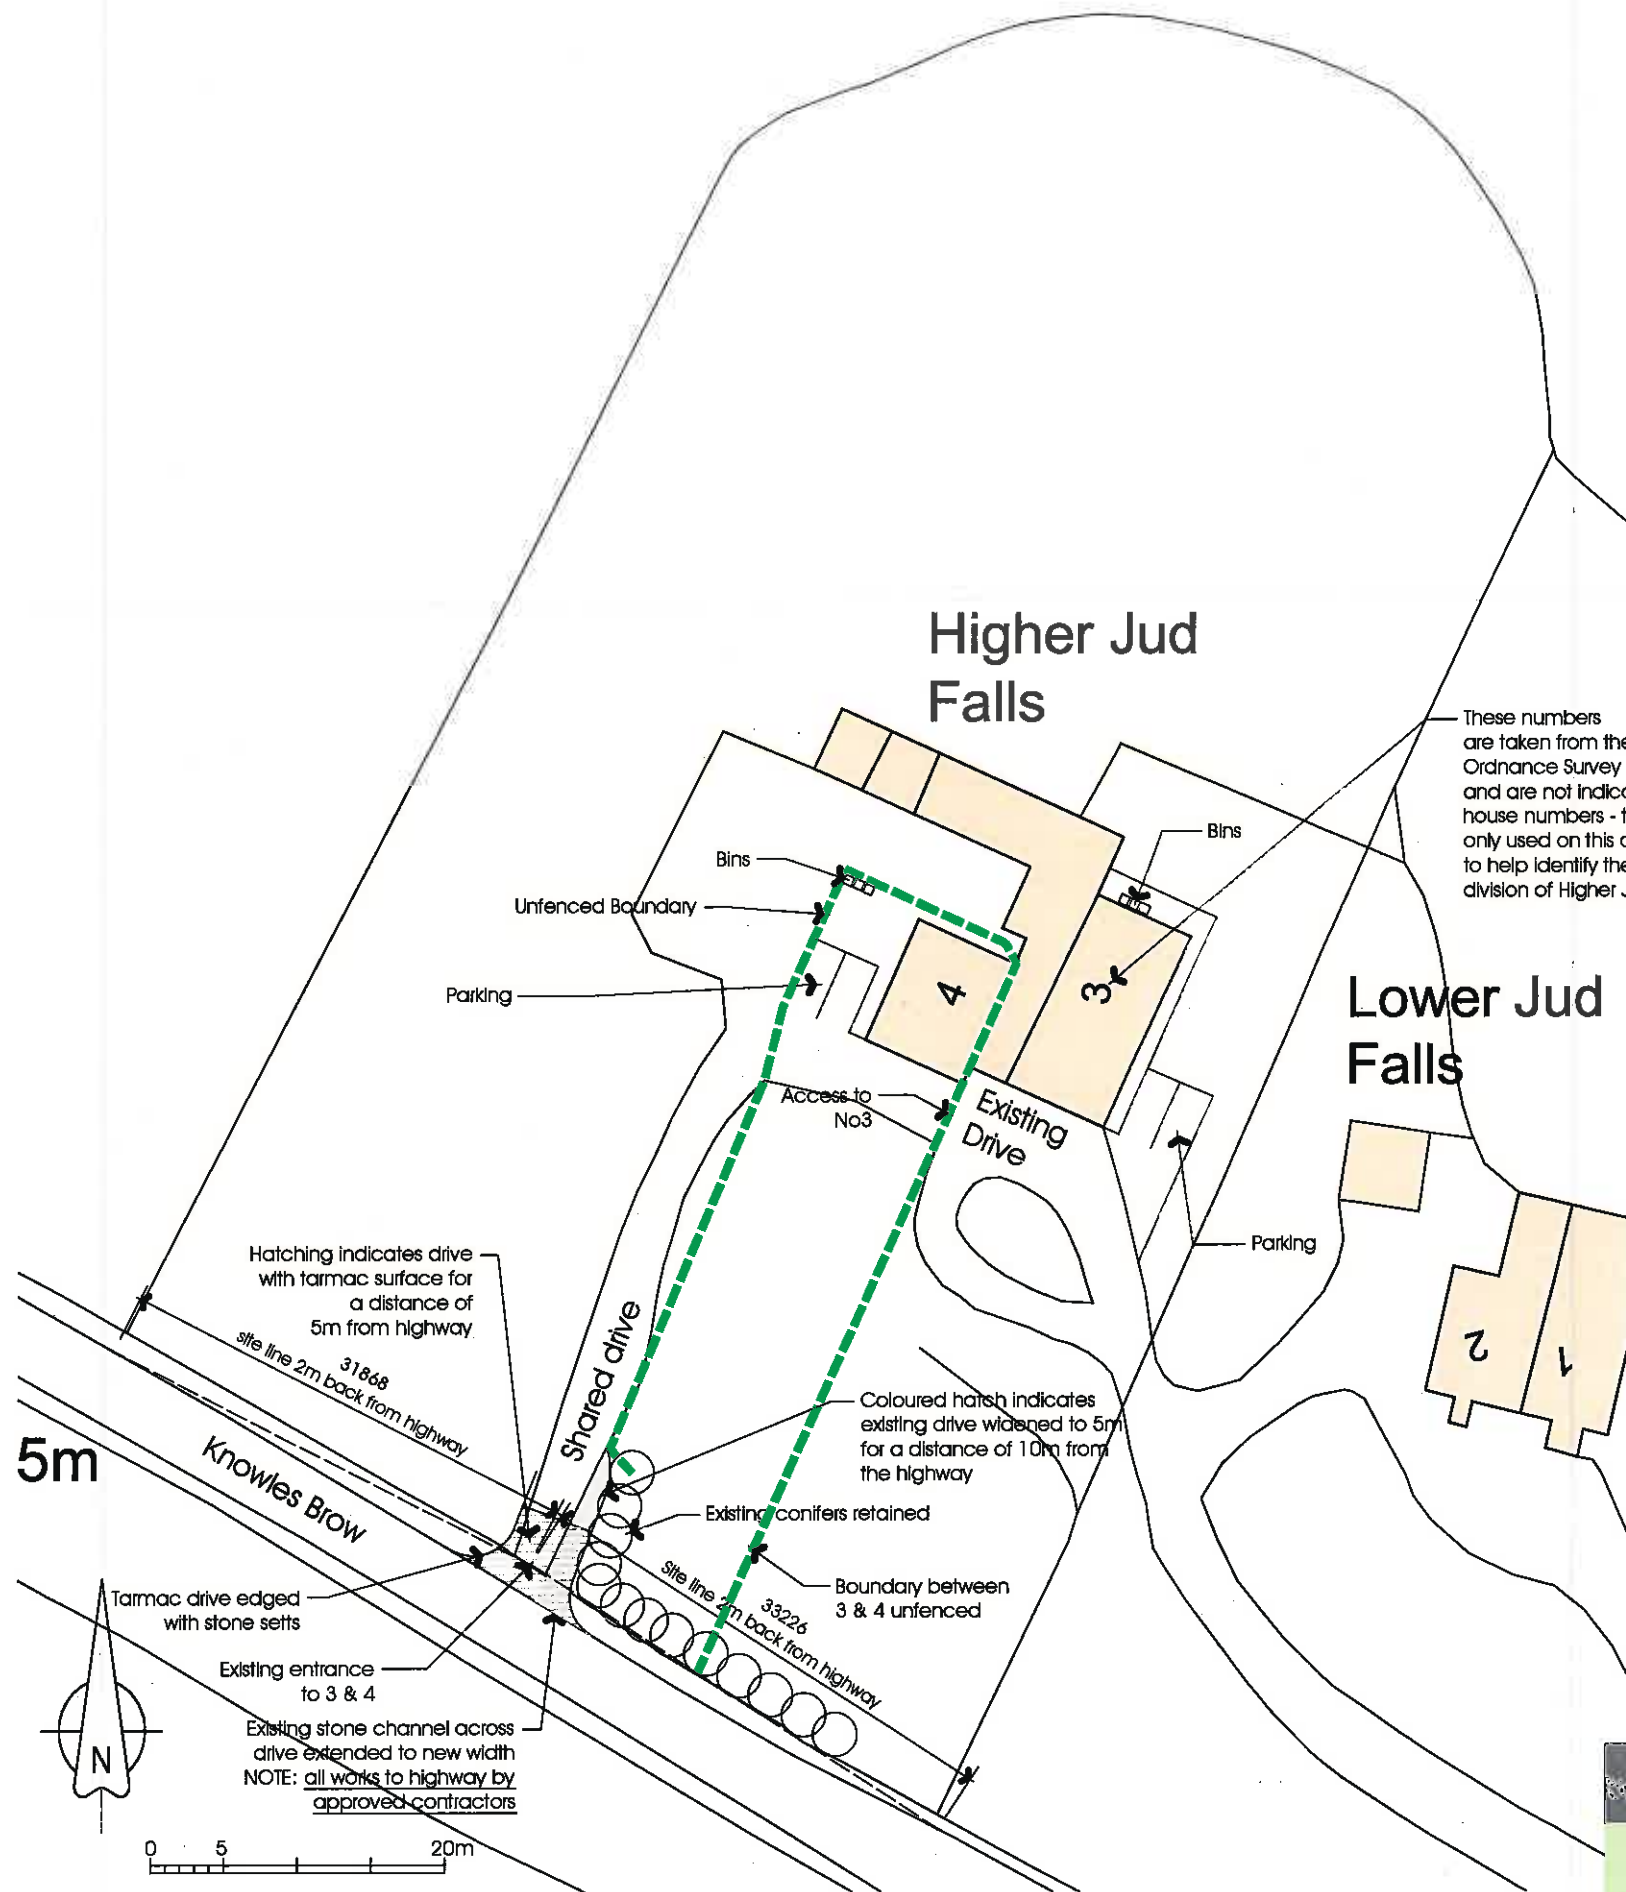


Block Plan

NOTE
Apart from the internal works indicated on the floor plans
there are no other material changes internally or externally.

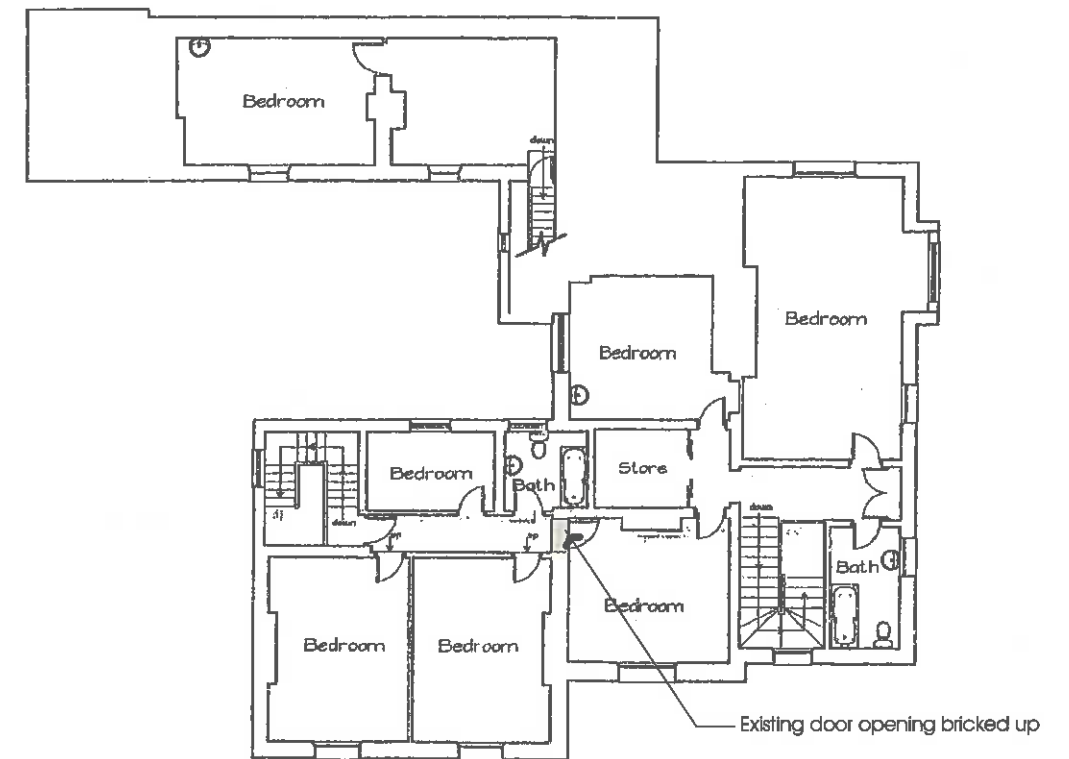

First Floor Plan

320130488P

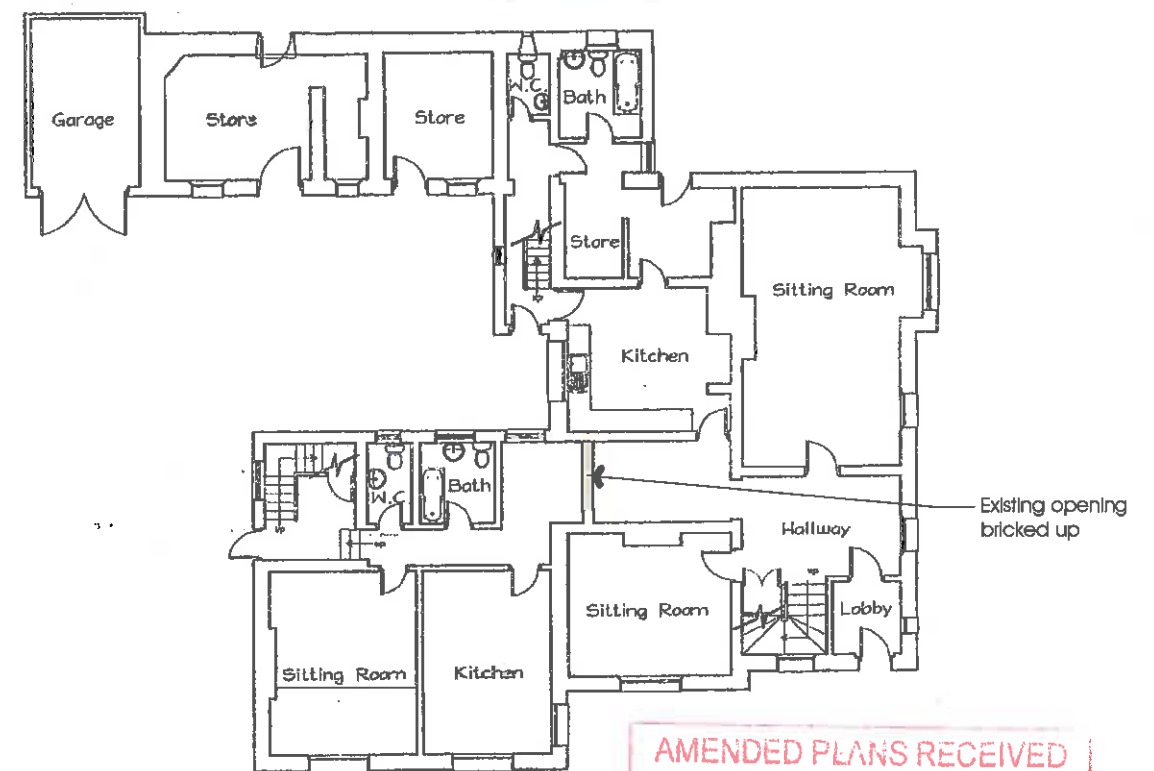

Ground Floor Plan

AMENDED PLANS RECEIVED
DATE 23 AUG 2013

PGB Architectural Services Ltd			
Lily Cottage 12 Glen Avenue Knowle Green Preston PR3 2ZQ	CLIENT Stonyhurst College	PROJECT Change of Use Higher Jud Falls Knowles Brow Stonyhurst BB7 9PR	DRAWING TITLE Location Plan
m 07866 366565 t 01254 820092 e info@pgb-arch.com	PAPER SIZE A3 DATE May 2013	JOB NO. 2661 SCALE 1:500, 1:200	DRAWING NO. 002 REVISION A