



3: Any dimensional discrepancies are to be reported to the Architect immediately

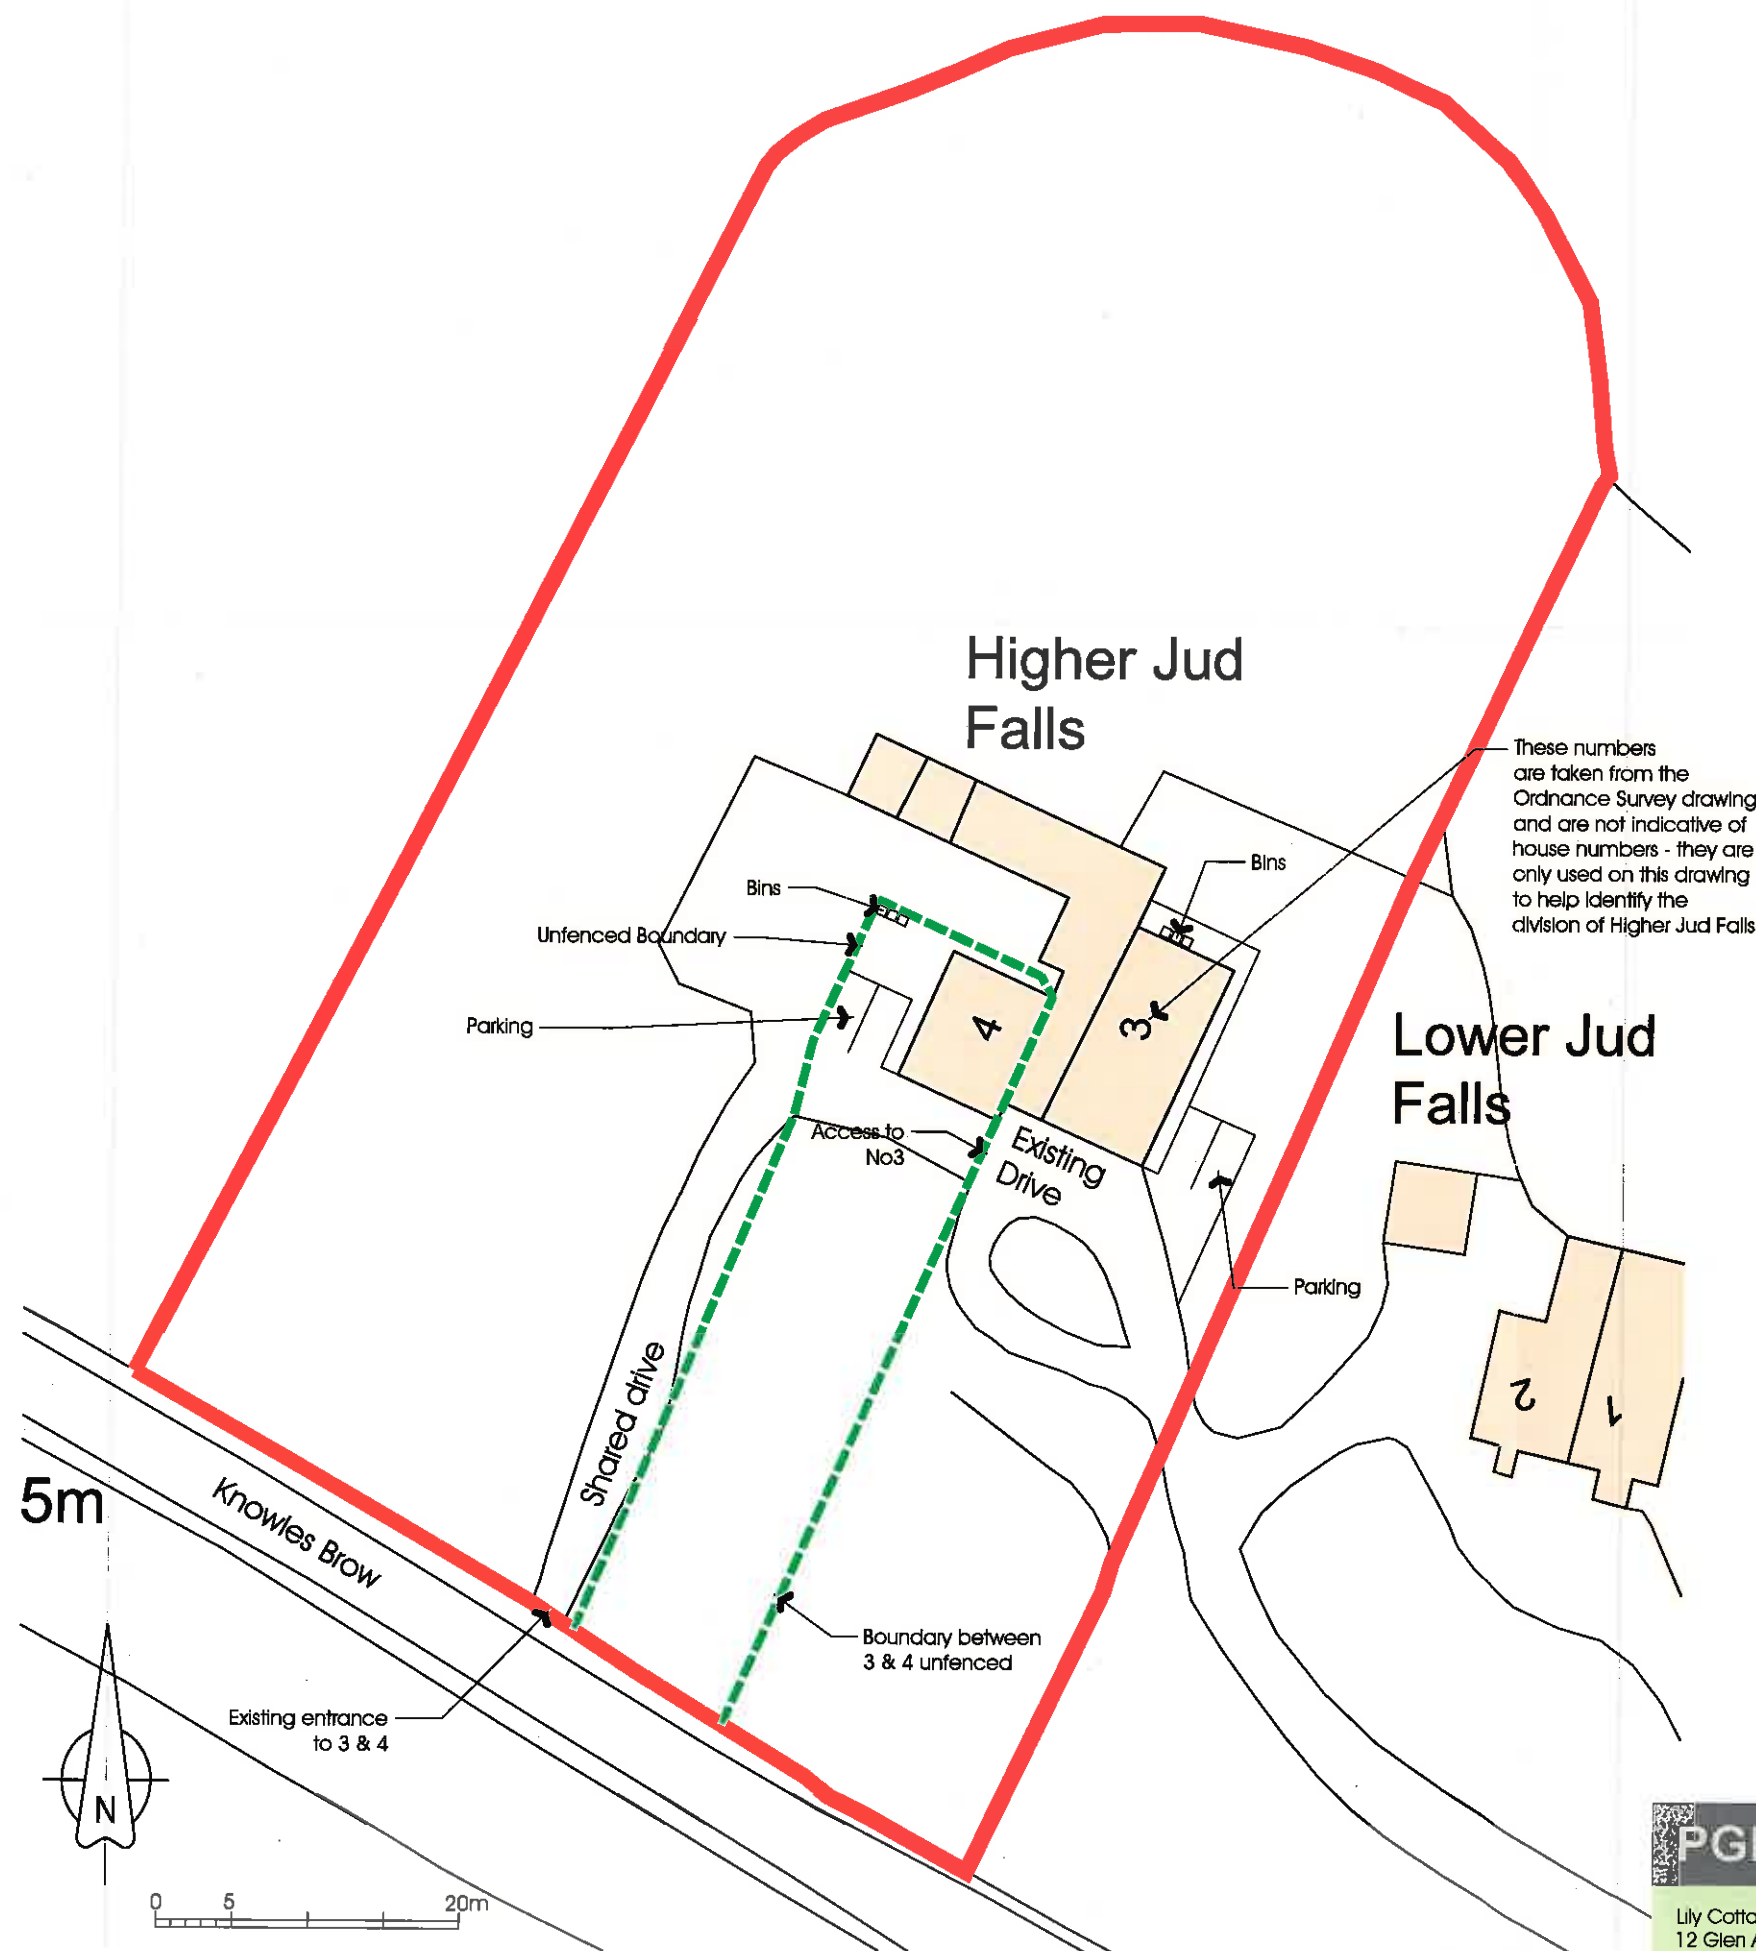


Block Plan

NOTE
Apart from the internal works indicated on the floor plans
there are no other material changes internally or externally.

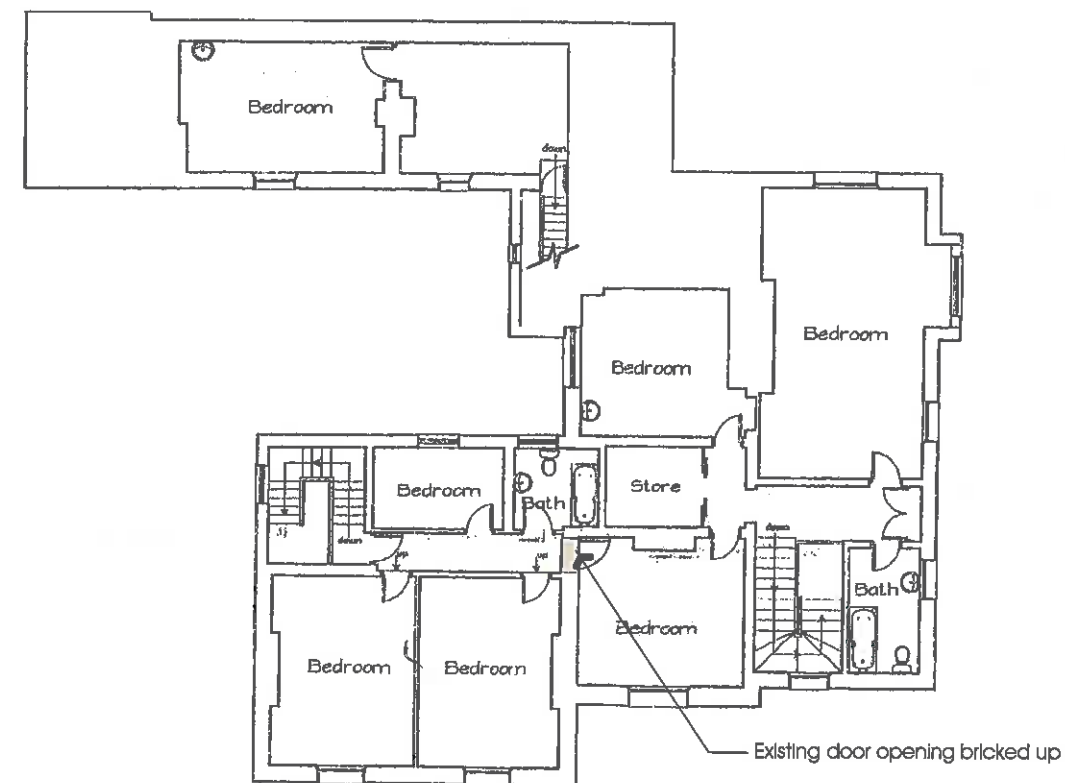

First Floor Plan

320130488P

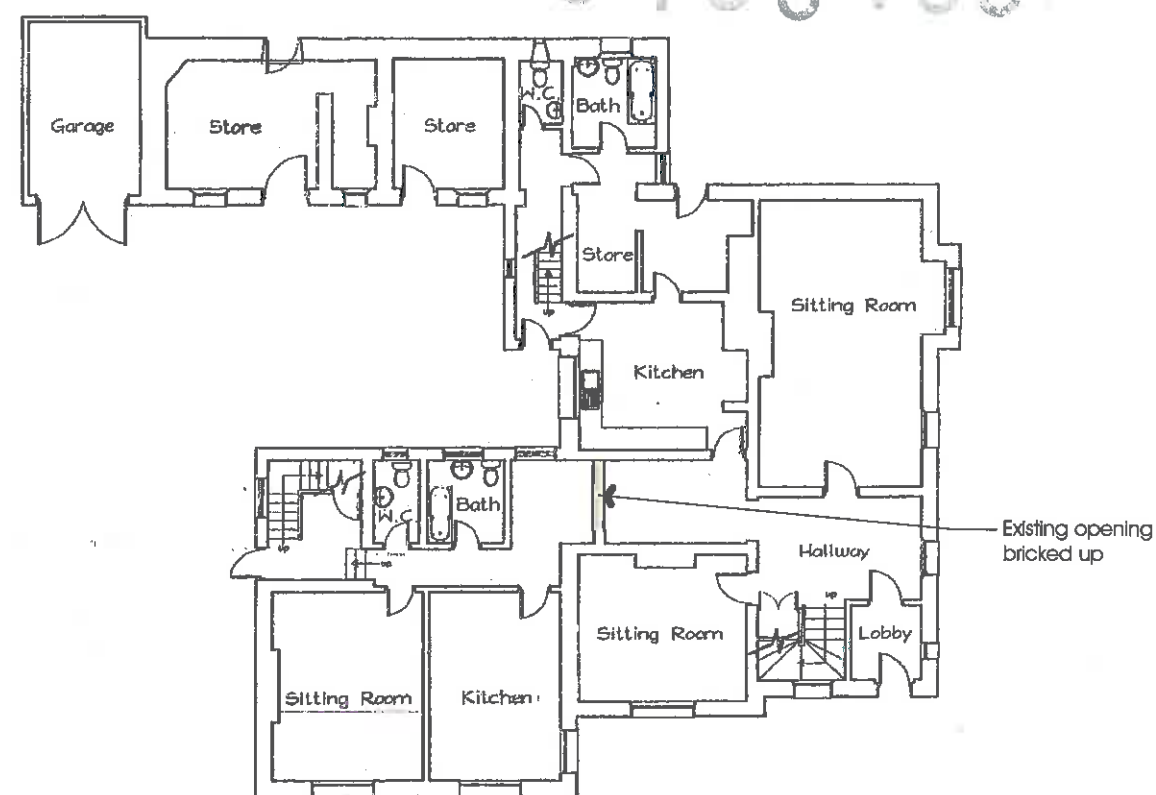

Ground Floor Plan

PGB ARCHITECTURAL SERVICES LTD

Lily Cottage
12 Glen Avenue
Knowle Green
Preston
PR3 2ZQ

m 07866 366565 t 01254 820092 e info@pgb-arch.com

CLIENT
Stonyhurst College

PAPER SIZE A3
DATE May 2013

PROJECT
Change of Use
Higher Jud Falls
Knowles Brow
Stonyhurst BB7 9PR

JOB NO 2661
SCALE 1:500, 1:200

DRAWING TITLE
Location Plan

DRAWING NO 002
REVISION