




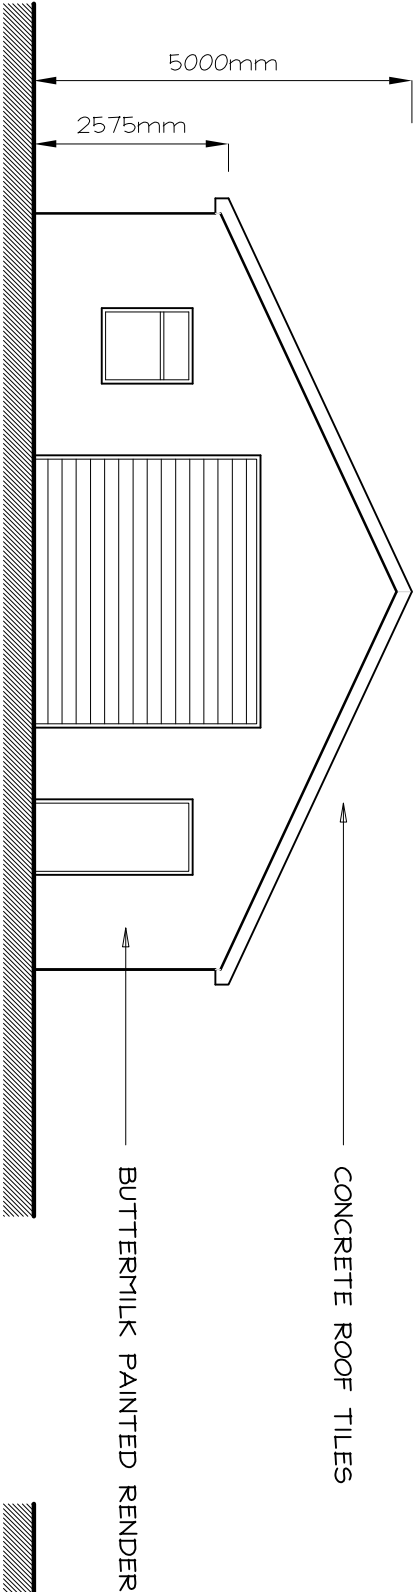


north elevation.

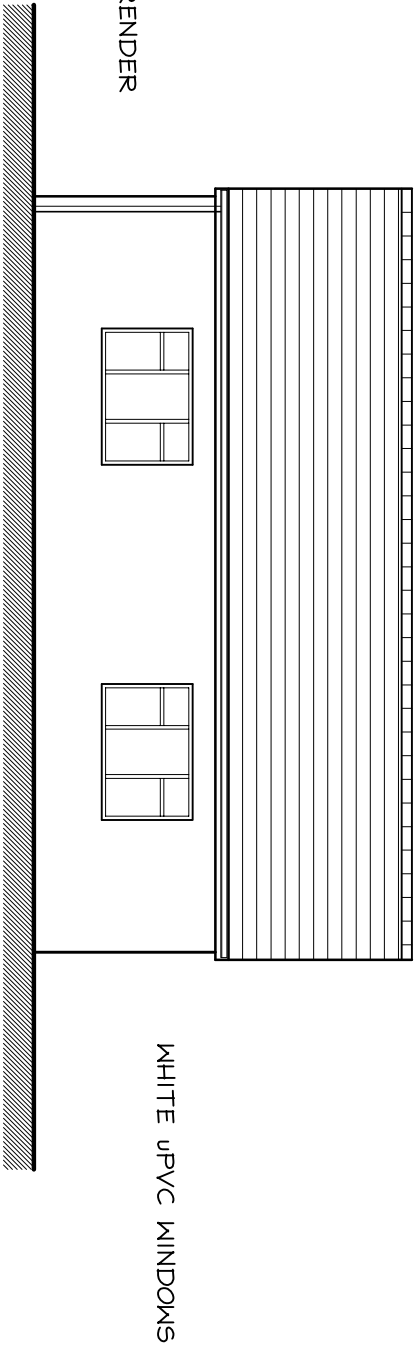



west elevation.

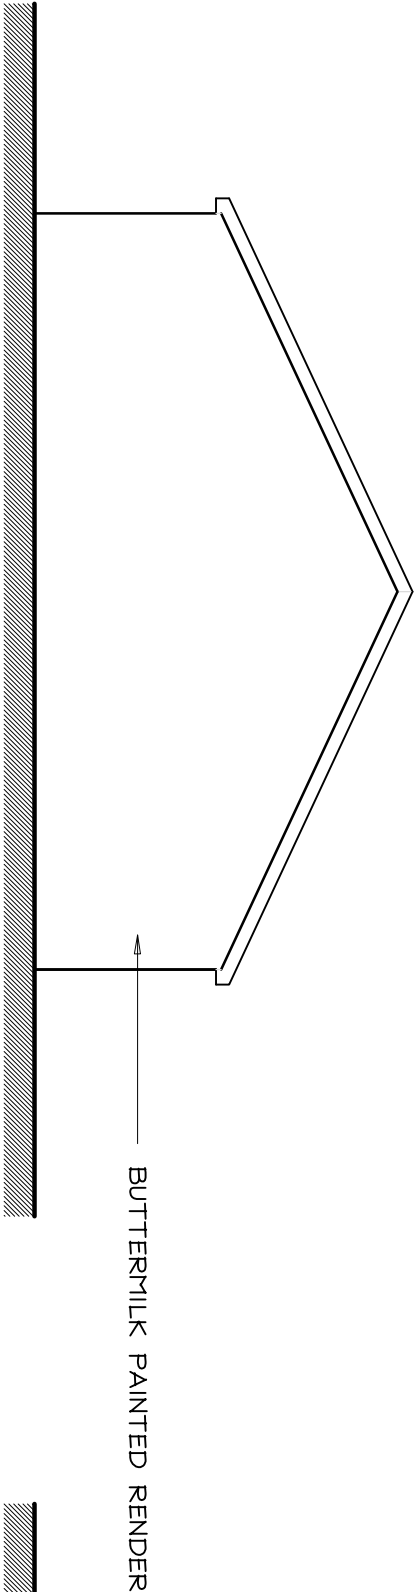

south elevation.

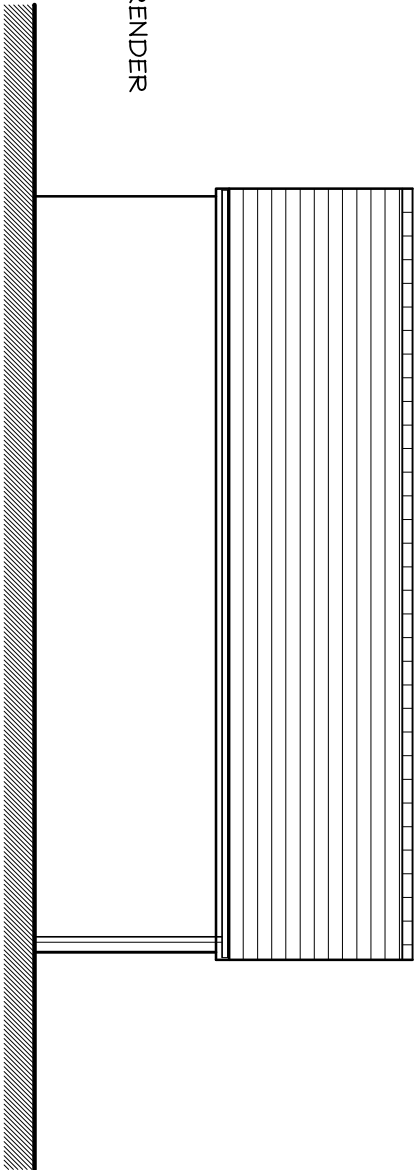

east elevation.

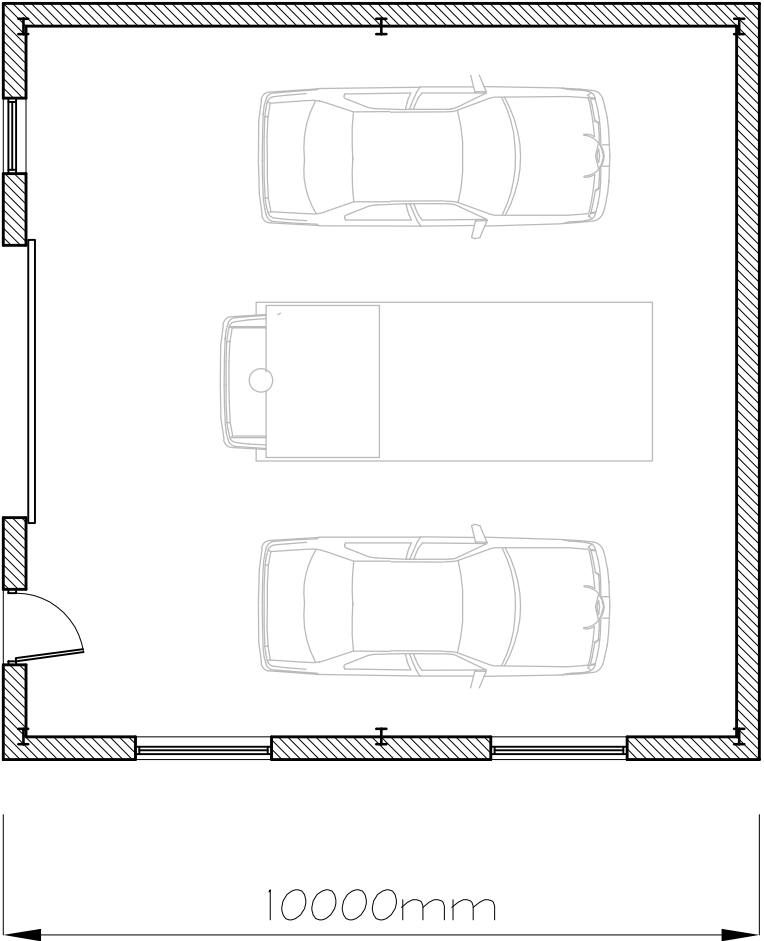 

ground floor plan.

Revisions

Project:

PROPOSED DETACHED GARAGE AT,
GREYSTONES, STOPPER LANE, RIMINGTON

Drawing:

planning scheme.

Client:

MR. D. VARLEY

adm design

Brook Lea, Cote Road, South, Barnoldswick, Lancashire, BB18 6TD.
Tel: 01282 853335 - Mobile: 07951 55724 - Email: adm@adm-design.co.uk

Scale(s) 1:100 @ A3 Date MAY 2013

Drawing no. ADT/13/17/01 Rev.