




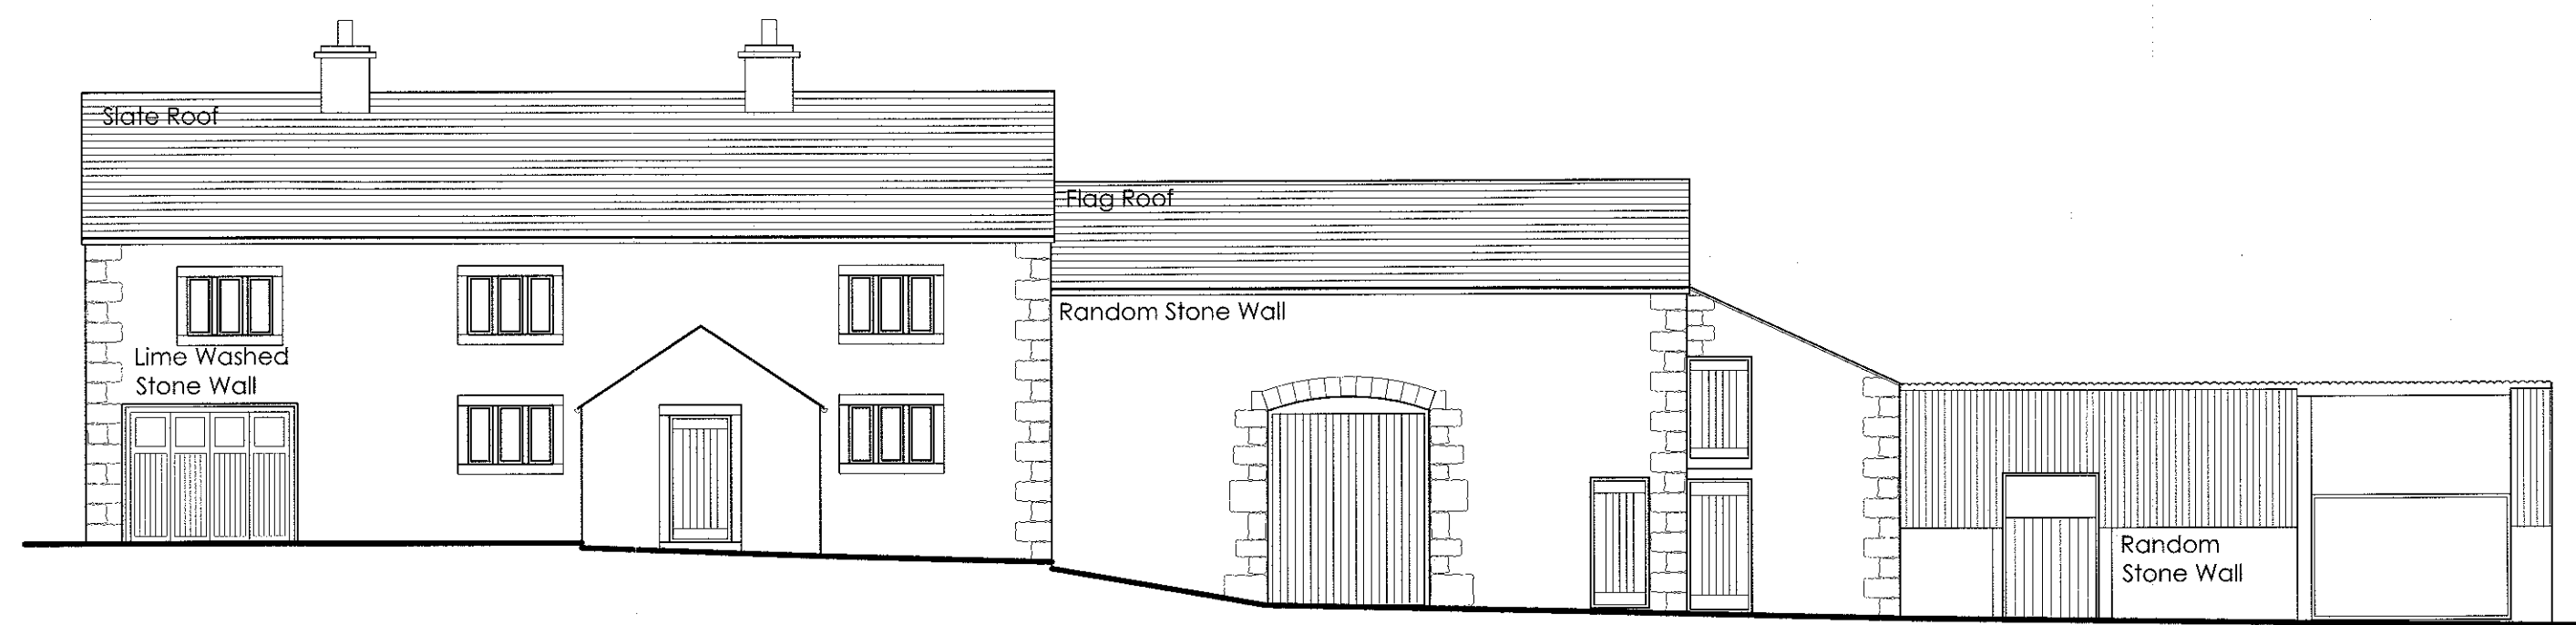

South East Elevation

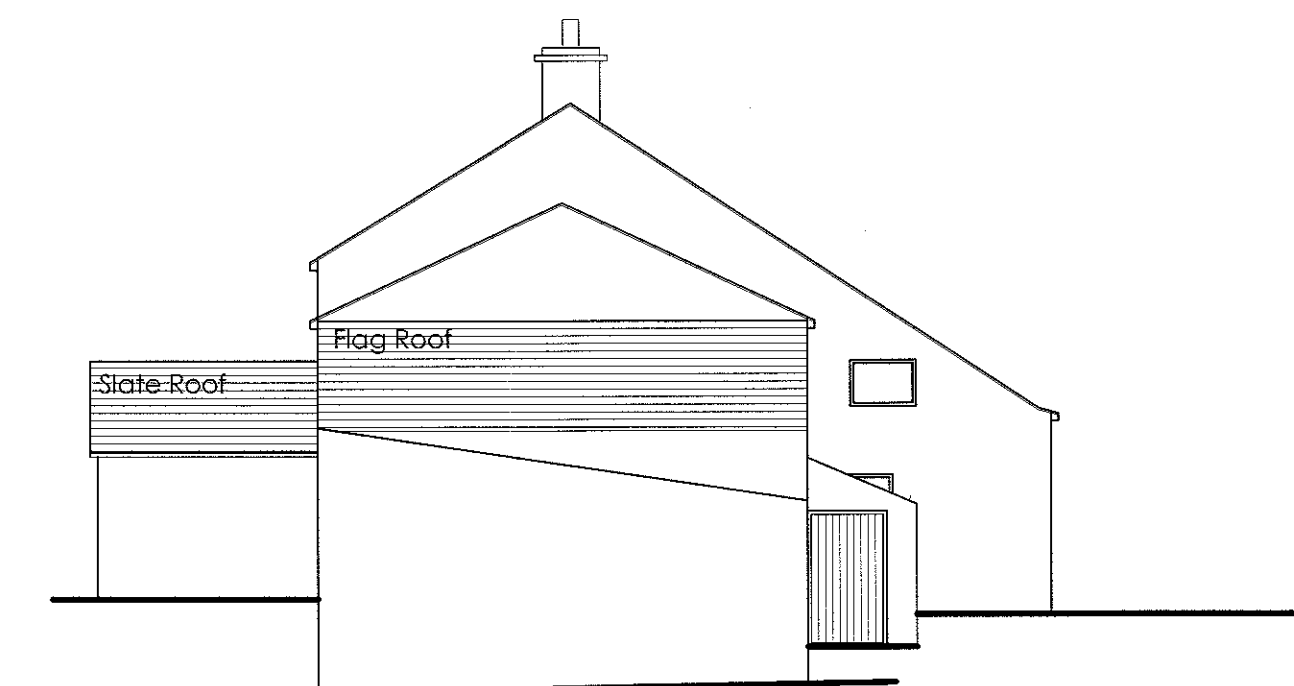


North East Elevation

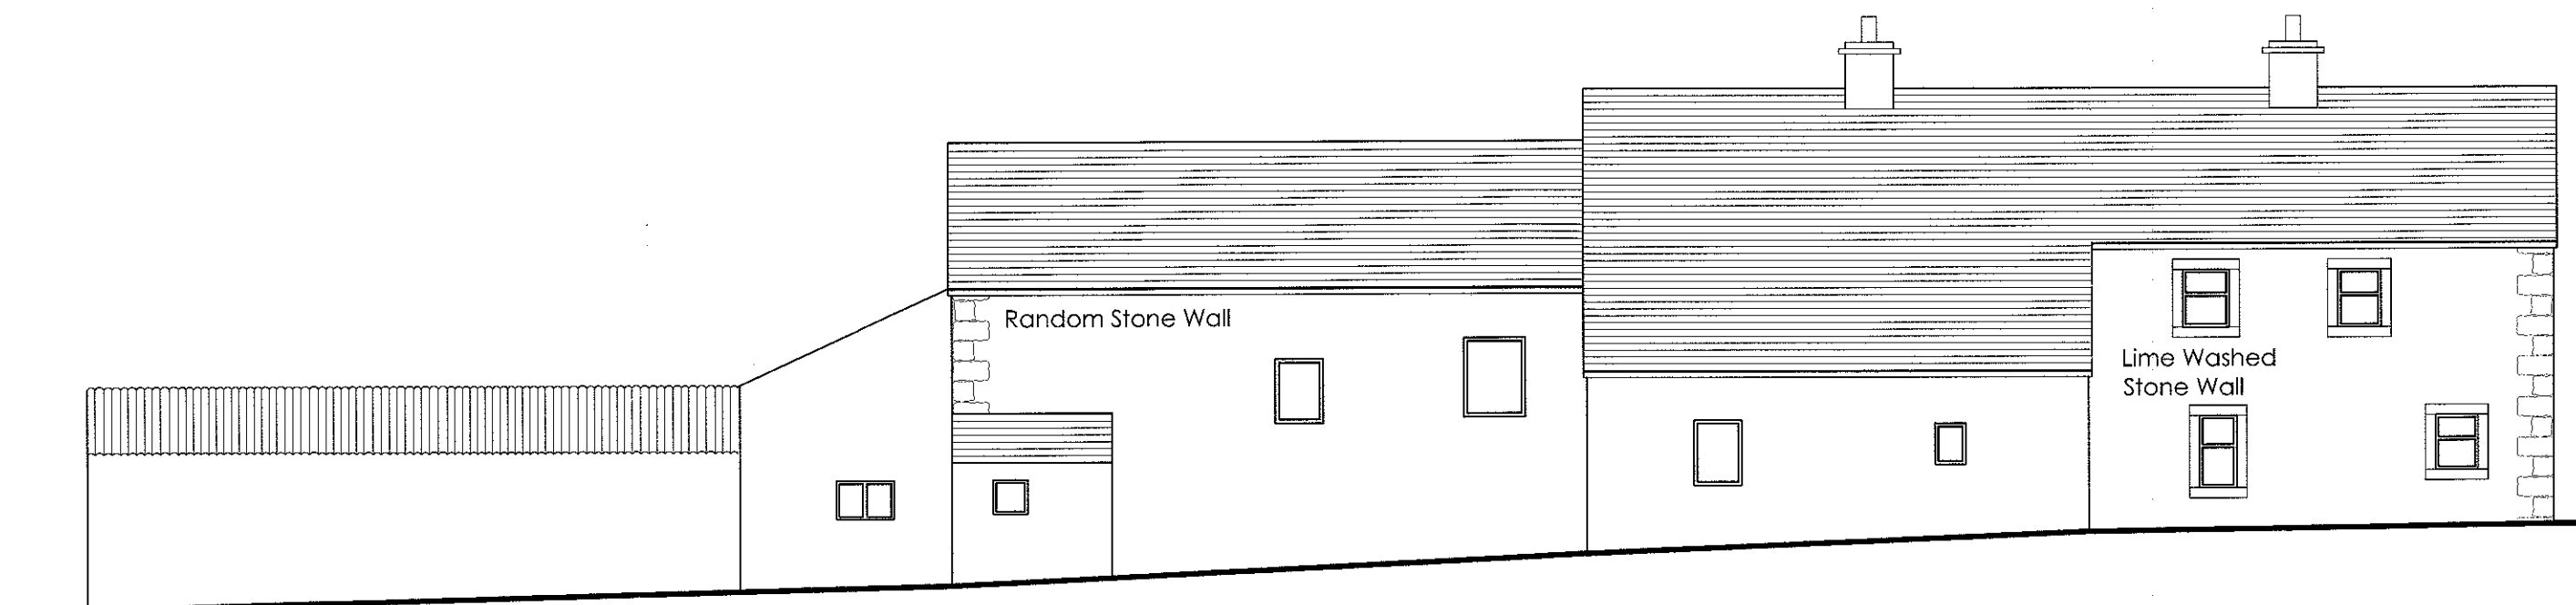


North West Elevation



South West Elevation

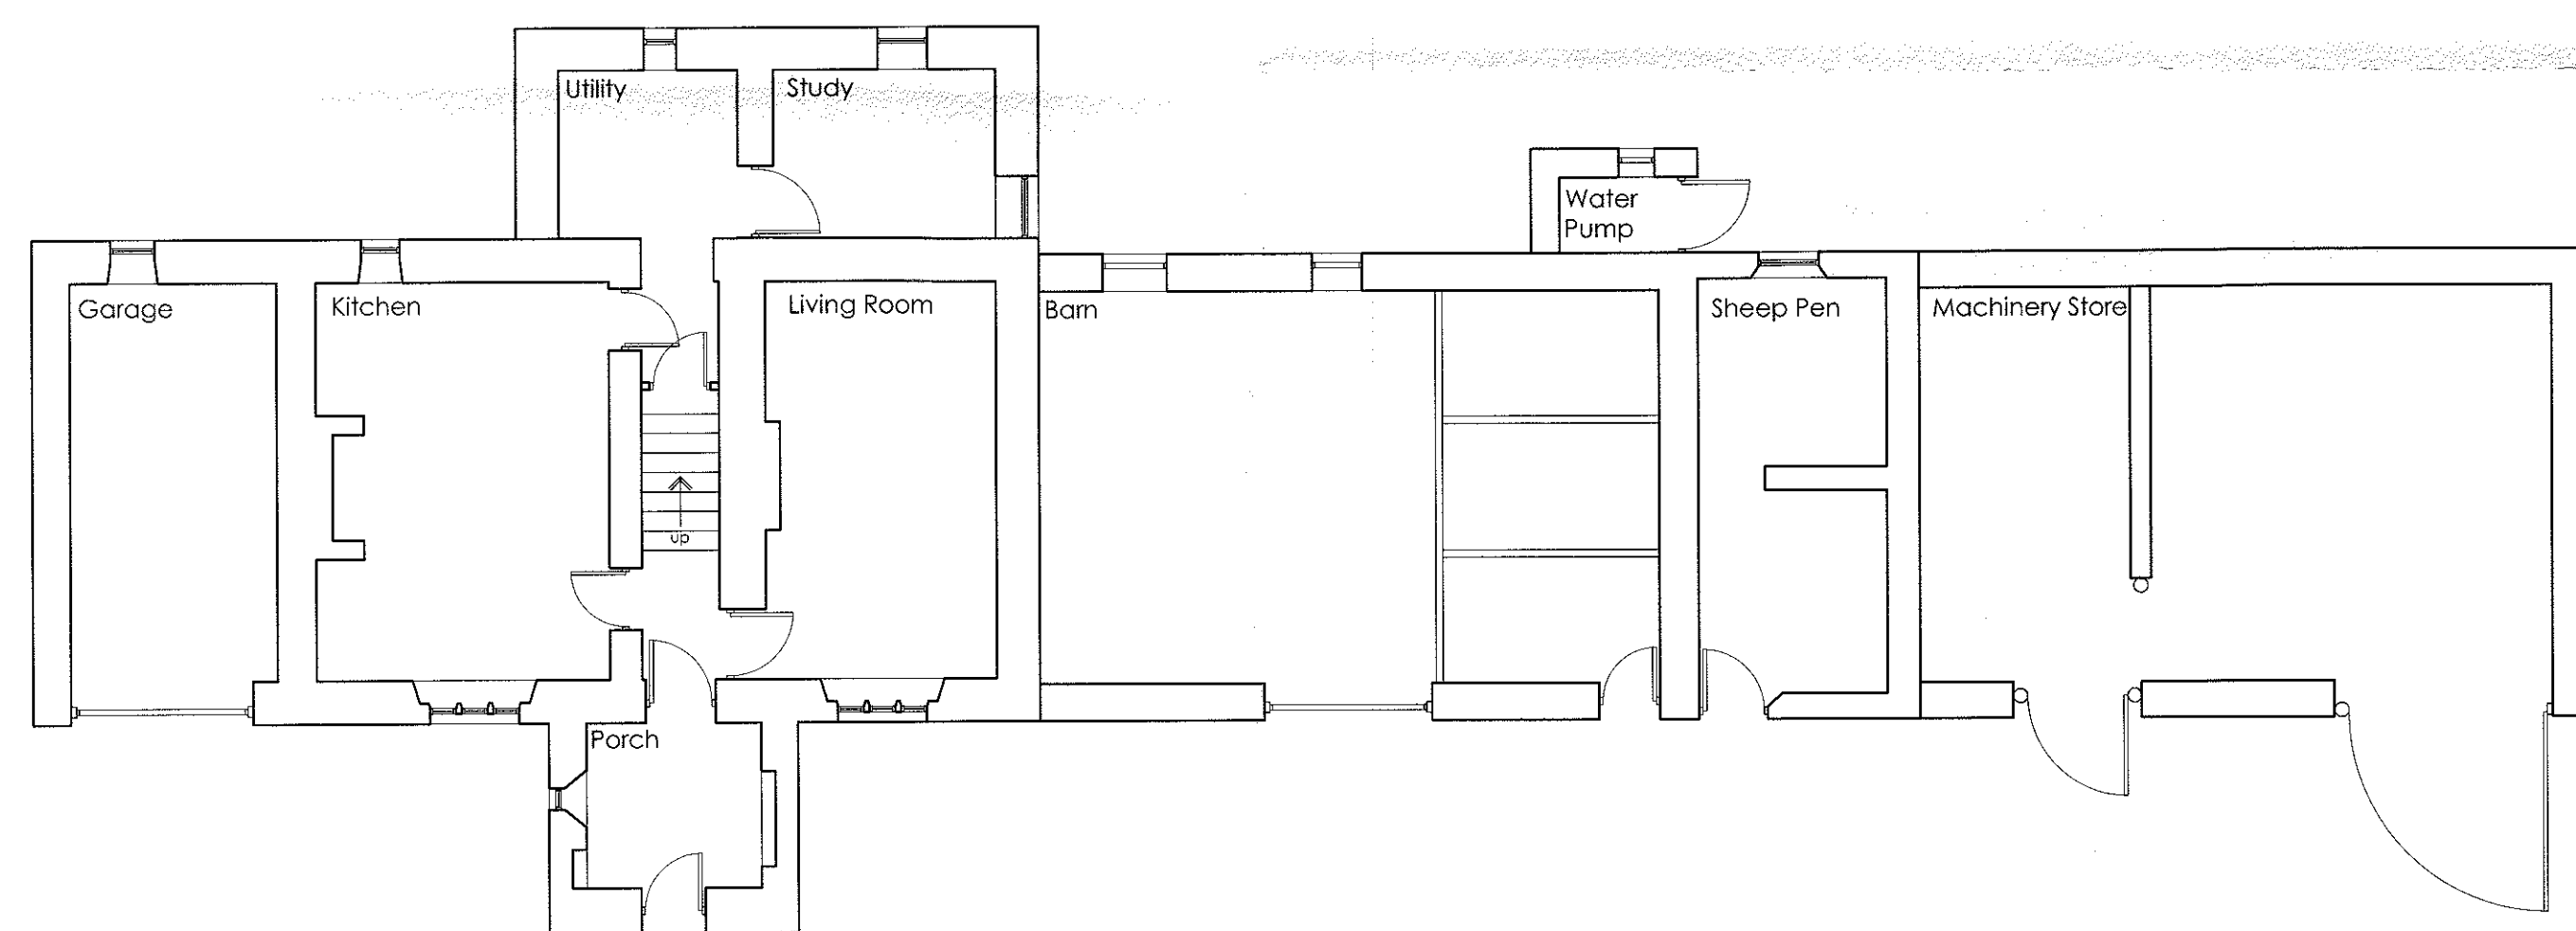

Ground Floor Plan

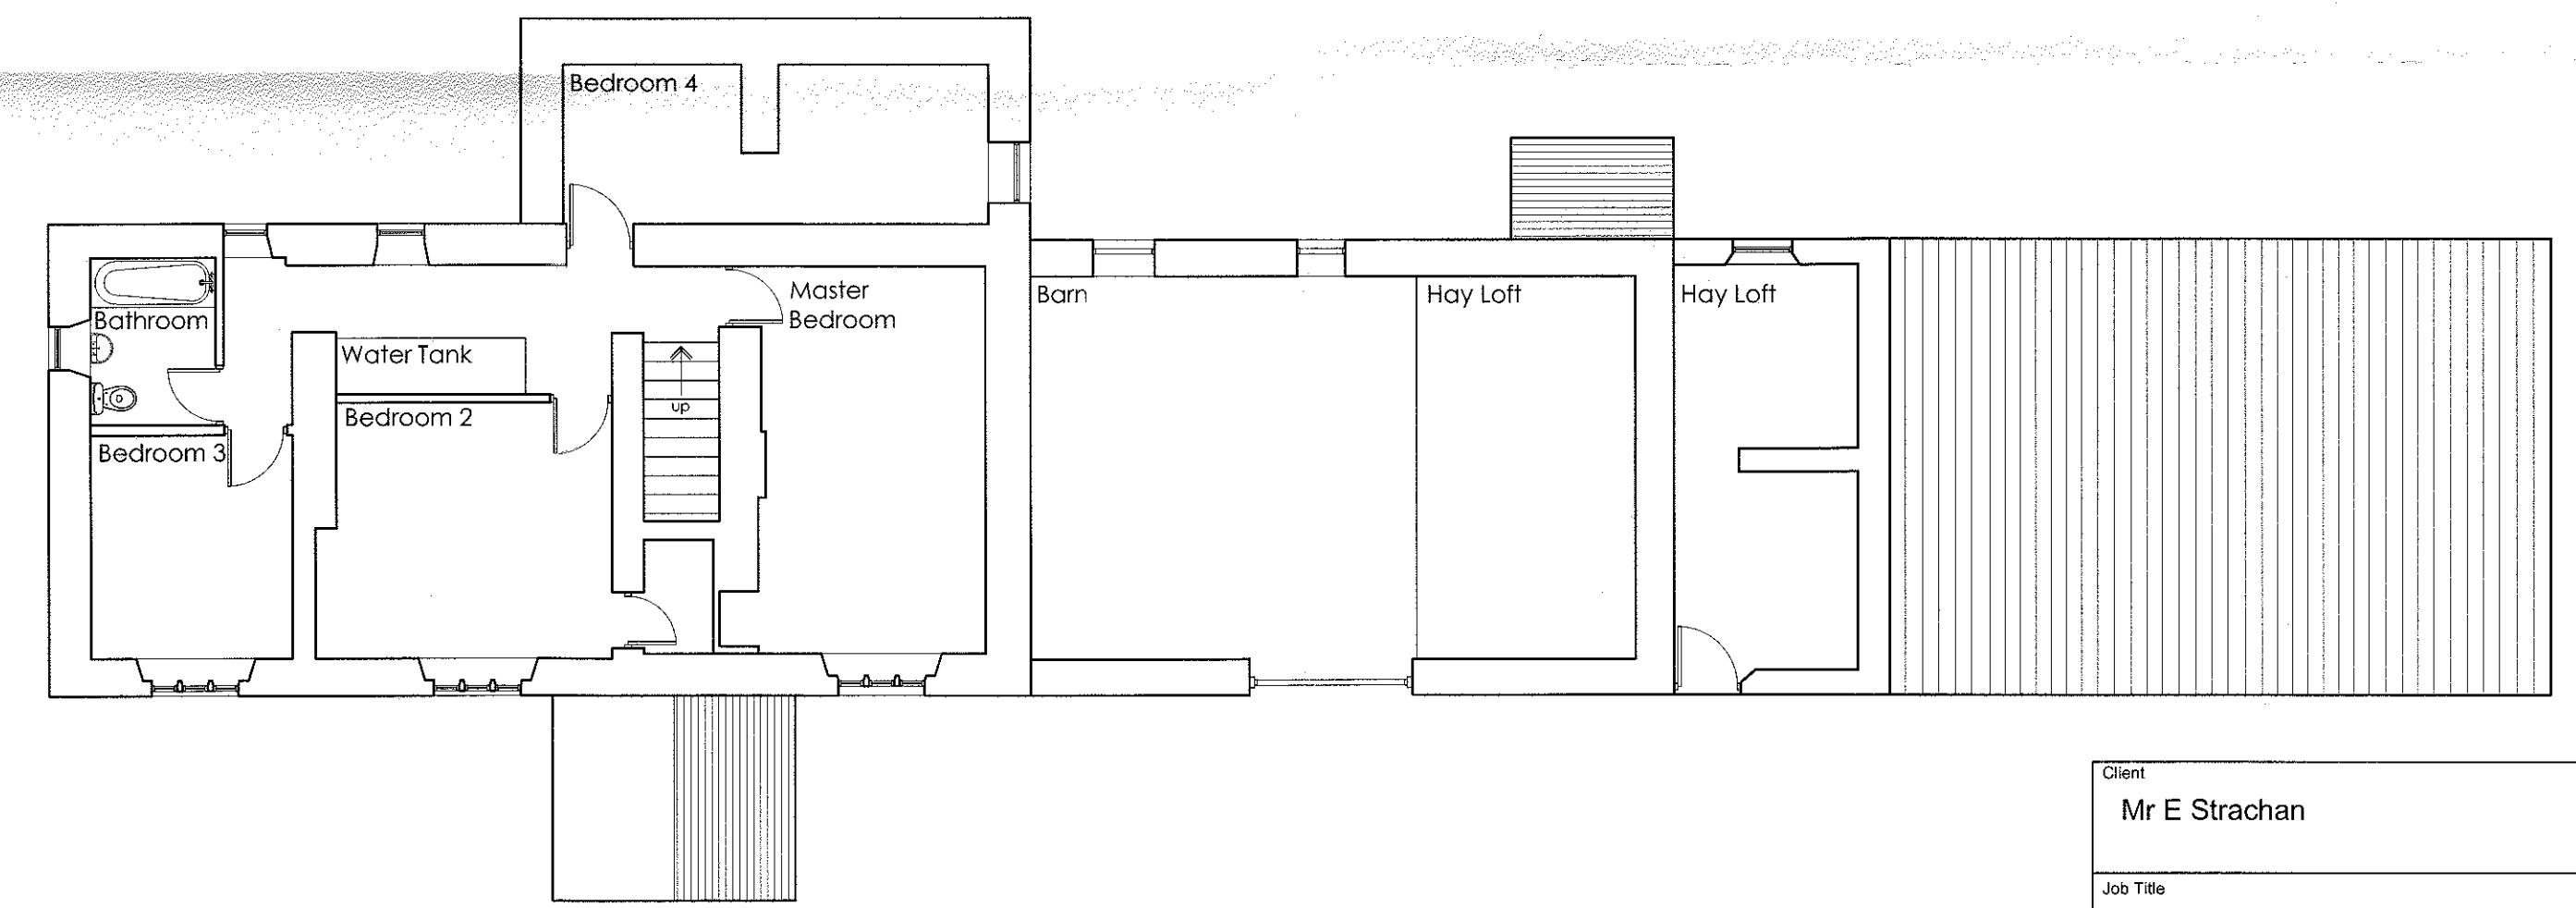

First Floor Plan

Client
Mr E Strachan

Job Title
Proposed Extension of Habitable
Accommodation into Machinery Store
Merrybent Hill Farm
Catlow Road
Slaidburn
BB7 3AQ

3 20130499 P

Drawing Title
Existing Plans and Elevations

Scale
1:100 @ A1

Date
19/08/10

Drawn
A Harrison

spa
SUNDERLAND PEACOCK ARCHITECTS

SUNDERLAND PEACOCK & ASSOCIATES LTD.
HAZELMERE, PIMLICO ROAD, CLITHEROE
LANCASHIRE, BB7 2AG
T 01203 423178 F 01203 423228
E info@sunderlandpeacock.com
www.sunderlandpeacock.com

4282 -01