




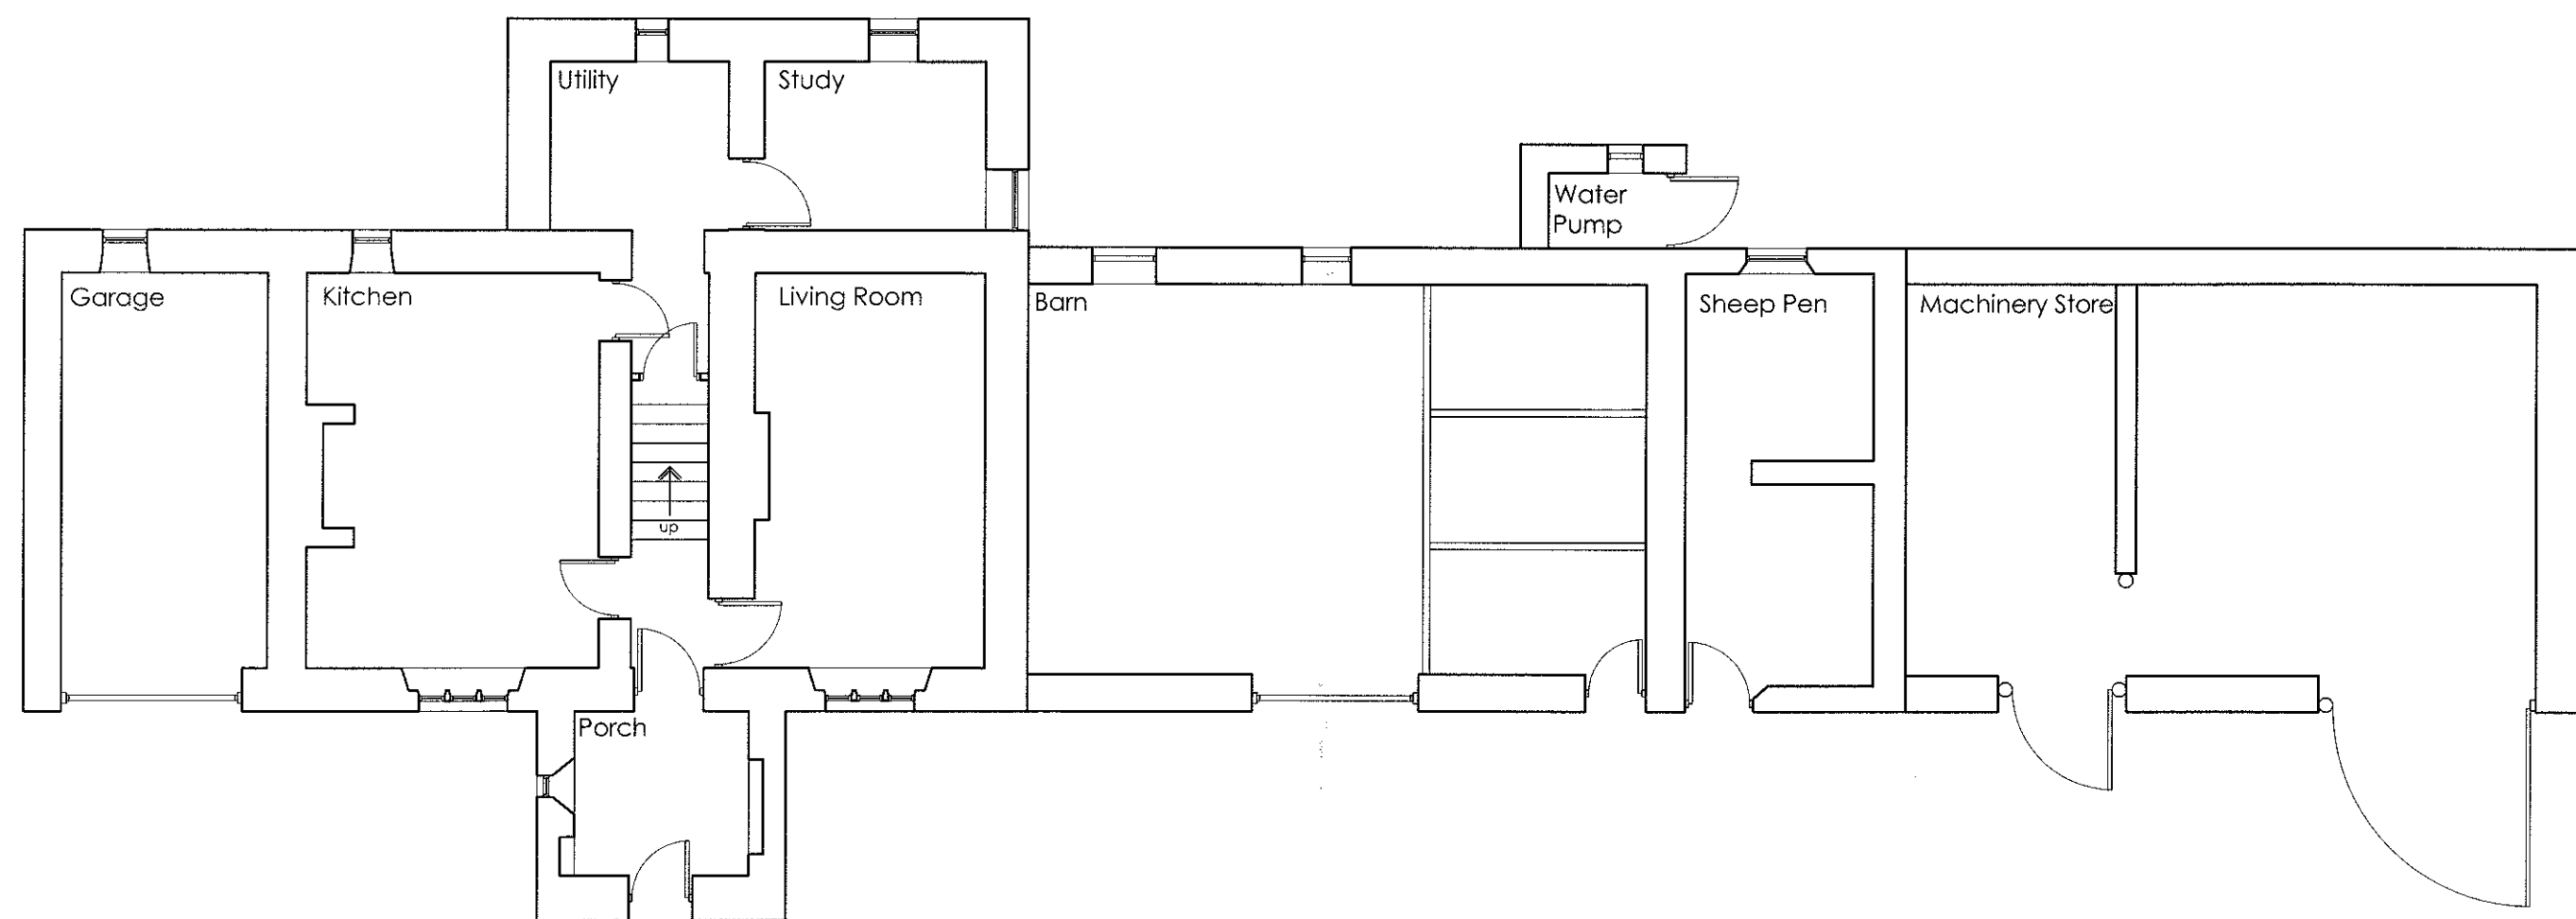


Ground Floor Plan - Existing

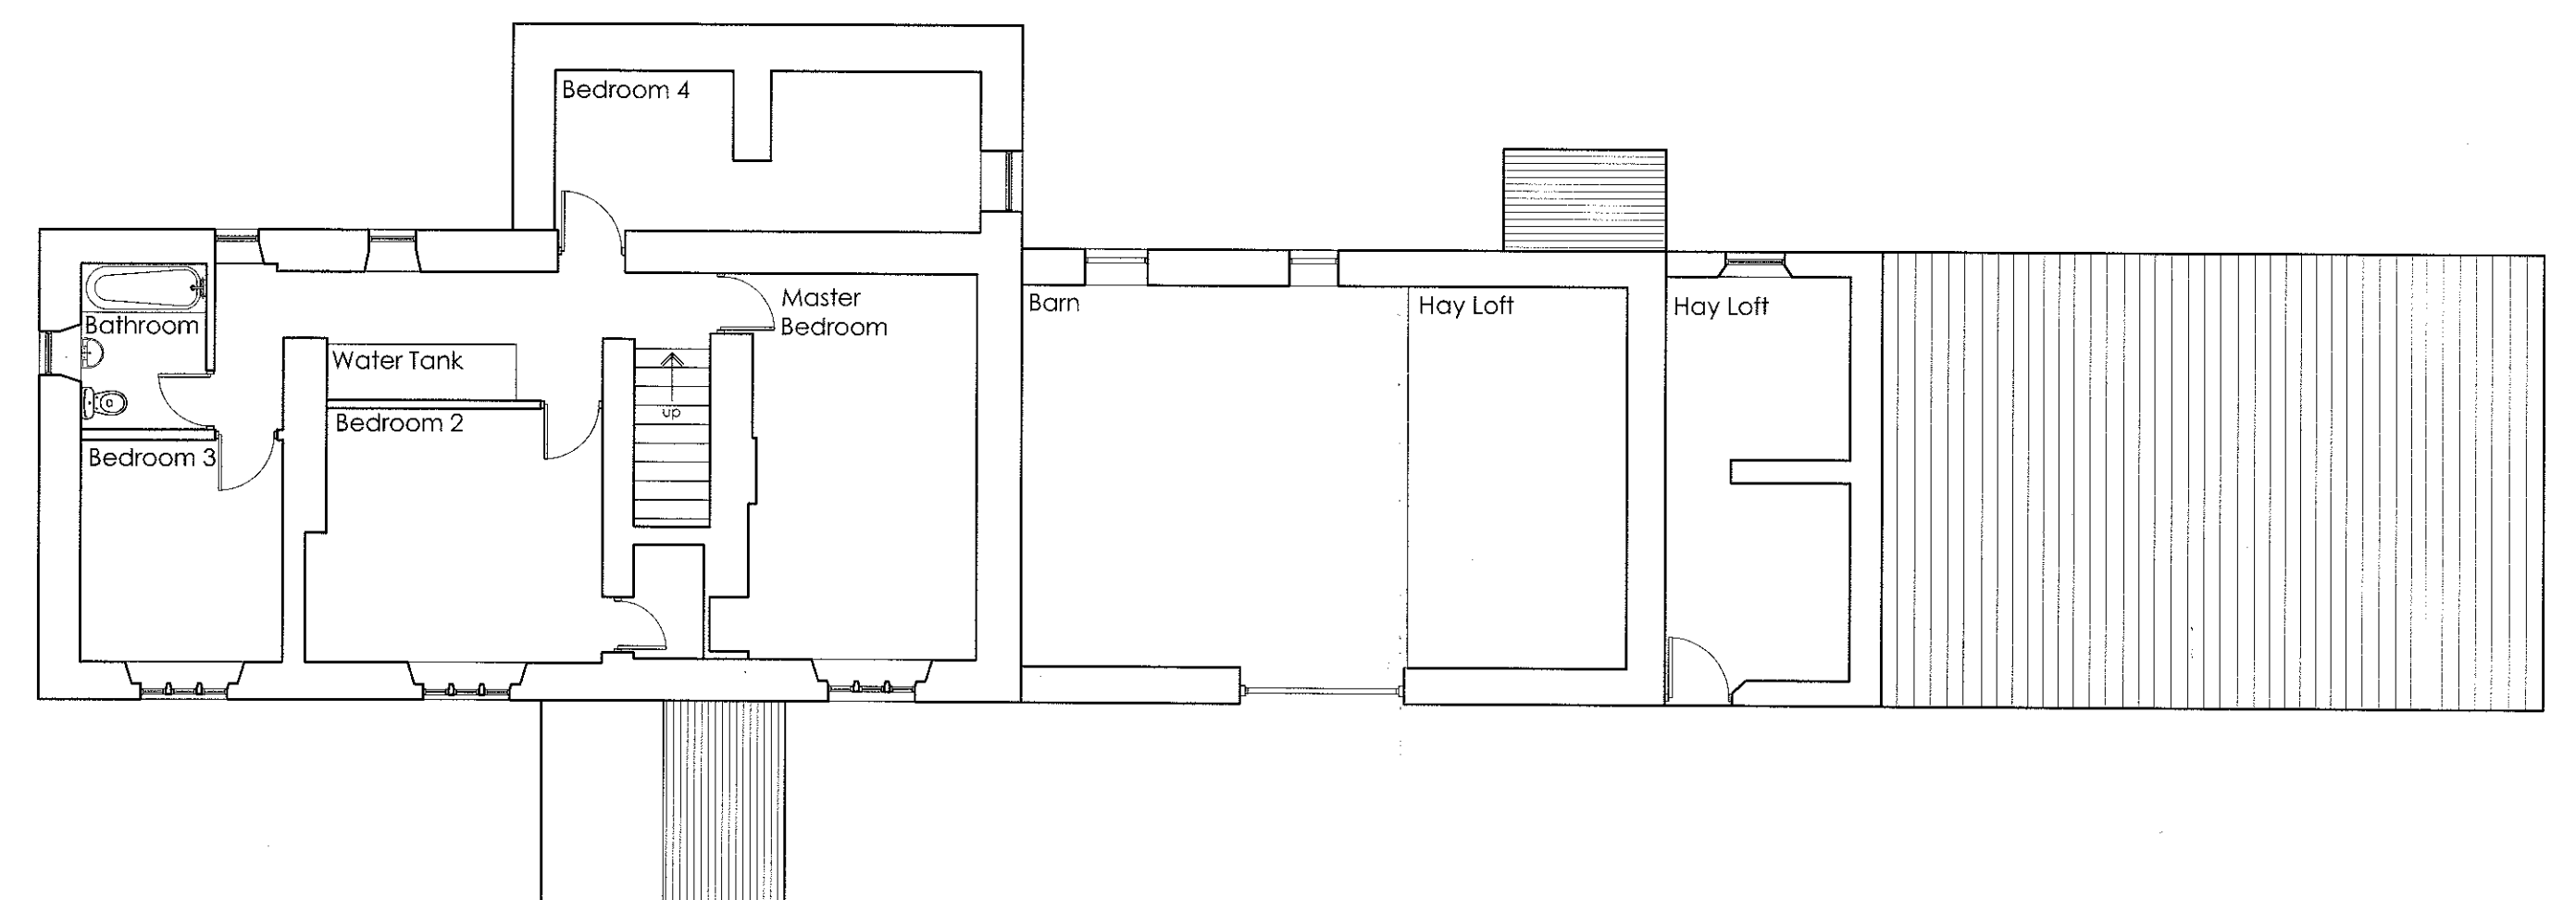


First Floor Plan - Existing

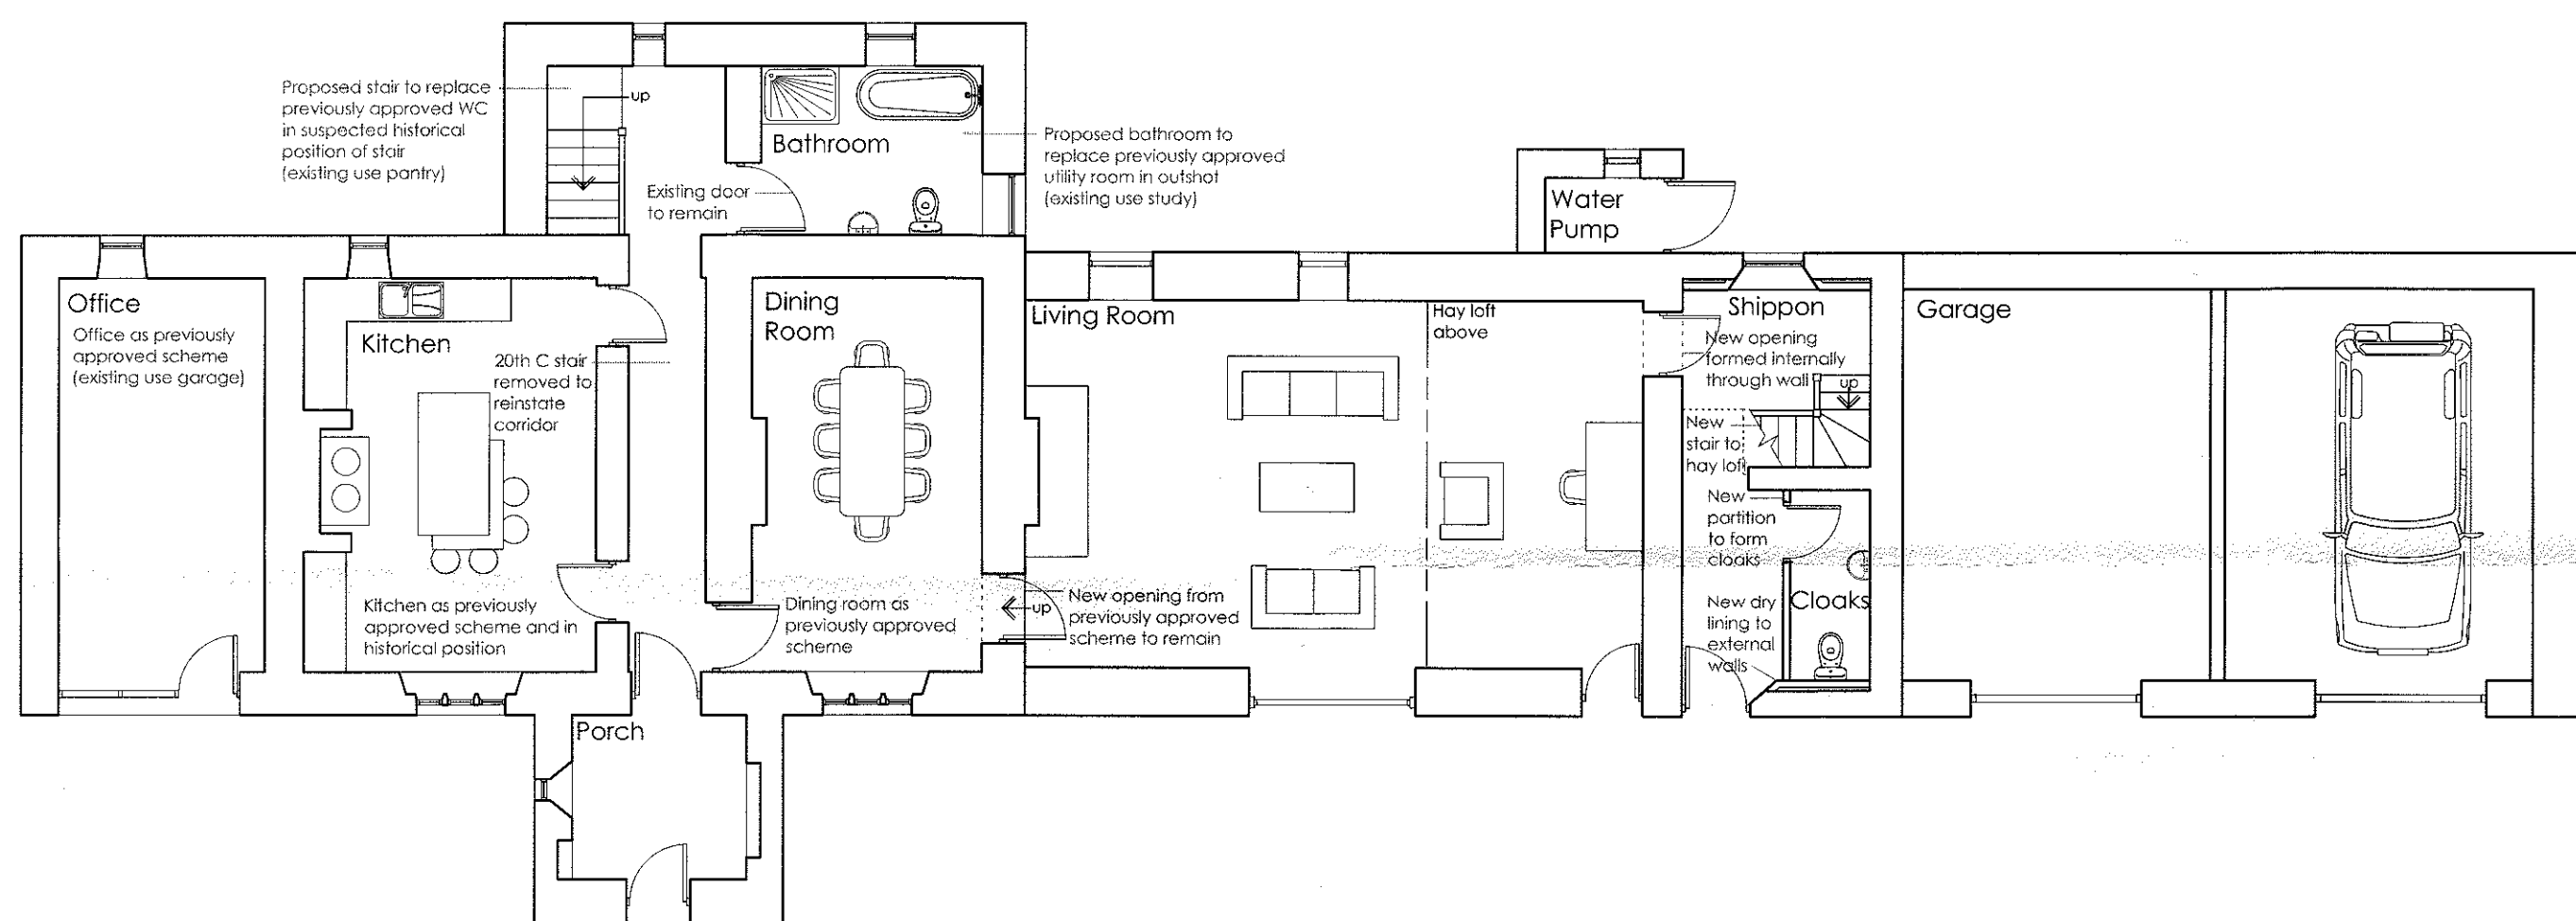


Ground Floor Plan - Proposed Layout Following Meeting with Conservation Officer

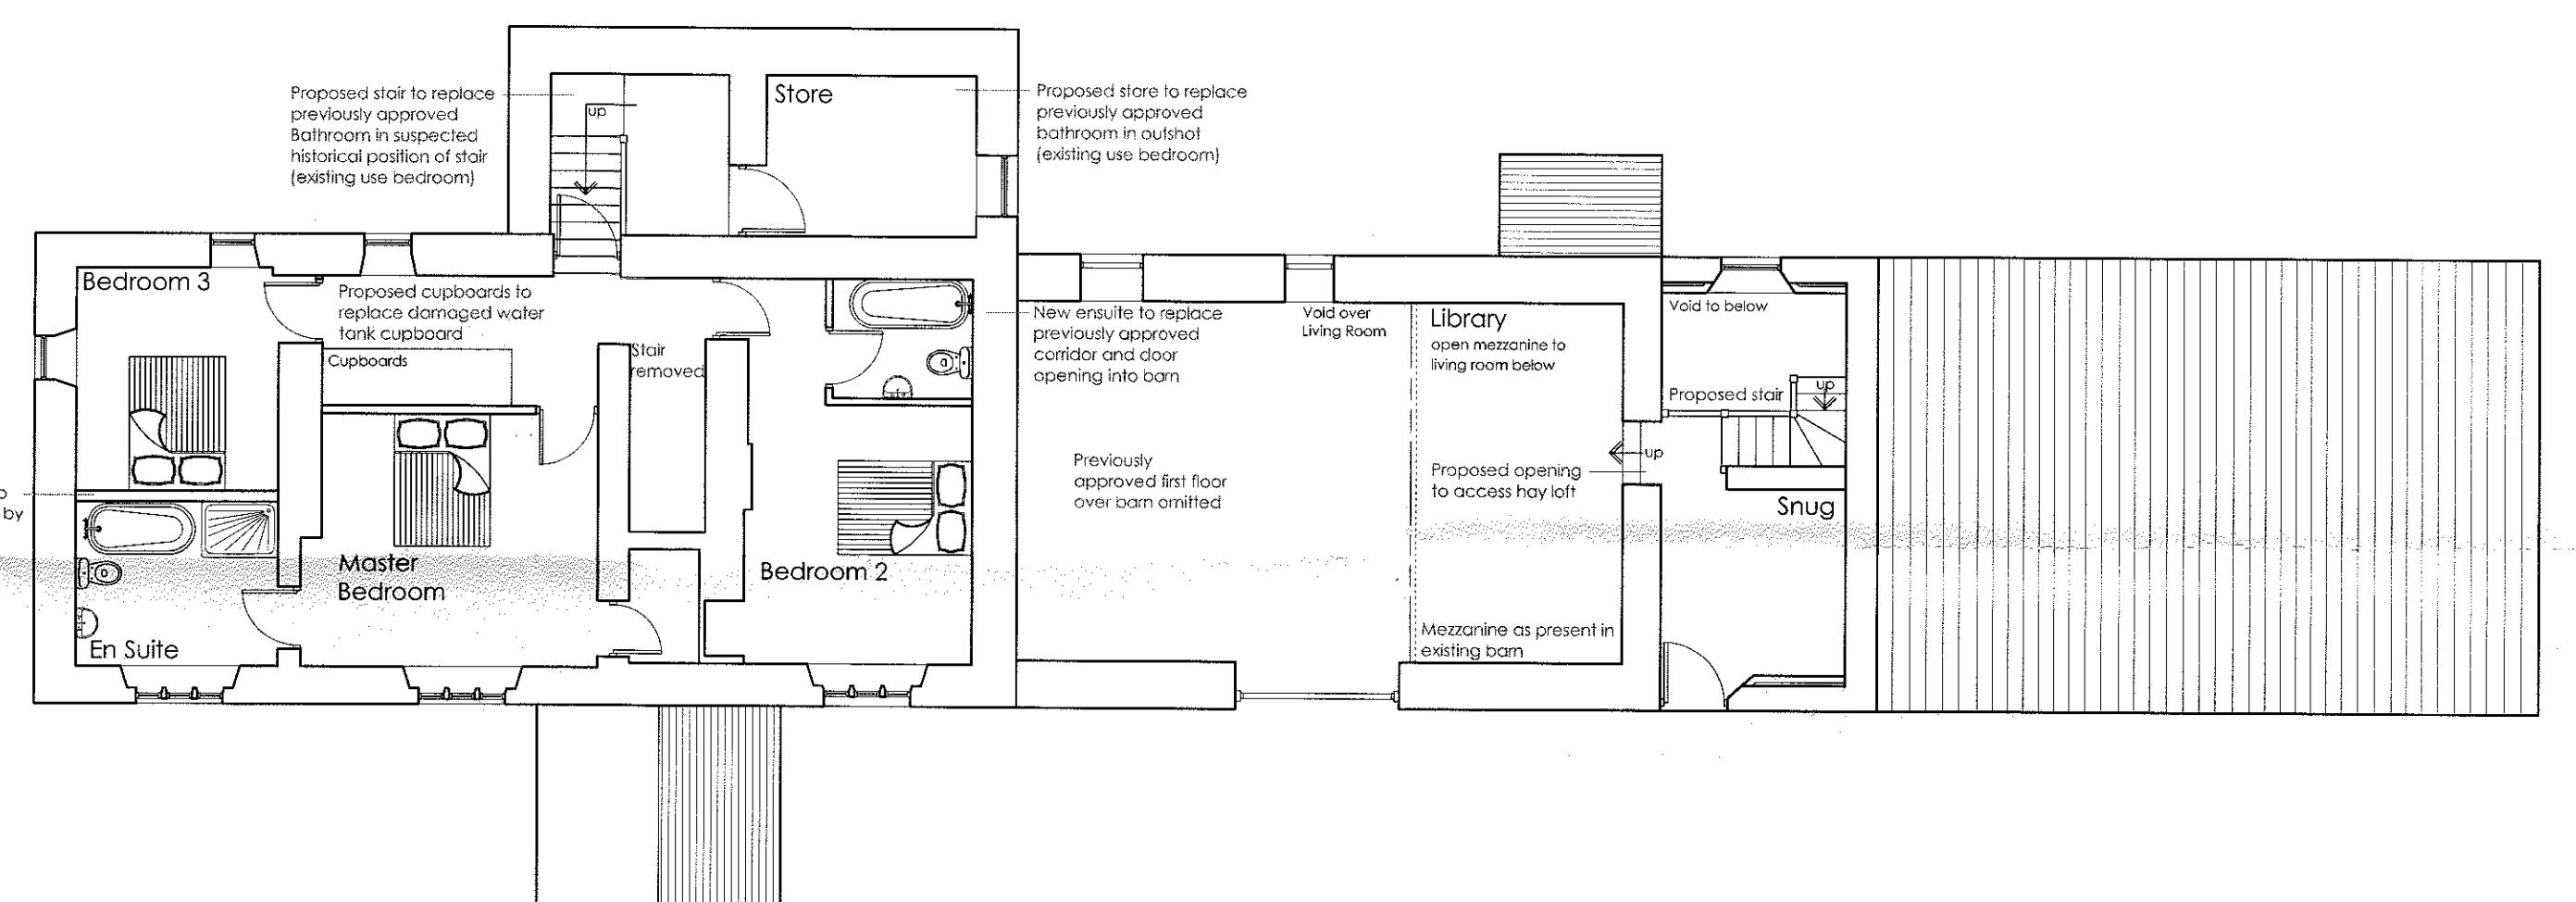

First Floor Plan - Proposed Layout Following Meeting with Conservation Officer

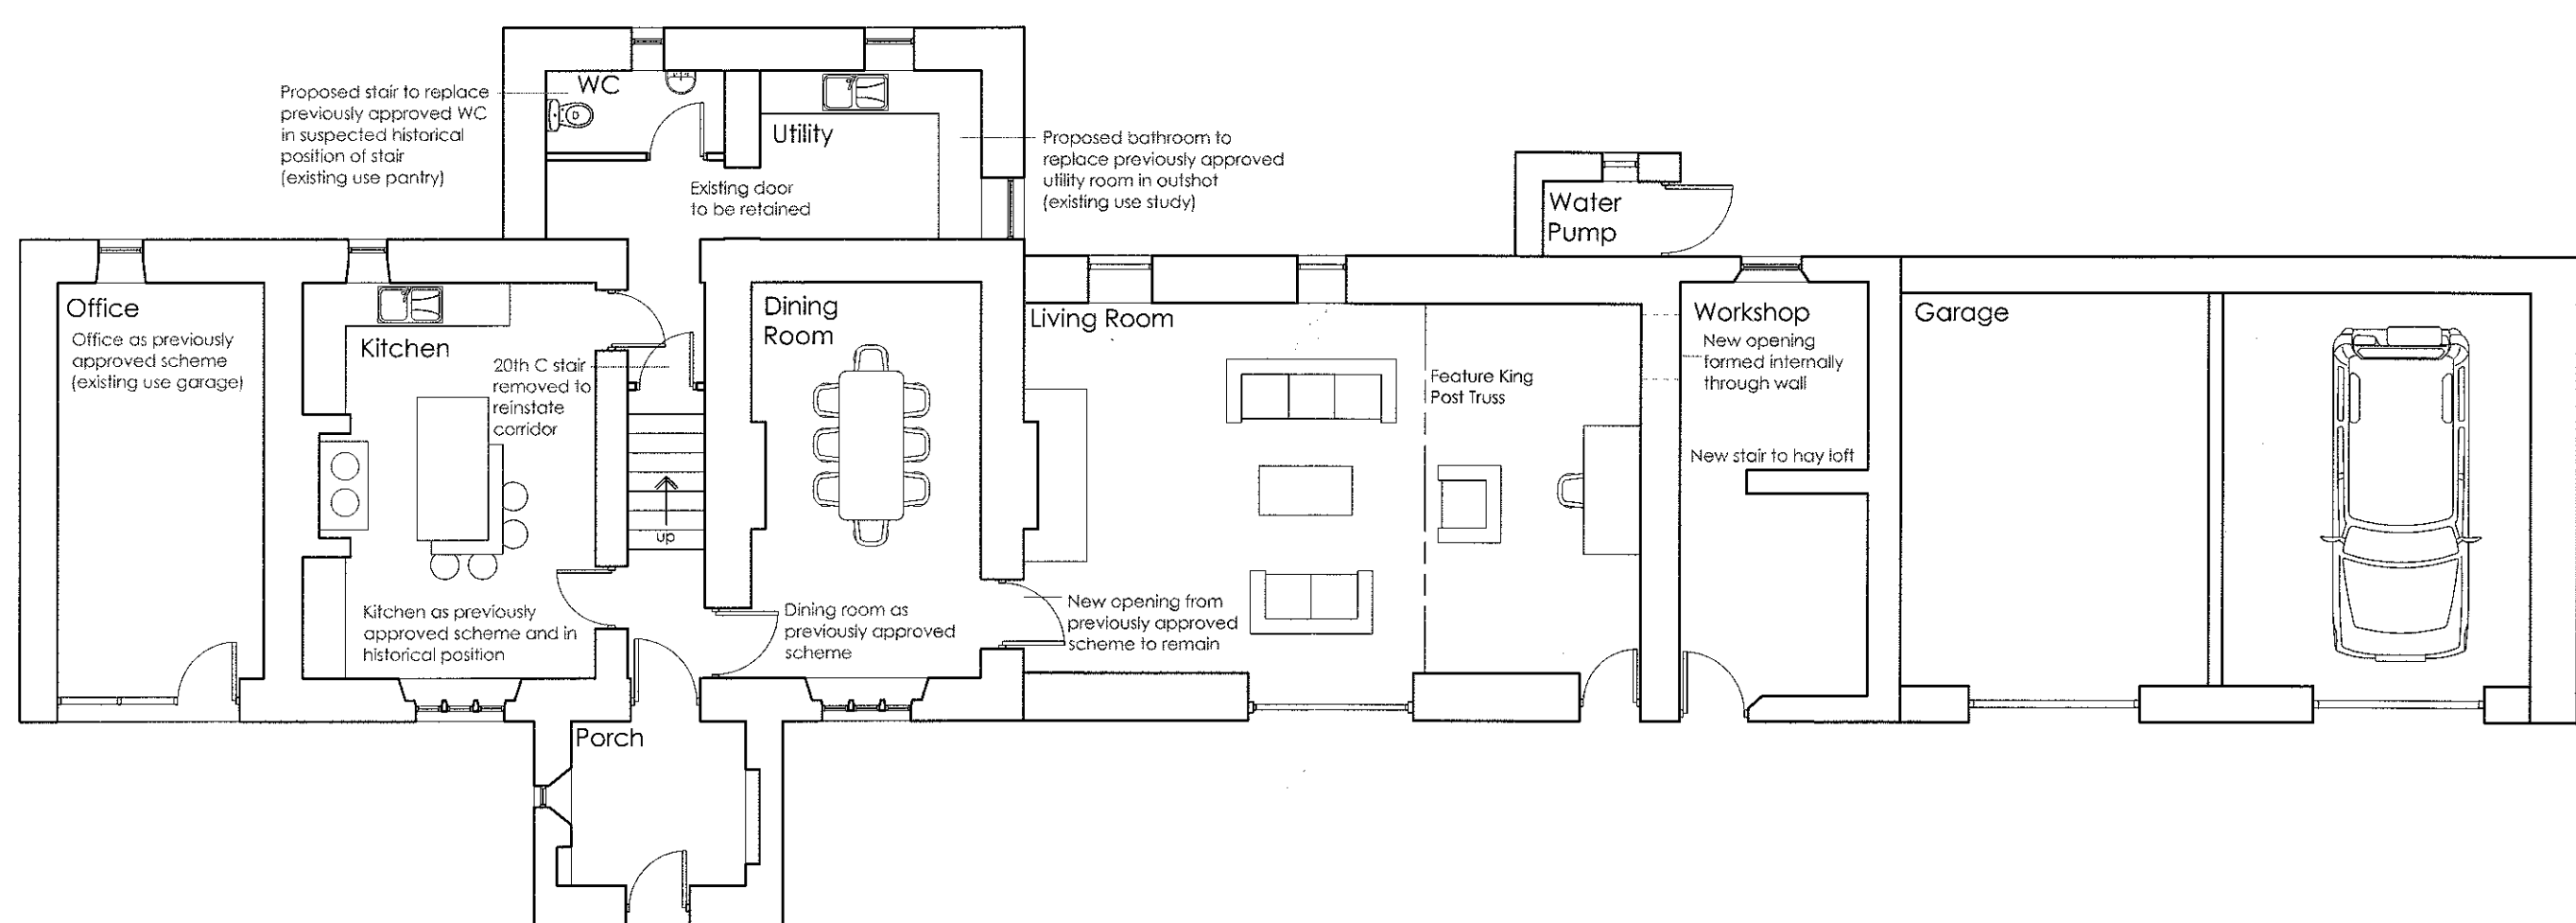

Ground Floor Plan - Previously Approved Application

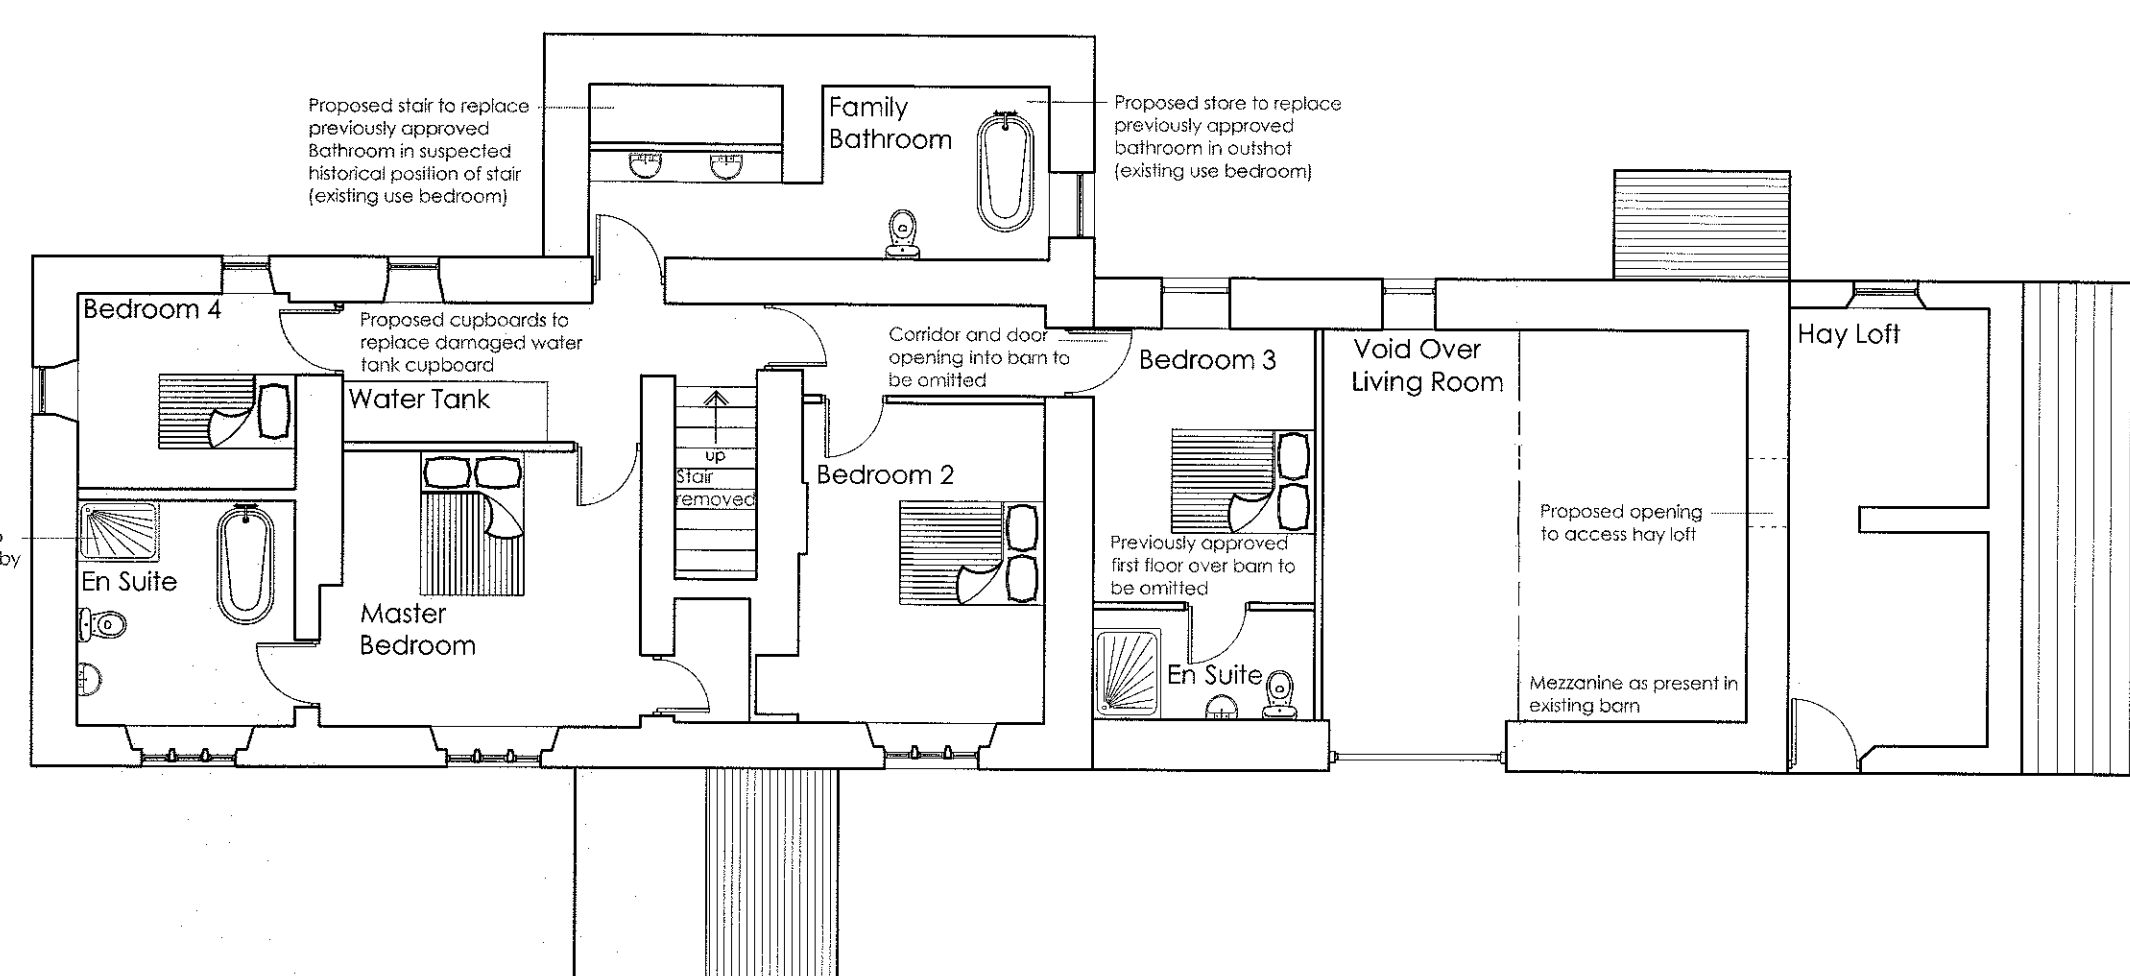

First Floor Plan - Previously Approved Application

320130499P

Client:
Mr E Strachan

Job Title:
Proposed Extension of Habitable
Accommodation into Machinery Store
Merrybent Hill Farm
Callow Road
Stalldum
BB7 3AQ

Drawing Title:
Existing, Proposed and Previously Approved
Plans Highlighting Amendments

Scale: 1:100 @ A1
Date: 05/09/12
Drawn: A Harrison

spa
SUNDERLAND PEACOCK & ASSOCIATES LTD.
ARCHITECTS
SUNDERLAND PEACOCK & ASSOCIATES LTD.
HAZELMEERE, PIMLICO ROAD, CLITHERDE
LANCASHIRE, BB7 2AG
T 01200 423178 F 01200 427323
E info@sunderlandpeacock.com
www.sunderlandpeacock.com



4282-04