


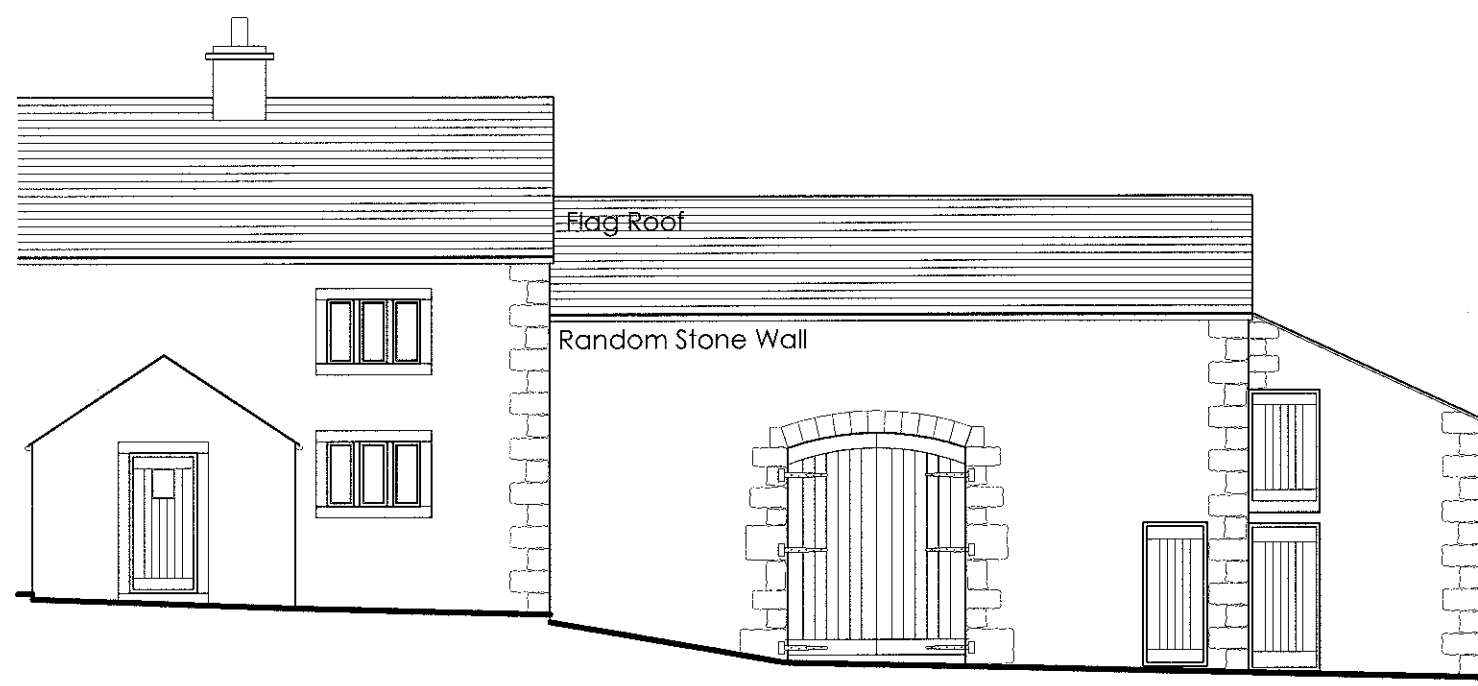


Part South East Elevation


Indicating barn doors in closed position




South East Elevation

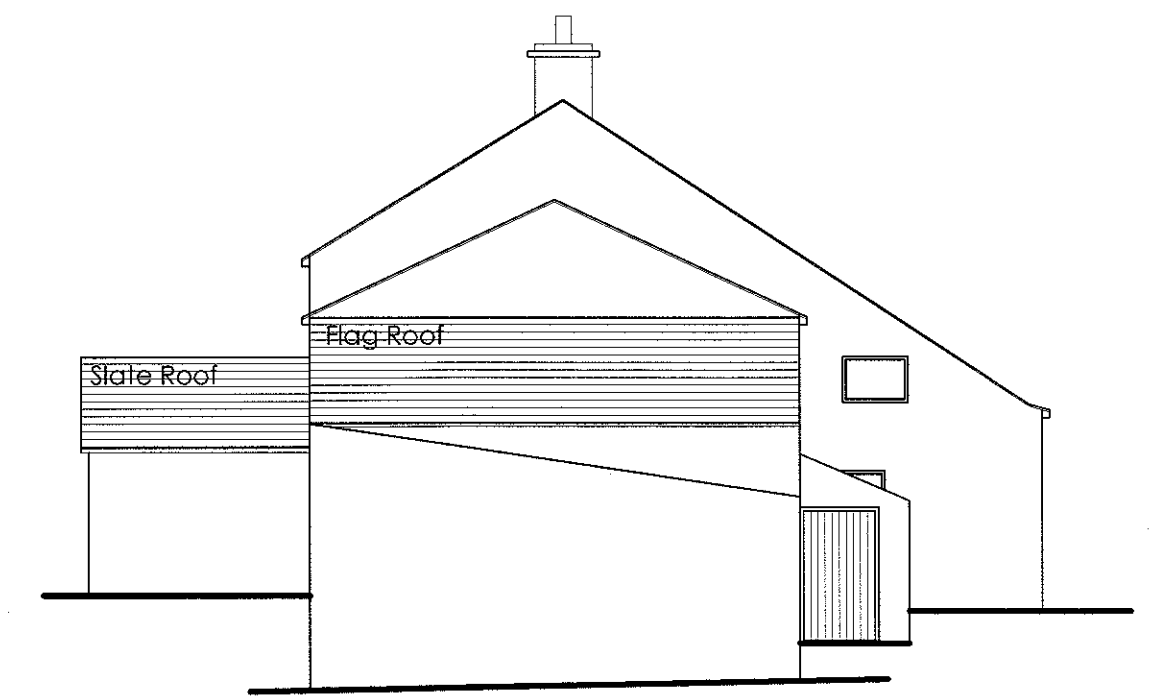


North East Elevation

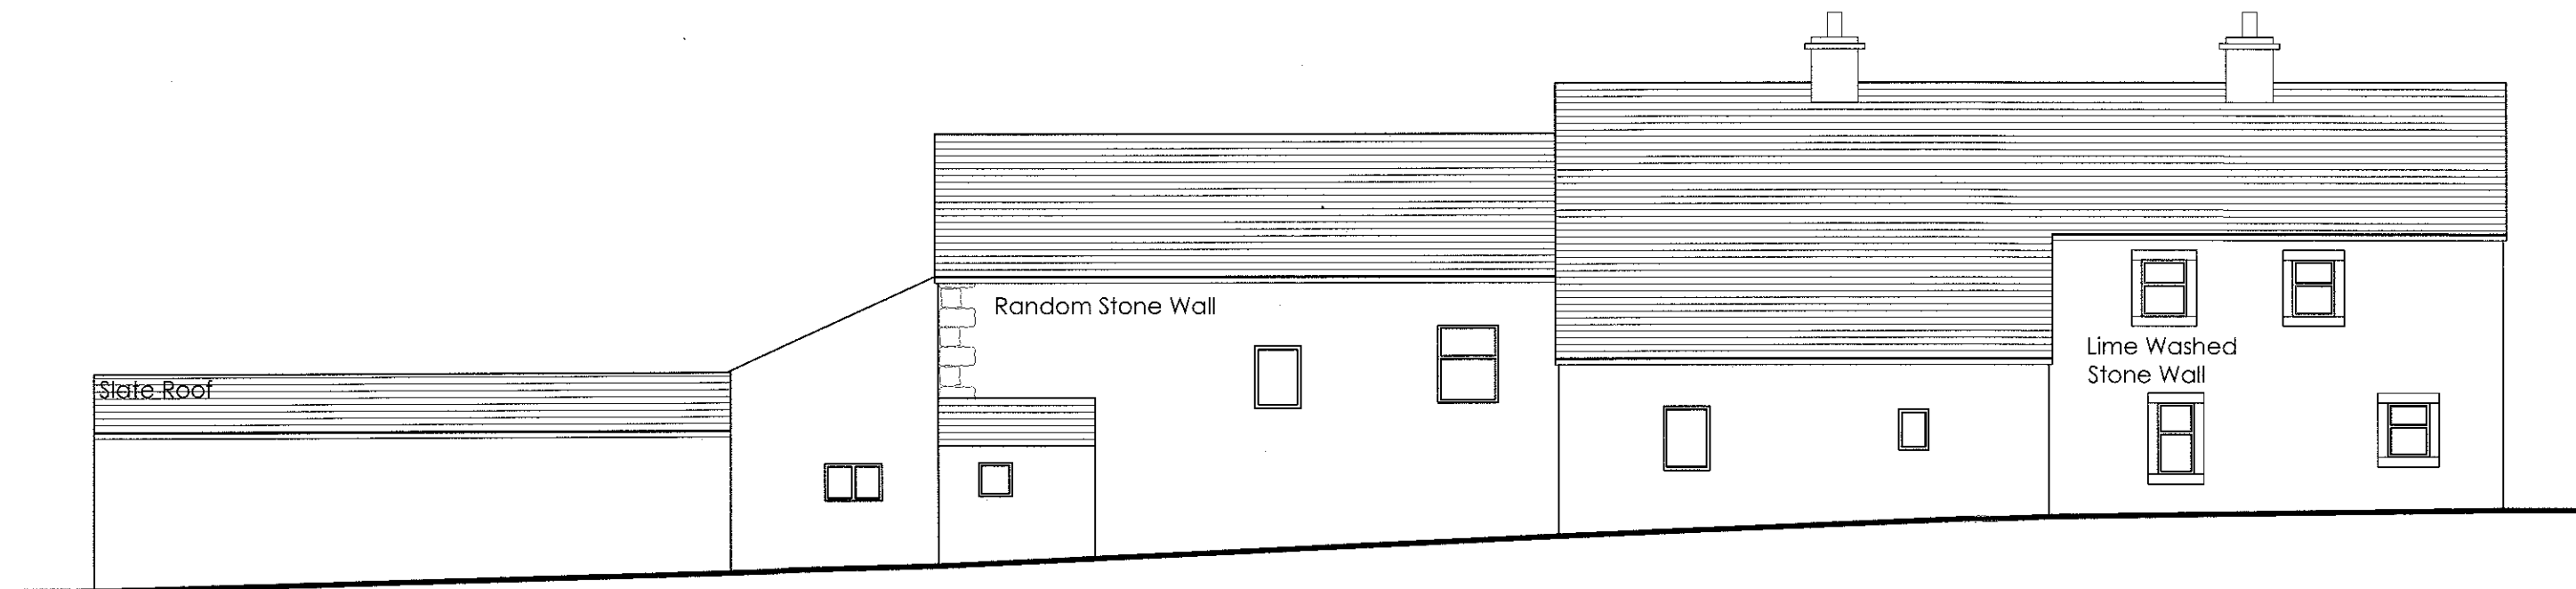


North West Elevation

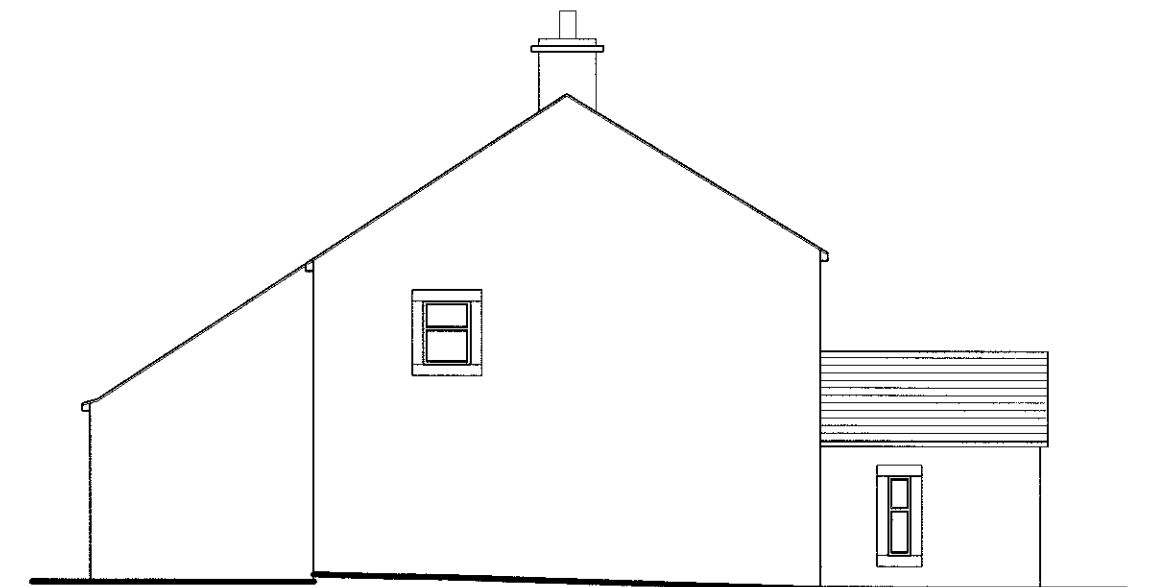

South West Elevation

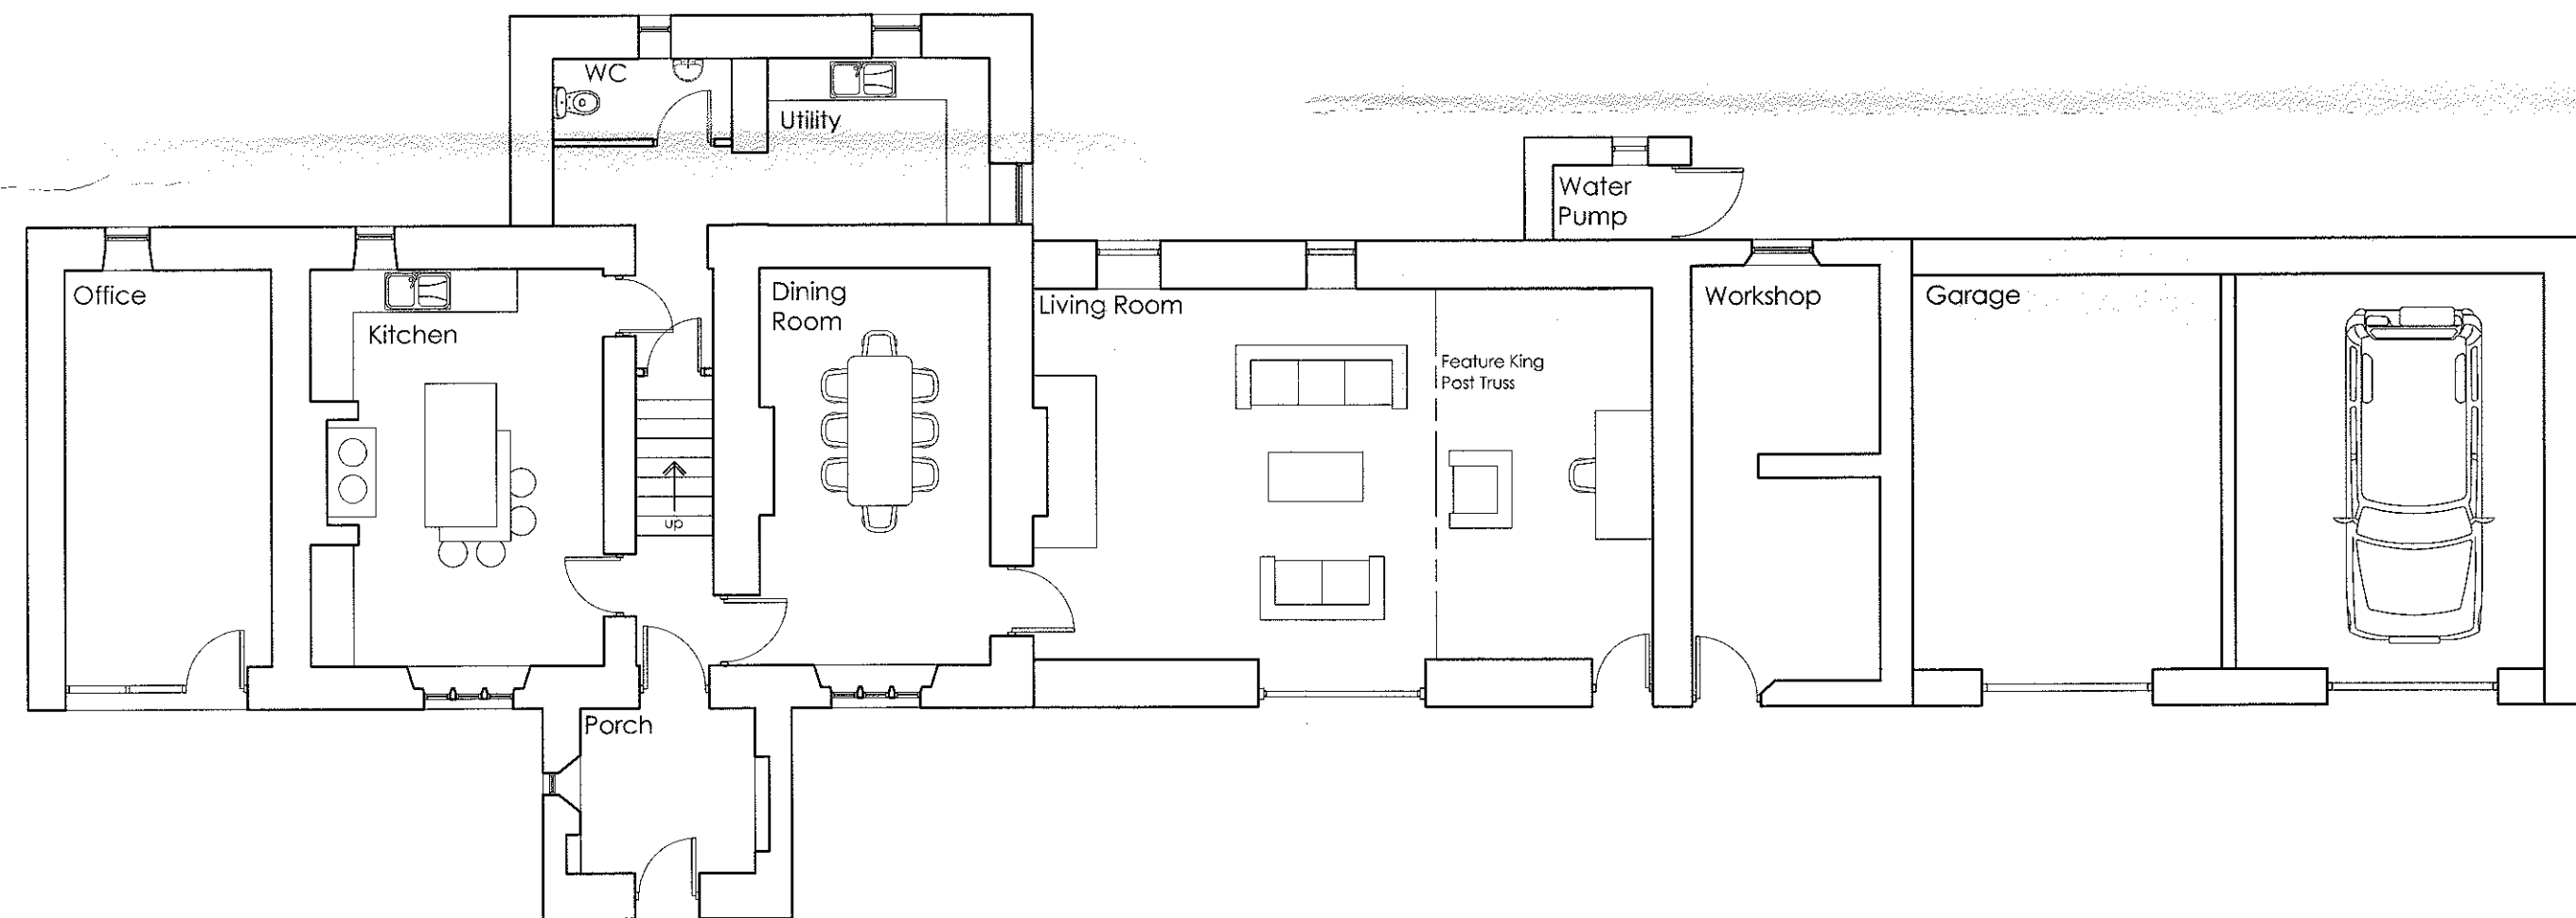

Ground Floor Plan

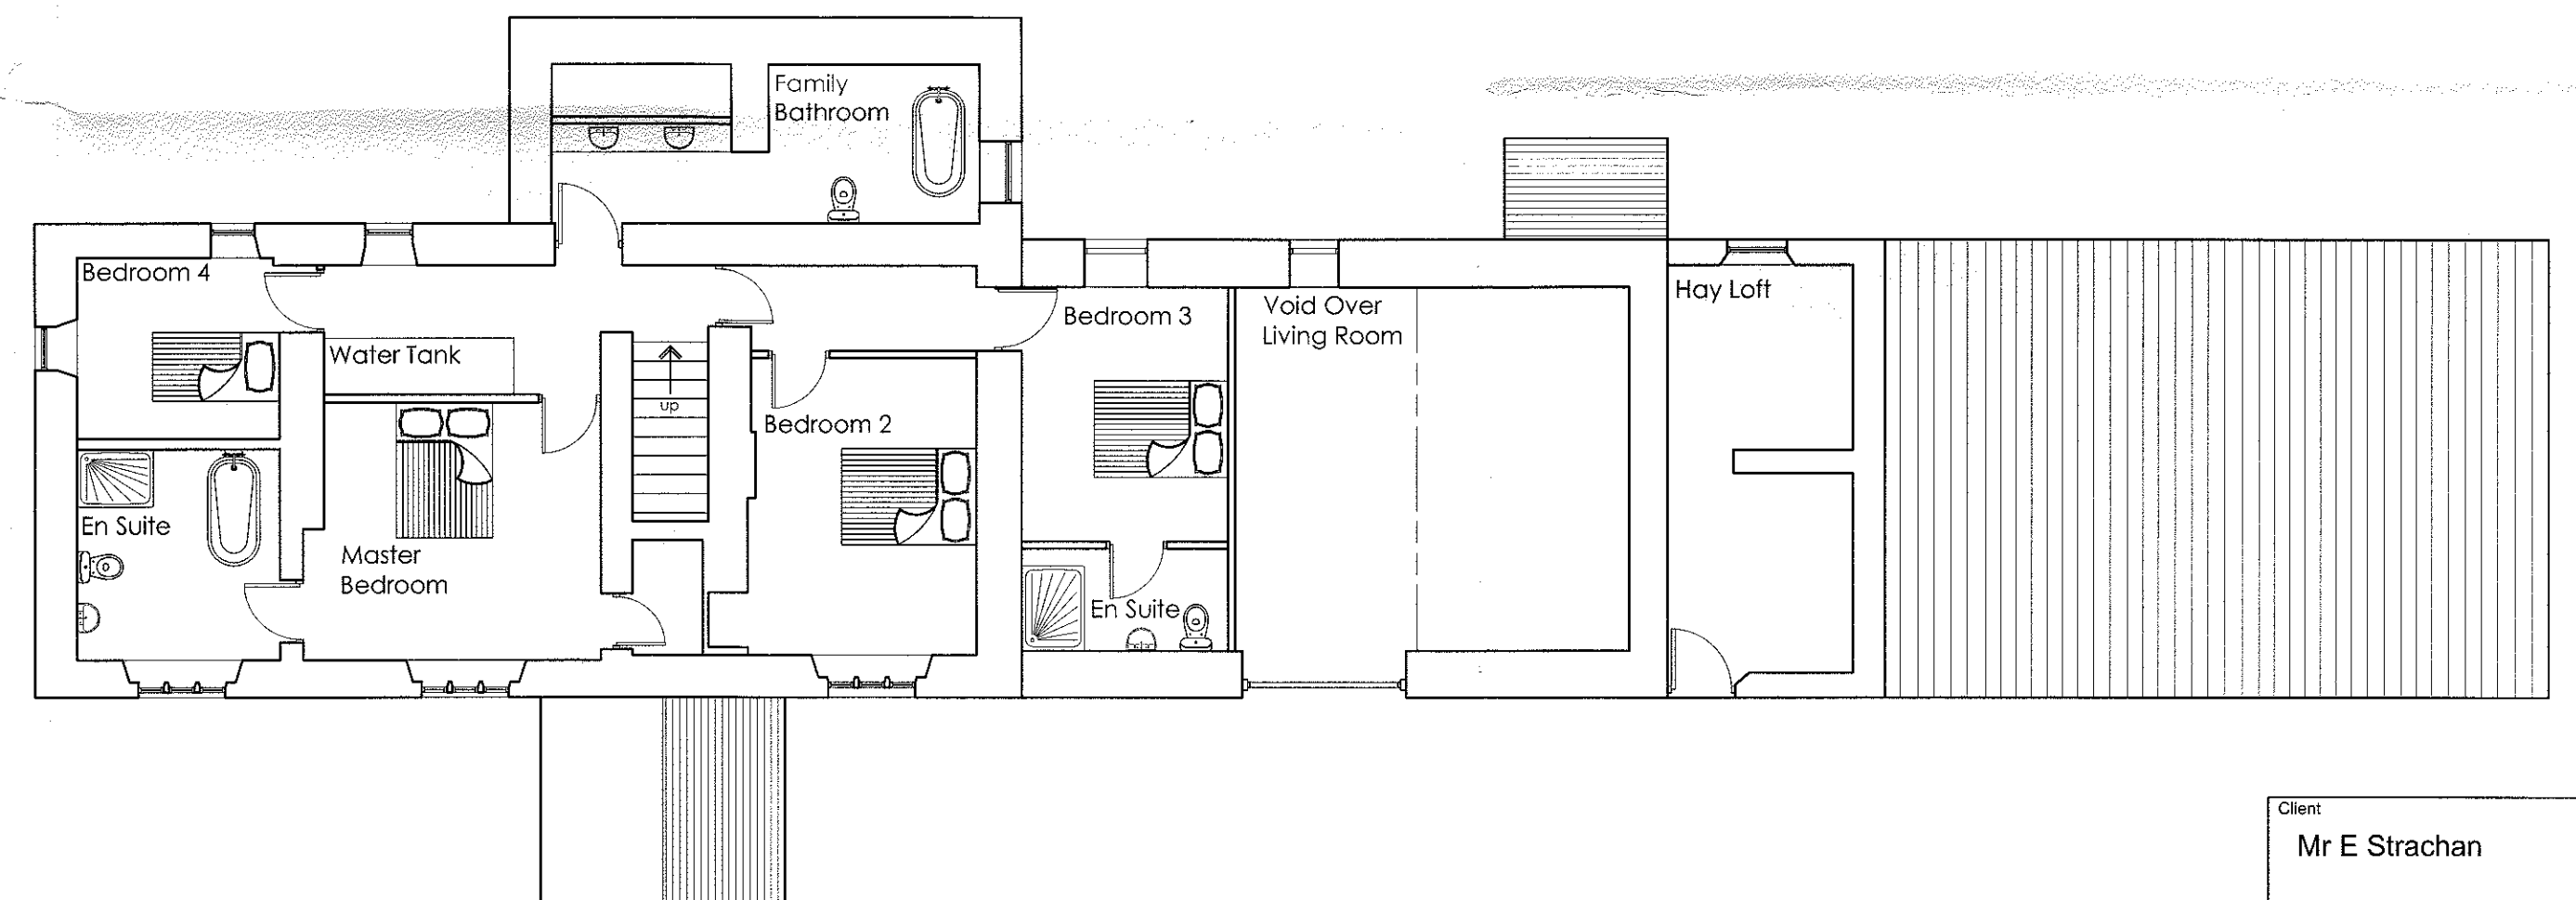

First Floor Plan

Client:
Mr E Strachan

Job Title:
Proposed Extension of Habitable
Accommodation into Machinery Store
Merrybent Hill Farm
Catlow Road
Slaidburn
BB7 3AQ

3 20130499 P

Drawing Title:
Previously Approved Plans and Elevations

Scale:
1:100 @ A1

Date:
05/09/12

Drawn:
A Harrison

spa
SUNDERLAND PEACOCK ARCHITECTS

SUNDERLAND PEACOCK & ASSOCIATES LTD.
HAZELMERE, PIMLICO ROAD, CLITHEROE
LANCASHIRE, BB7 2AG
T: 01524 423178 F: 01524 427328
E: info@sunderlandpeacock.com
www.sunderlandpeacock.com



4282 -03