




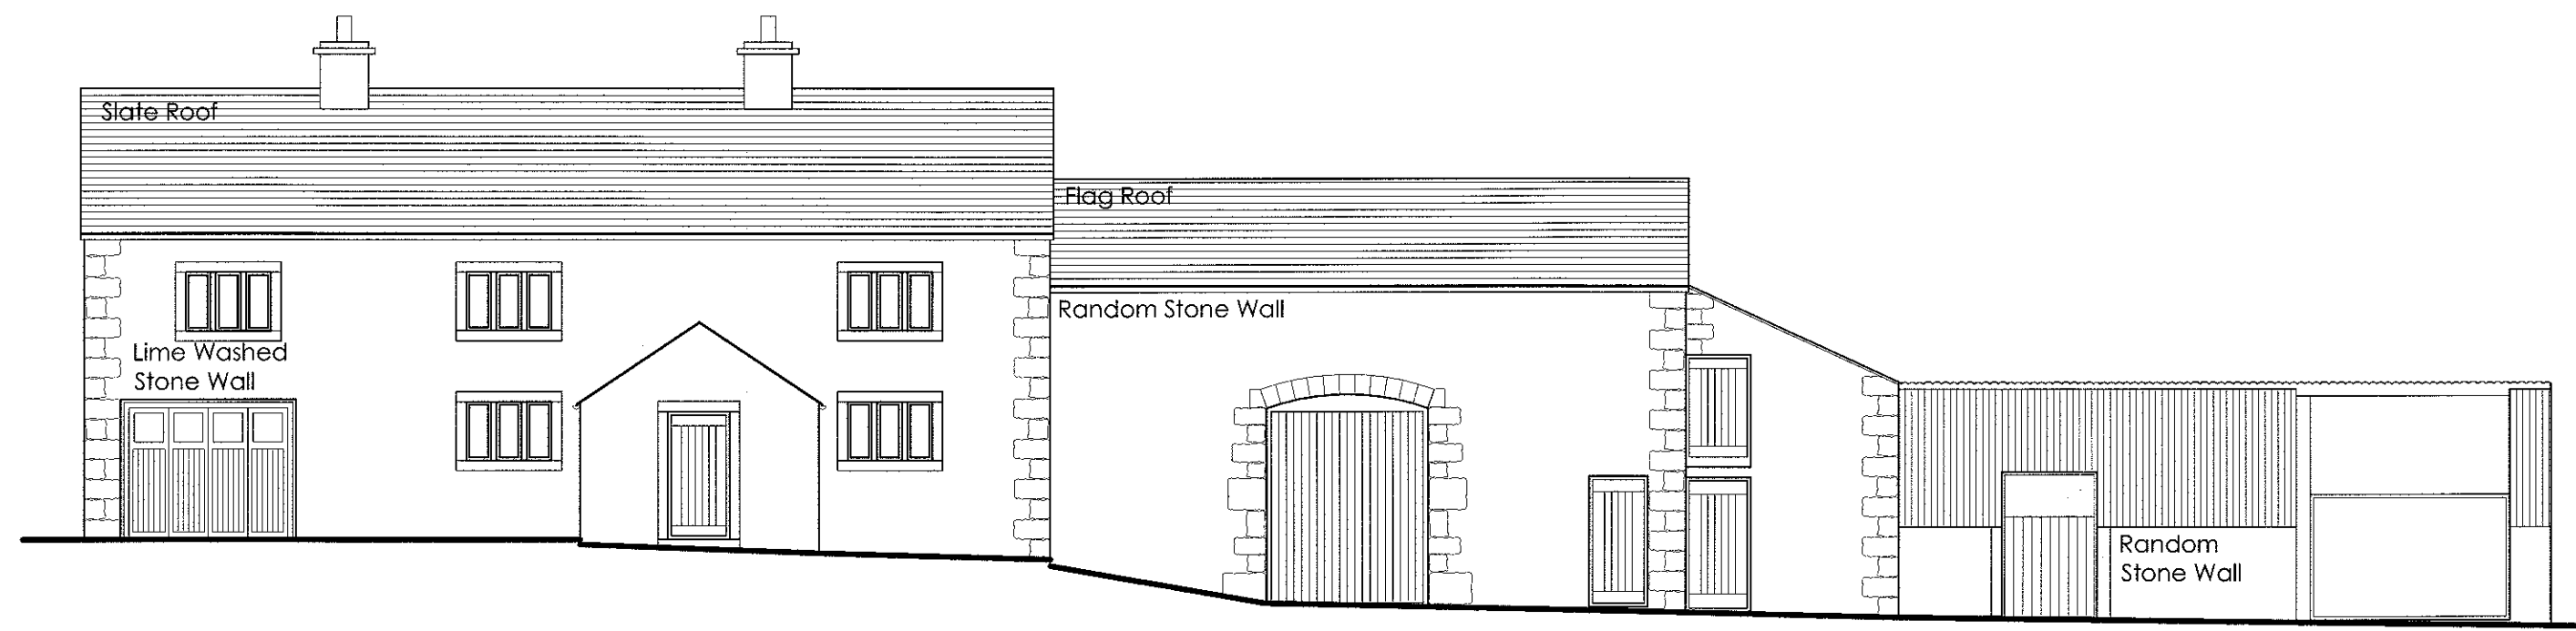


South East Elevation

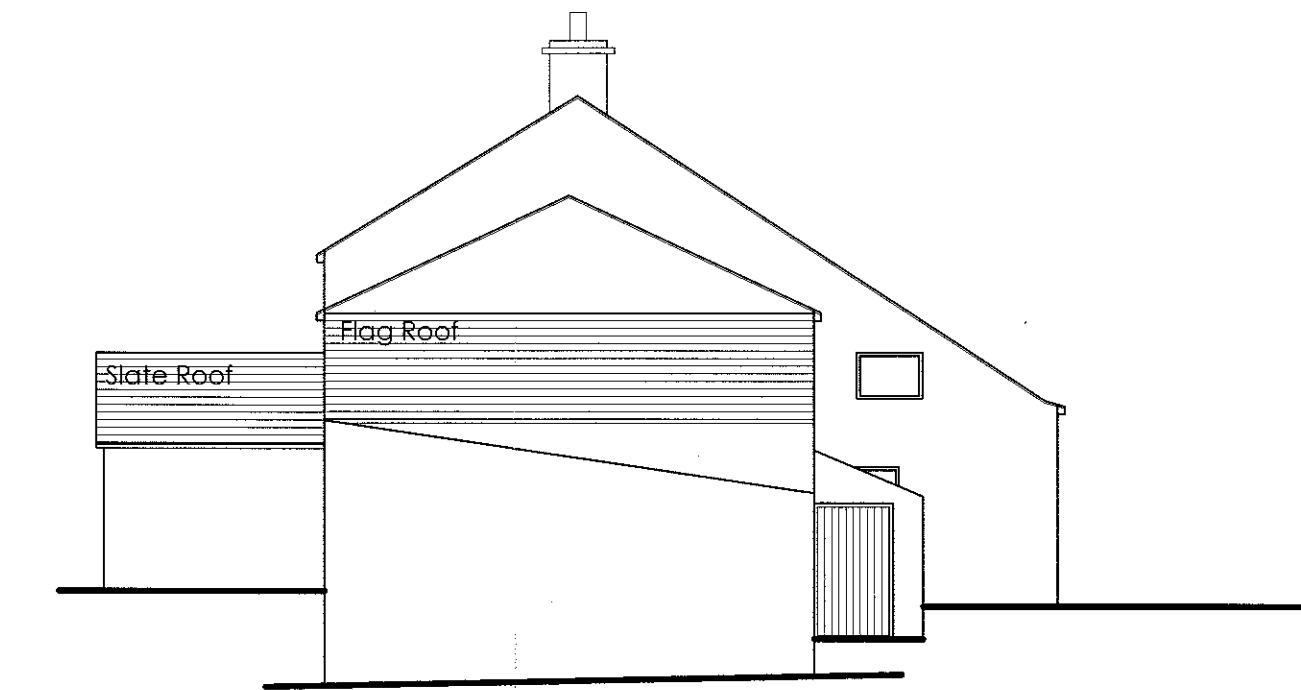


North East Elevation

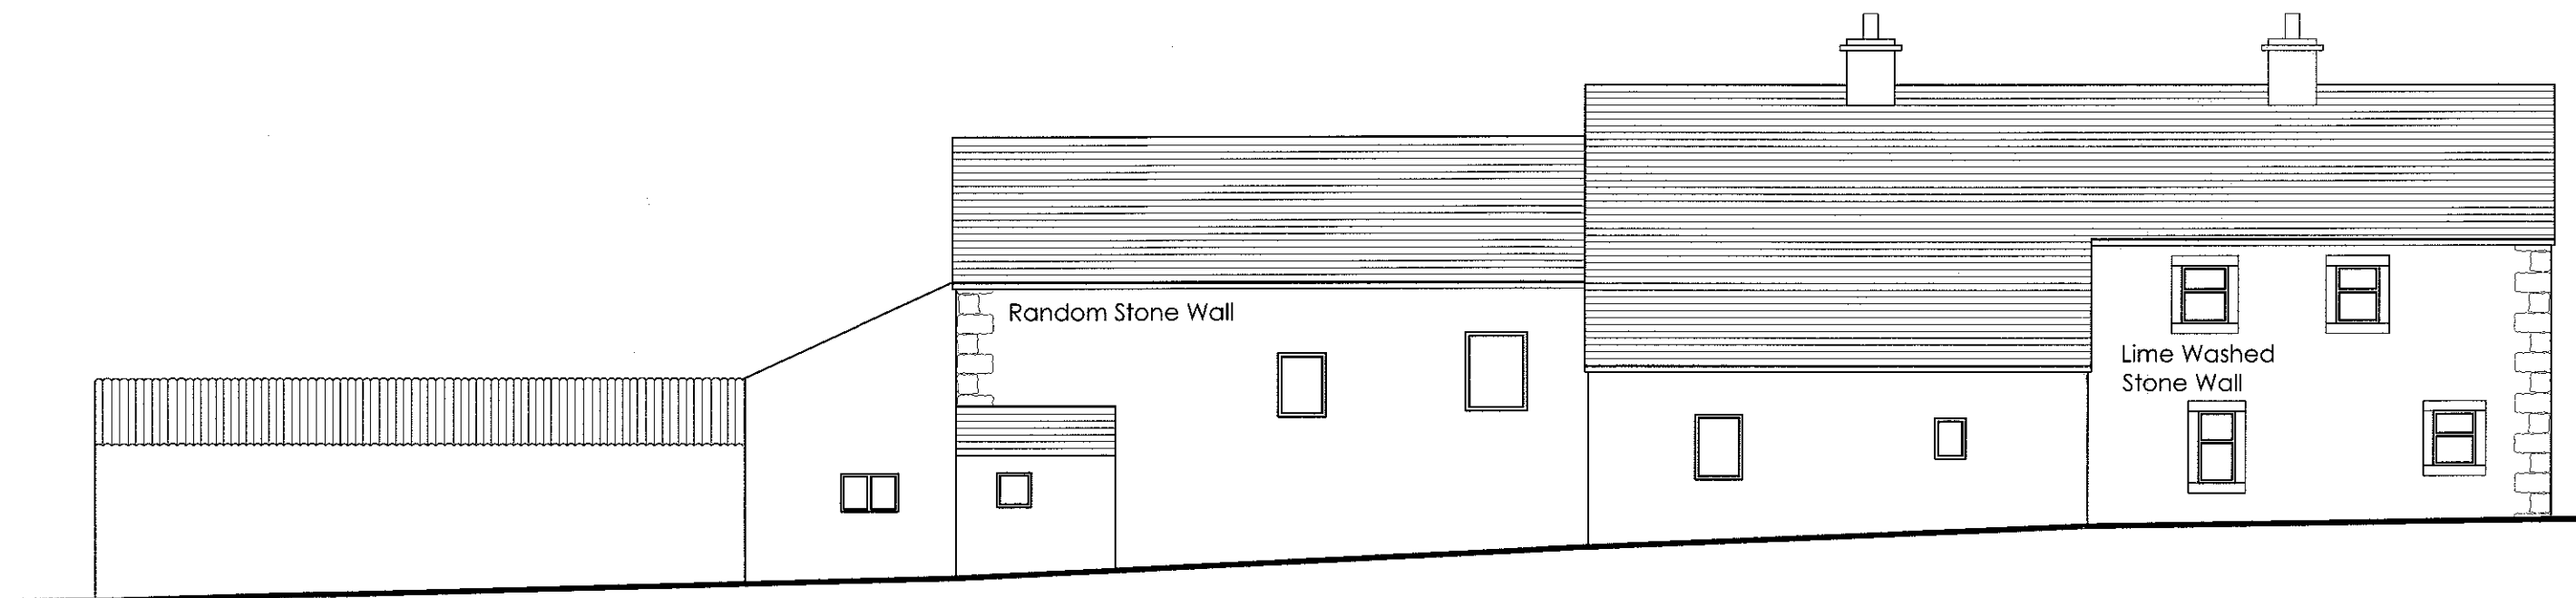


North West Elevation

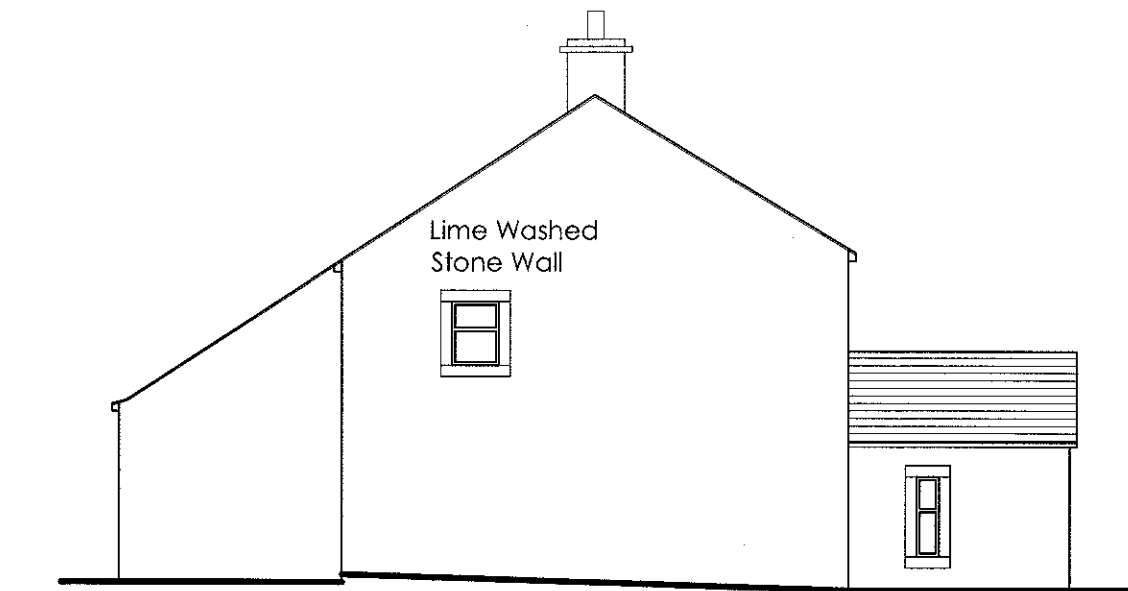

South West Elevation

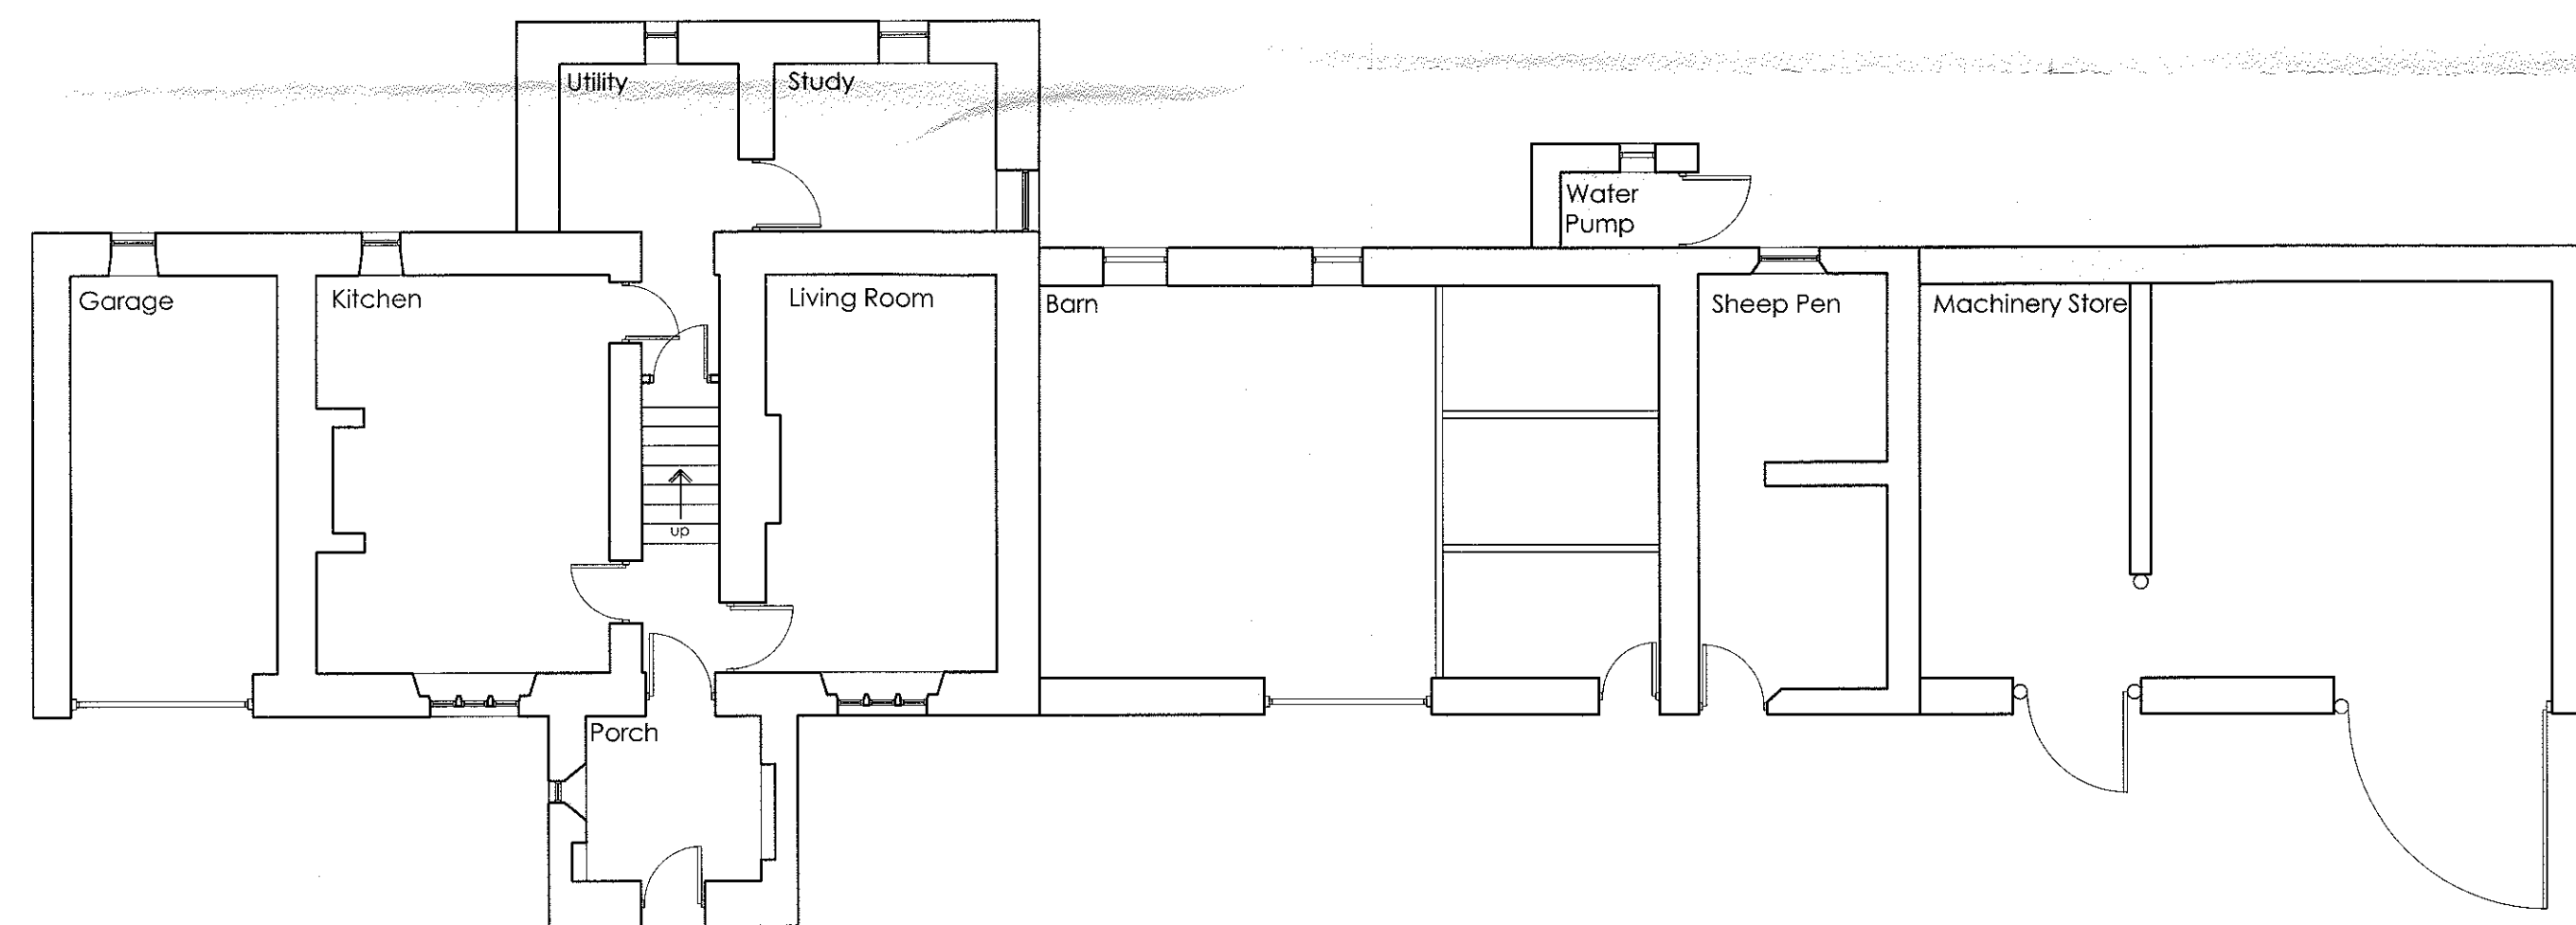

Ground Floor Plan

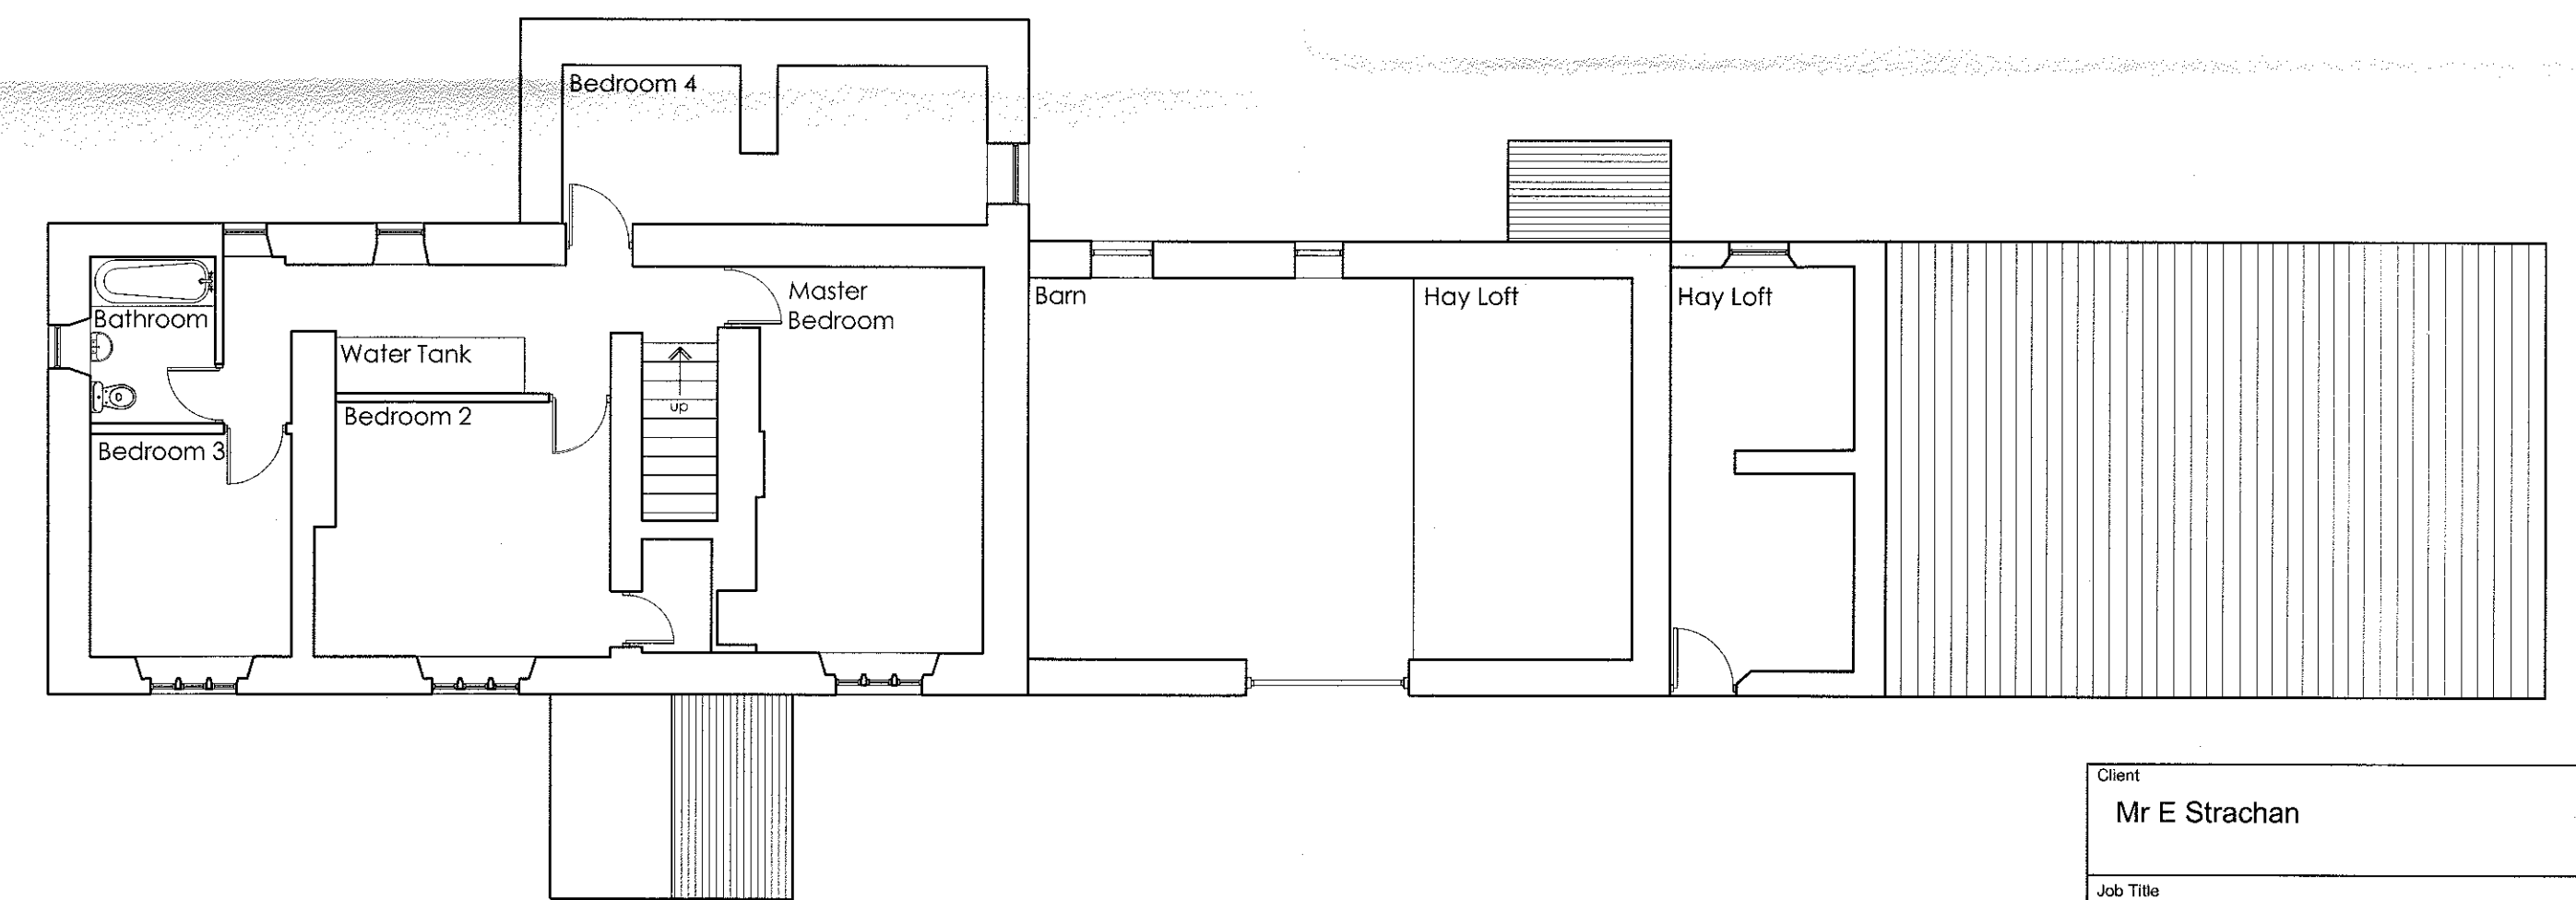

First Floor Plan

Client
Mr E Strachan

Job Title
Proposed Extension of Habitable
Accommodation into Machinery Store
Merrybent Hill Farm
Catlow Road
Slaidburn
BB7 3AQ

3 2 0 1 3 0 5 0 0 P

Drawing Title
Existing Plans and Elevations

Scale 1:100 @ A1	Date 19/08/10	Drawn A Harrison
---------------------	------------------	---------------------

spa
ARCHITECTS
SUNDERLAND PEACOCK & ASSOCIATES LTD.
HAZELBERRY, PIMLICO ROAD, CLITHEROE
LANCASHIRE, BB7 2AG
T 01200 423119 F 01200 423320
E info@sunderlandpeacock.com
www.sunderlandpeacock.com



4282 -01