




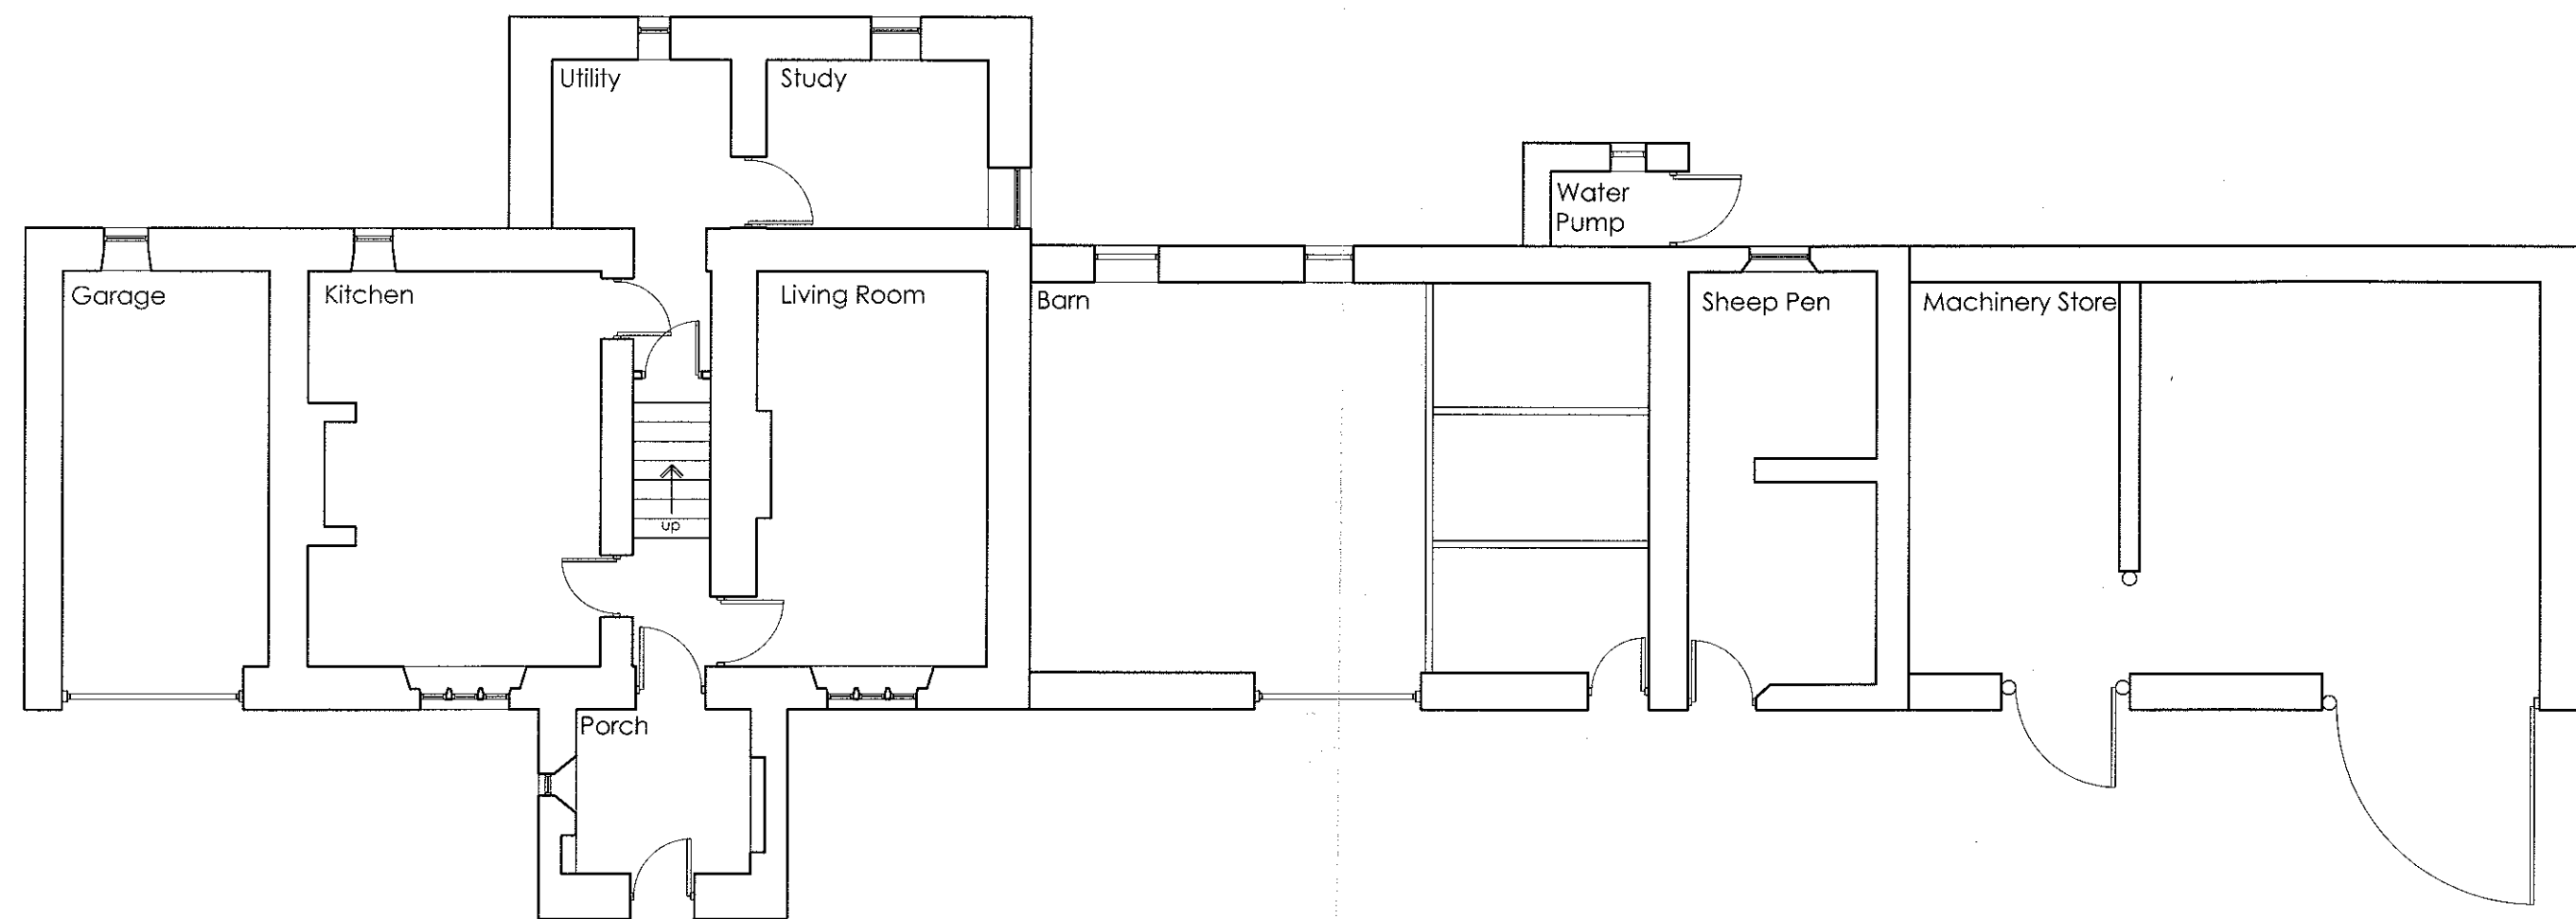


Ground Floor Plan - Existing

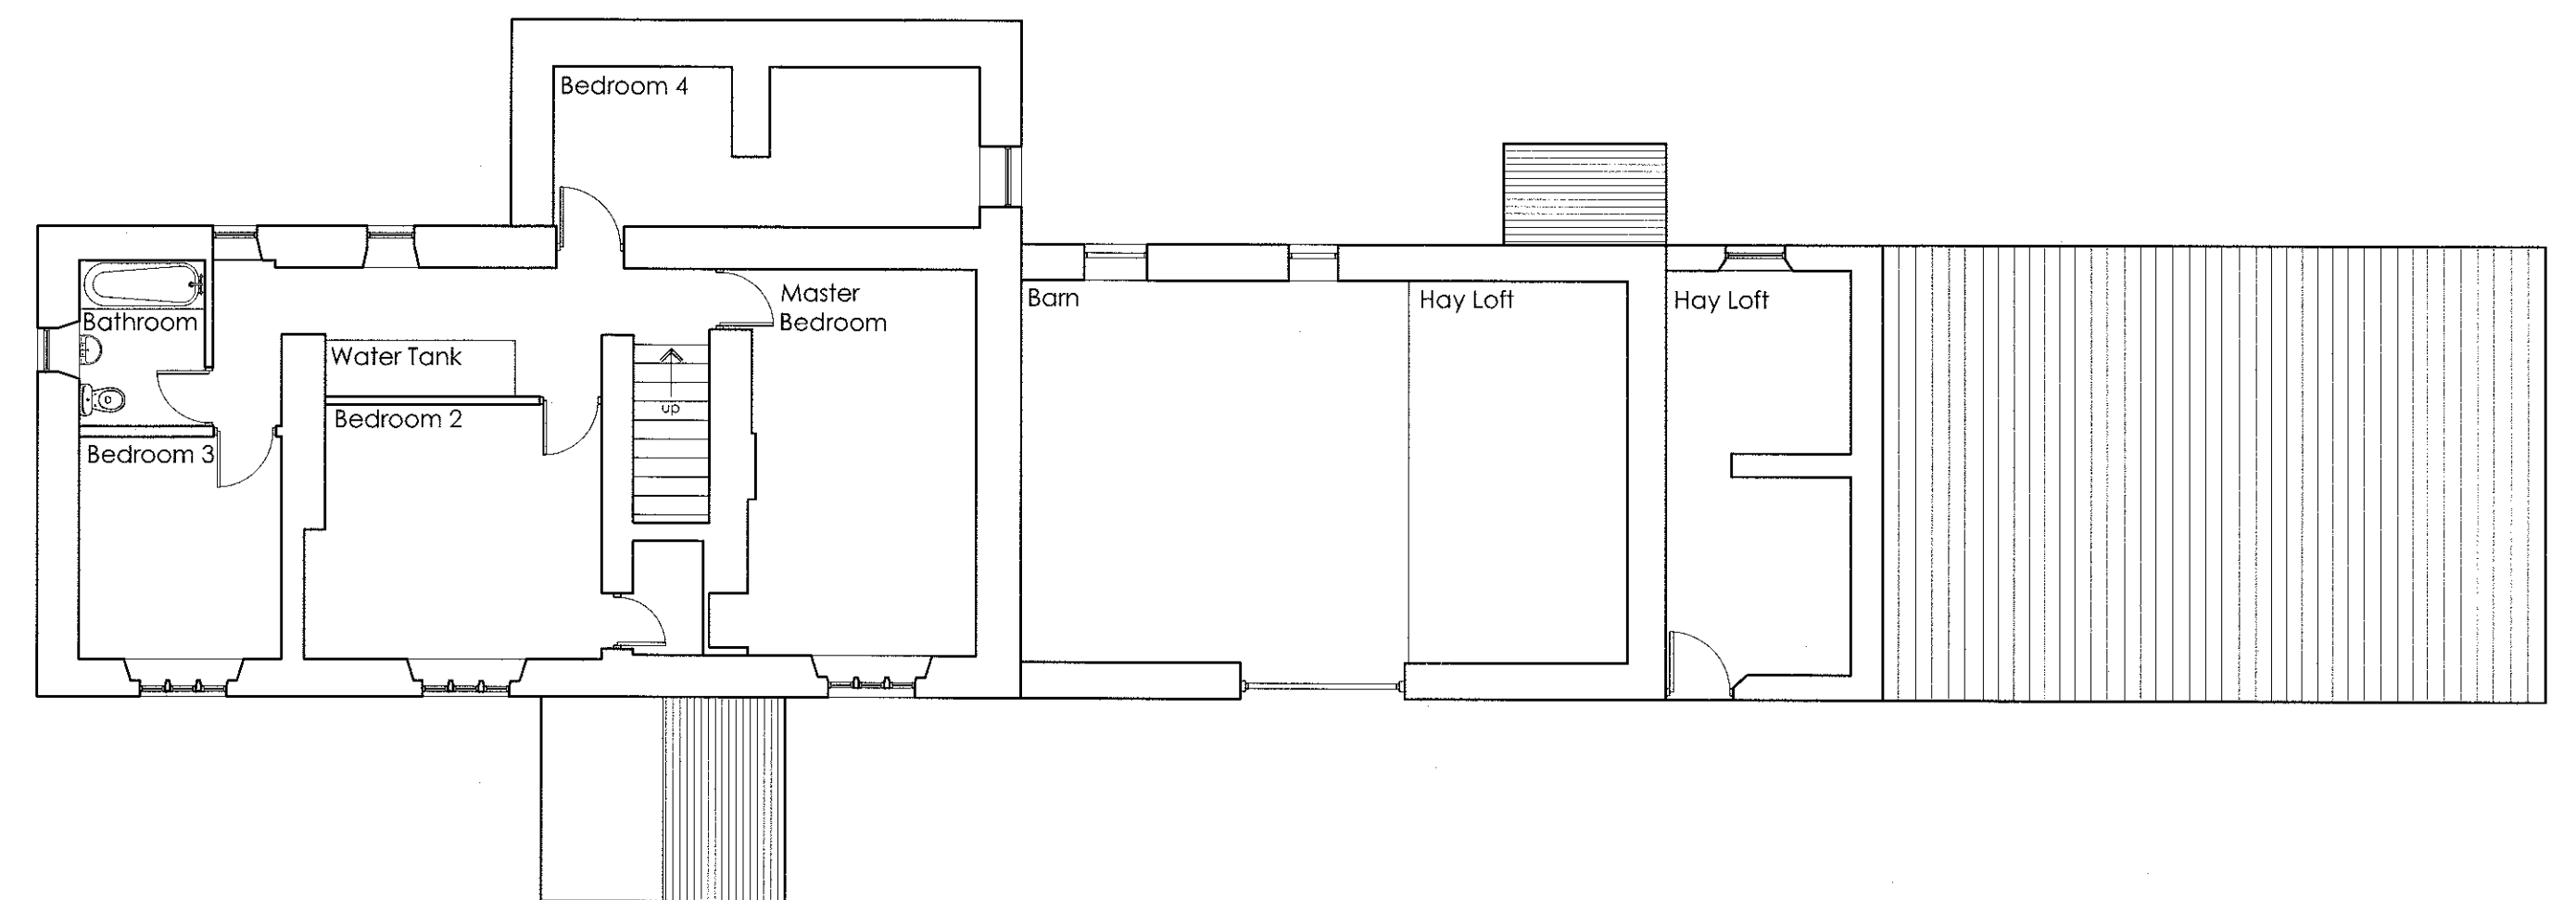


First Floor Plan - Existing

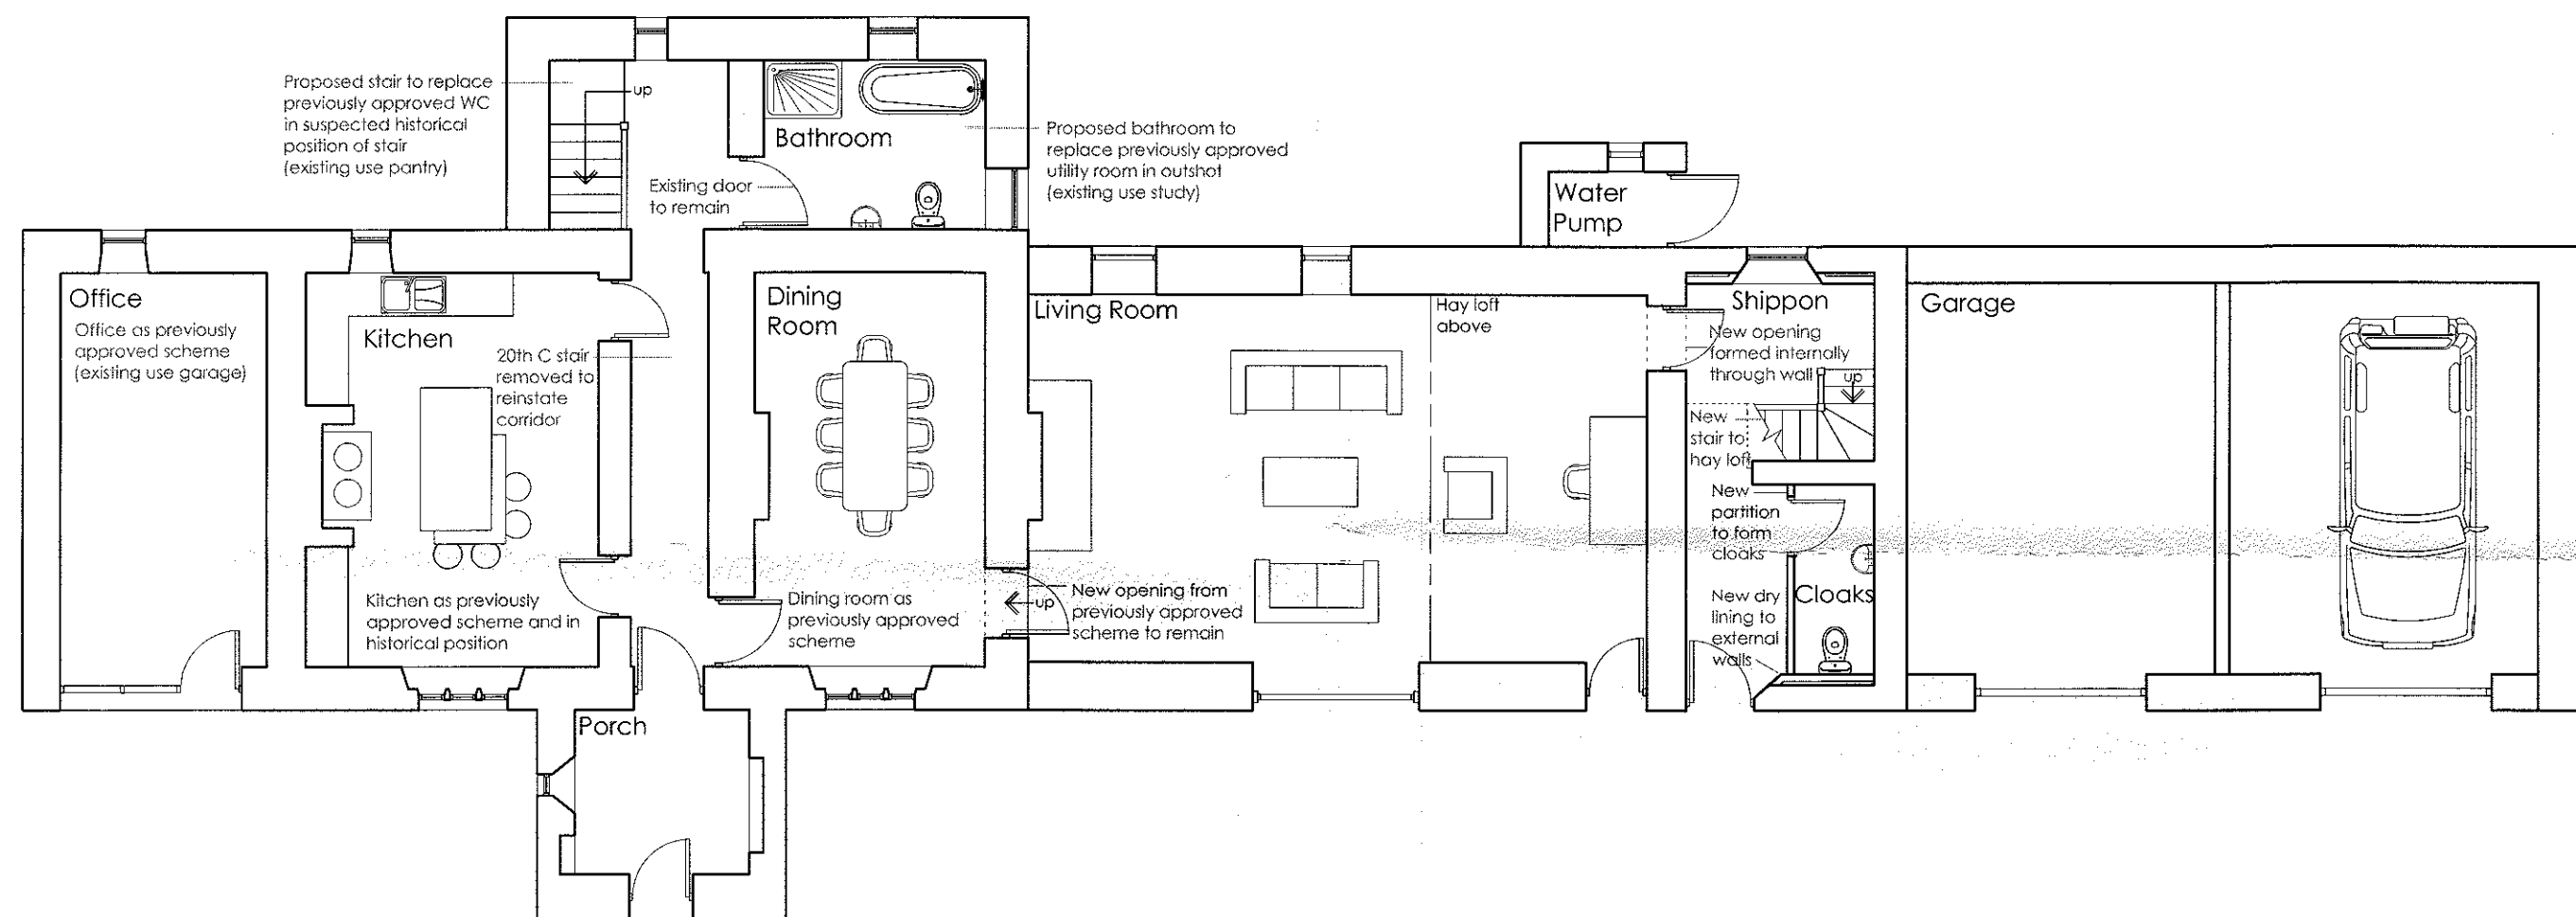


Ground Floor Plan - Proposed Layout Following Meeting with Conservation Officer

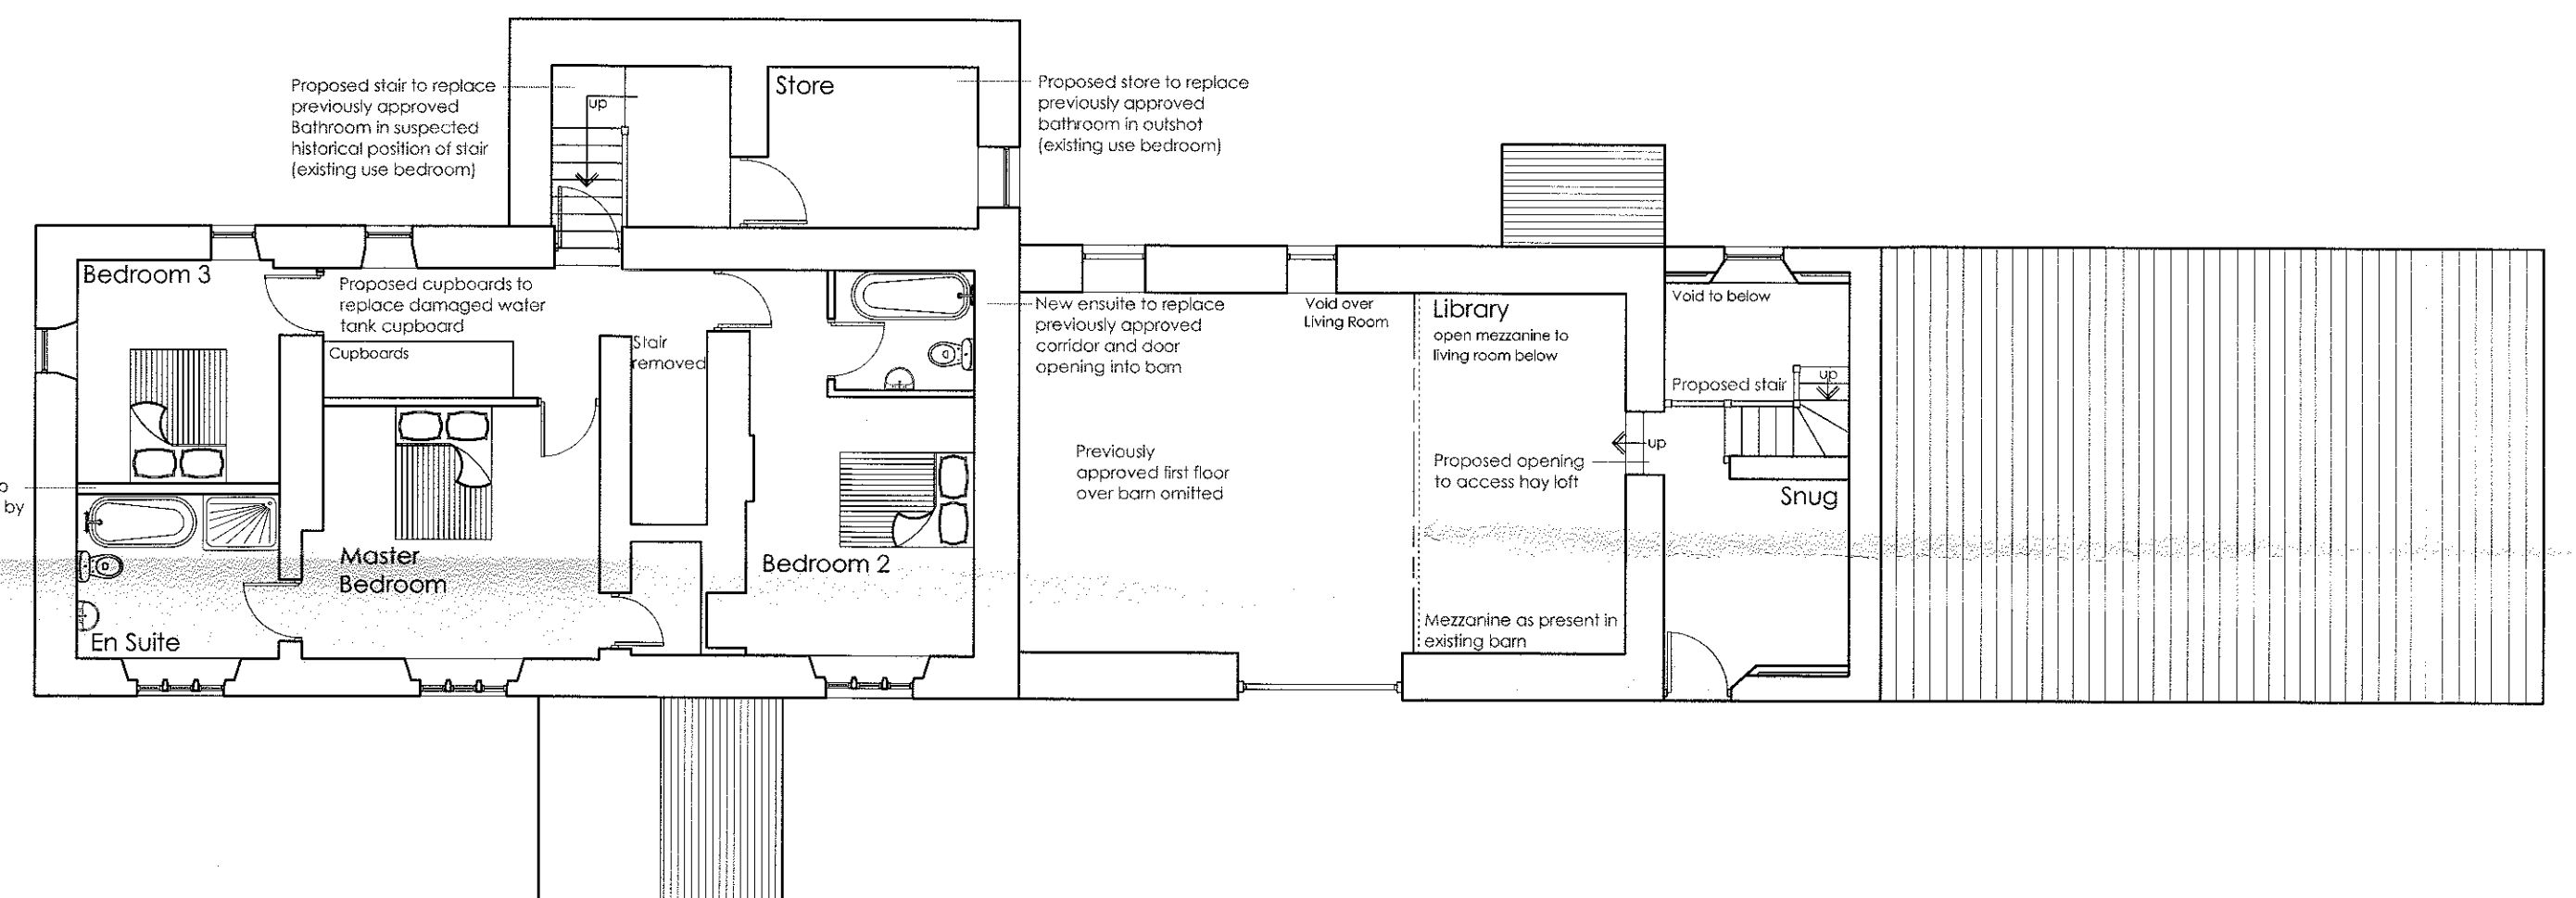

First Floor Plan - Proposed Layout Following Meeting with Conservation Officer

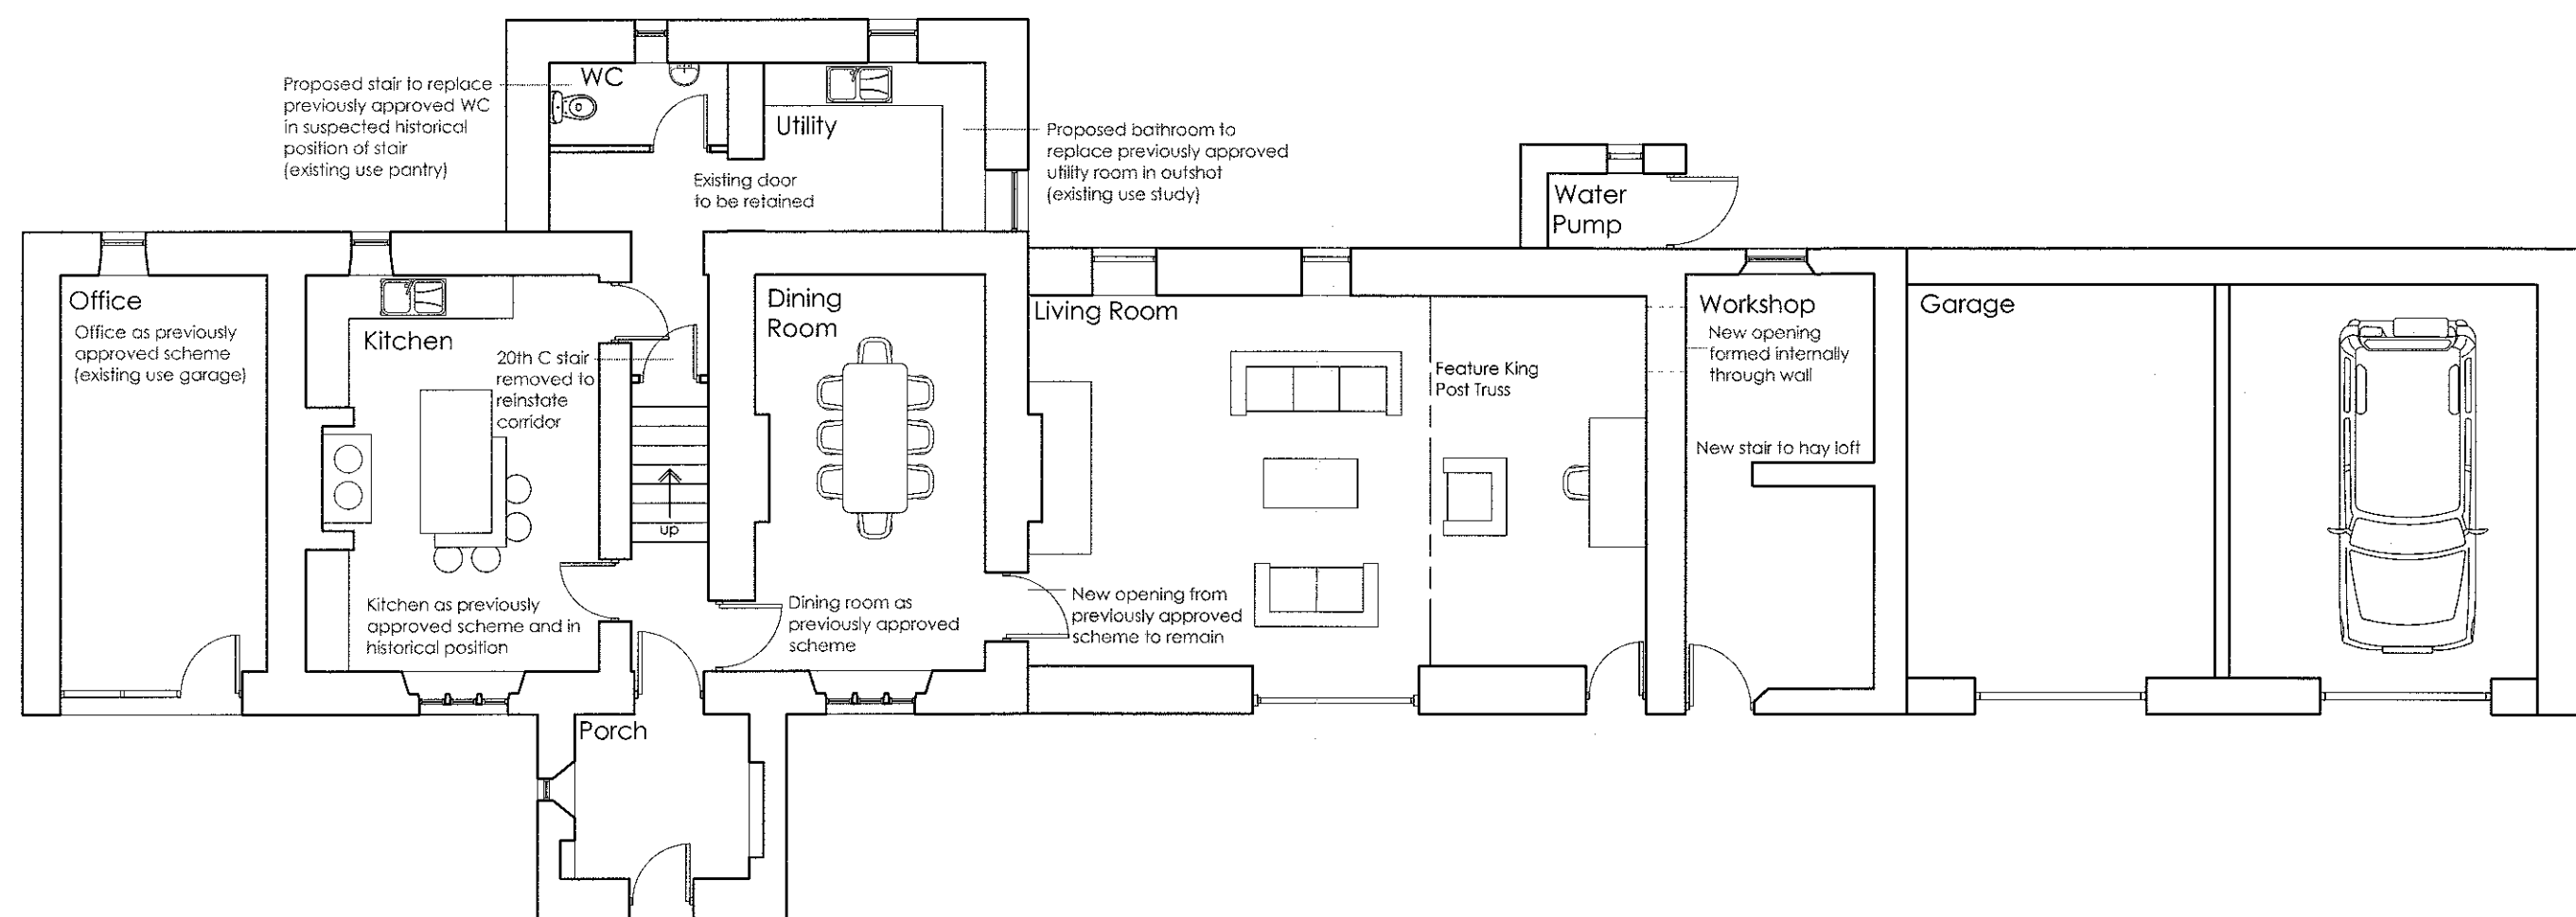

Ground Floor Plan - Previously Approved Application

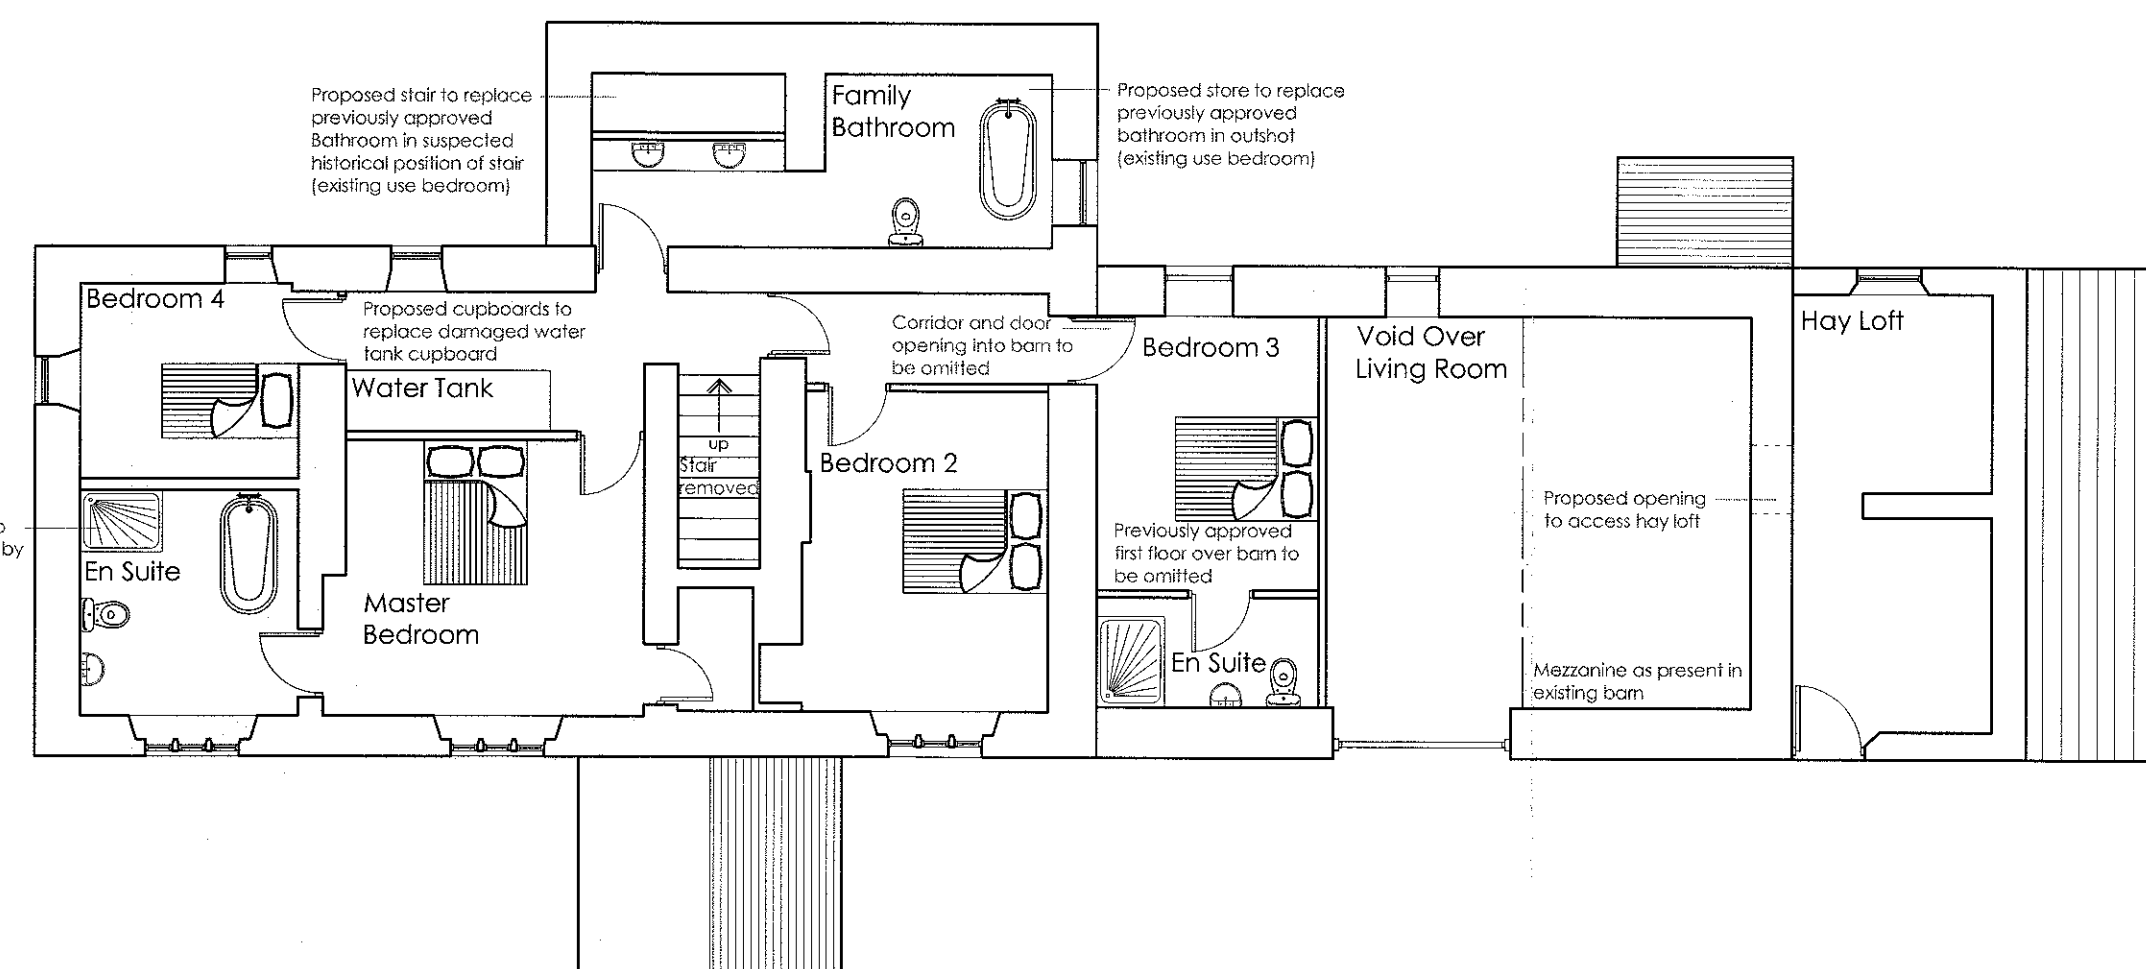

First Floor Plan - Previously Approved Application

320130500P

Client
Mr E Strachan

Job Title
Proposed Extension of Habitable
Accommodation into Machinery Store
Merrybent Hill Farm
Catlow Road
Slaiburn
BB7 3AQ

Drawing Title
Existing, Proposed and Previously Approved
Plans Highlighting Amendments

Scale
1:100 @ A1

Date
05/09/12

Drawn
A Harrison

spa
SUNDERLAND PEACOCK & ASSOCIATES LTD.
HAZELIERNE, PIMLICO ROAD, CUTHBERT
LANCASHIRE, BB7 2AG
T 01202 423178 F 01202 427328
E info@sunderlandpeacock.com
www.sunderlandpeacock.com



4282 -04