




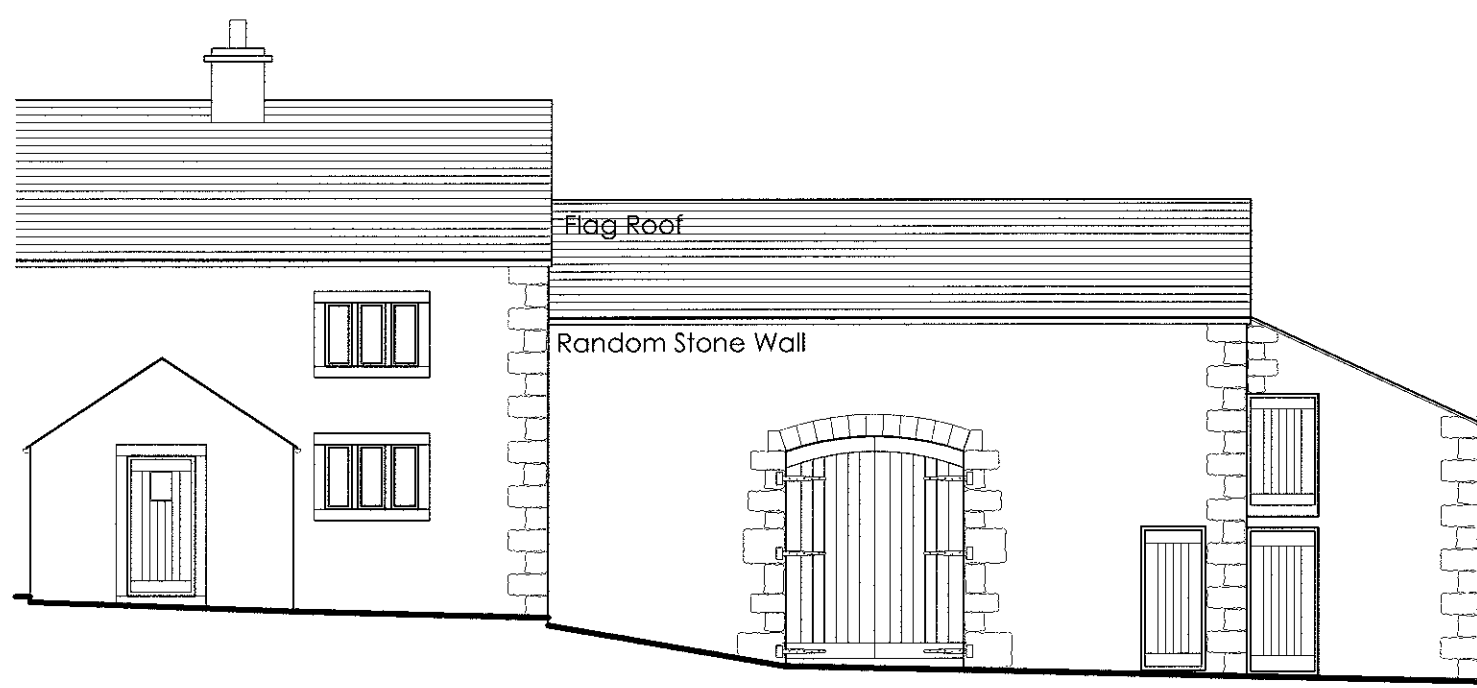


Part South East Elevation
Indicating barn doors in closed position

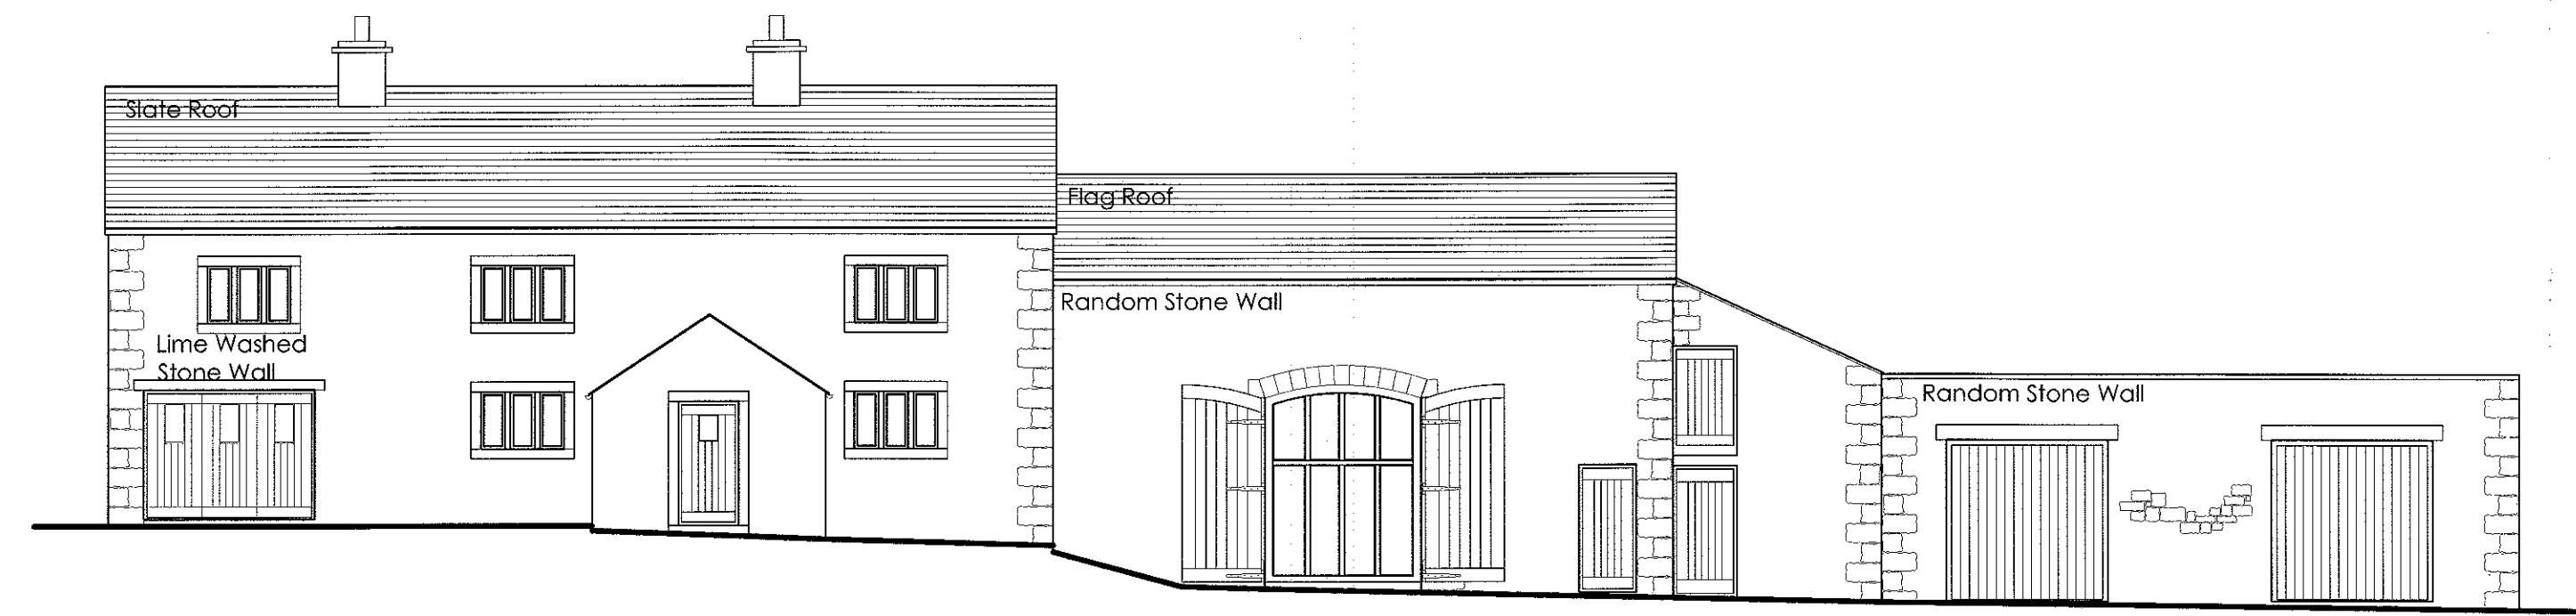


South East Elevation

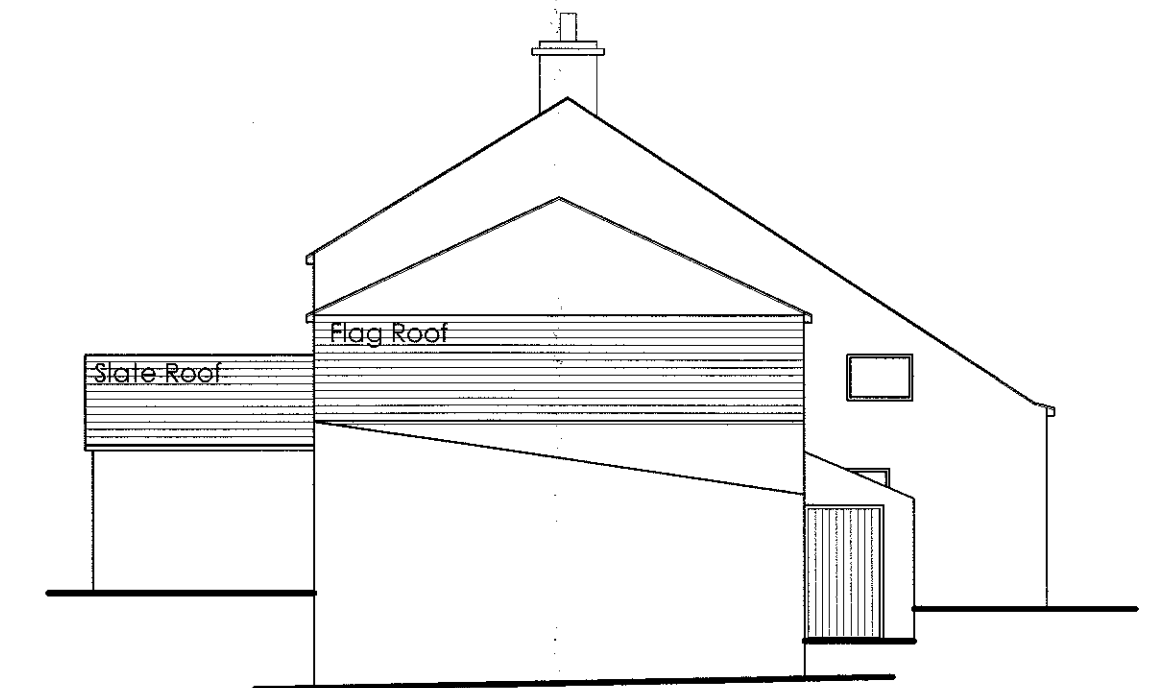


North East Elevation

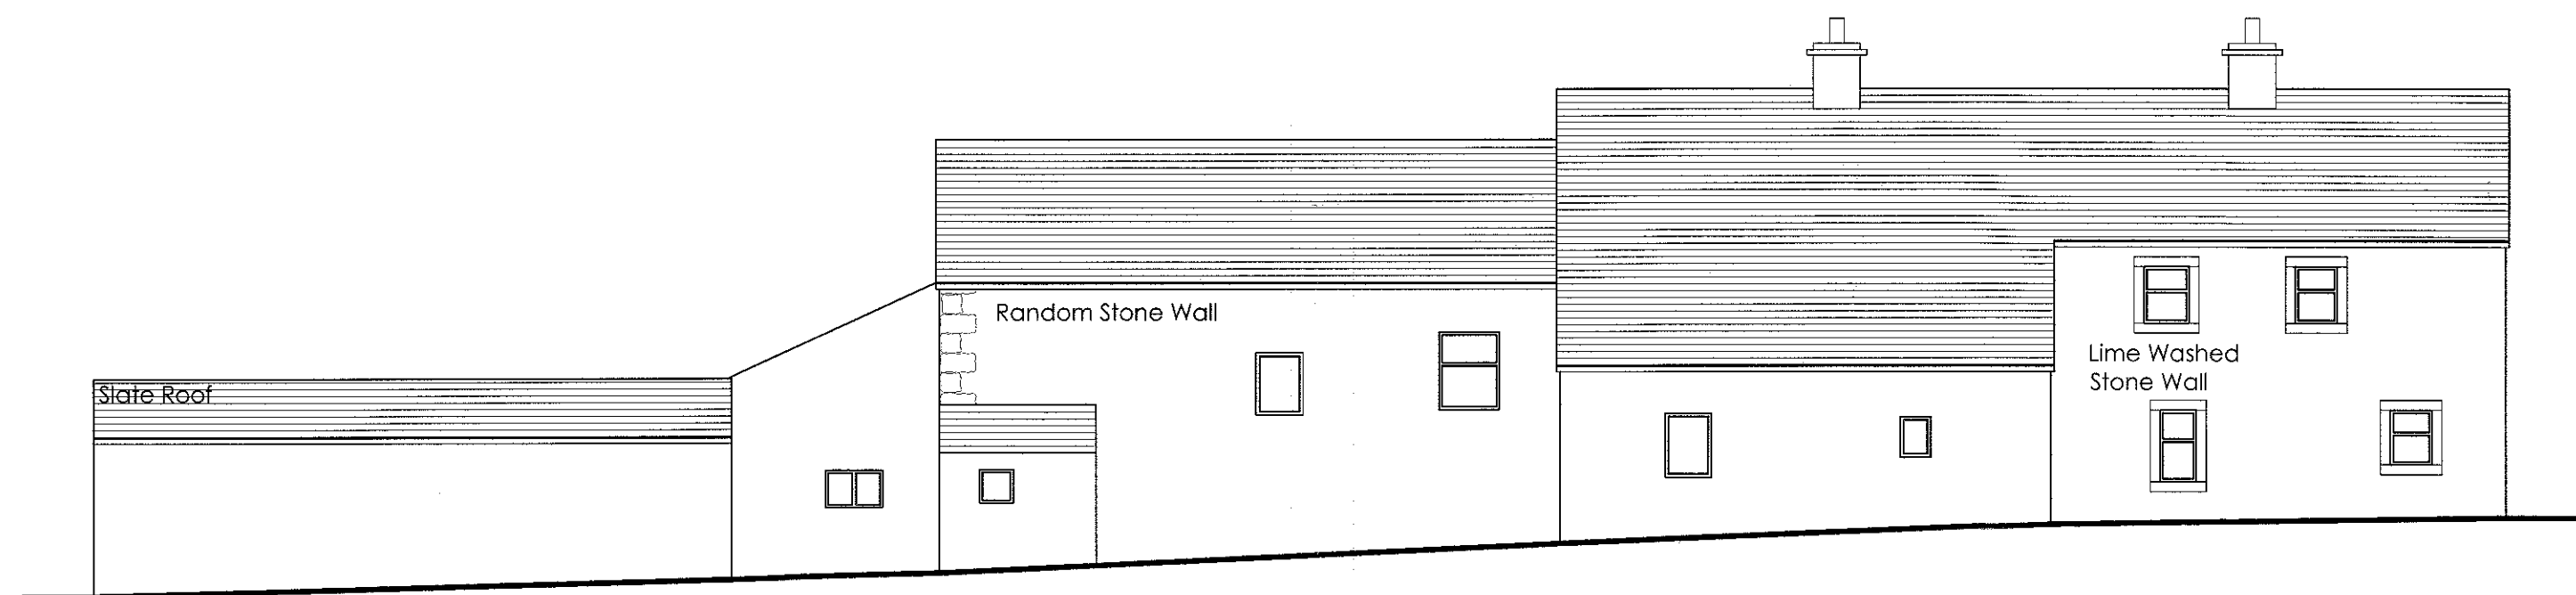


North West Elevation

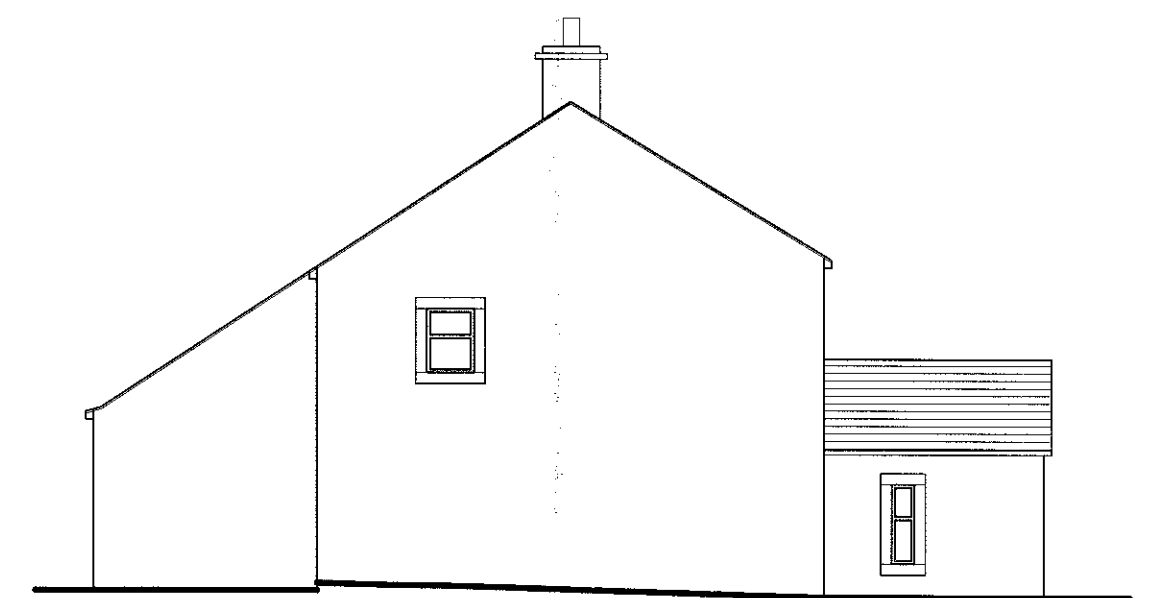

South West Elevation

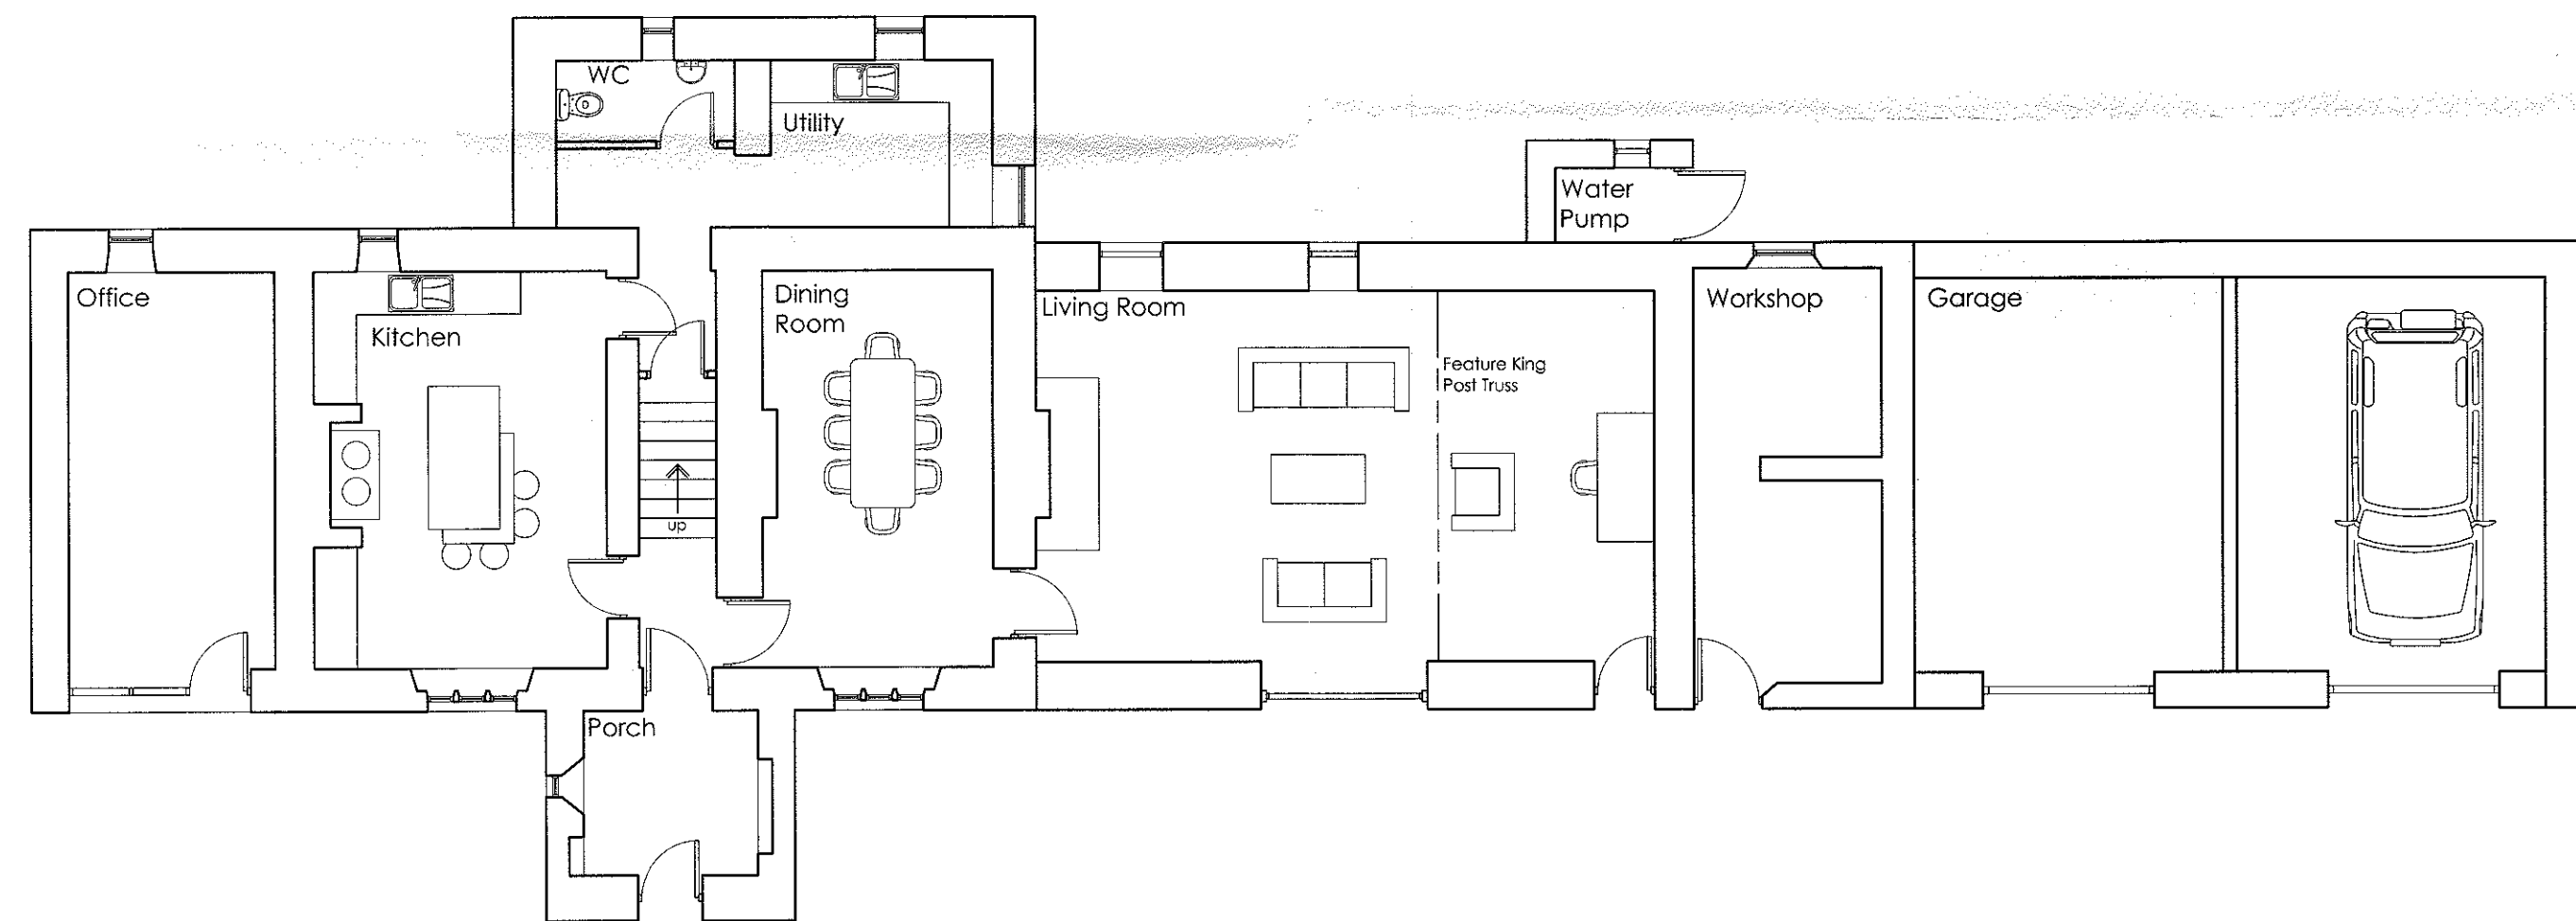

Ground Floor Plan

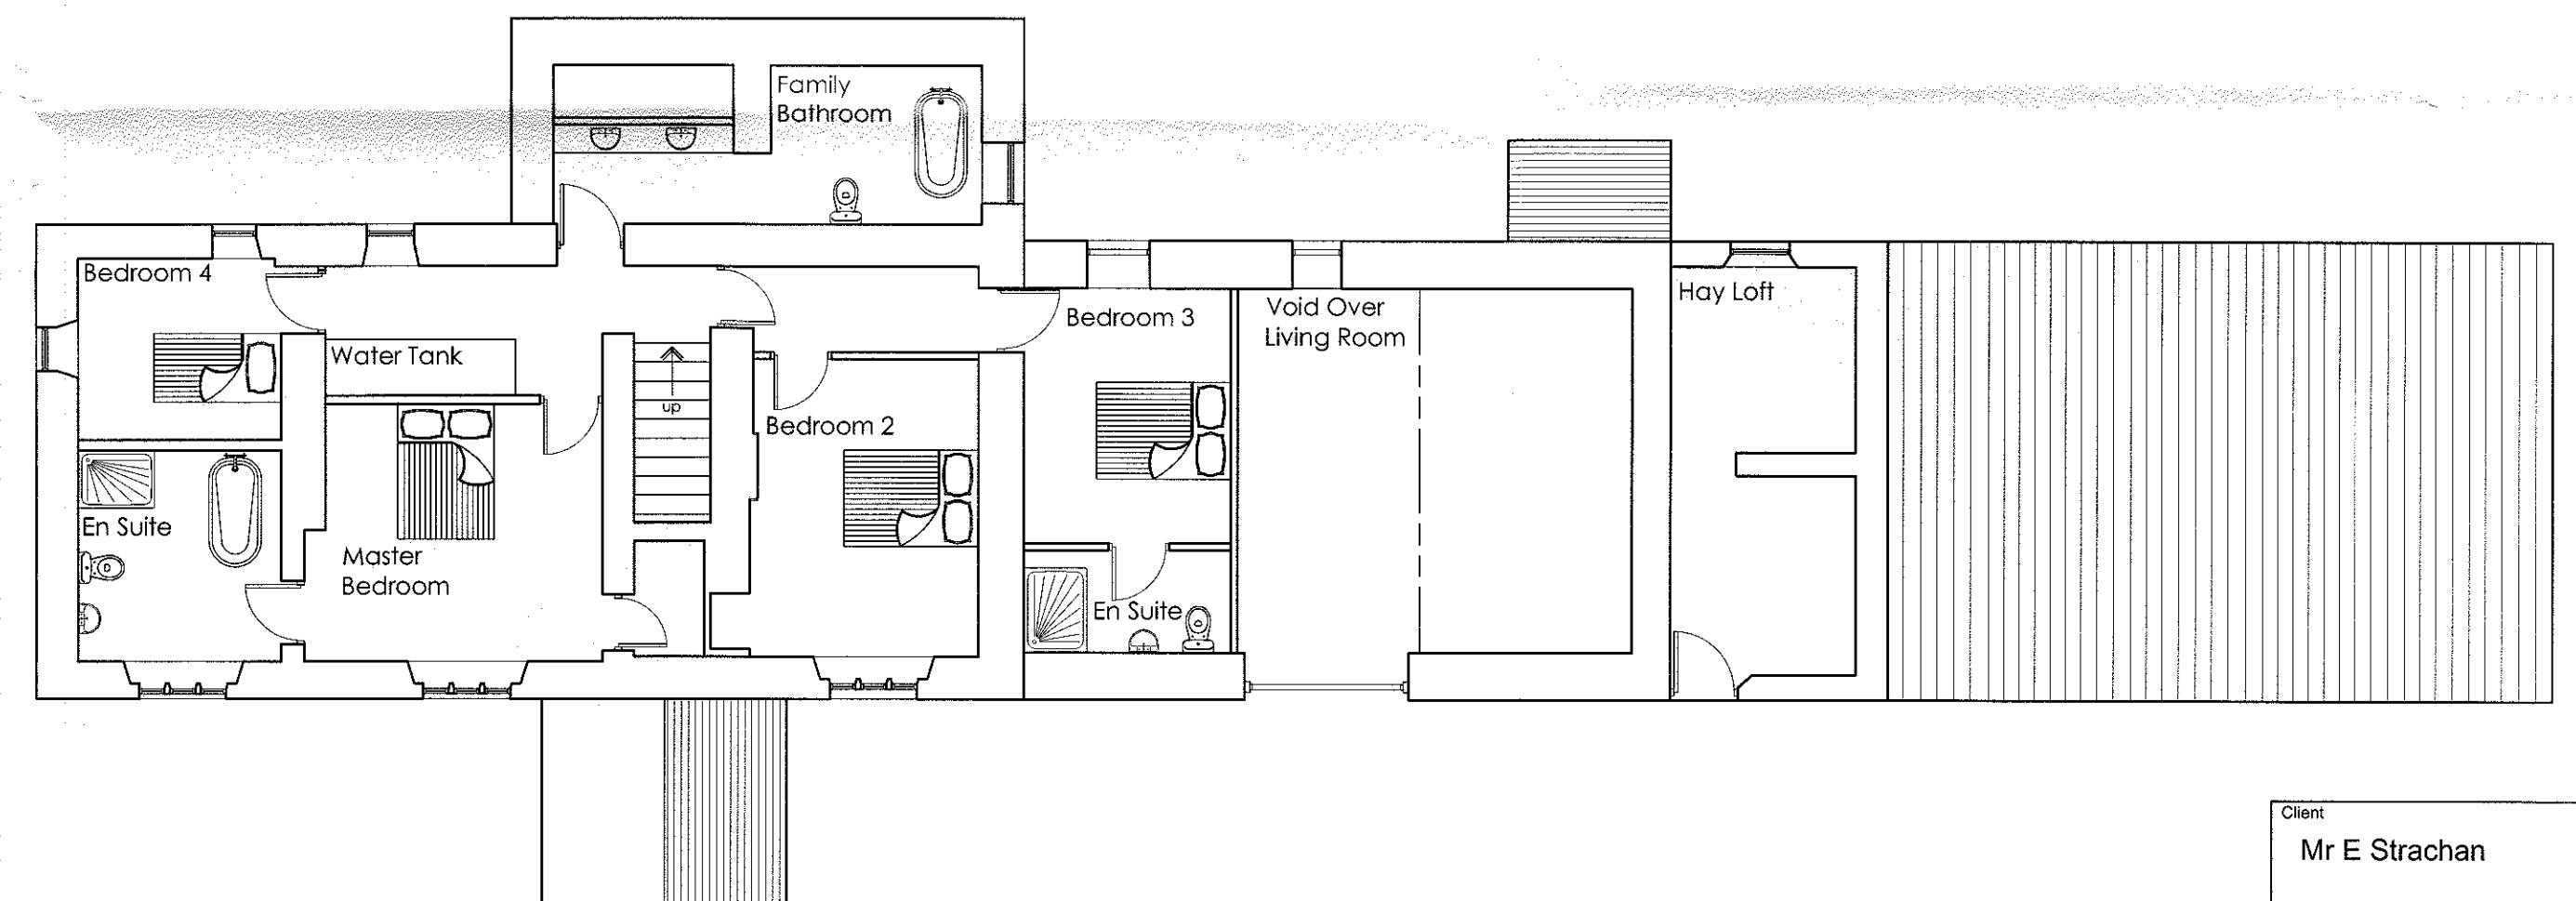

First Floor Plan

Client Mr E Strachan		
Job Title Proposed Extension of Habitable Accommodation into Machinery Store Merrybent Hill Farm Catlow Road Slaidburn BB7 3AQ		
Drawing Title Previously Approved Plans and Elevations		
Scale 1:100 @ A1	Date 05/09/12	Drawn A Harrison
 SUNDERLAND PEACOCK ARCHITECTS SUNDERLAND PEACOCK & ASSOCIATES LTD. HAZELHIRE, PIMLICO ROAD, CLITHEROE LANCASHIRE, BB7 3AQ T 01524 422178 F 01524 427228 E info@sunderlandpeacock.com www.sunderlandpeacock.com		