



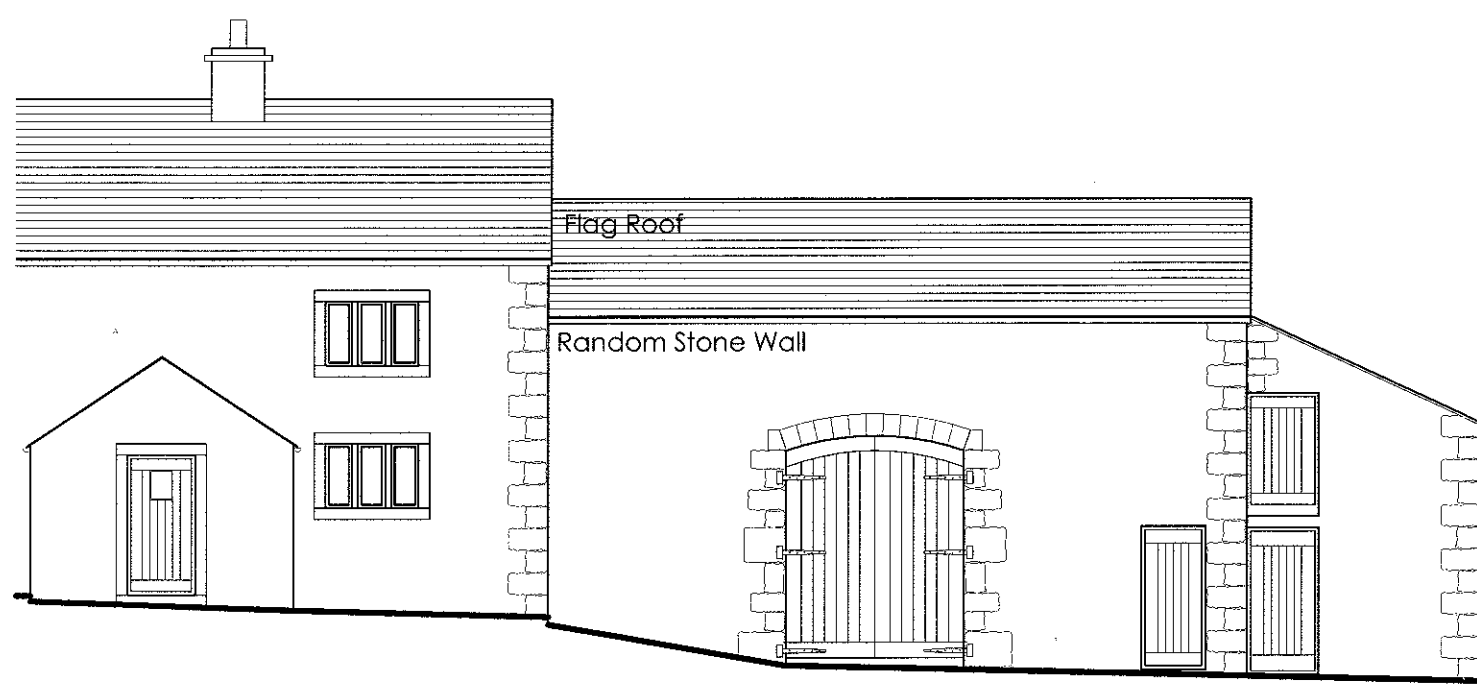


Part South East Elevation


Indicating barn doors in closed position

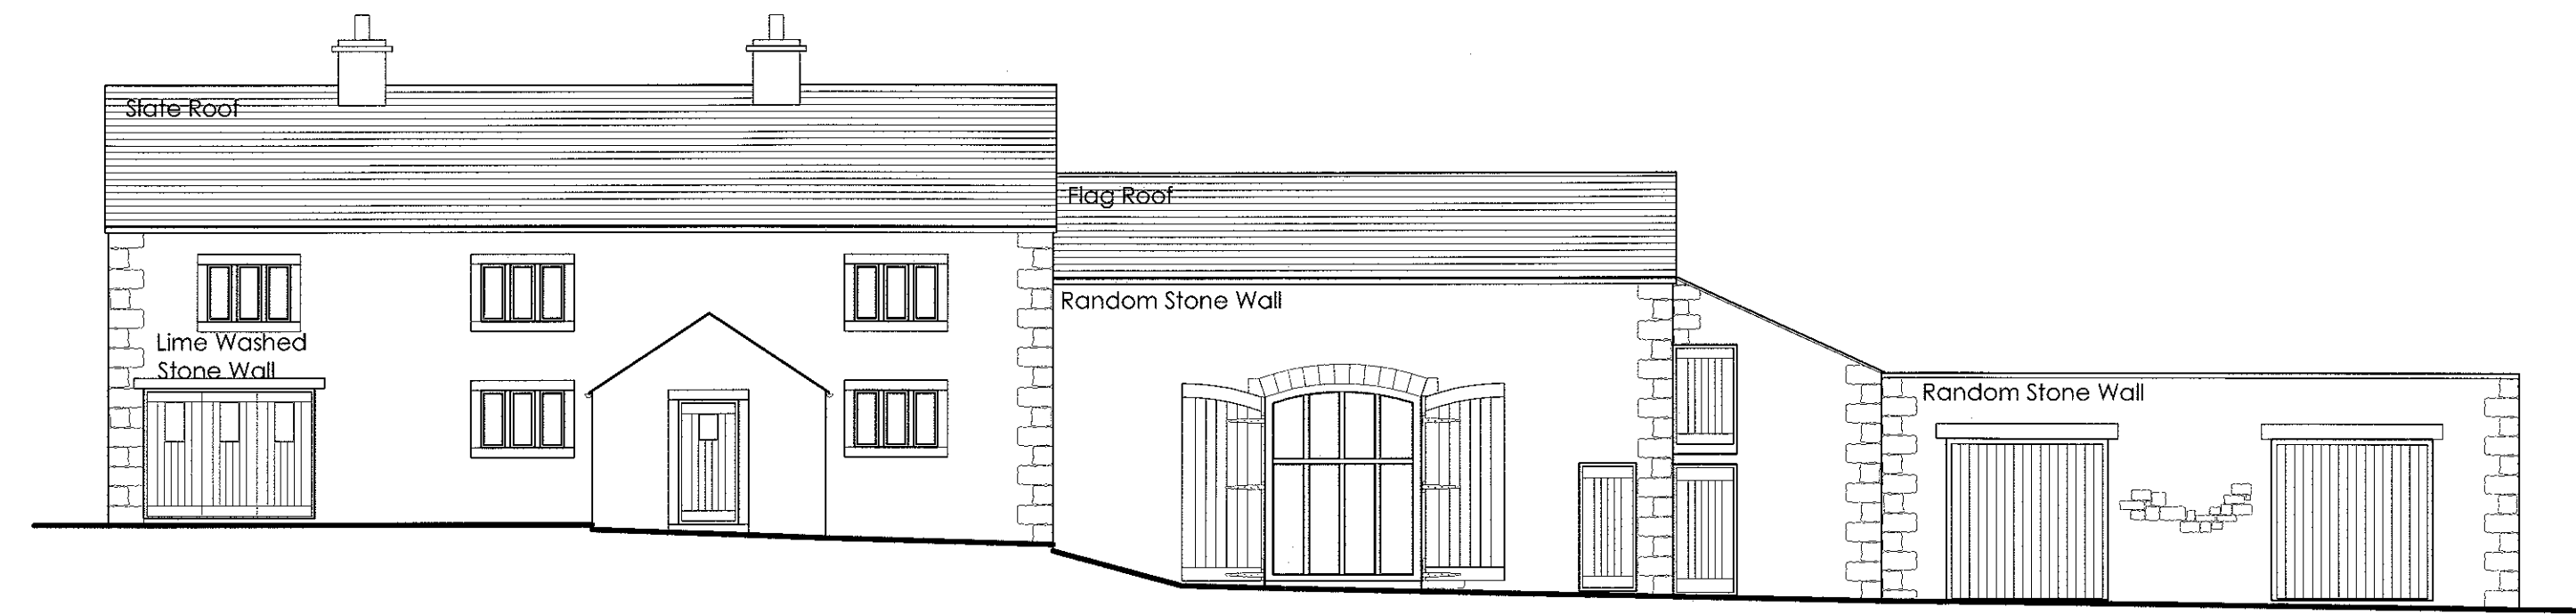


South East Elevation

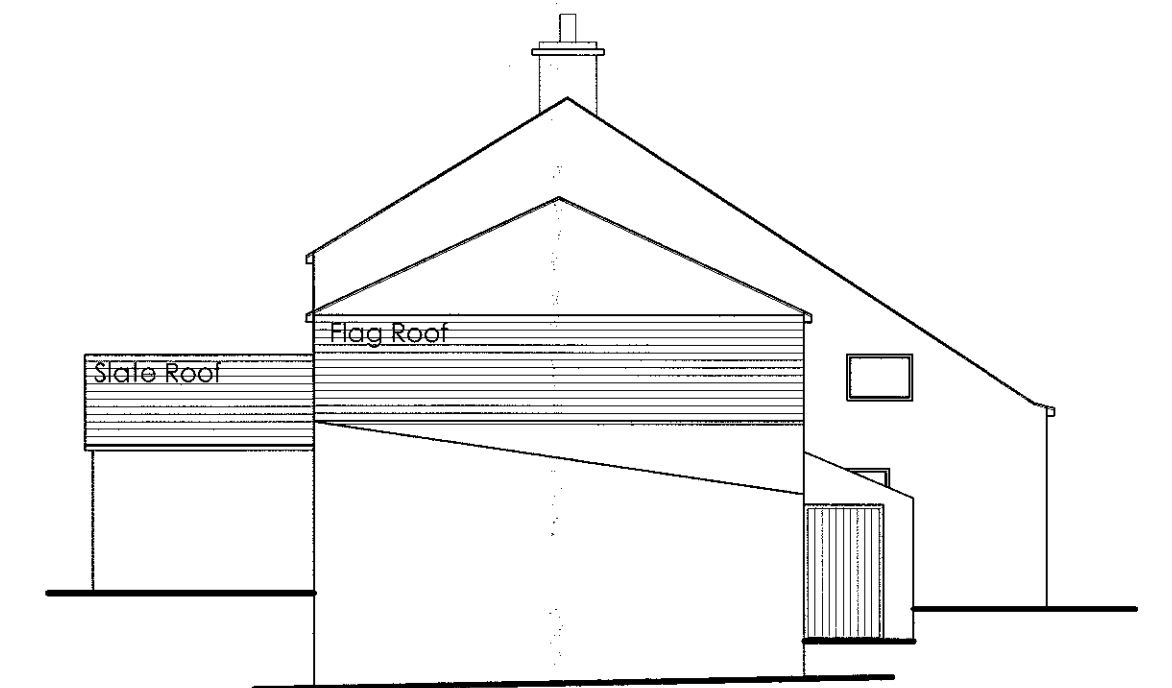


North East Elevation

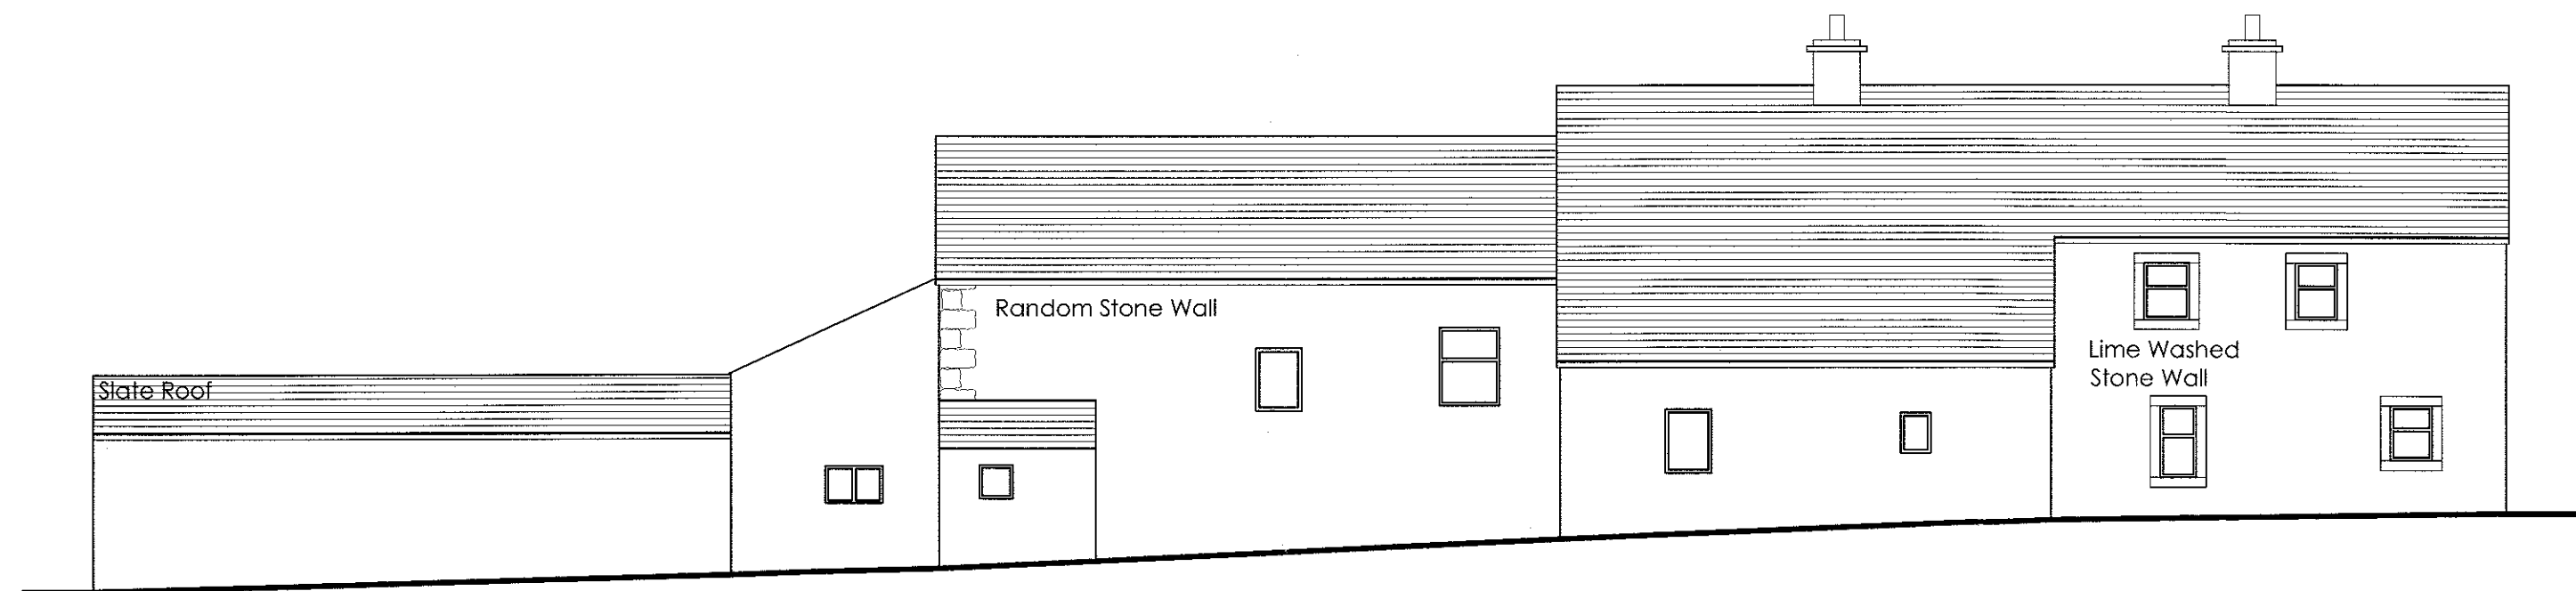


North West Elevation

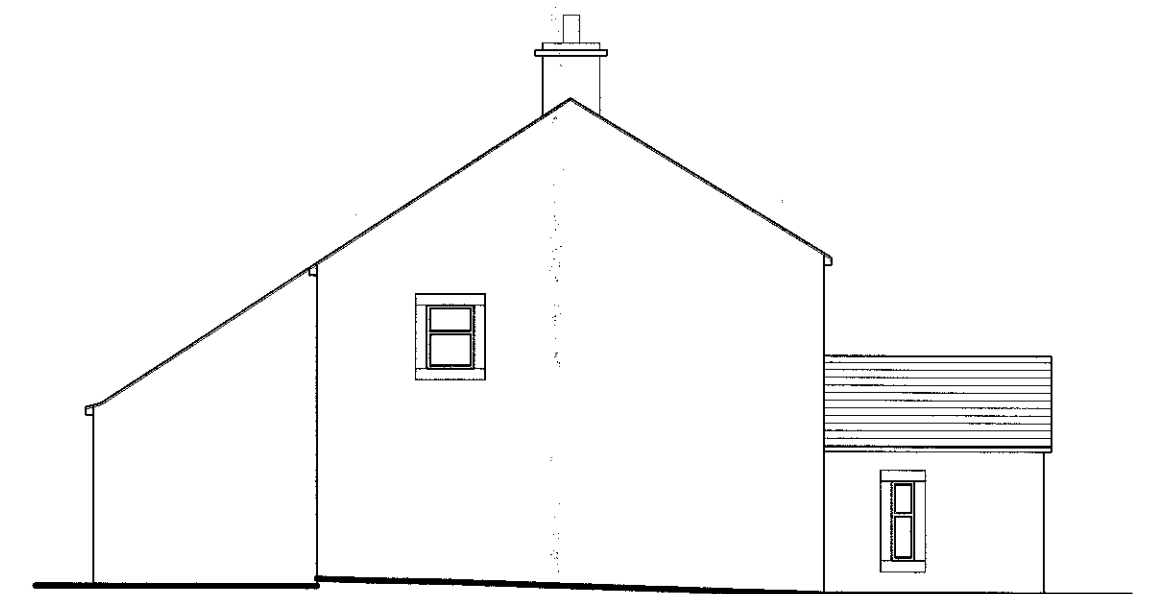

South West Elevation

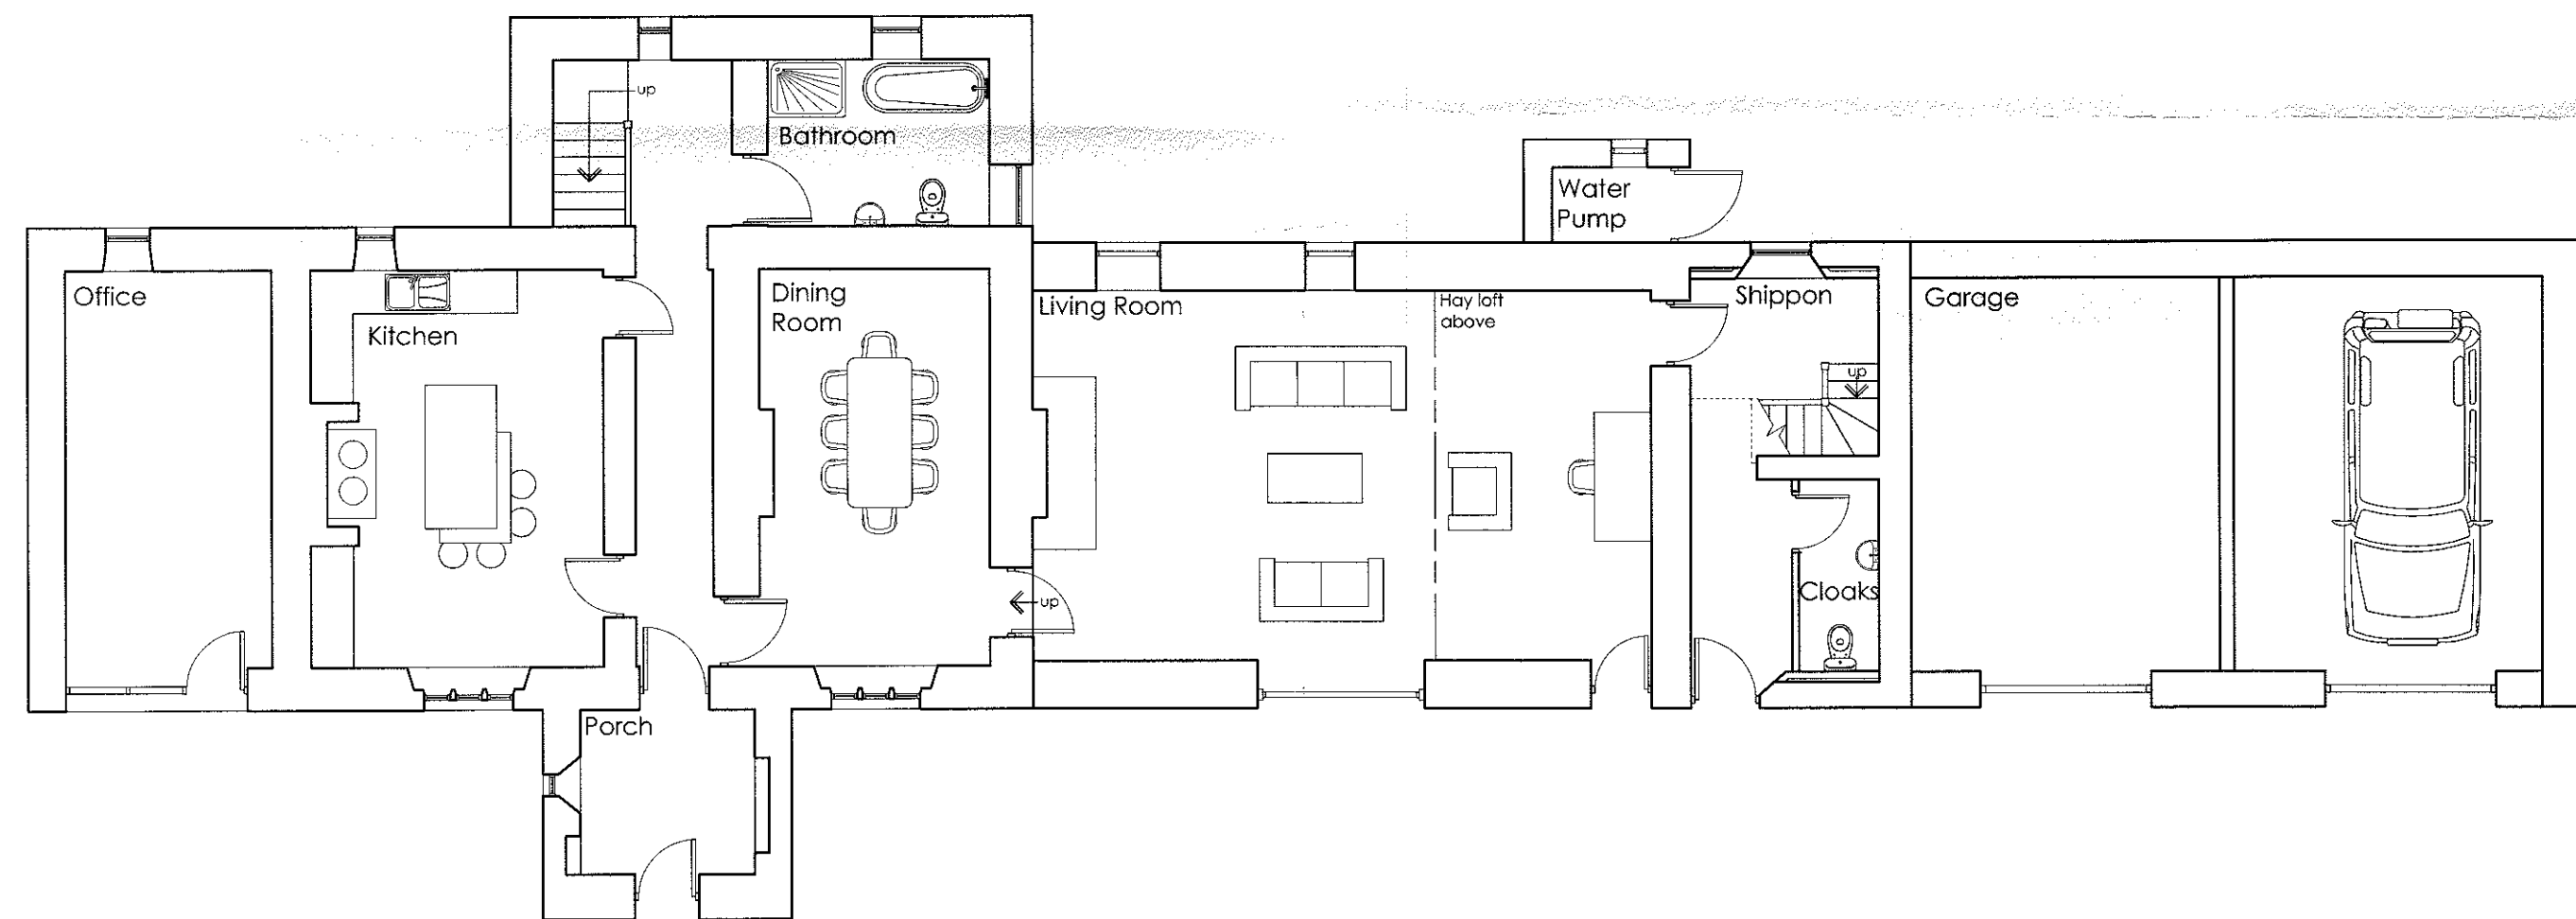

Ground Floor Plan

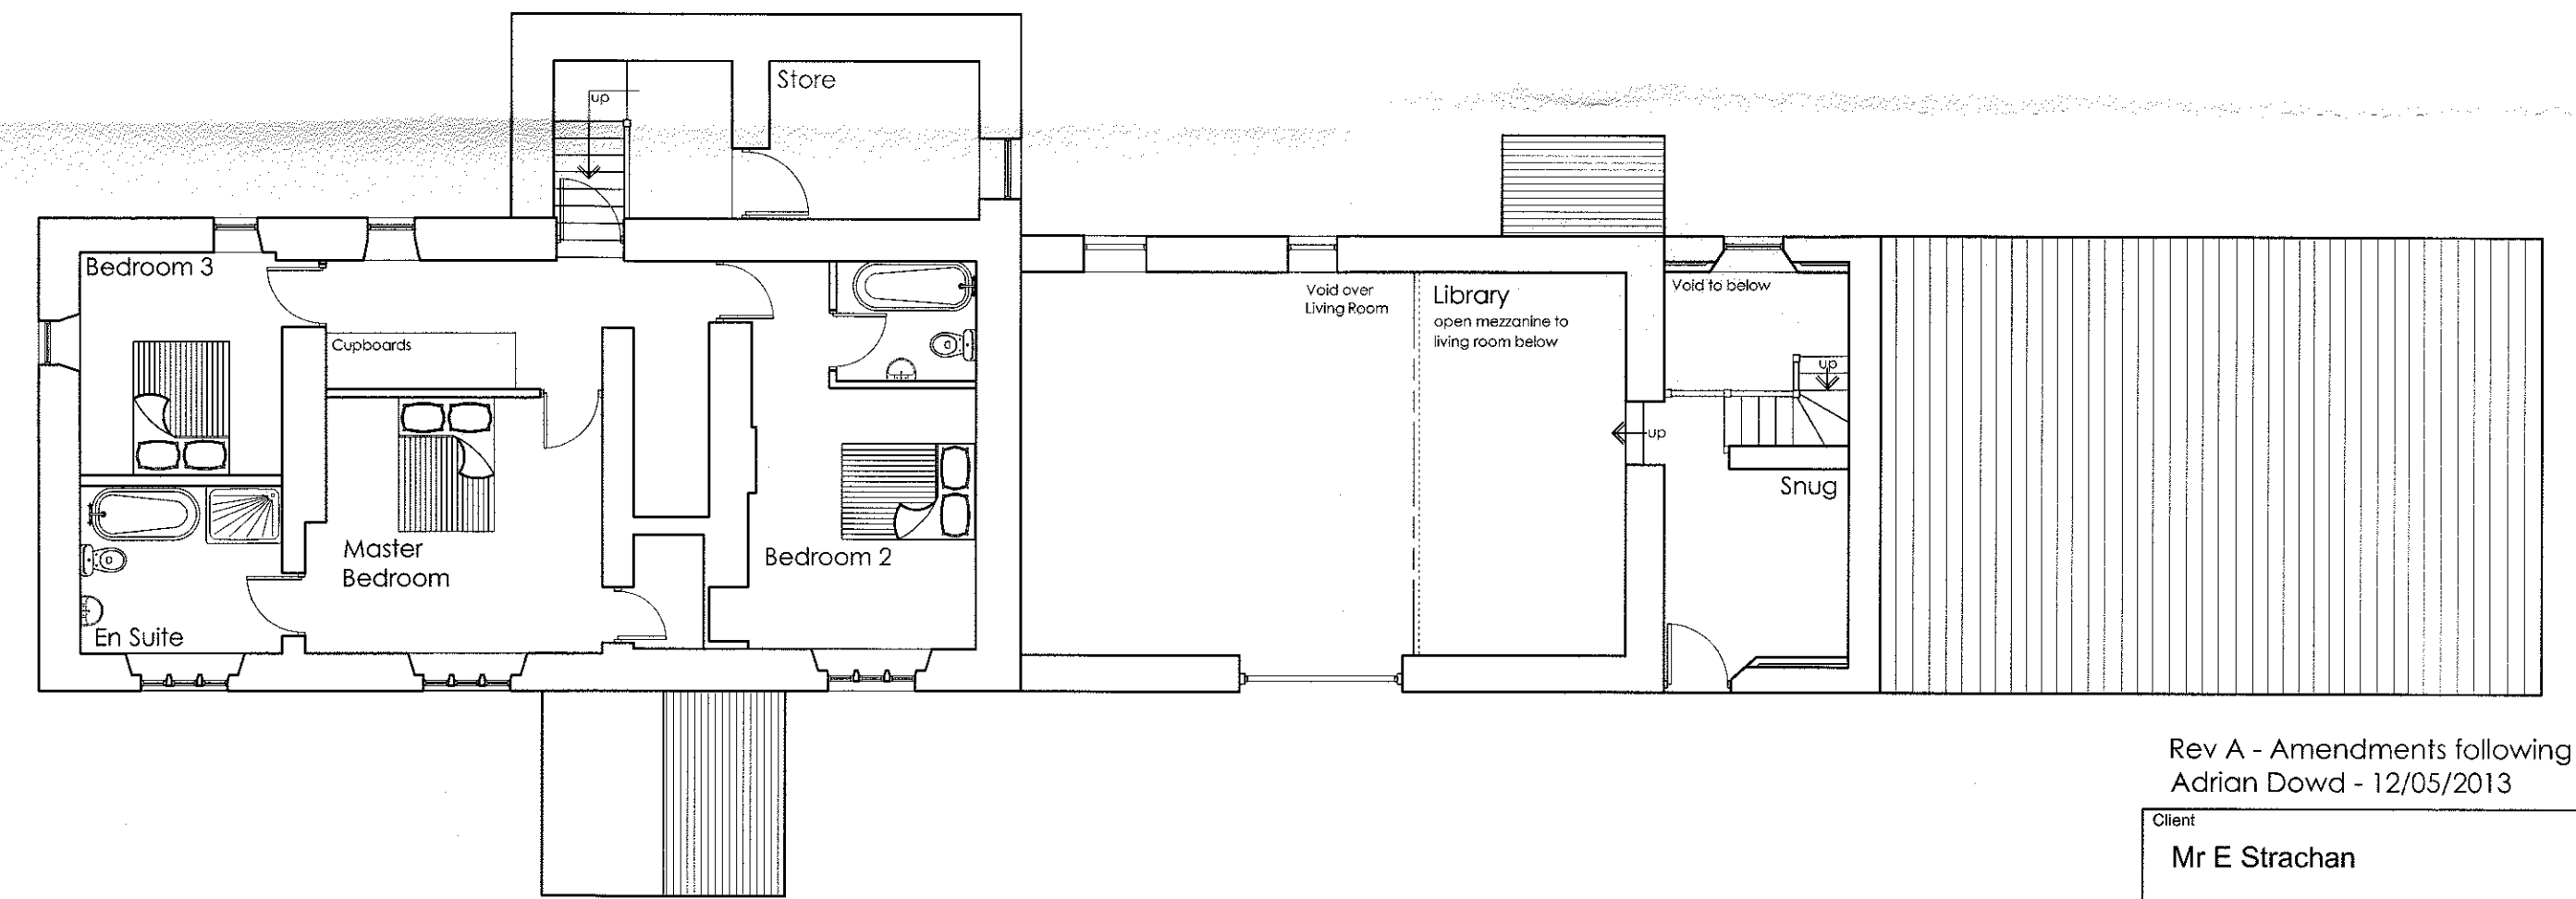

First Floor Plan

Rev A - Amendments following meeting with
Adrian Dowd - 12/05/2013

Client
Mr E Strachan

Job Title
Proposed Extension of Habitable
Accommodation into Machinery Store
Merrybent Hill Farm
Catlow Road
Slaidburn
BB7 3AQ

3 20130500 P

Drawing Title
Proposed Plans and Elevations

Scale
1:100 @ A1

Date
05/09/12

Drawn
A Harrison

spa
ARCHITECTS

SUNDERLAND PEACOCK & ASSOCIATES LTD.
HAZELHIRE, PIMLICO ROAD, CLITHEROE
LANCASHIRE, BB7 2AG
T 01524 423178 F 01524 42328
E info@sunderlandpeacock.com
www.sunderlandpeacock.com



4282 -02A