


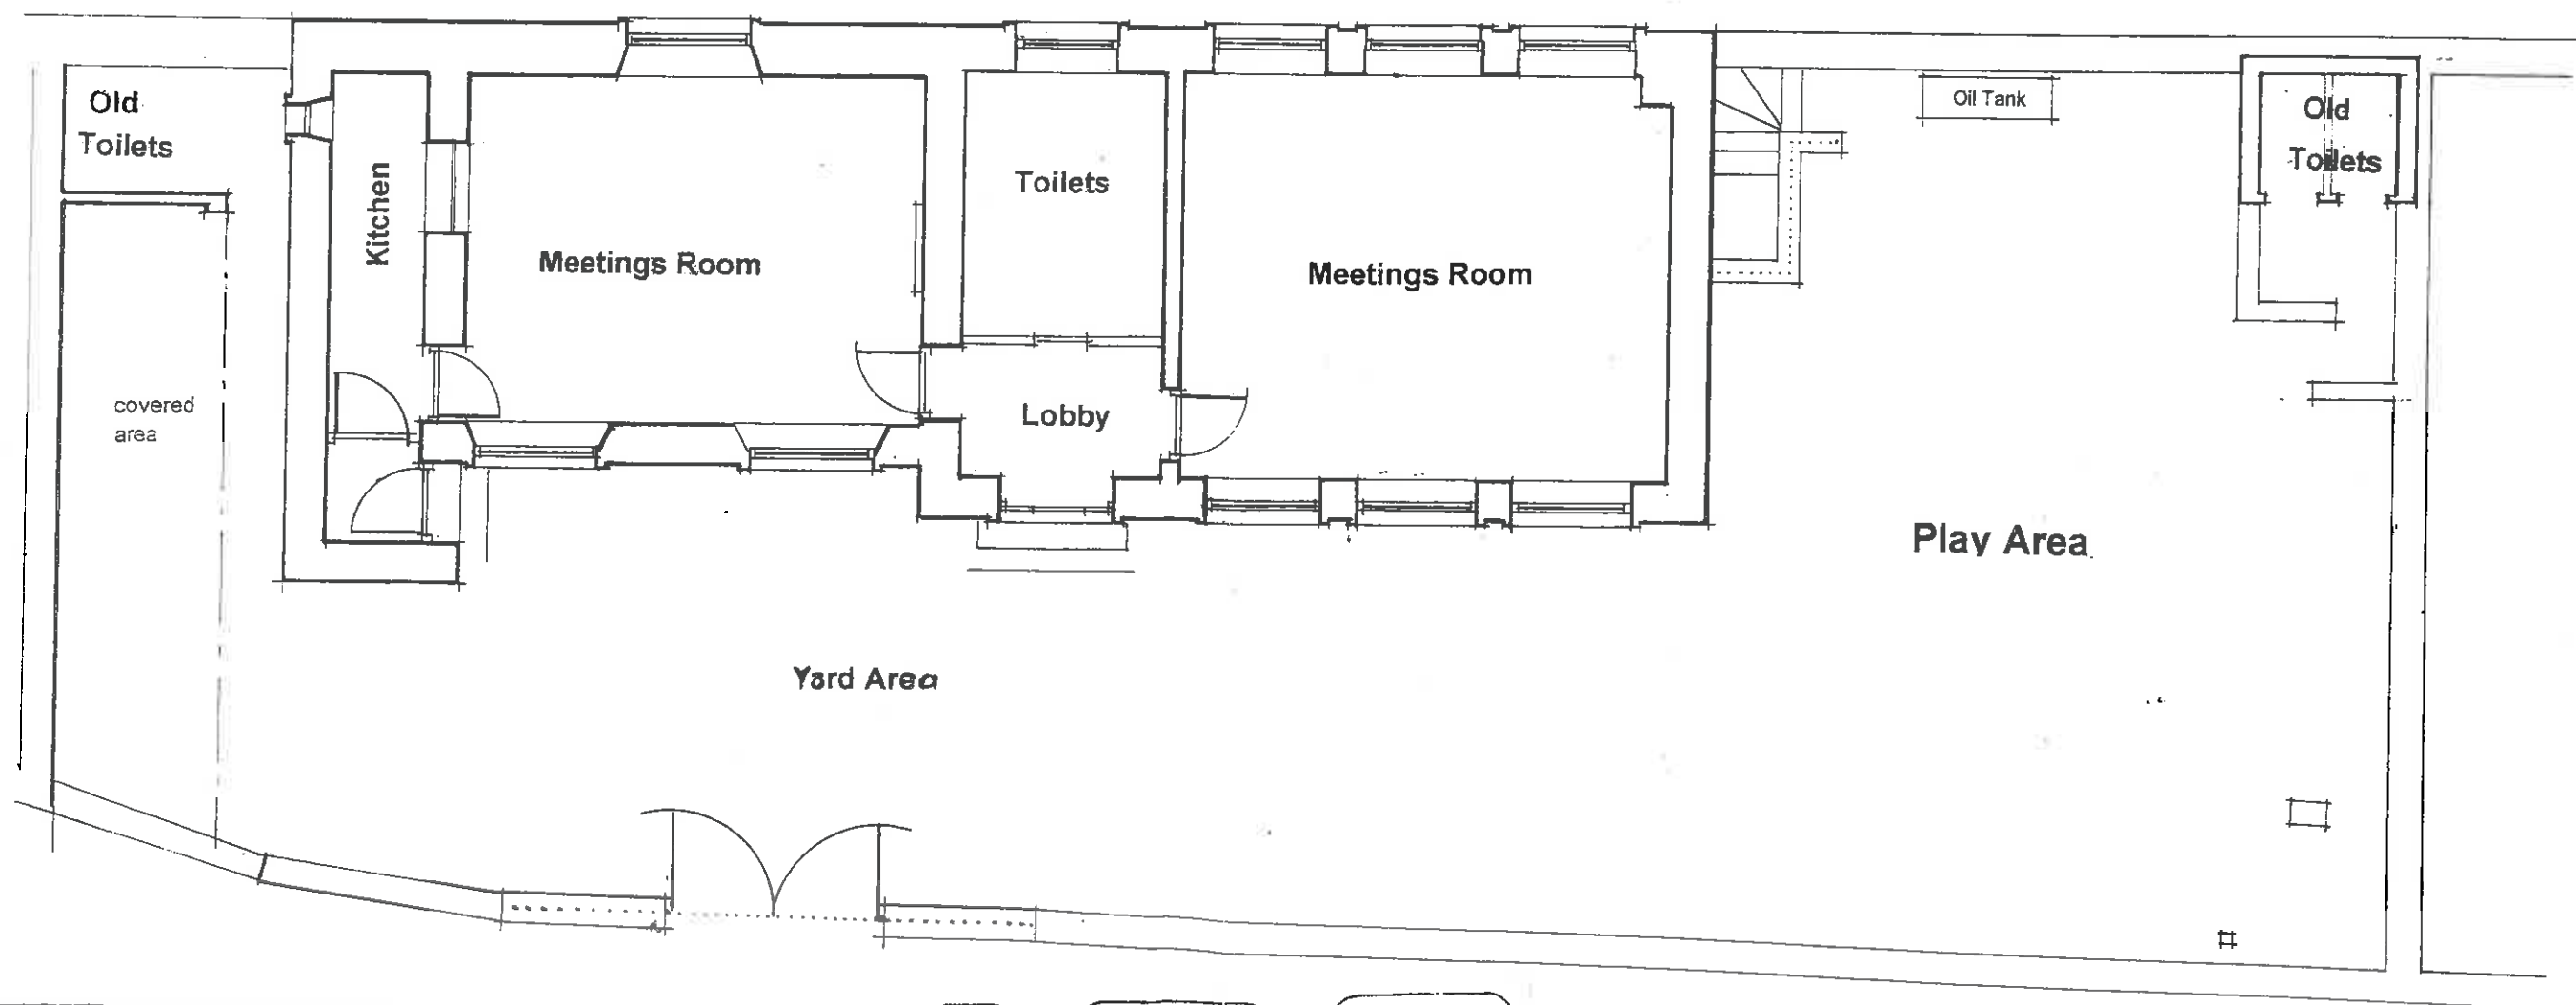


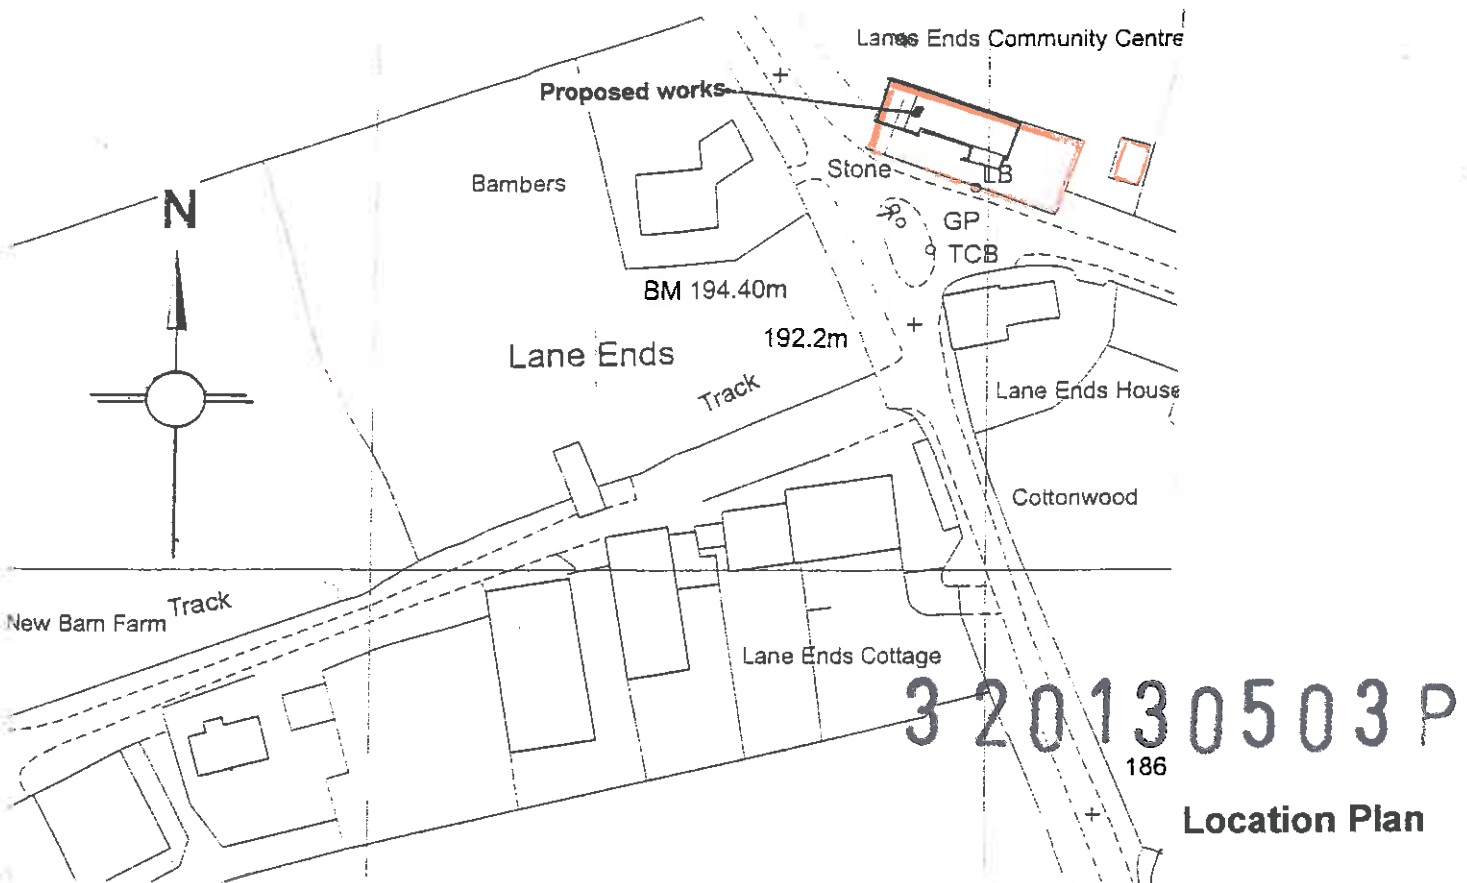

3 20130503 P

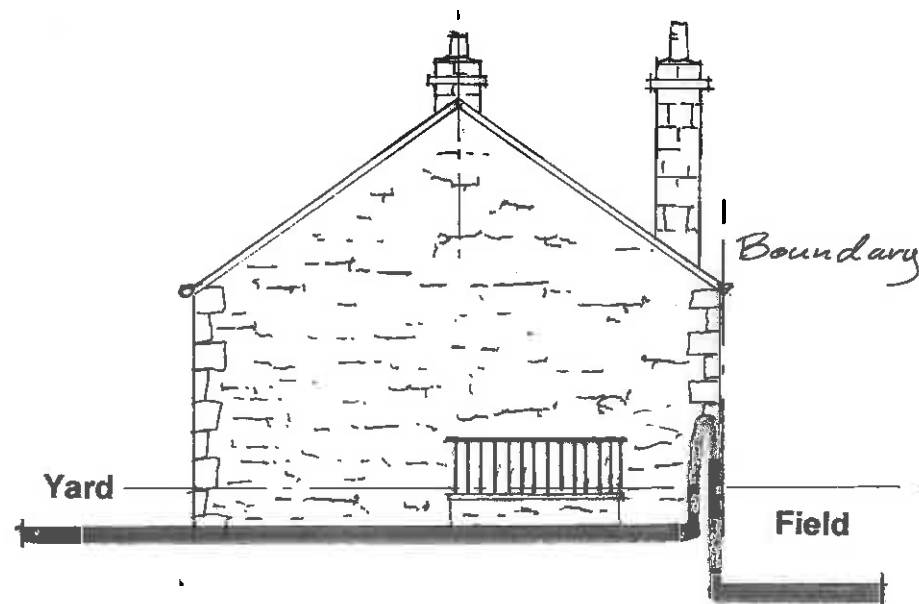


Side Elevation

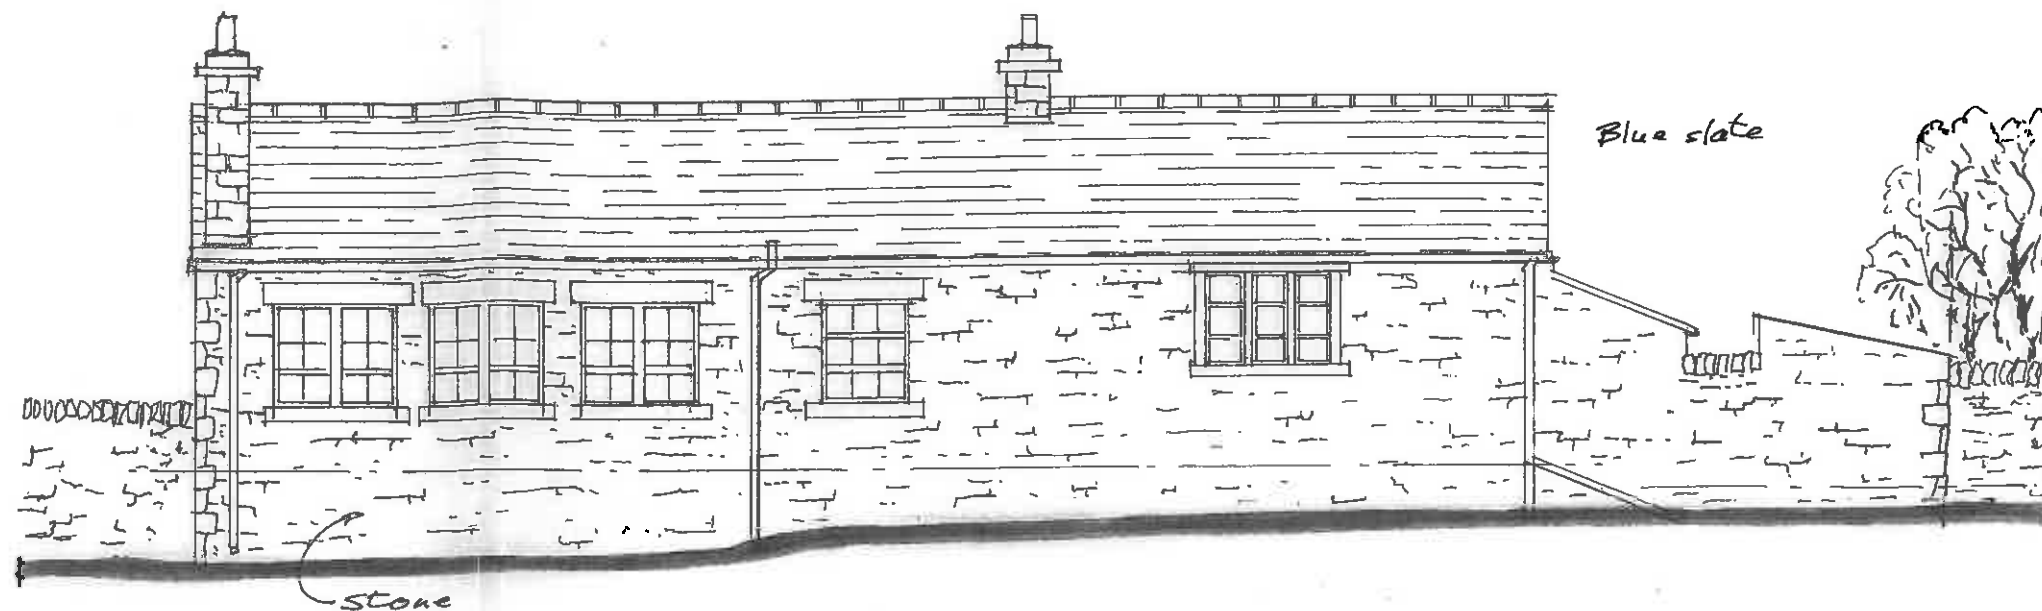

Rear Elevation



Front Elevation

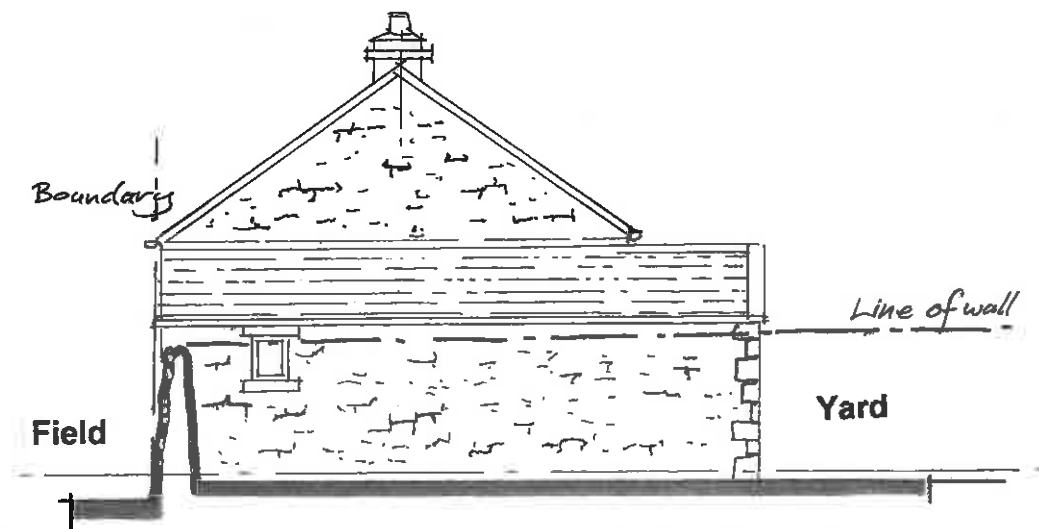

Side Elevation

Existing Elevations

Jeff Marshall & Associates.
Architectural Designers & Surveyors.
Tel. 01200 440157

Project. Proposed Old School conversion
to dwelling at Lane Ends
Title. Existing Elevations

Scale 1:100
Date May 2013

Drg N°
210/3/2
Rev.