



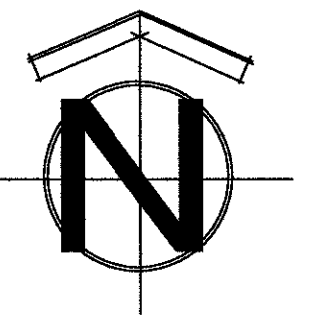

Ordnance Survey (c) Crown Copyright 2013. All rights reserved. Licence number 100020449
Location Plan @1:1000

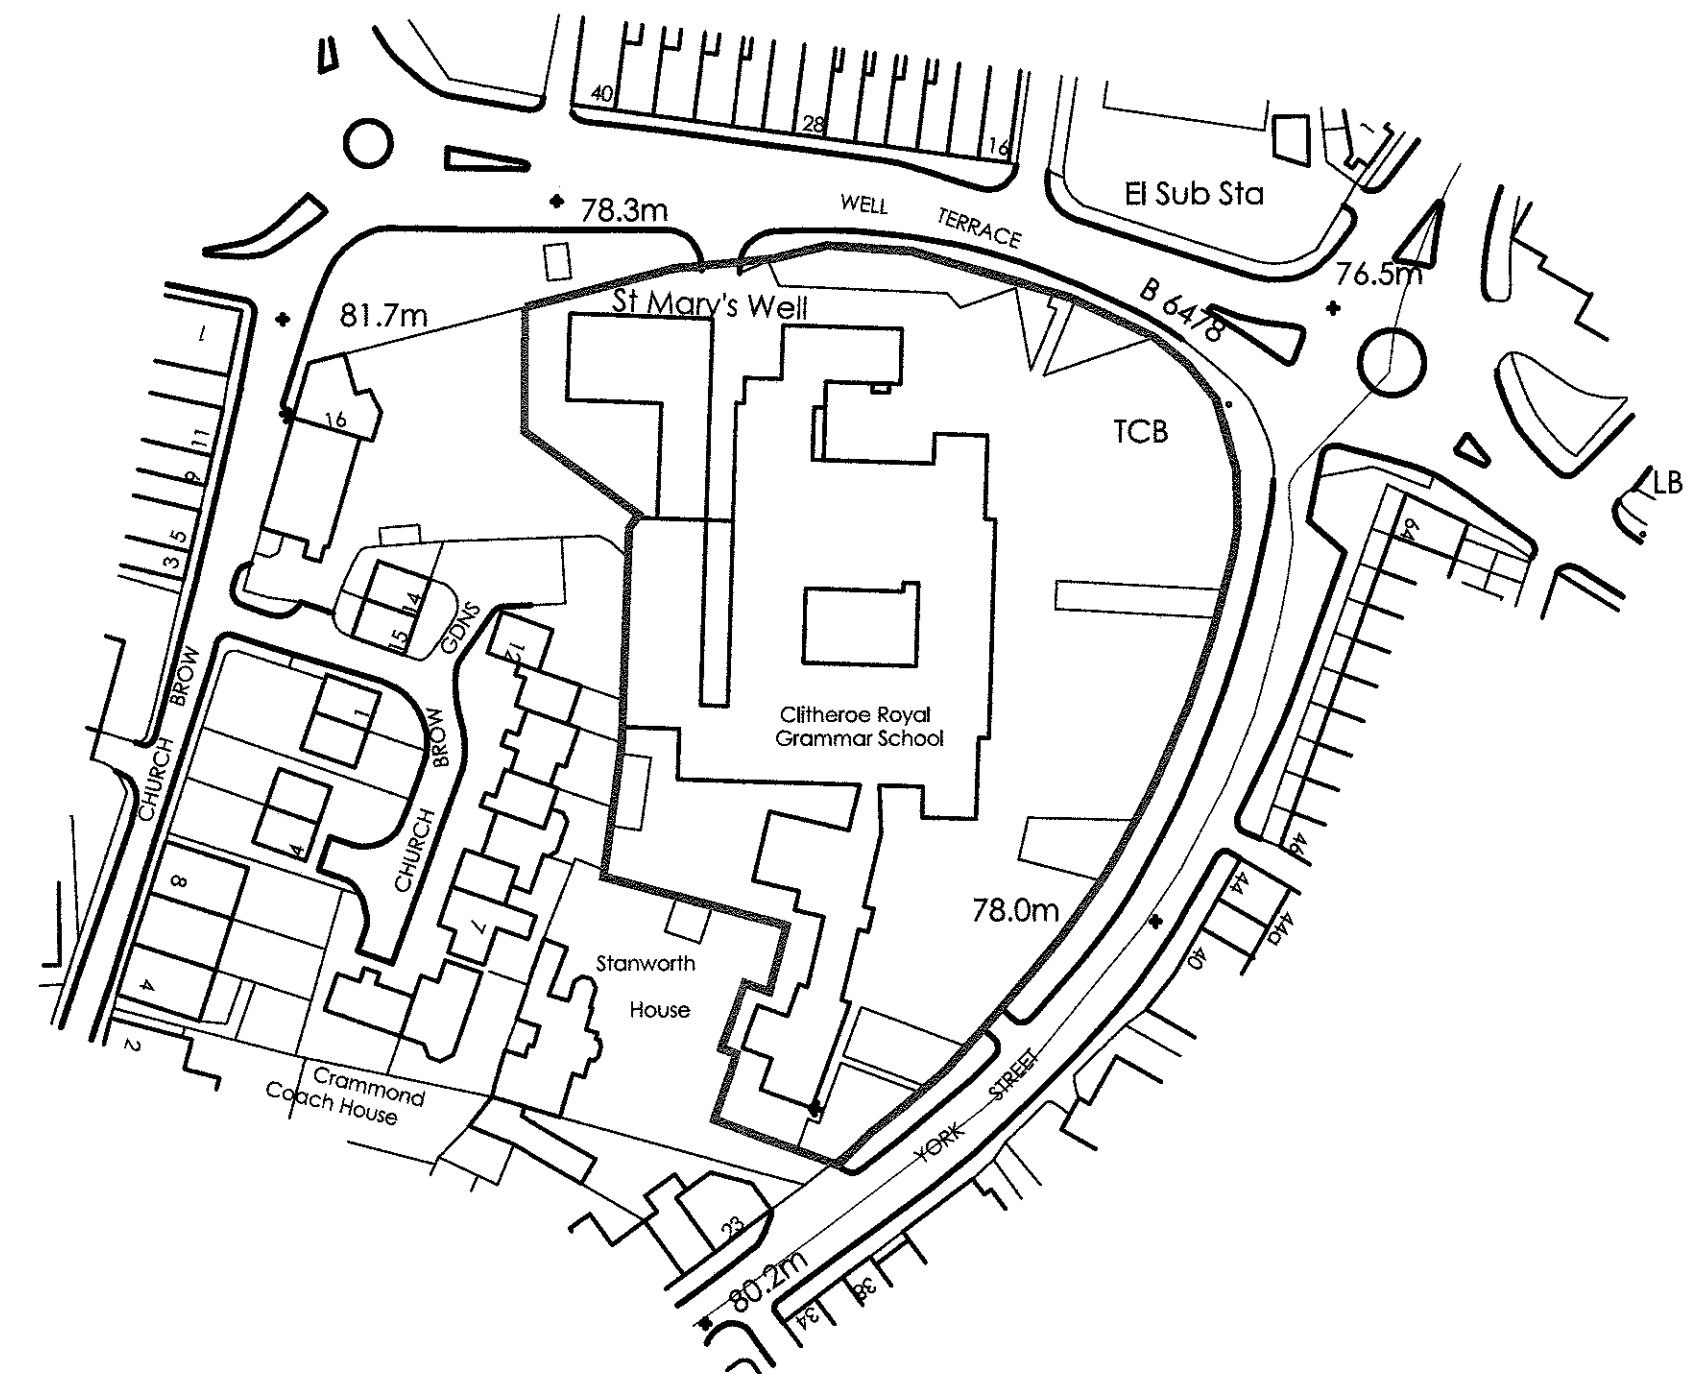

Existing Front Elevation @1:100

Existing Central Window to be removed and replaced with new Central double glazed, leaded window units. All existing stone surrounds to be retained

Existing Central Window to be removed and replaced with new Central double glazed, leaded window units. All existing stone surrounds to be retained

Existing Central Window to be removed and replaced with new Central double glazed, leaded window units. All existing stone surrounds to be retained

Existing Central Window to be removed and replaced with new Central double glazed, leaded window units. All existing stone surrounds to be retained

Existing Central Window to be removed and replaced with new Central double glazed, leaded window units. All existing stone surrounds to be retained

320130506P

PROJECT: Clitheroe Royal Grammar School - 6th Form		DRAWING NUMBER: p5490	
DRAWING TITLE: Existing Front Elevation		L01	
CLIENT: School Governors		REVISION:	
Cassidy+Ashton www.cassidyashton.co.uk		DRAWN BY: JGR	
		SCALE @ A1: 1:100	
		DATE: March 13	

ARCHITECTURE BUILDING SURVEYING TOWN PLANNING			
Preston Office: 7 East Cliff, Preston, Lancashire, PR1 3JE		T: 01772 258356	
Chester Office: Cassidy House, Station Road, Chester, CH1 3DW		T: 01244 402900	
This drawing is subject to copyright and it not to be reproduced in part or whole without approval. Do not scale this drawing - check all dimensions on plan			