




scale 1:50 for plans

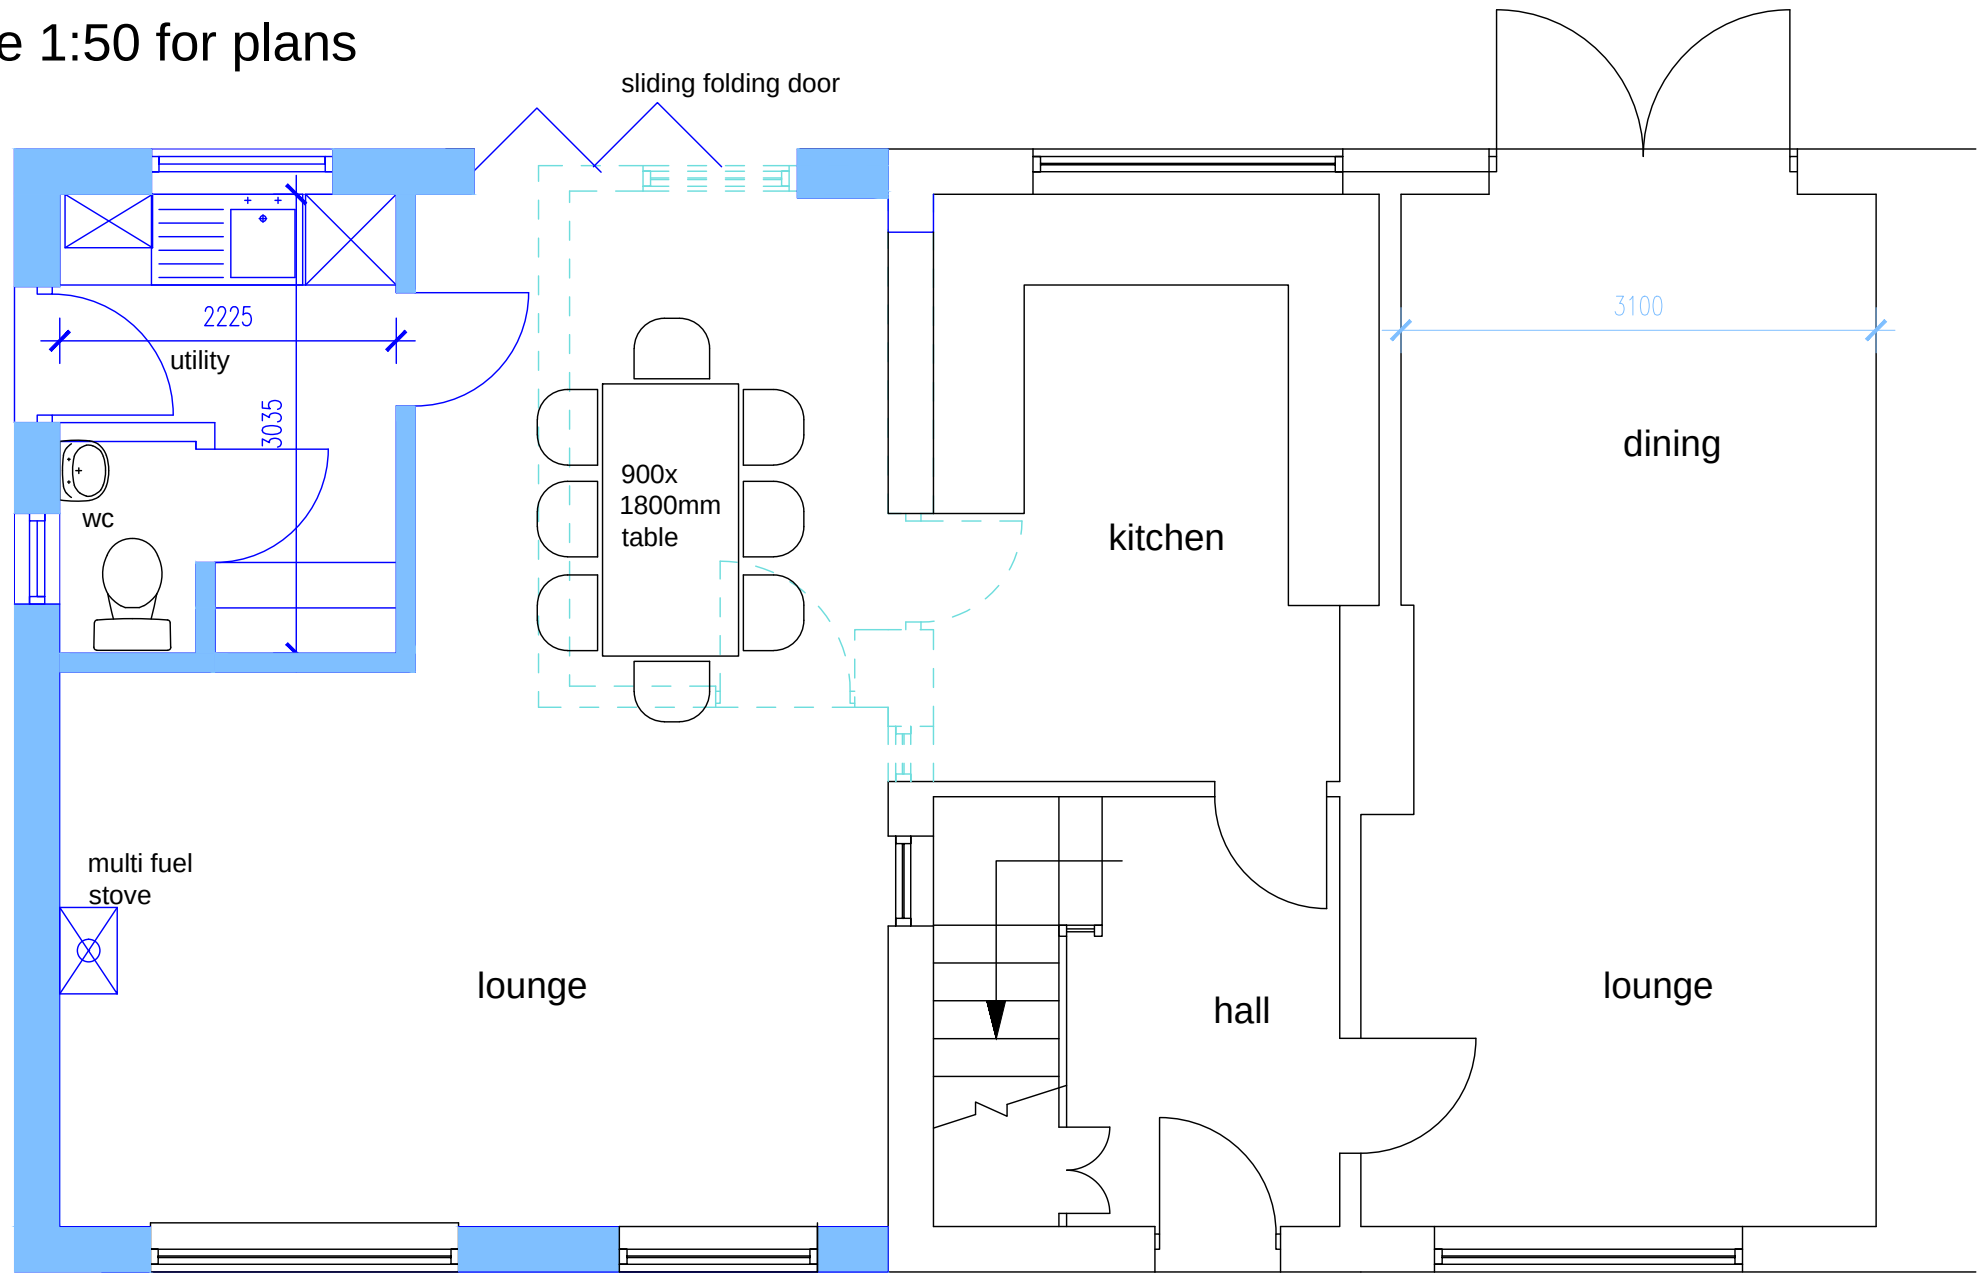


proposed ground floor plan

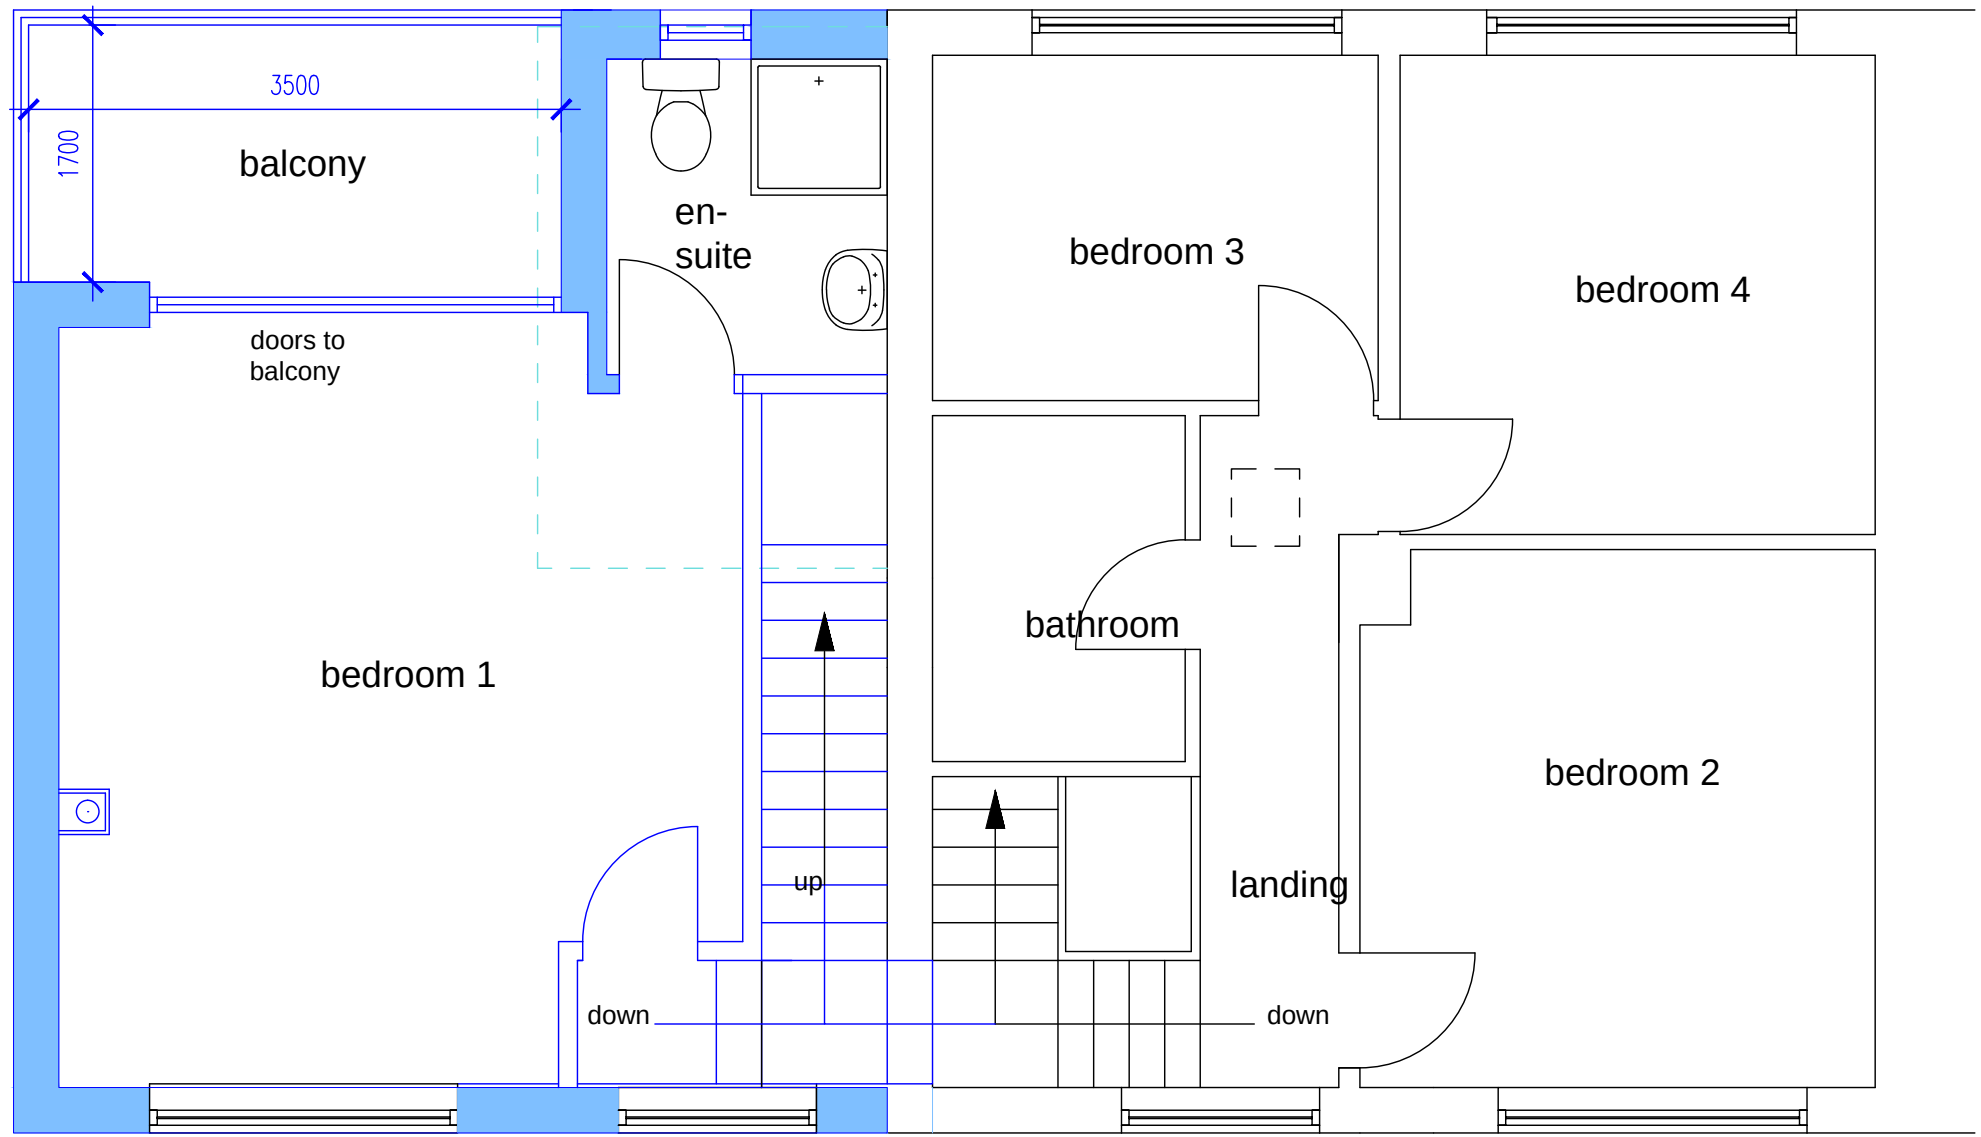

proposed first floor plan

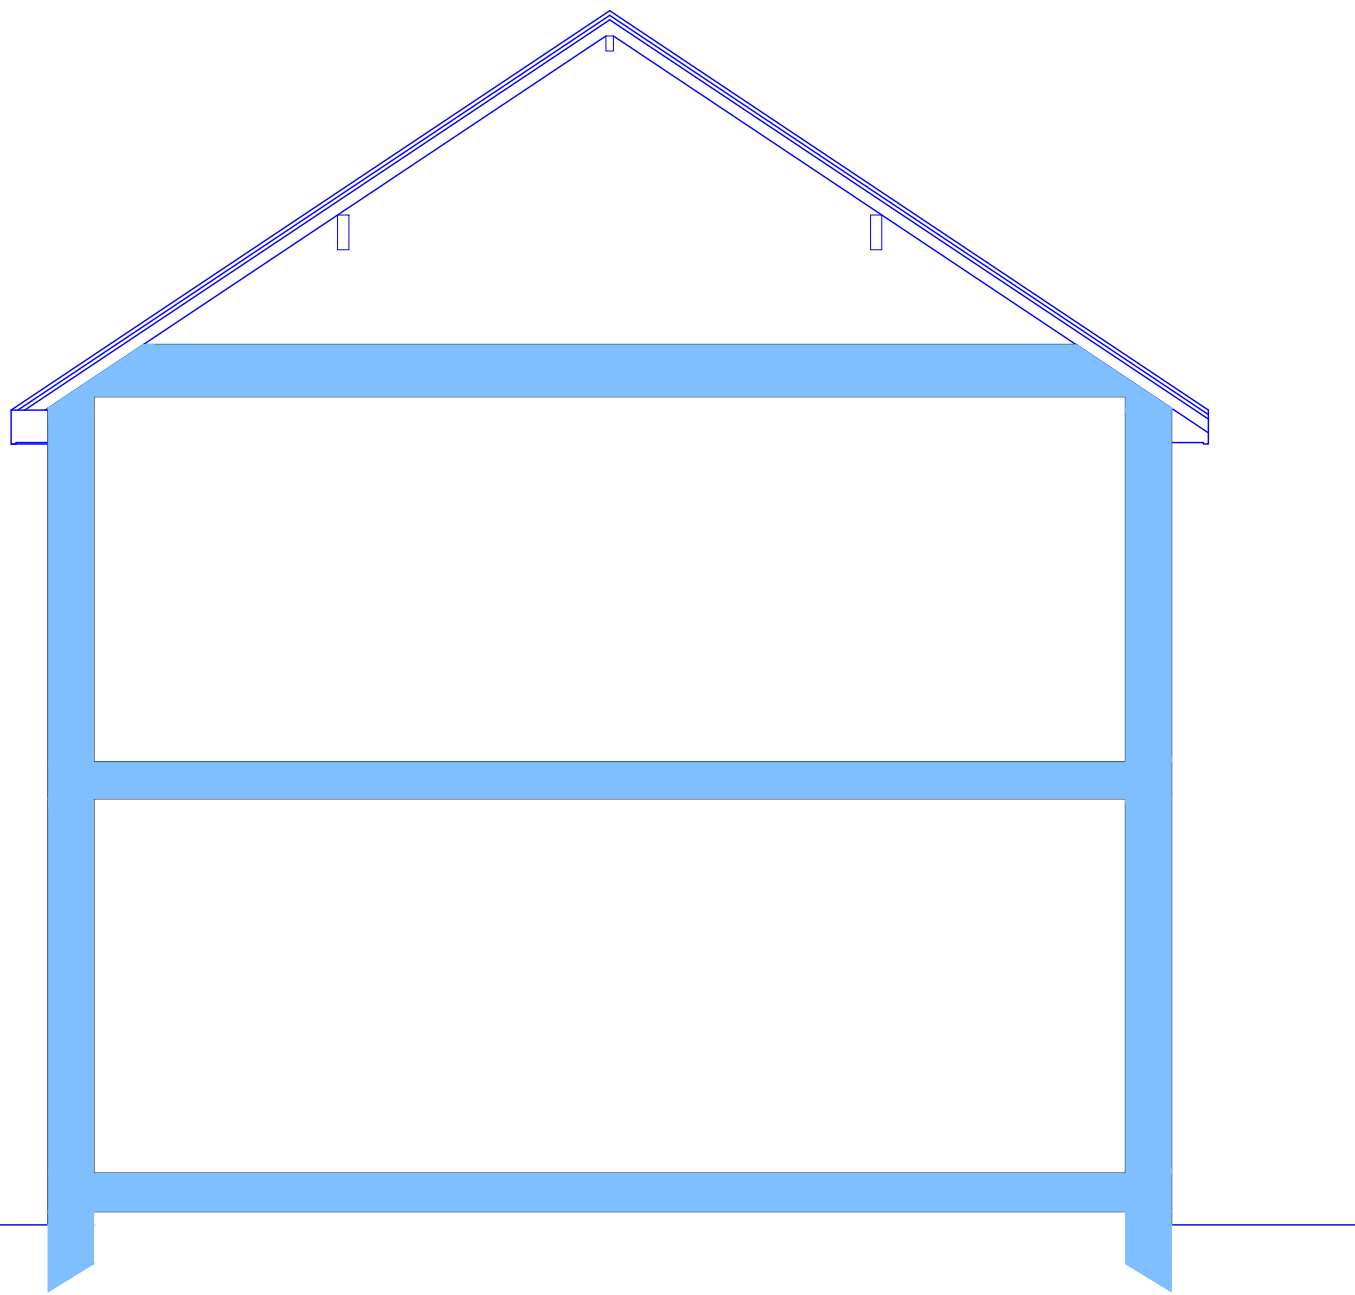


proposed section

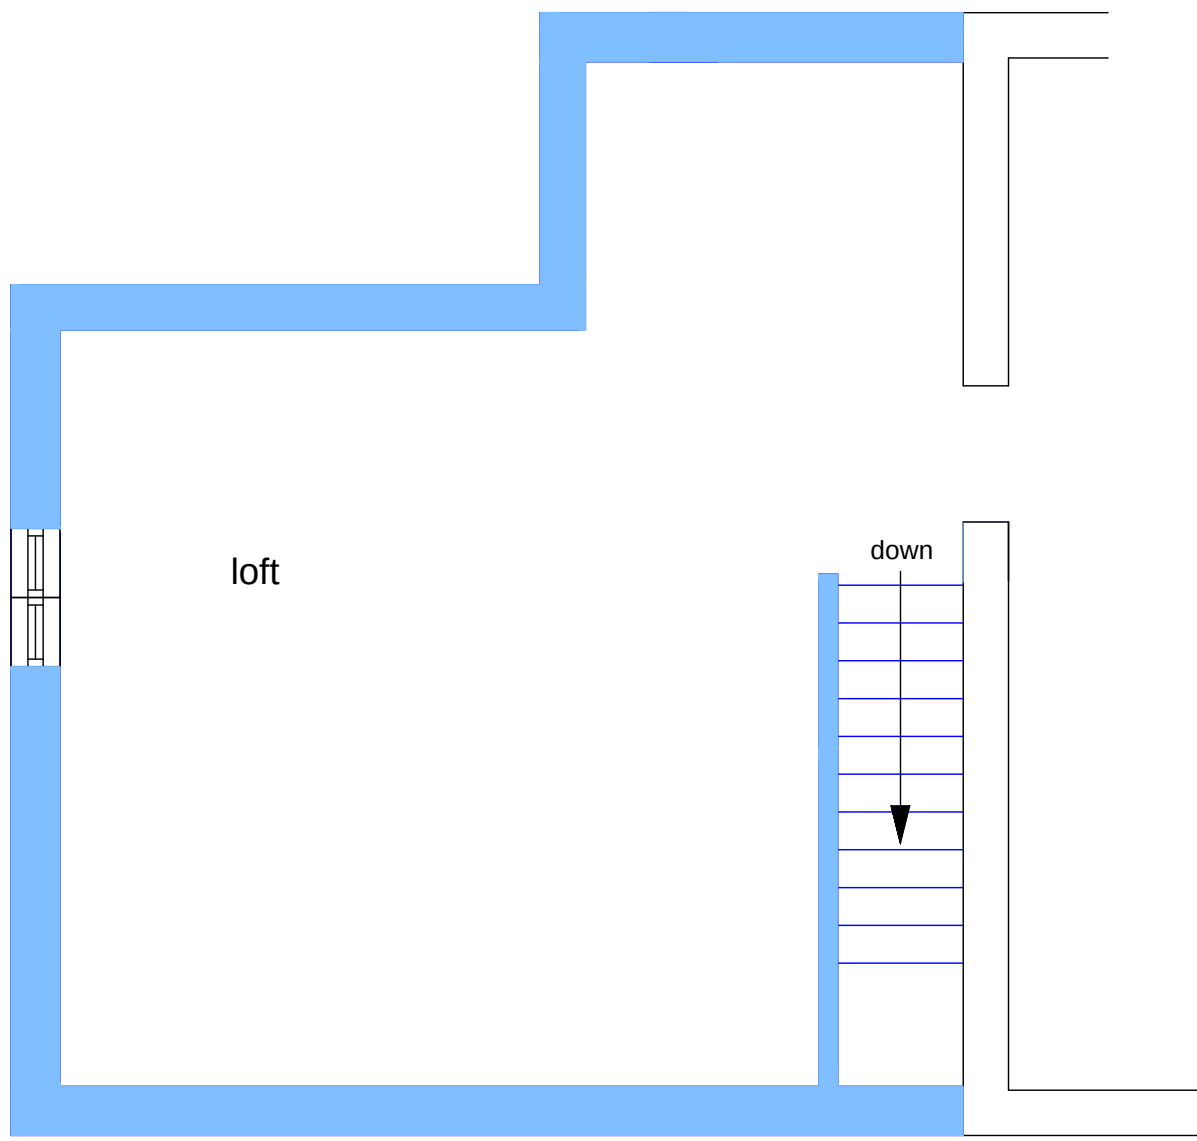


proposed loft plan

scale 1:100 for site plan
see drawing 12034-03 for greater detail

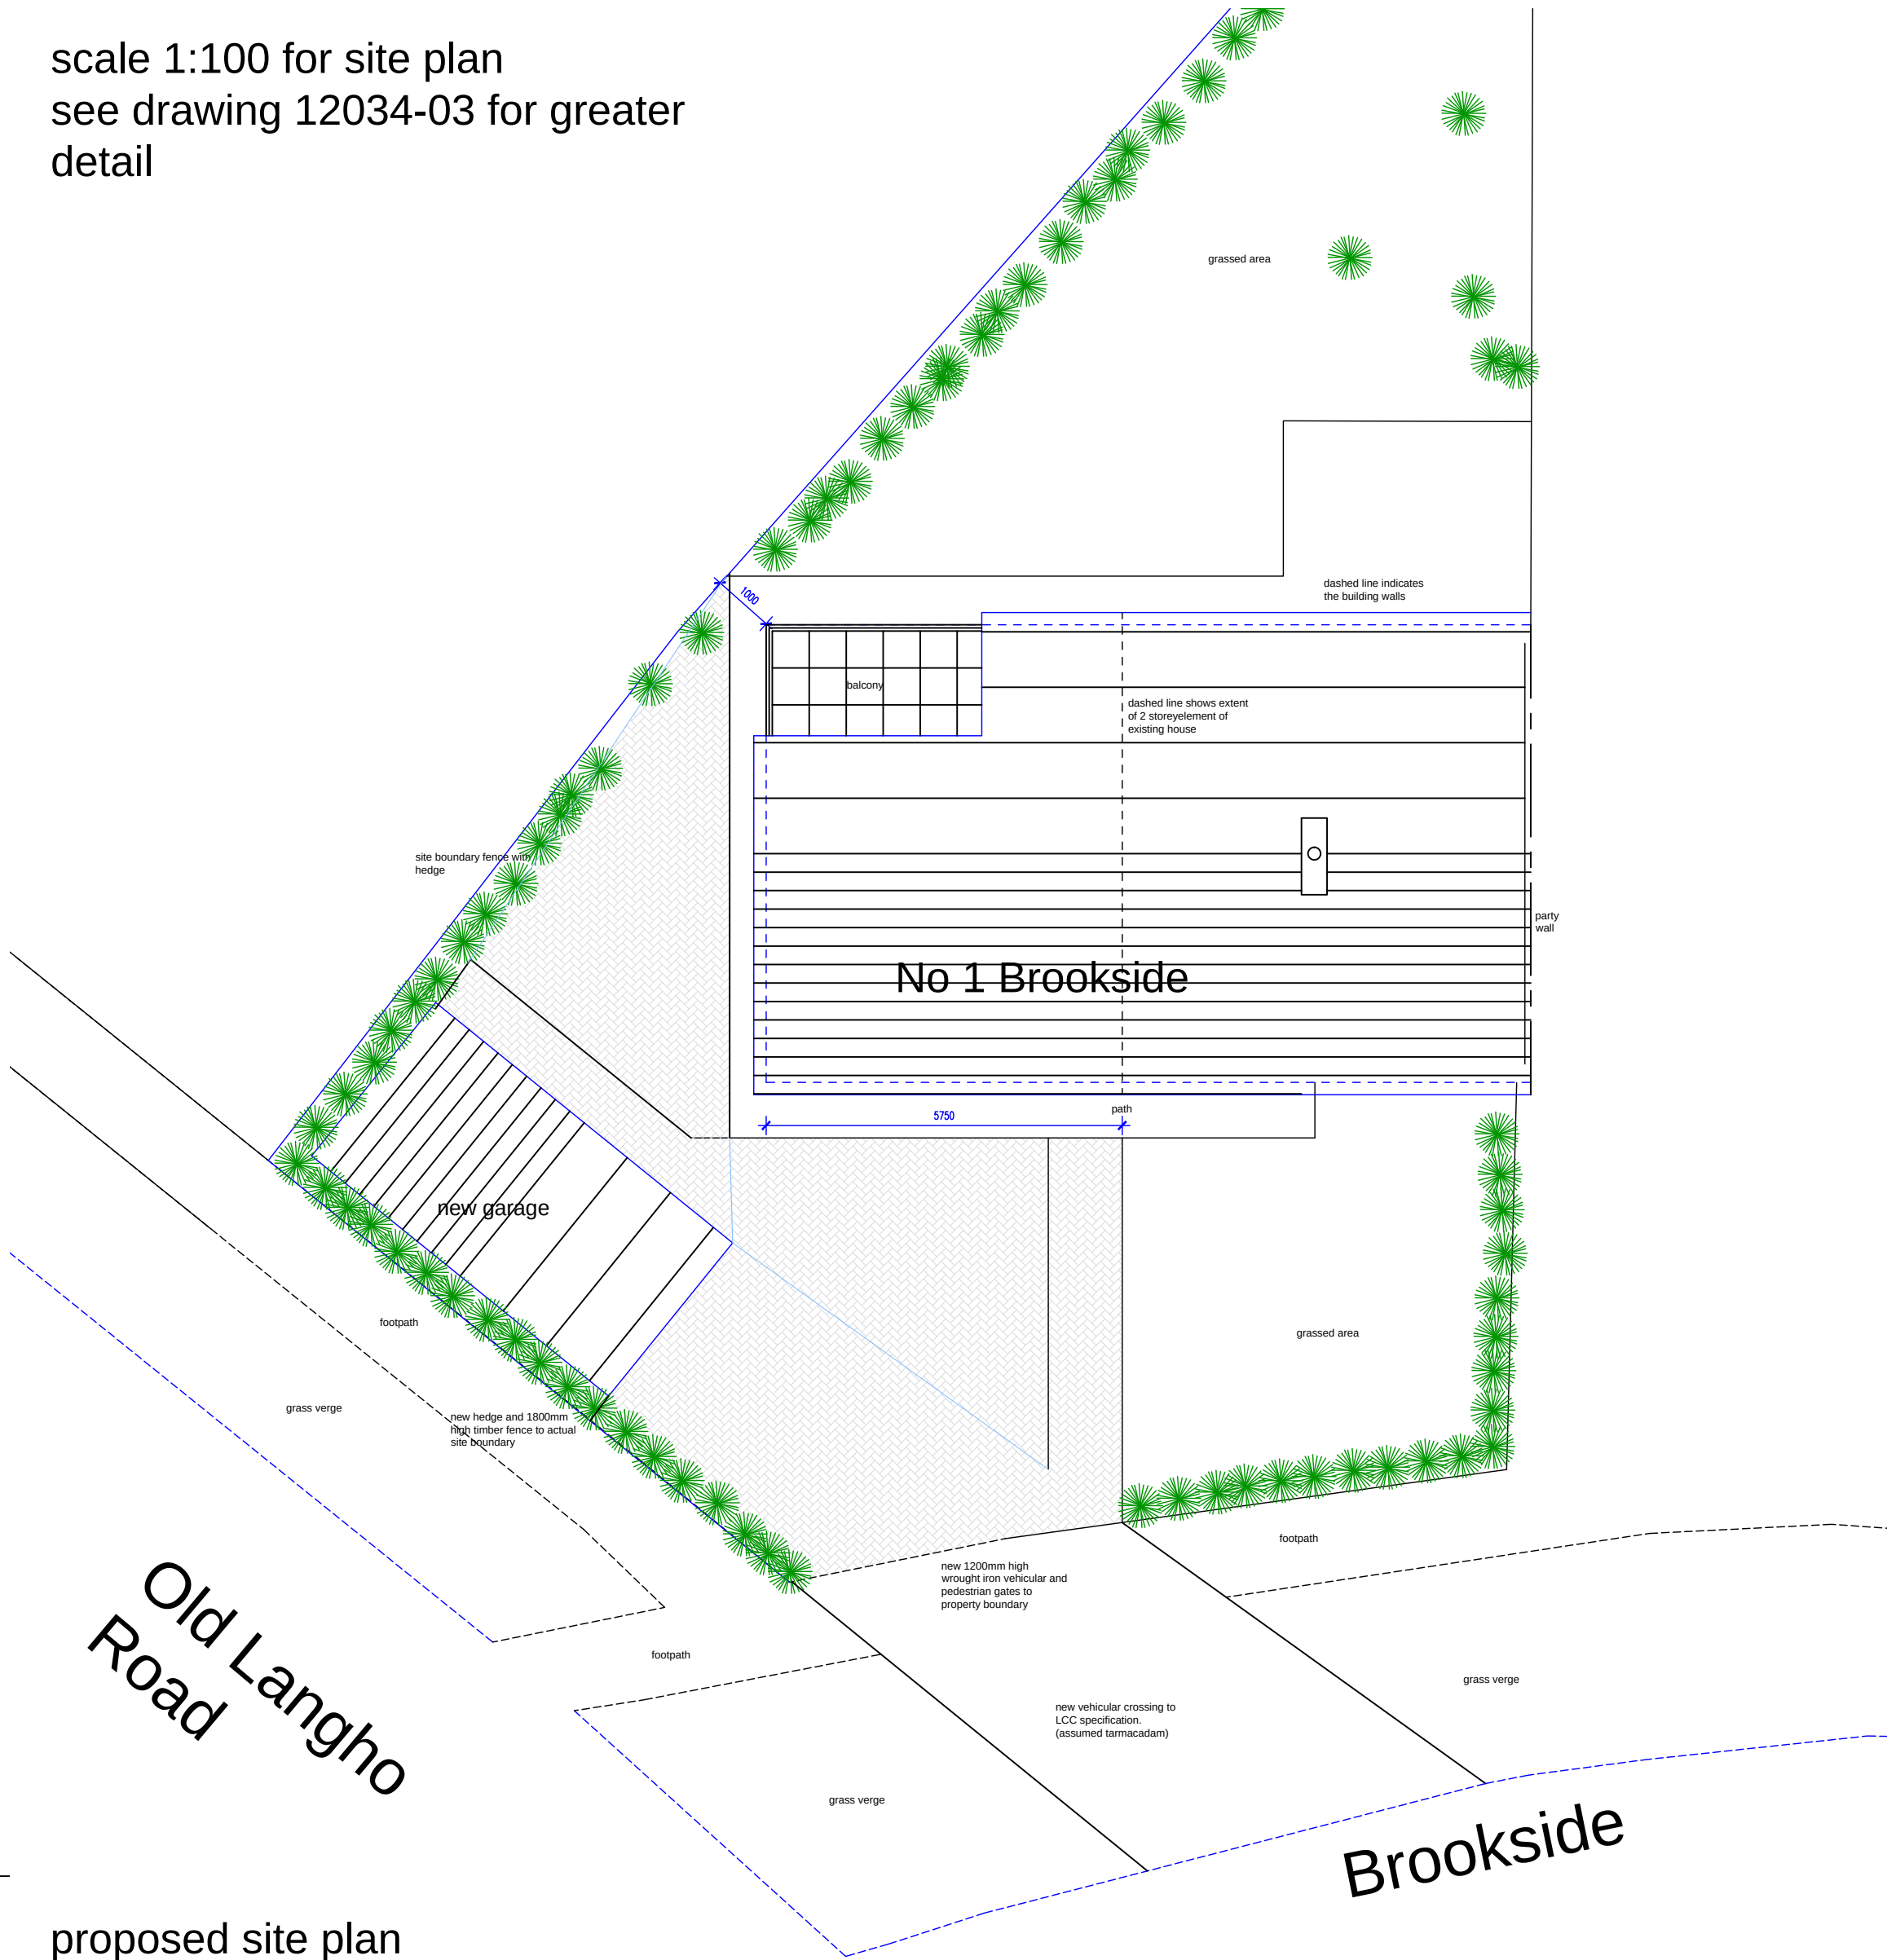


proposed site plan

scale 1:100 for elevations

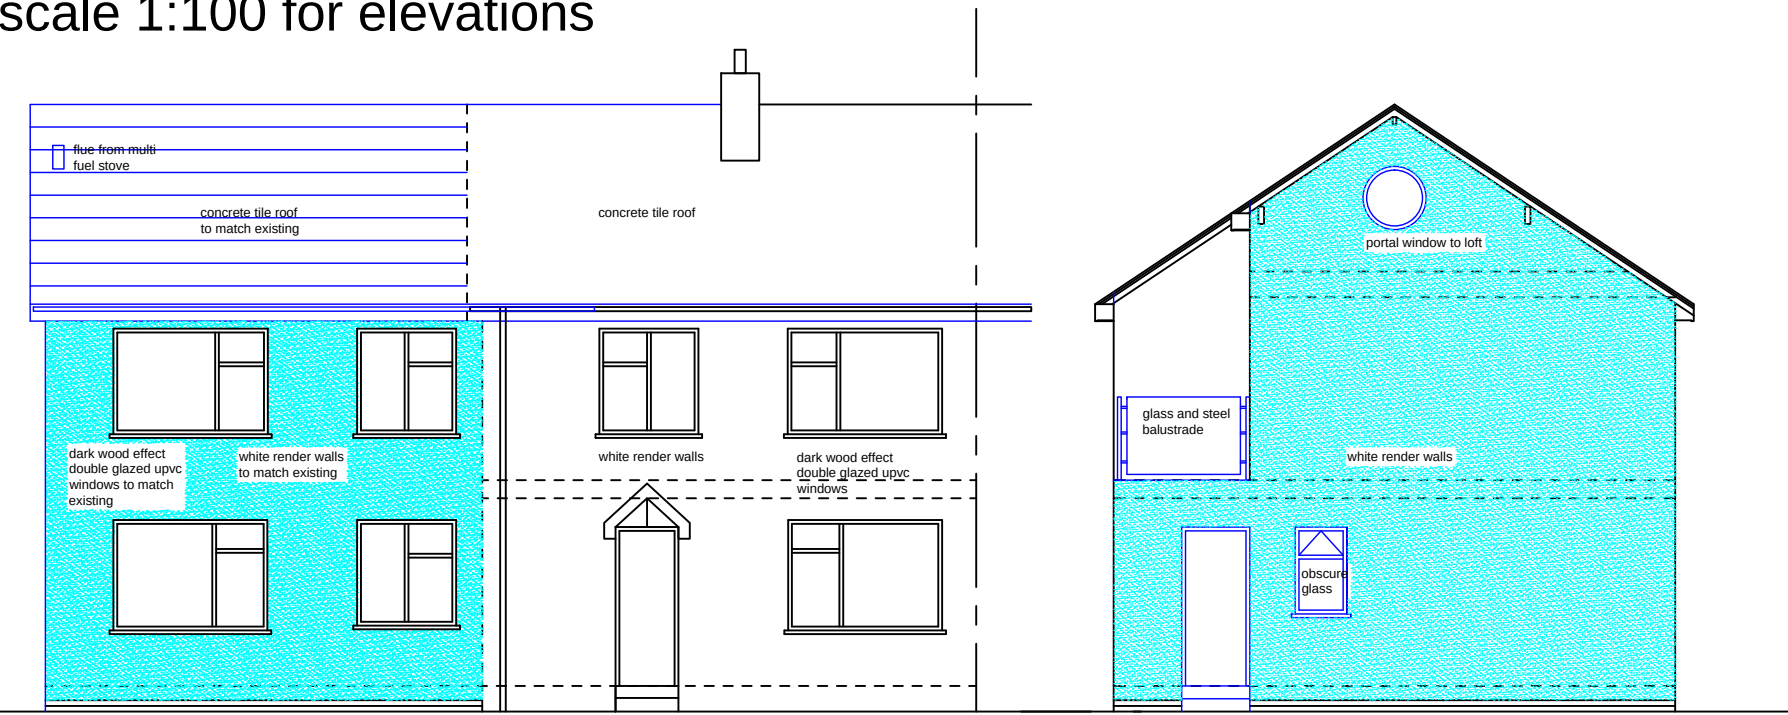

proposed front elevation

proposed side elevation

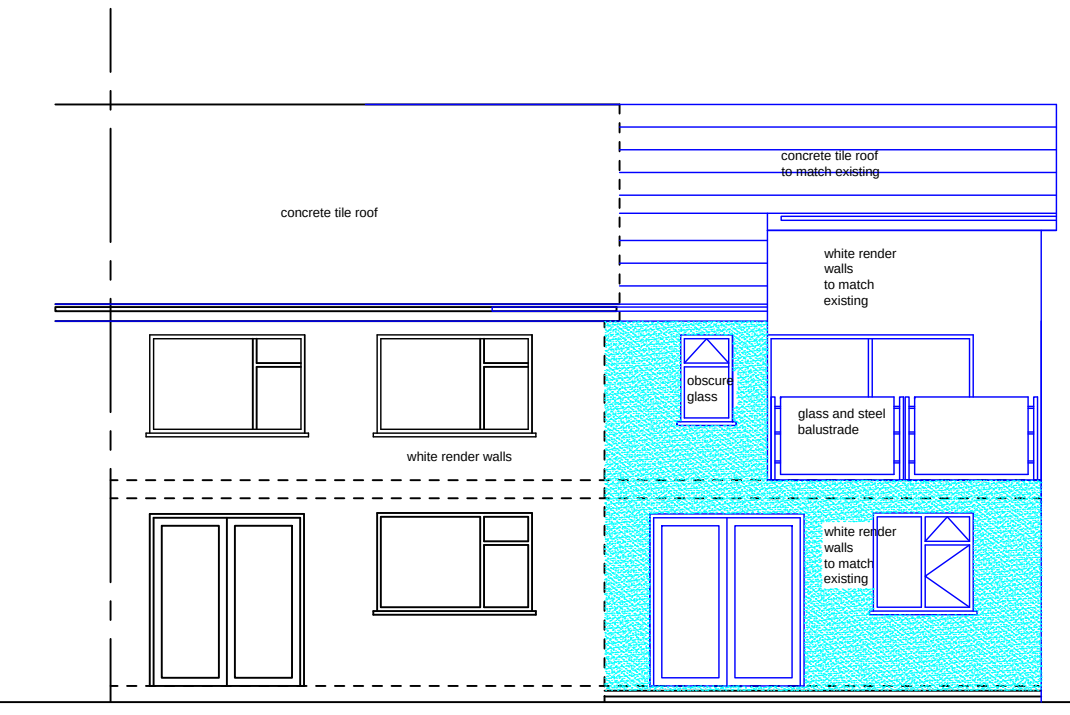

proposed rear elevation

Notes

This drawing is the property of The Intelligent Design Centre Ltd and copyright is reserved by them. This drawing is not to be copied or disclosed by or to any unauthorised persons without the prior written consent of The Intelligent Design Centre Ltd.


Do not scale from this drawing.

All dimensions are to be checked on site prior to construction, manufacture of any components and ordering of materials and equipment.

Any discrepancies are to be reported to the architect for clarification.

All materials and workmanship to be in accordance with the current British Standards and codes of practice.

Rev	Date	Drawn by	Comments
Client			
Mr and Mrs P Newman			
Project			
Proposed Extension to 1 Brookside, Old Langho			
Drawing			
proposed plans			
Date	April 2012	Drawn by	jad
		Scales	1:50 @ A1
Job No - Dwg No - Rev			
12034-04 rev B			

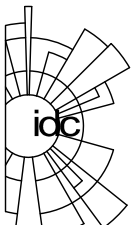

The Intelligent Design Centre

Creative thinking in architecture, engineering and the built environment

5-11 Eagle Street
Accrington
Lancashire
BB5 1L.N

T 01254 232007
F 01254 392193
E info@emial-idc.co.uk
W intelligentdesigncentre.co.uk