







Existing Front Elevation

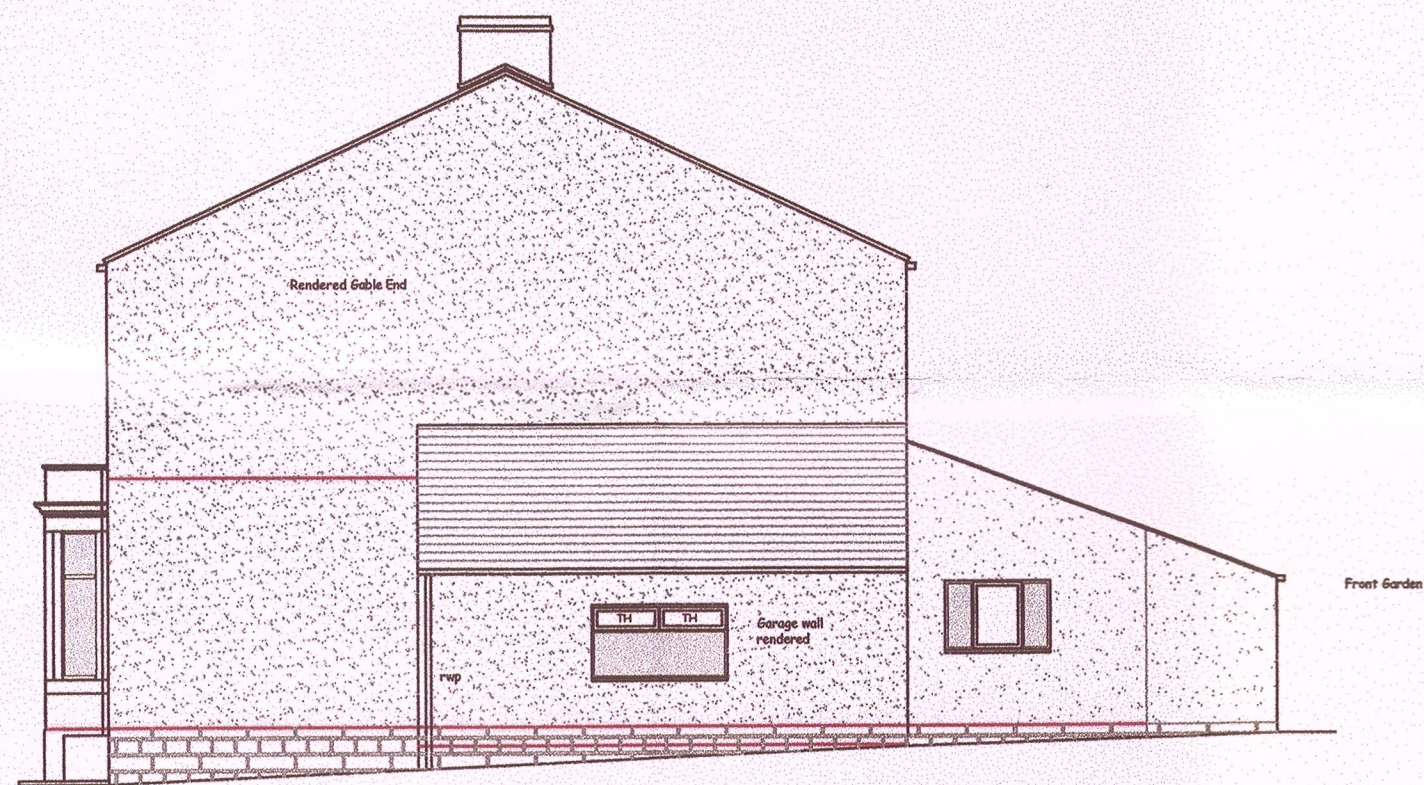

Existing Side Elevation

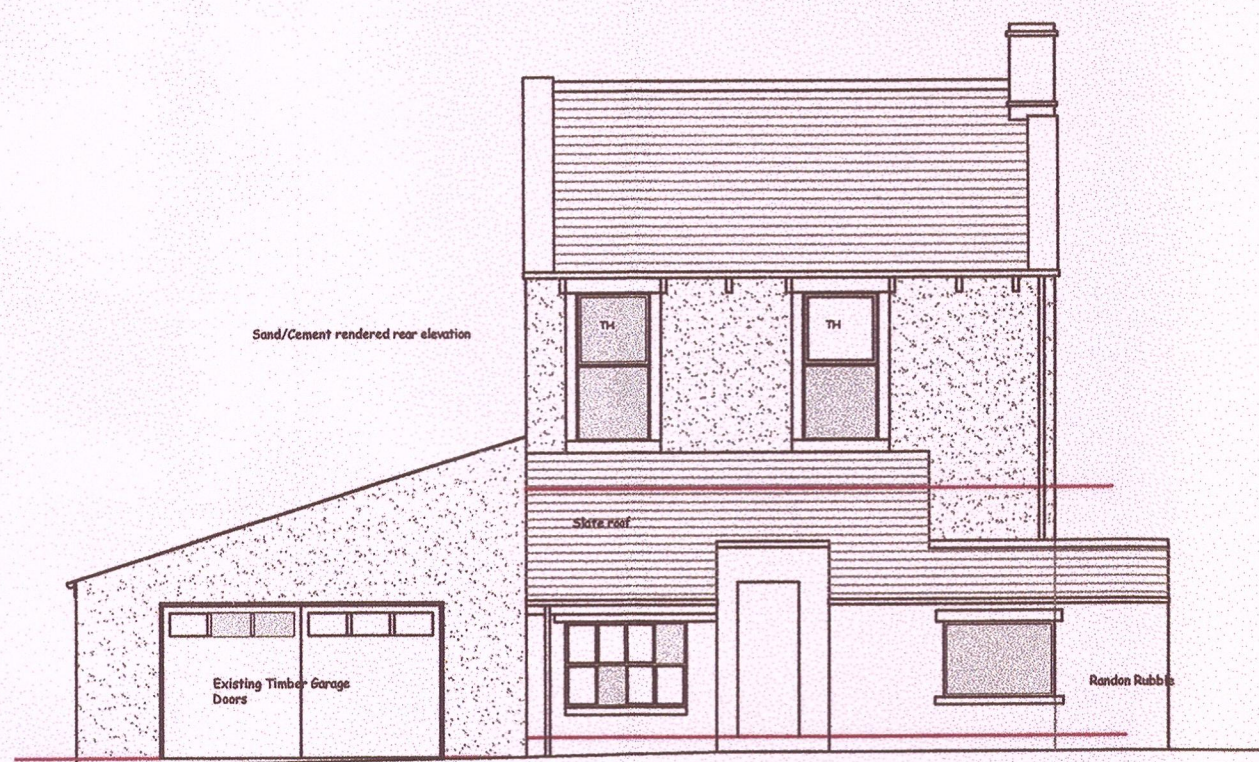

Existing Rear Elevation

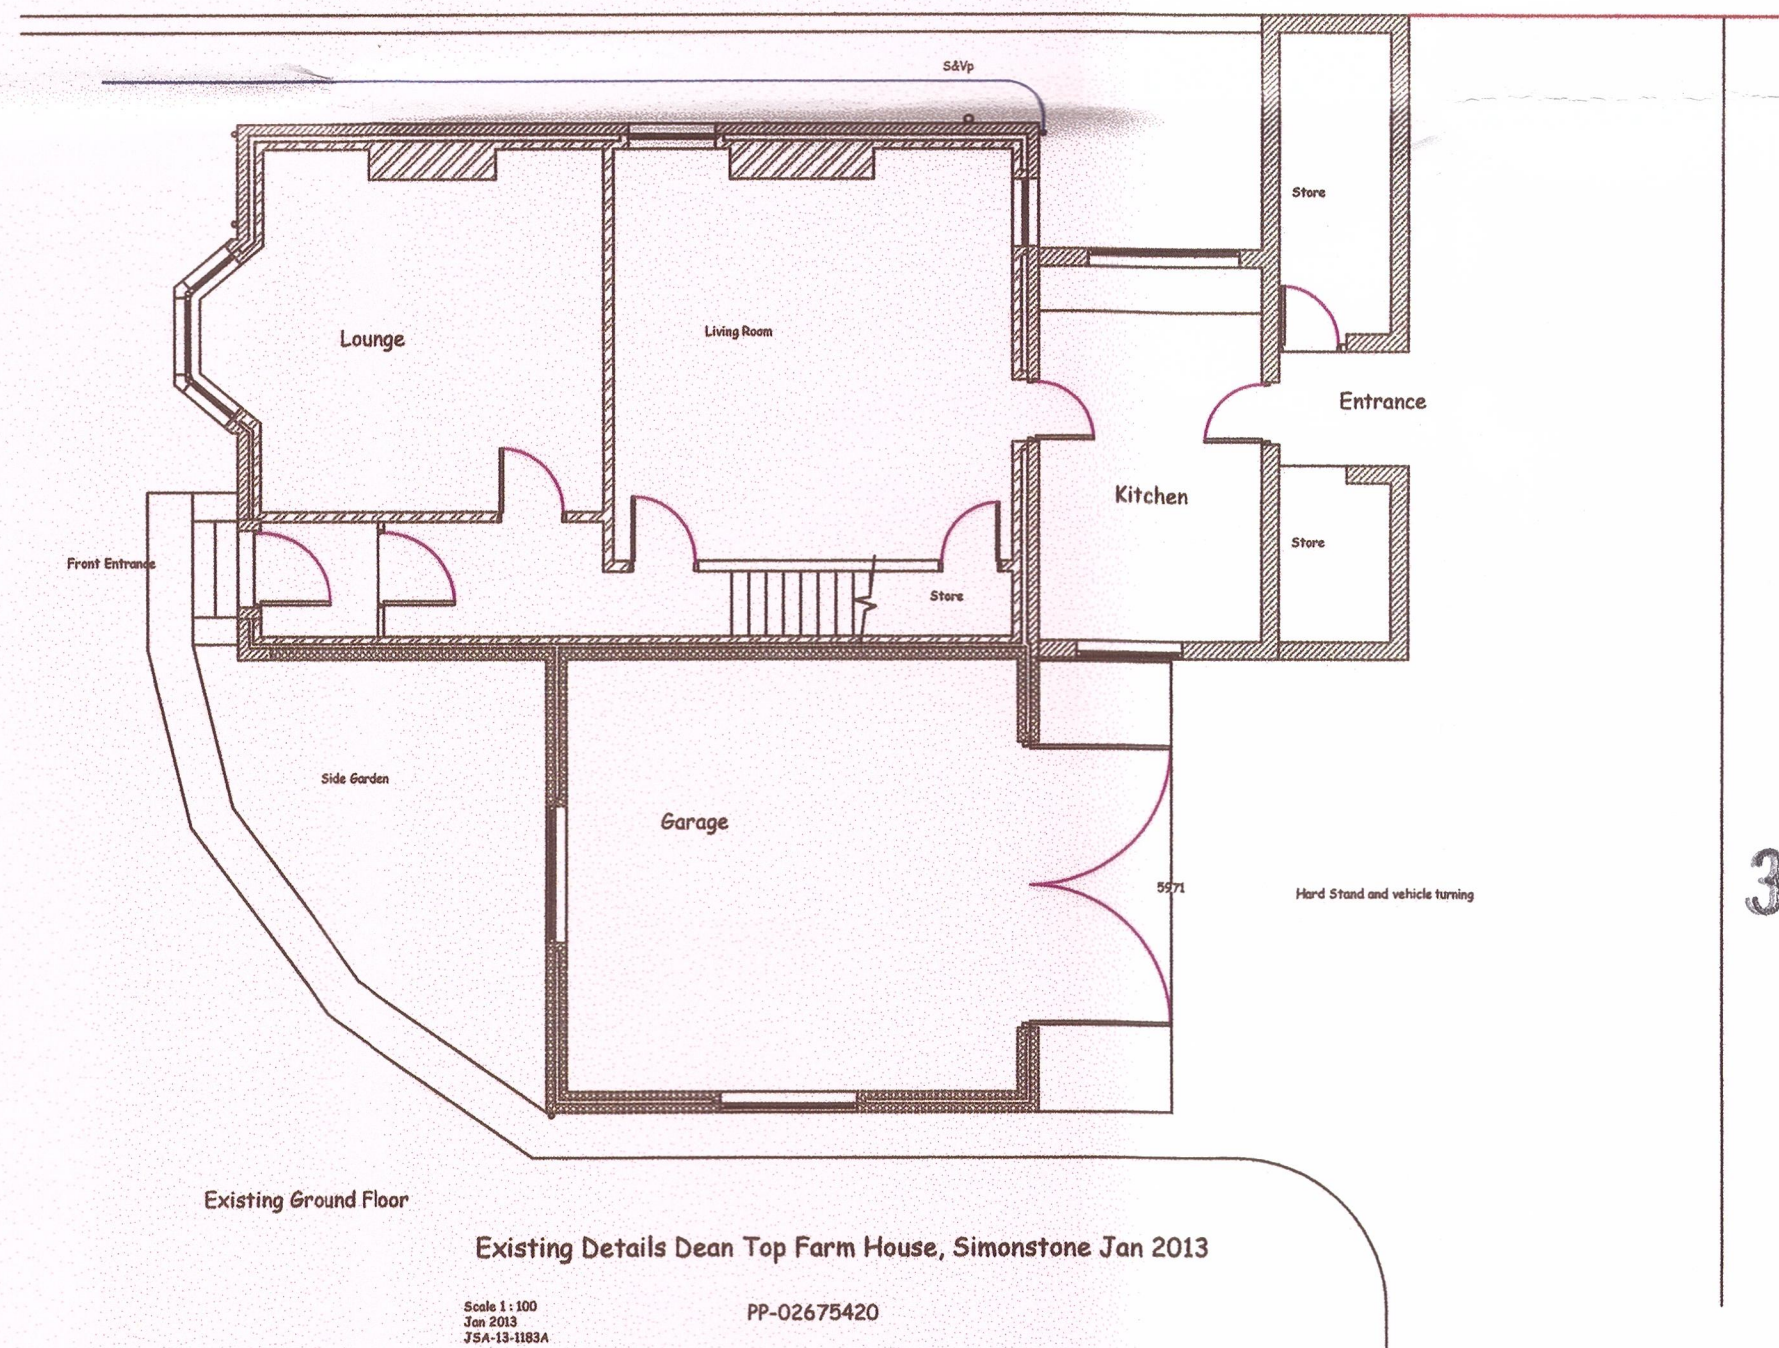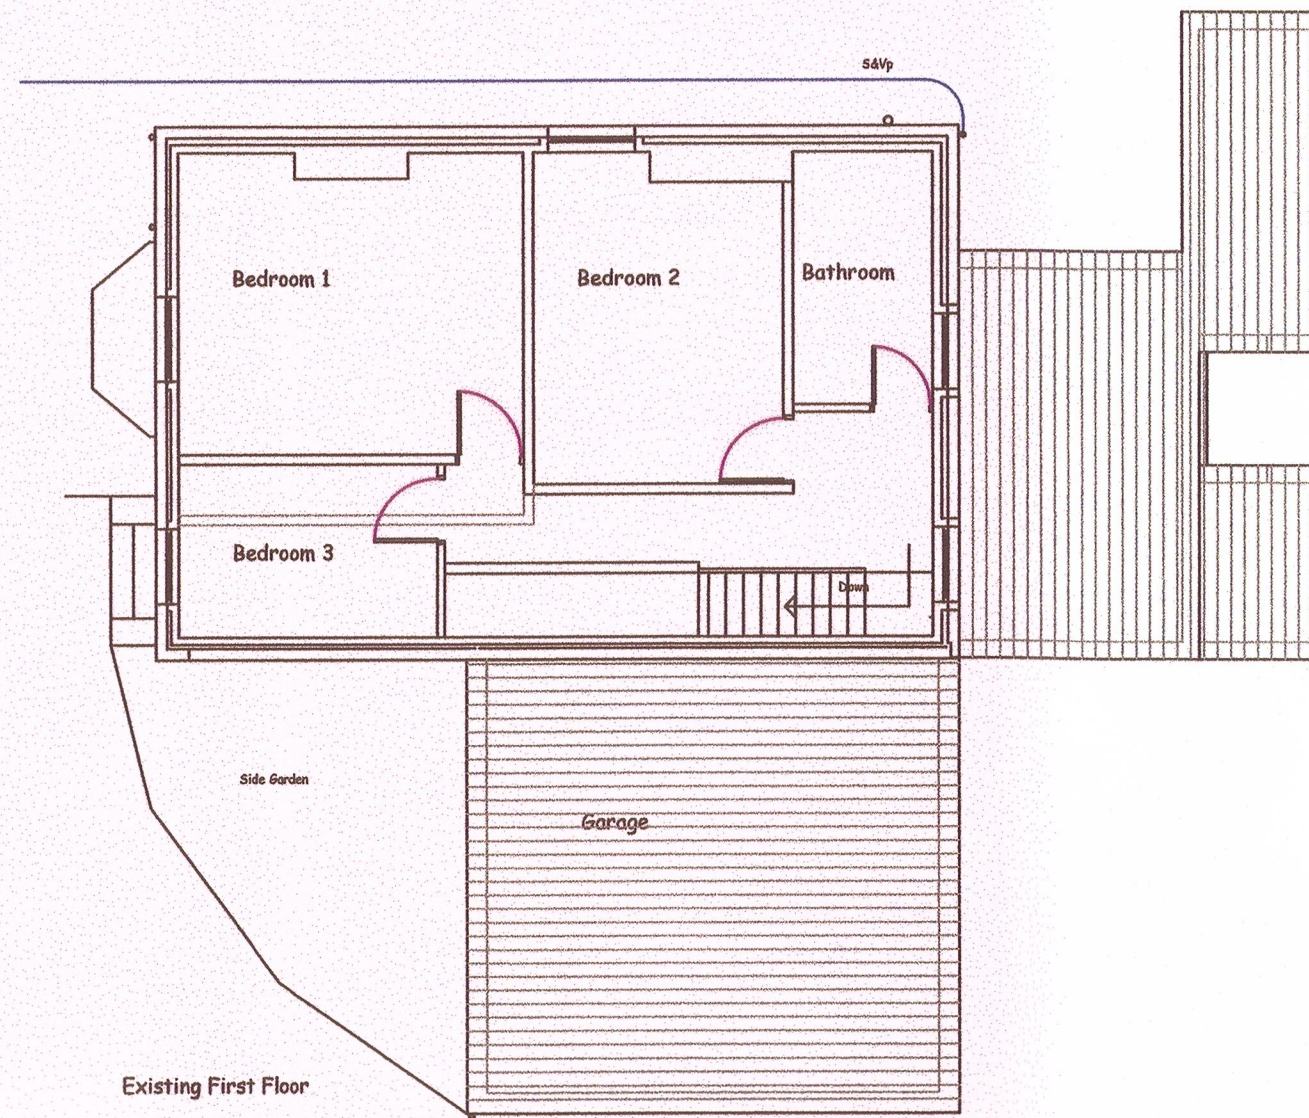

Existing Details Dean Top Farm House, Simonstone Jan 2013

Scale 1:100
Jan 2013
JSA-13-1183A

PP-02675420

320130527P