




SOUTH EAST ELEVATION

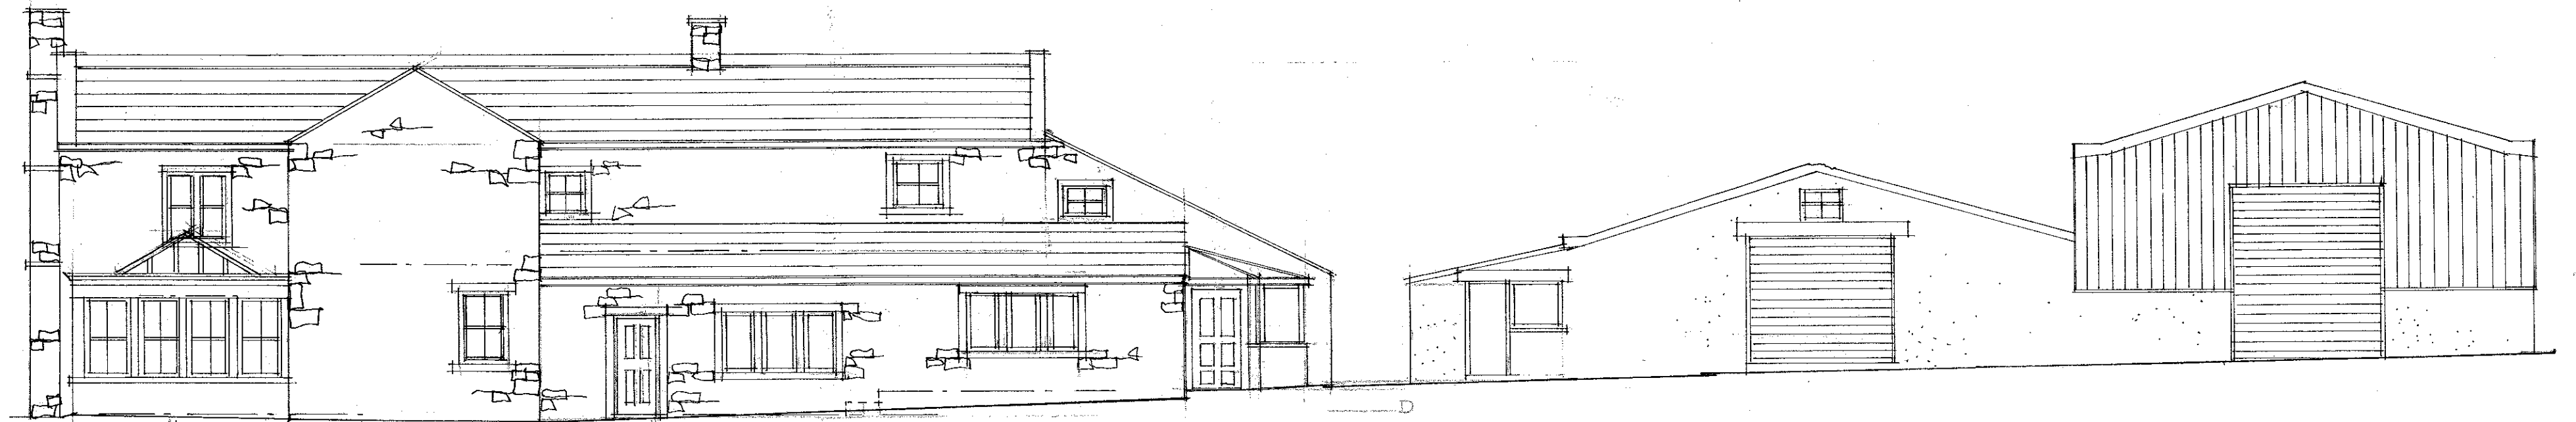

NORTH WEST ELEVATION

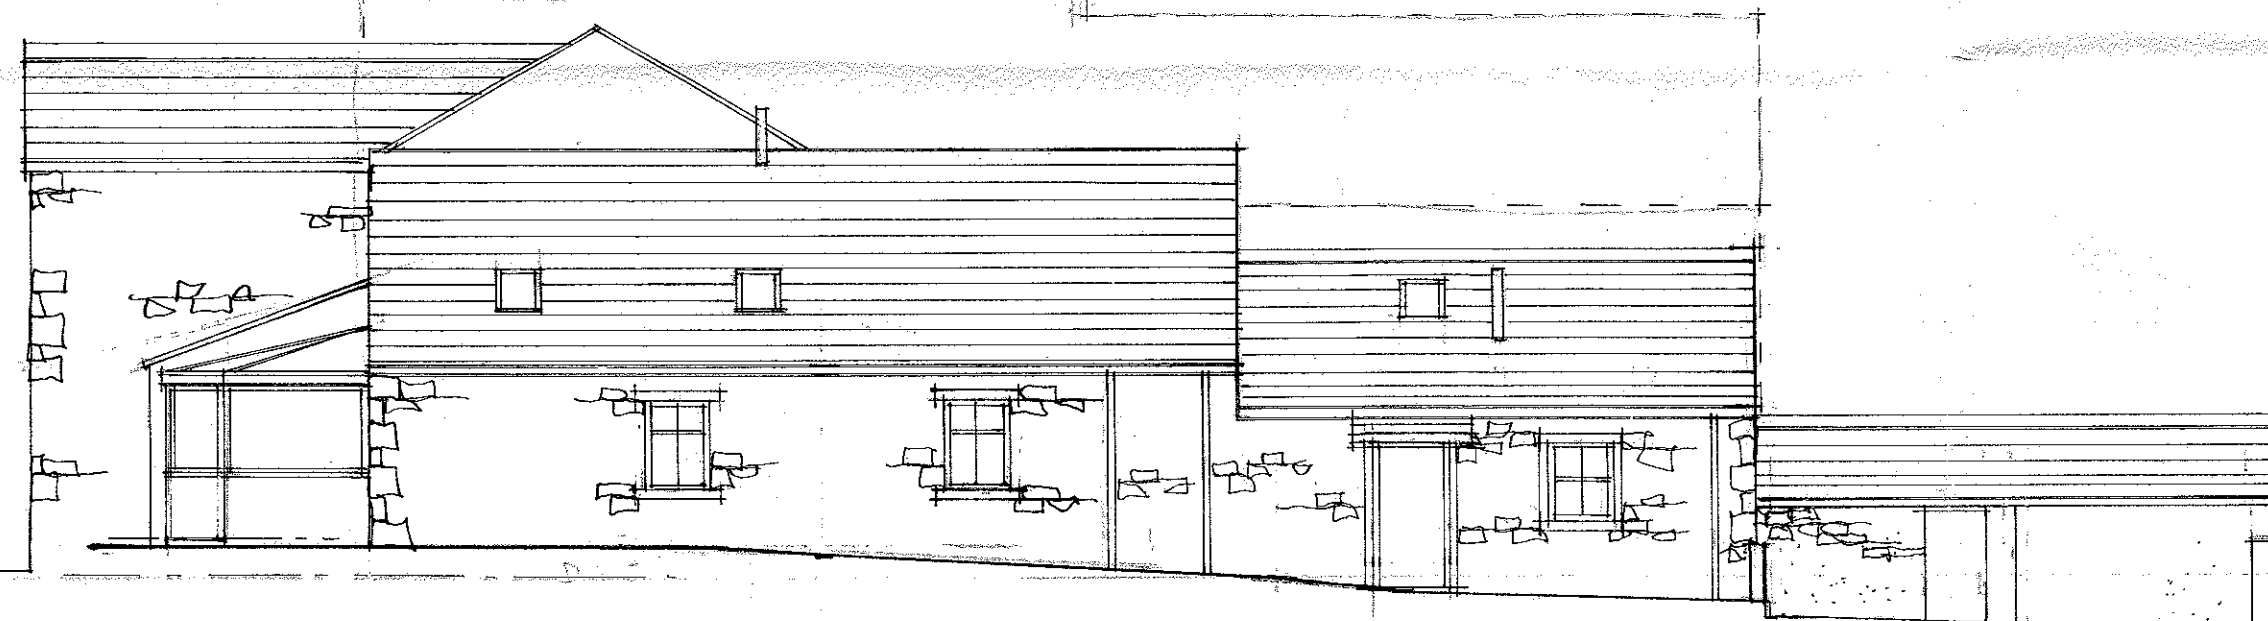

SOUTH WEST ELEVATION

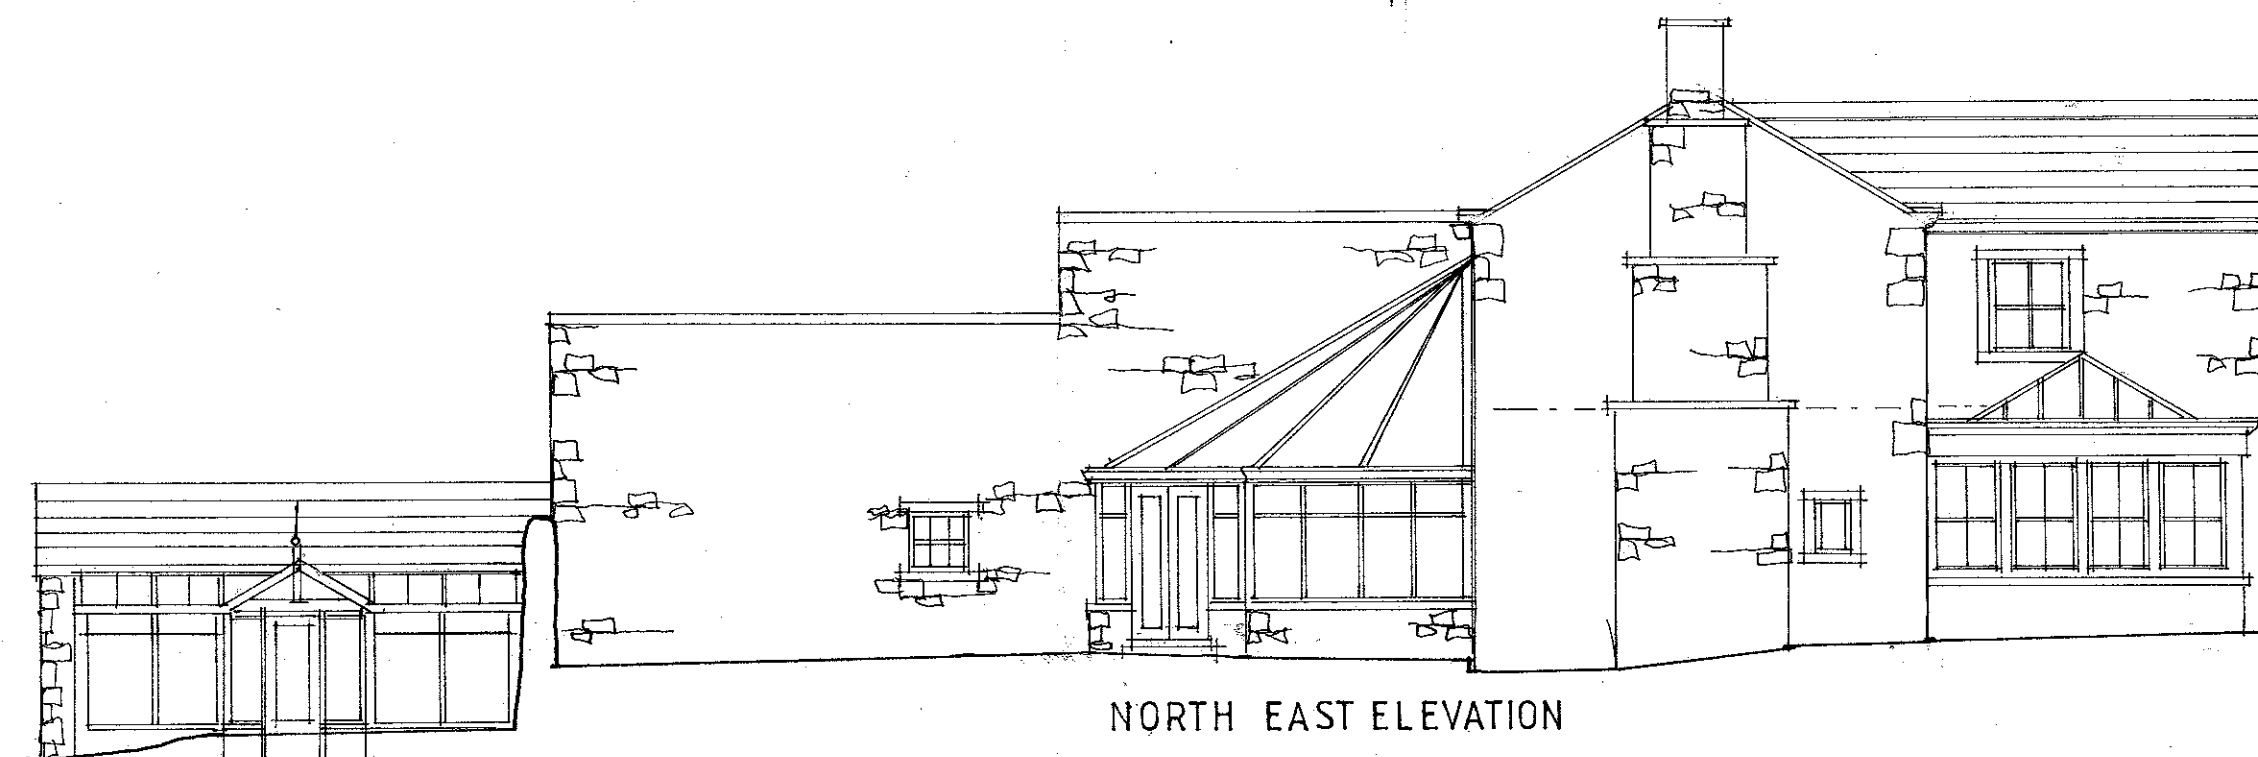

NORTH EAST ELEVATION



Client
Mr & Mrs B JONES

Job Title
PROPOSED ALTERATIONS TO
COB HOUSE
GRINDLETON

3 2 0 1 3 0 5 3 1 P

Drawing Title
EXISTING ELEVATIONS

Scale 1:100 Date APR 13 Drawn LKR

spa ARCHITECTS
SUNDERLAND PEACOCK & ASSOCIATES LTD.
HAZELMERE, PIMLICO ROAD, CLITHEROE,
LANCASHIRE, BB7 2AG
T 01200 423178 F 01200 427328
E info@sunderlandpeacock.com
www.sunderlandpeacock.com



4314 - 3