


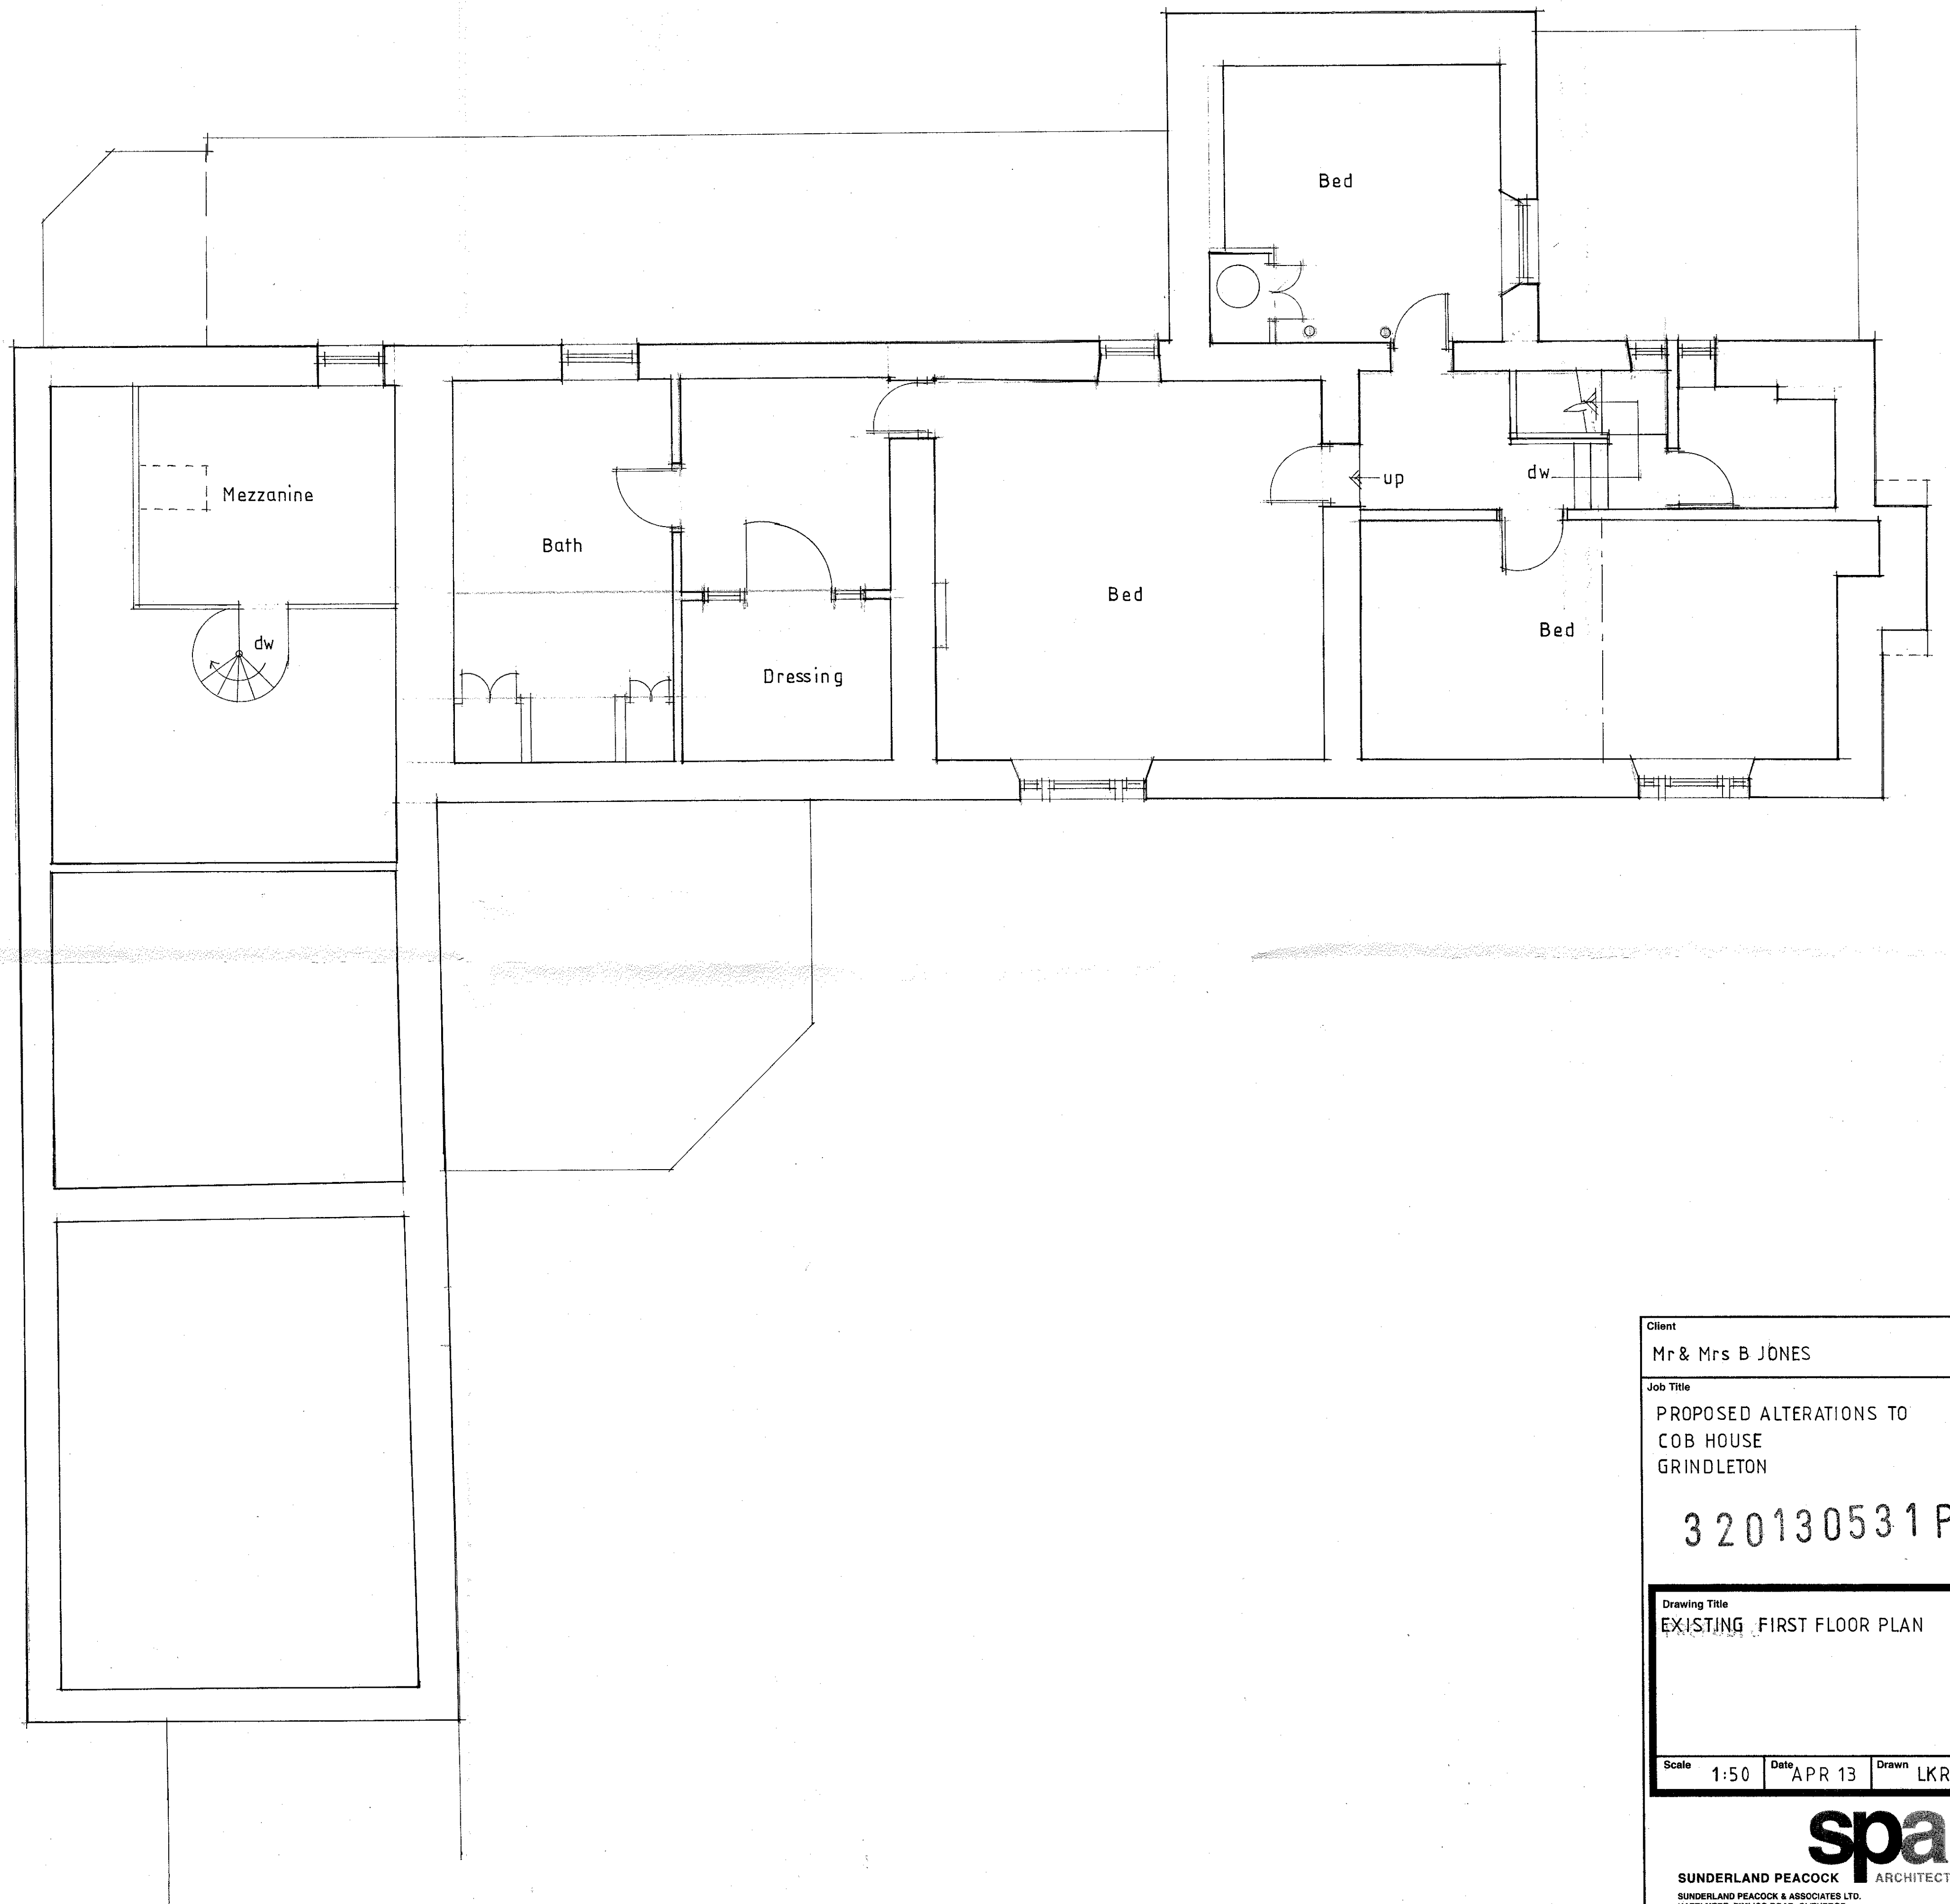

Client Mr & Mrs B JONES		
Job Title PROPOSED ALTERATIONS TO COB HOUSE GRINDLETON 3 2 0 1 3 0 5 3 1 P		
Drawing Title EXISTING FIRST FLOOR PLAN		
Scale 1:50	Date APR 13	Drawn LKR
spa ARCHITECTS SUNDERLAND PEACOCK & ASSOCIATES LTD. HAZELNERE, PIMLICO ROAD, CLITHEROE, LANCASHIRE, BB7 2AG T 01200 453175 F 01200 427328 E info@sunderlandpeacock.com www.sunderlandpeacock.com		
4314 - 2		