


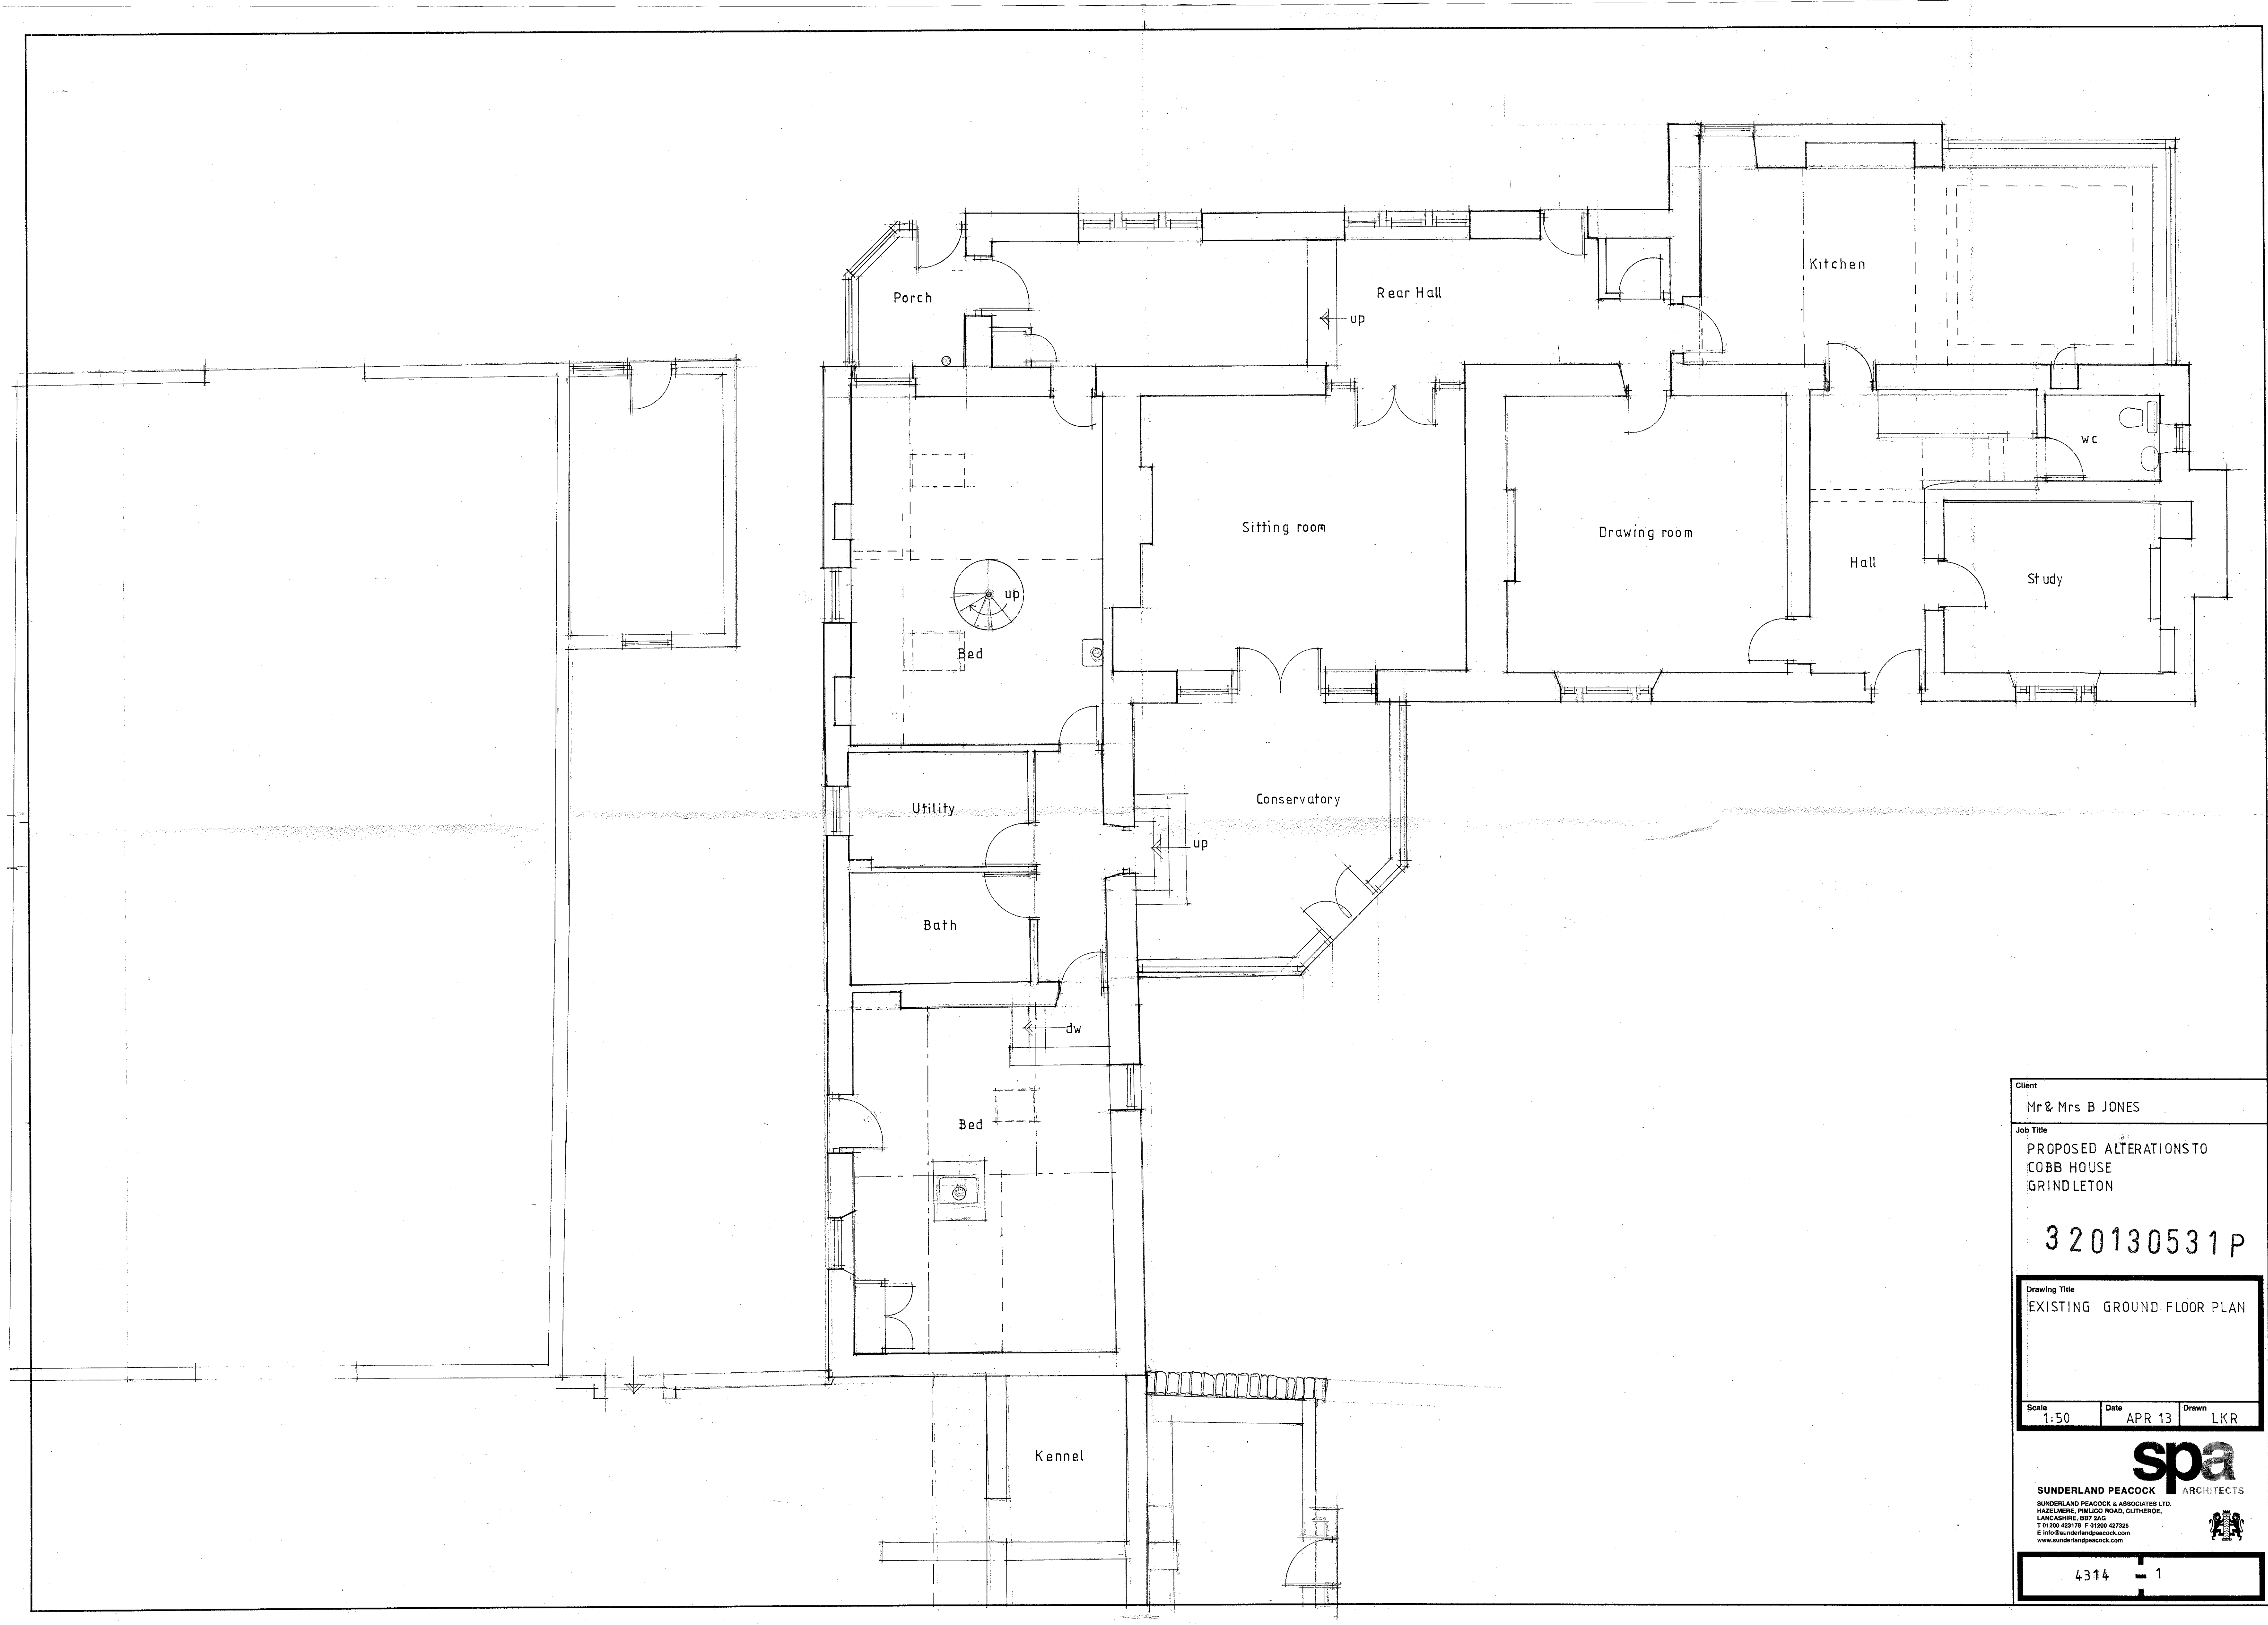

Client		
Mr & Mrs B JONES		
Job Title		
PROPOSED ALTERATIONSTO COBB HOUSE GRINDLETON		
3 2 0 1 3 0 5 3 1 P		
Drawing Title		
EXISTING GROUND FLOOR PLAN		
Scale	Date	Drawn
1:50	APR 13	LKR
spa ARCHITECTS		
SUNDERLAND PEACOCK & ASSOCIATES LTD. HAZEL NERE, FINELOO ROAD, CLITHEROE, LANCASHIRE, BB7 2AG T 01206 423178 F 01206 427325 E info@sunderlandpeacock.com www.sunderlandpeacock.com		
4314 = 1		