

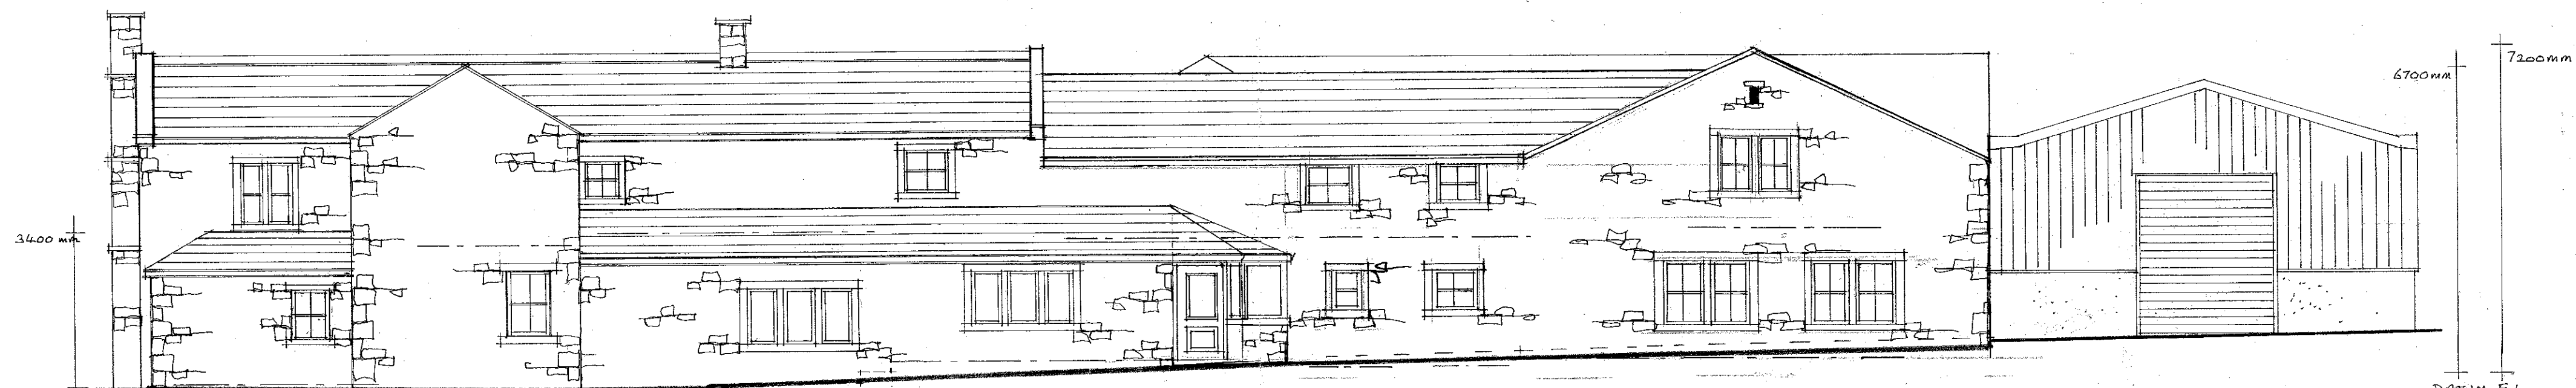


SOUTH EAST ELEVATION

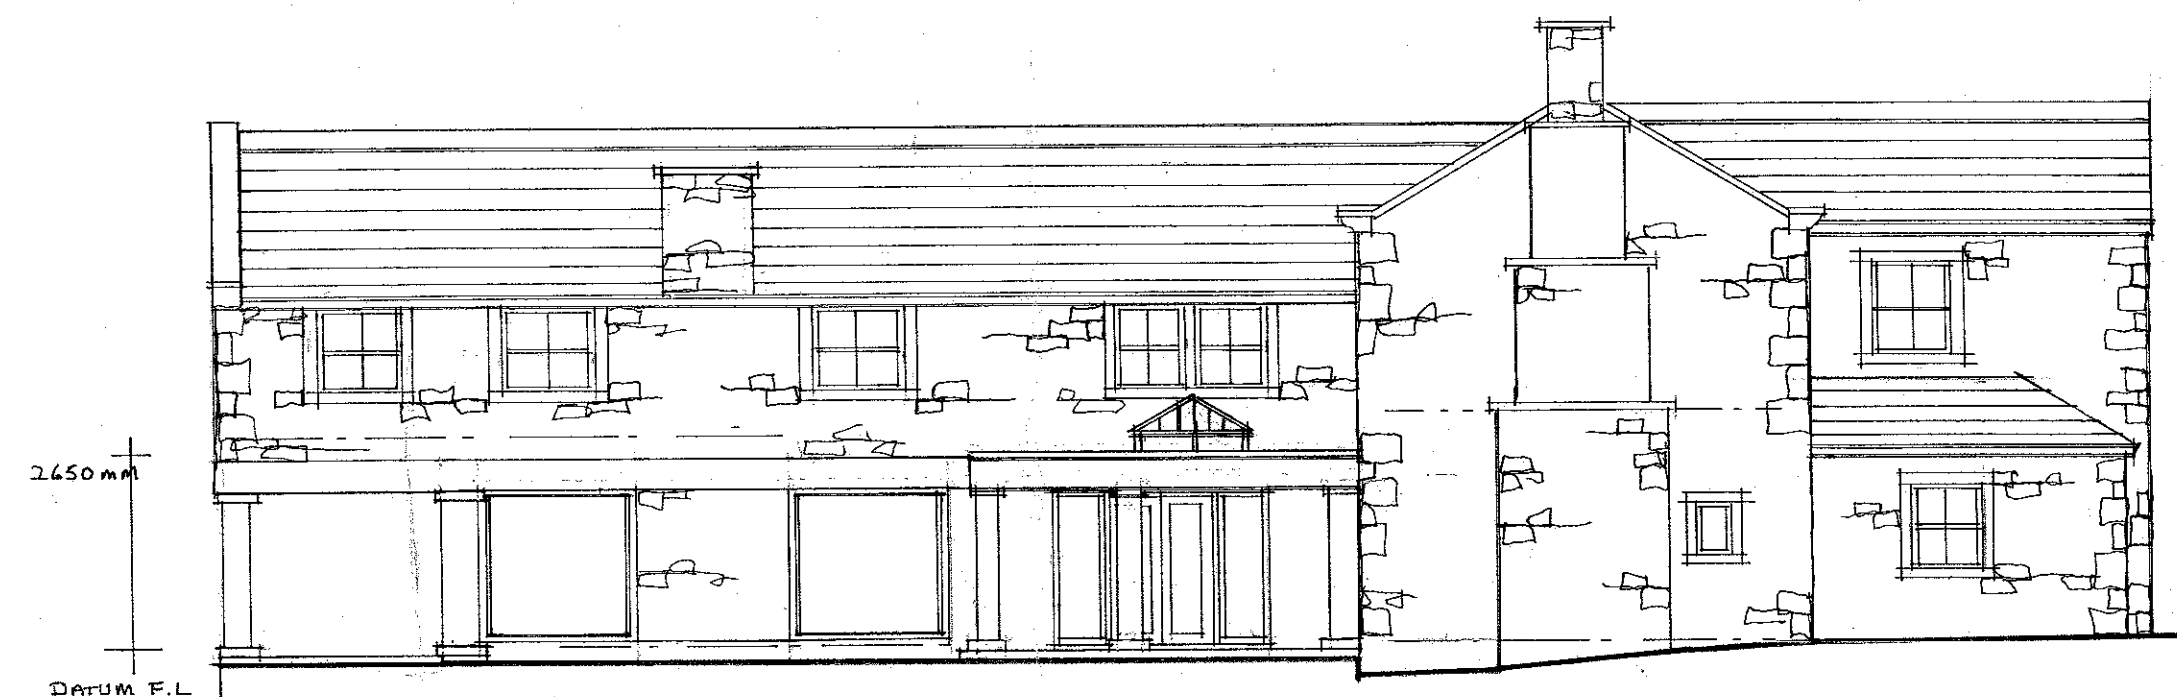

NORTH WEST ELEVATION

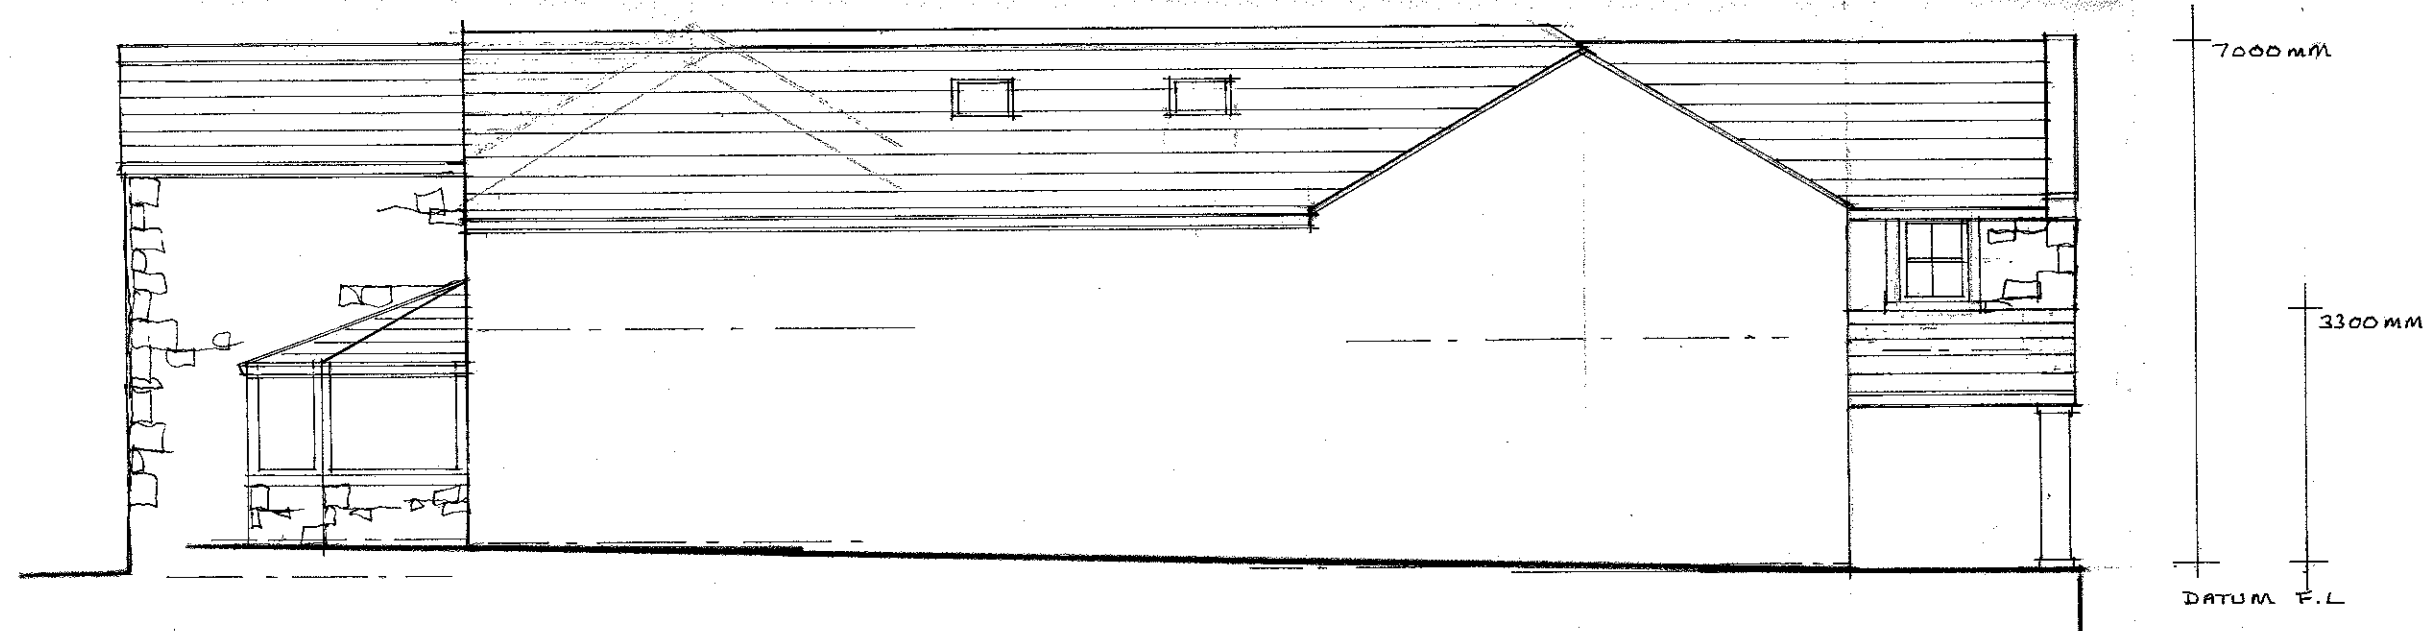

Client

Mr & Mrs B. JONES

Job Title

PROPOSED ALTERATIONS TO
COBB HOUSE
GRINDLETON

320130531P

Drawing Title

PROPOSED ELEVATIONS

Scale 1:100

Date MAY 13

Drawn LKR

spa
ARCHITECTS

SUNDERLAND PEACOCK
SUNDERLAND PEACOCK & ASSOCIATES LTD.
HAZELMERE, PIMLICO ROAD, CLITHEROE,
LANCASHIRE, BB7 2AG
T 01200 423178 F 01200 427328
E info@sunderlandpeacock.com
www.sunderlandpeacock.com



4314 - 6