


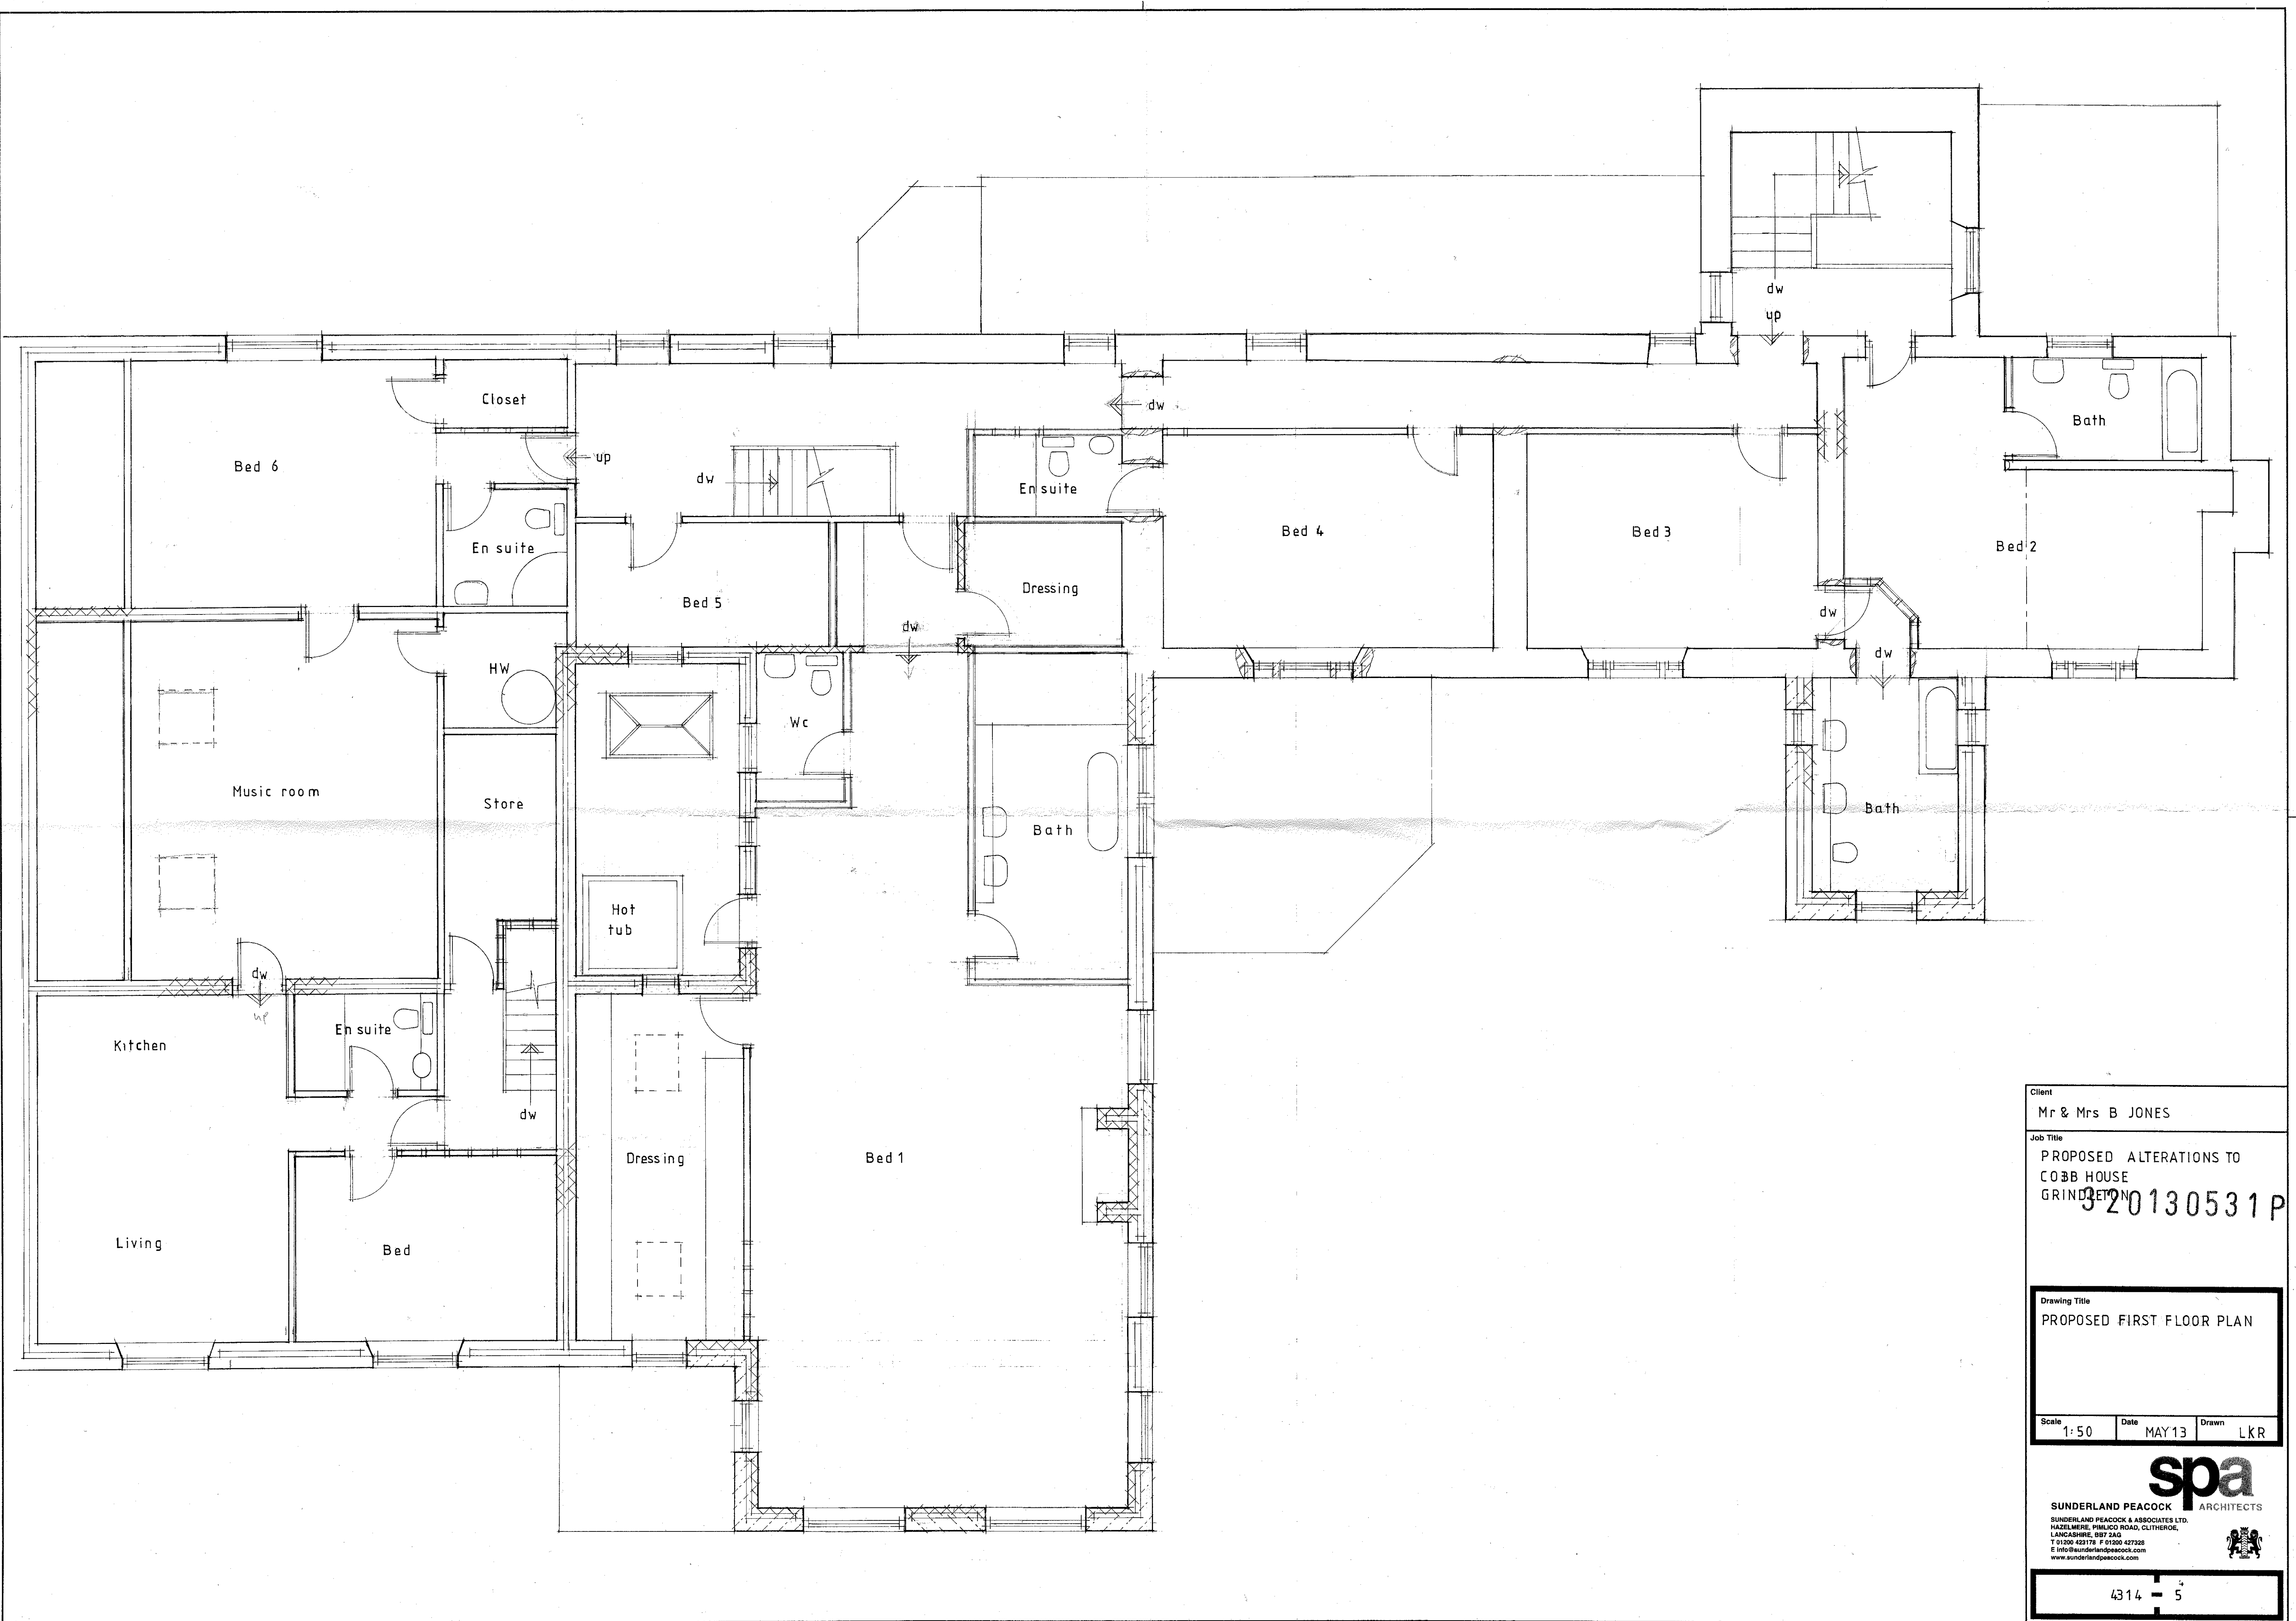

Client Mr & Mrs B JONES		
Job Title PROPOSED ALTERATIONS TO COBB HOUSE GRINDLETON 3-20130531P		
Drawing Title PROPOSED FIRST FLOOR PLAN		
Scale 1:50	Date MAY13	Drawn LKR
spa SUNDERLAND PEACOCK & ASSOCIATES LTD. HAZELMERE, PIMLICO ROAD, CLITHEROE, LANCASHIRE, B97 2AD T 01200 423178 F 01200 427328 E info@sunderlandpeacock.com www.sunderlandpeacock.com		
4314 - 5		