


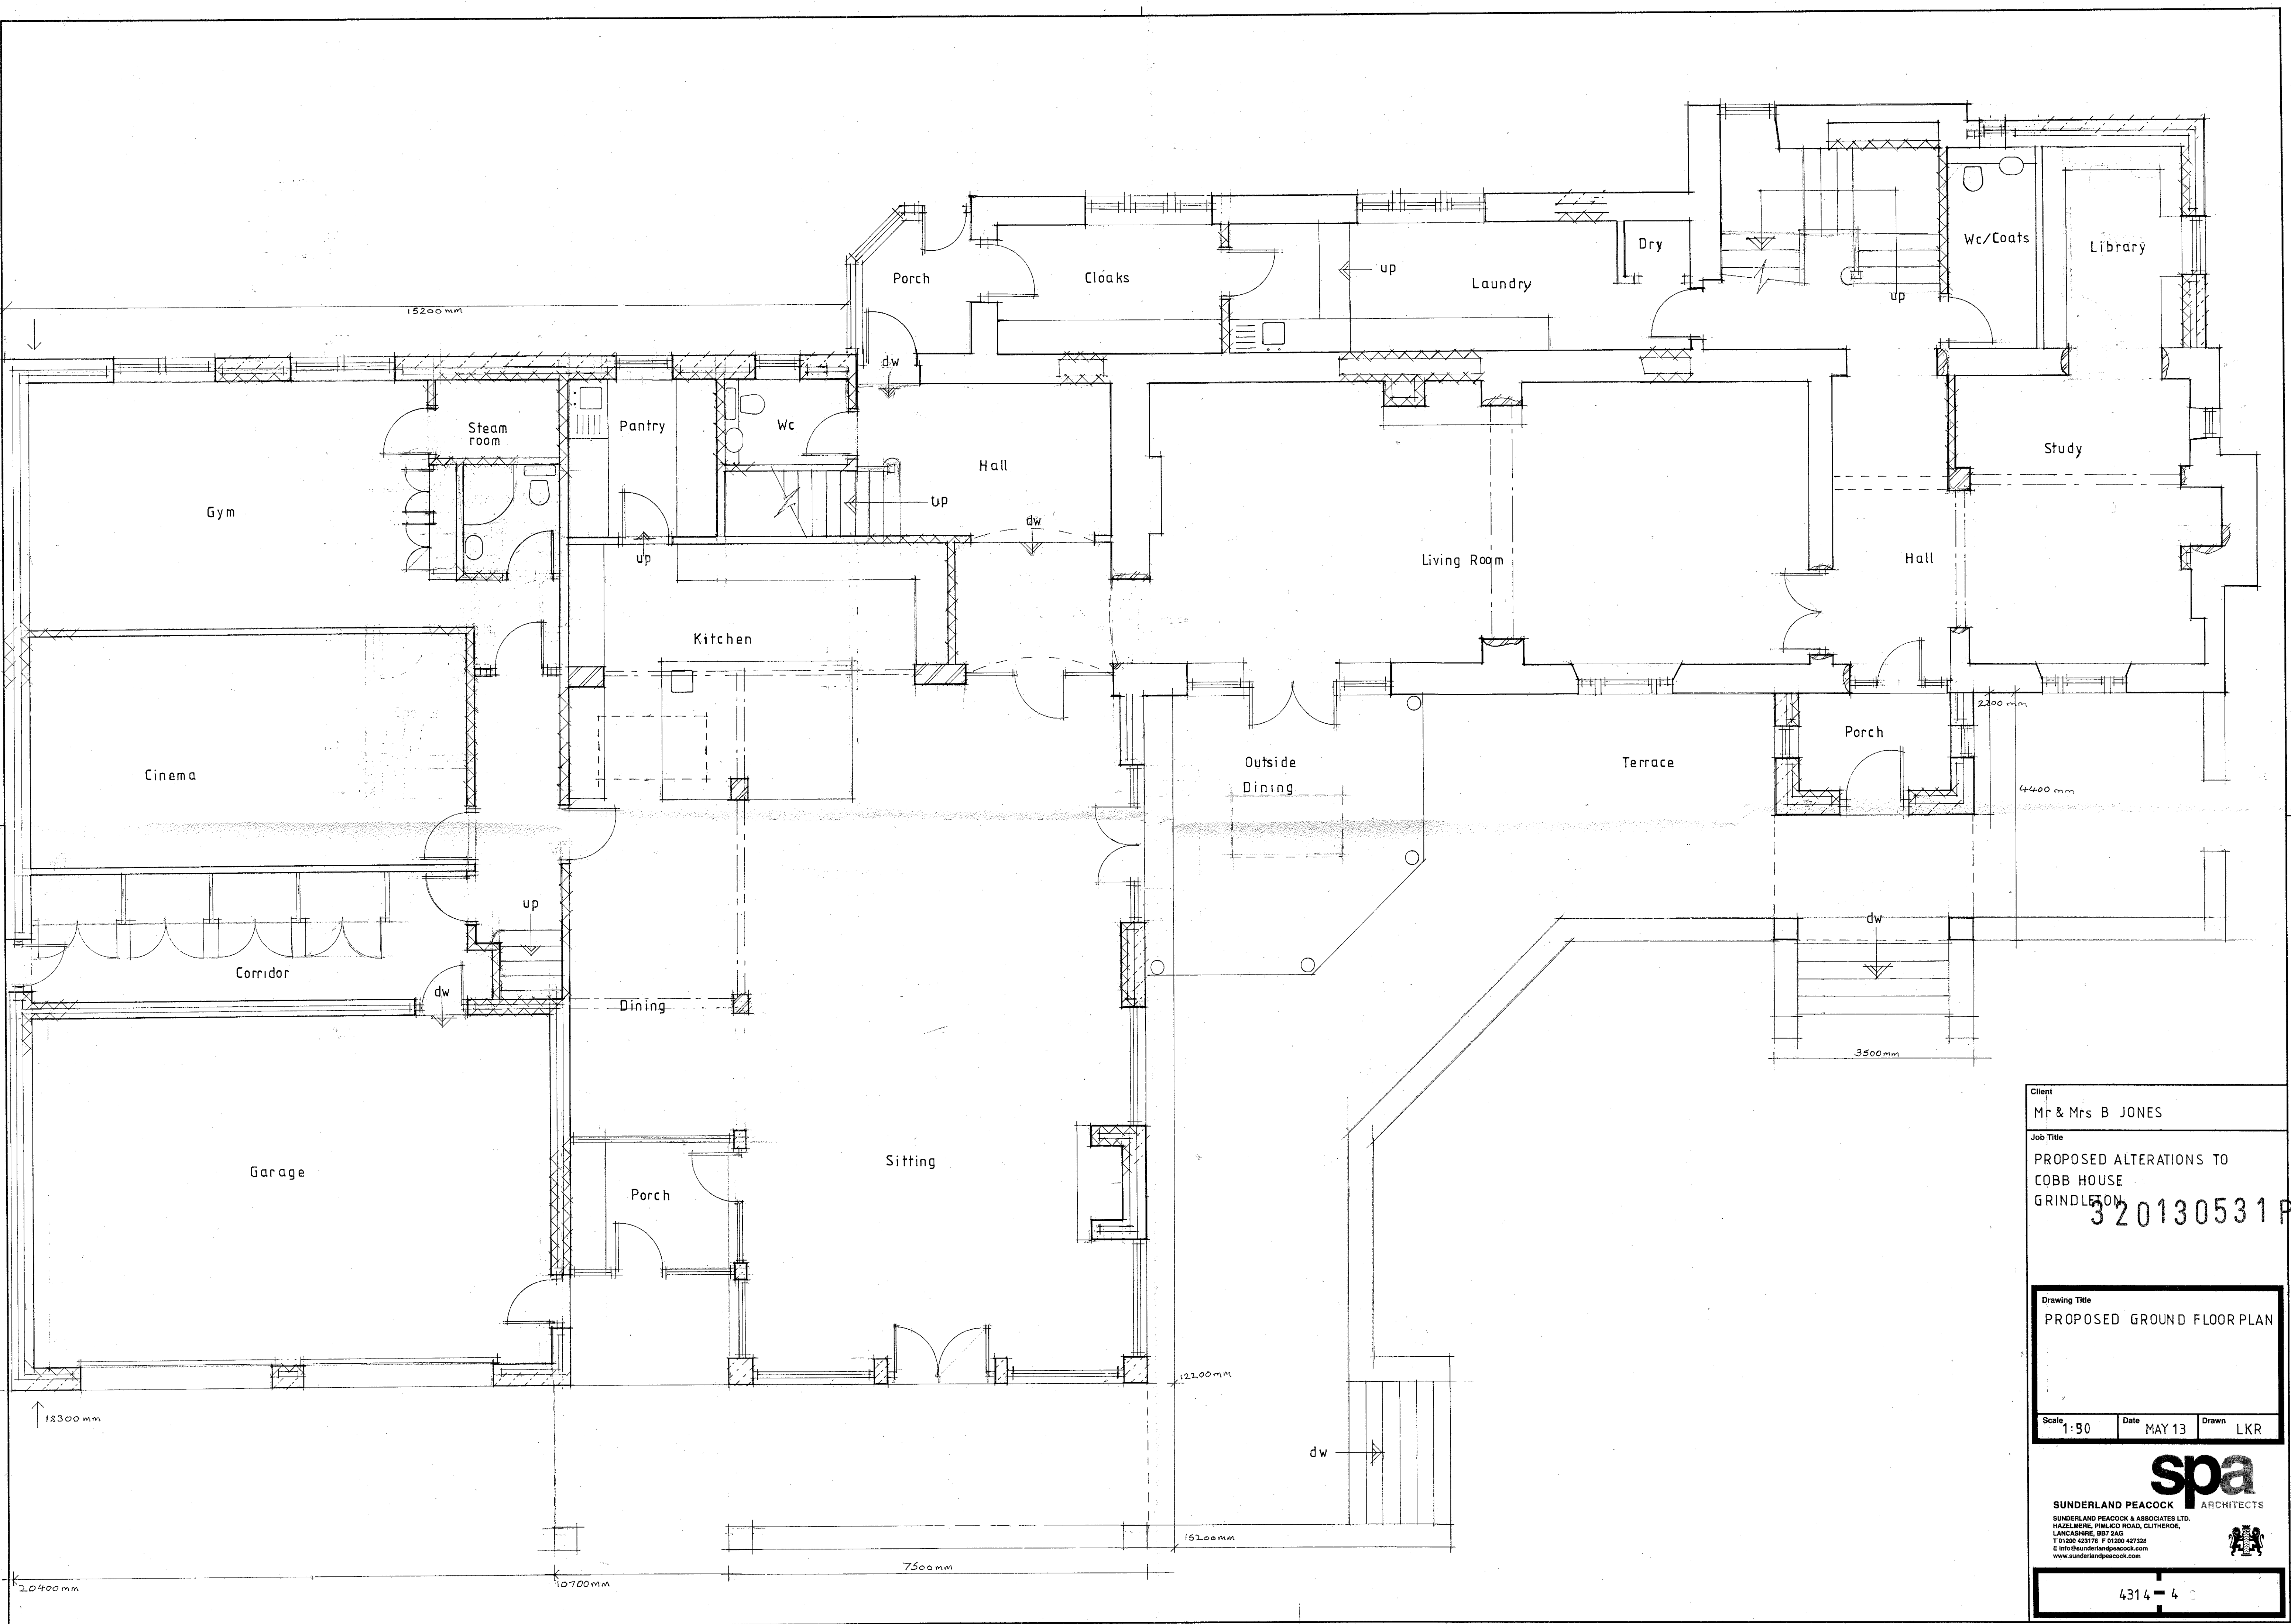

Client
Mr & Mrs B JONES

Job Title
PROPOSED ALTERATIONS TO
COBB HOUSE
GRINDLETON

320130531P

Drawing Title
PROPOSED GROUND FLOOR PLAN

Scale 1:90 Date MAY 13 Drawn LKR

spa
ARCHITECTS

SUNDERLAND PEACOCK & ASSOCIATES LTD.
HAZELNERE, PIMLICO ROAD, CLITHEROE,
LANCASHIRE, BB7 2AG
T 01200 423178 F 01200 427229
E info@sunderlandpeacock.com
www.sunderlandpeacock.com

4314-4