


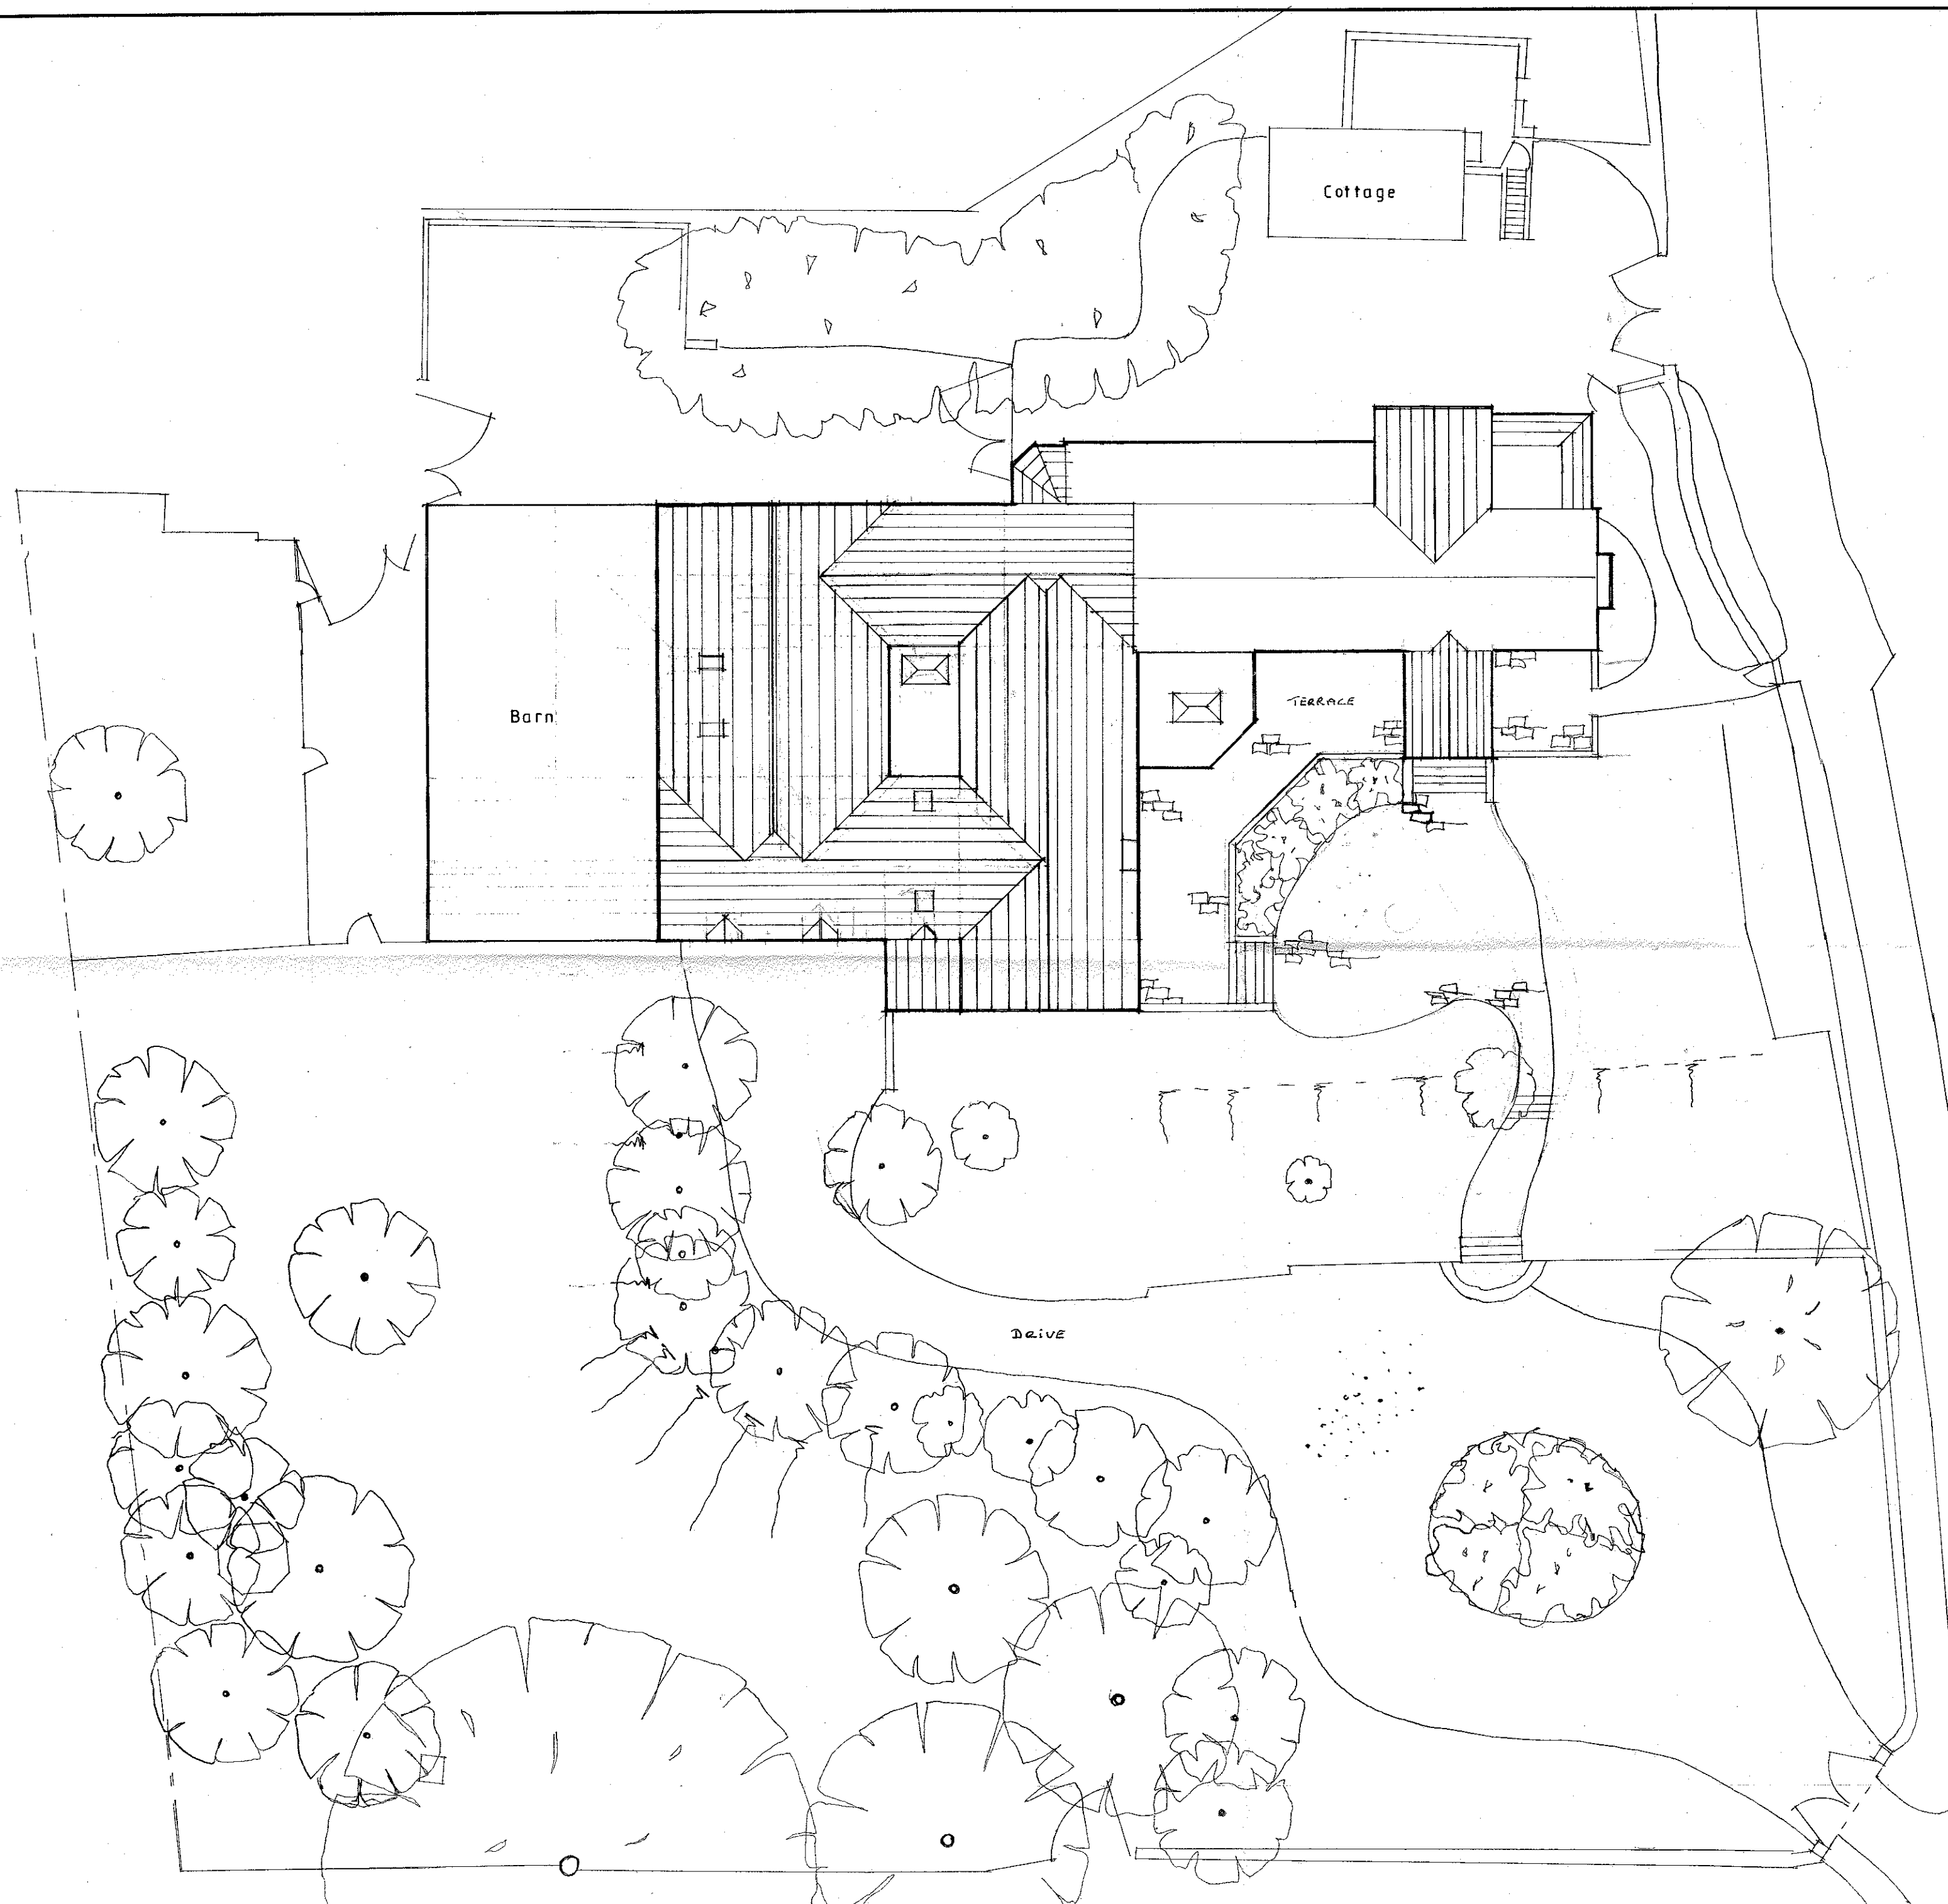

Client		
Mr & Mrs B JONES		
Job Title		
PROPOSED ALTERATIONS TO COBB HOUSE GRINDLETON		
320130531P		
Drawing Title		
PROPOSED SITE PLAN		
Scale	Date	Drawn
1:200	MAY 13	LKR

spa
ARCHITECTS

SUNDERLAND PEACOCK & ASSOCIATES LTD.
HAZELMERE, PIMLICO ROAD, CLITHEROE,
LANCASHIRE, BB7 2AG
T 01200 423178 F 01200 427328
E info@sunderlandpeacock.com
www.sunderlandpeacock.com

