




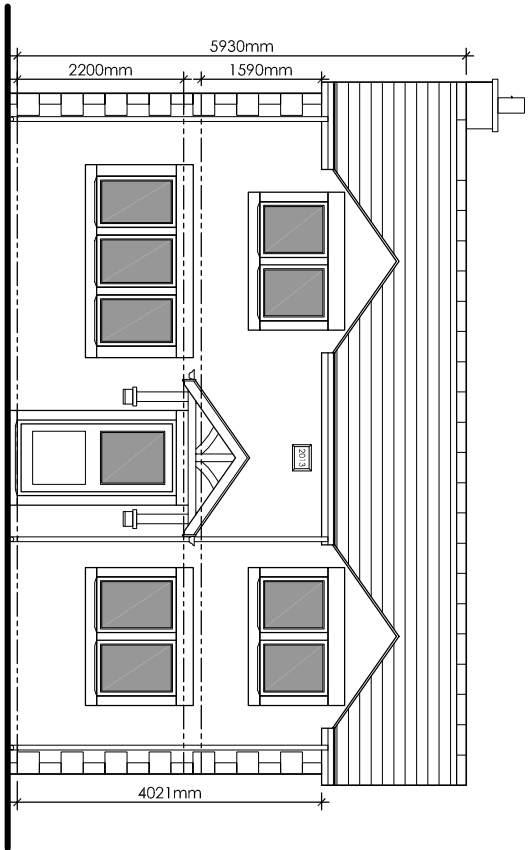


East Elevation 1:100

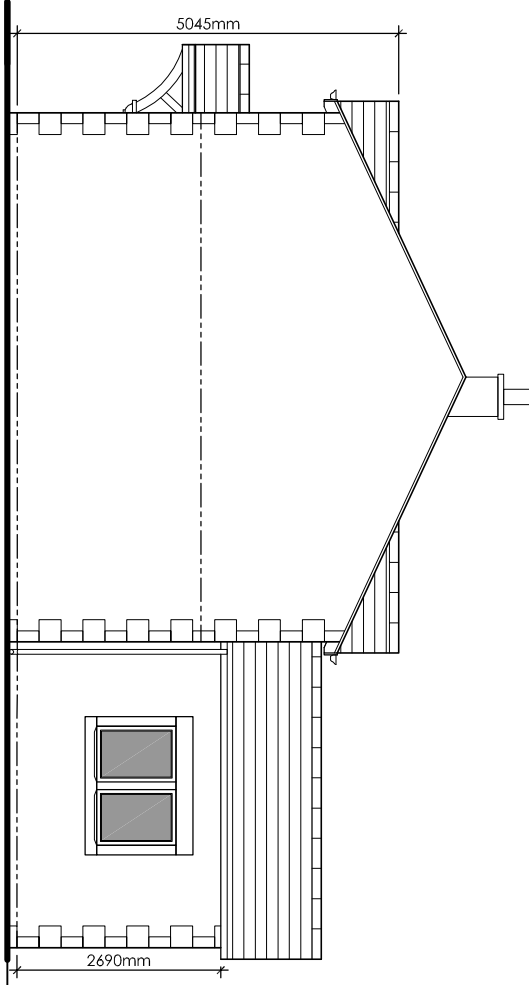


North Elevation 1:100

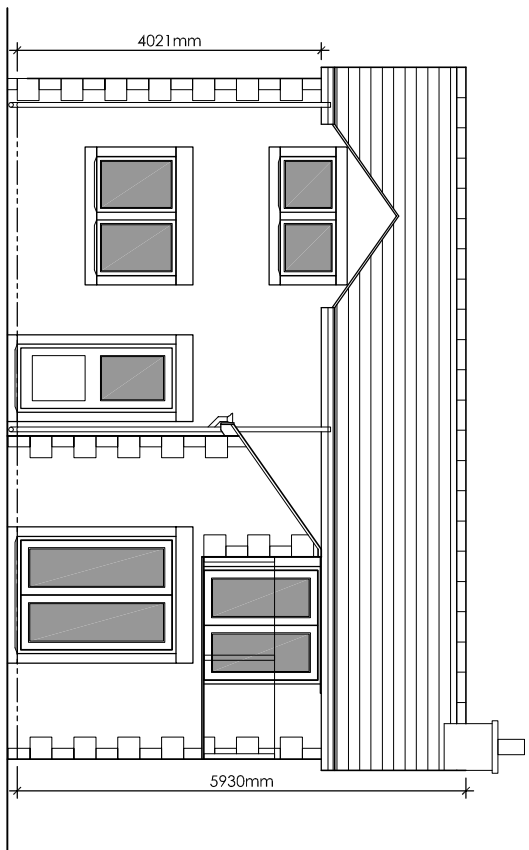


West Elevation 1:100

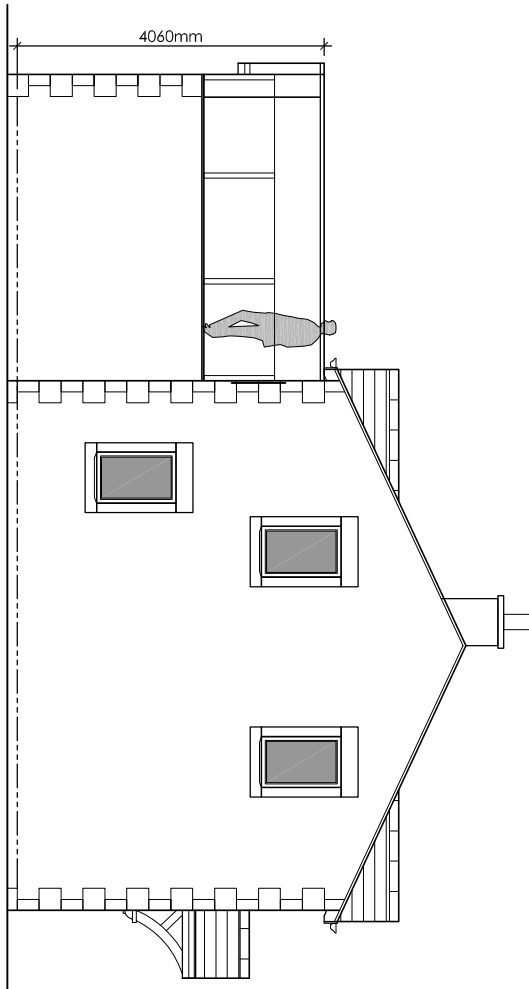


South Elevation 1:100

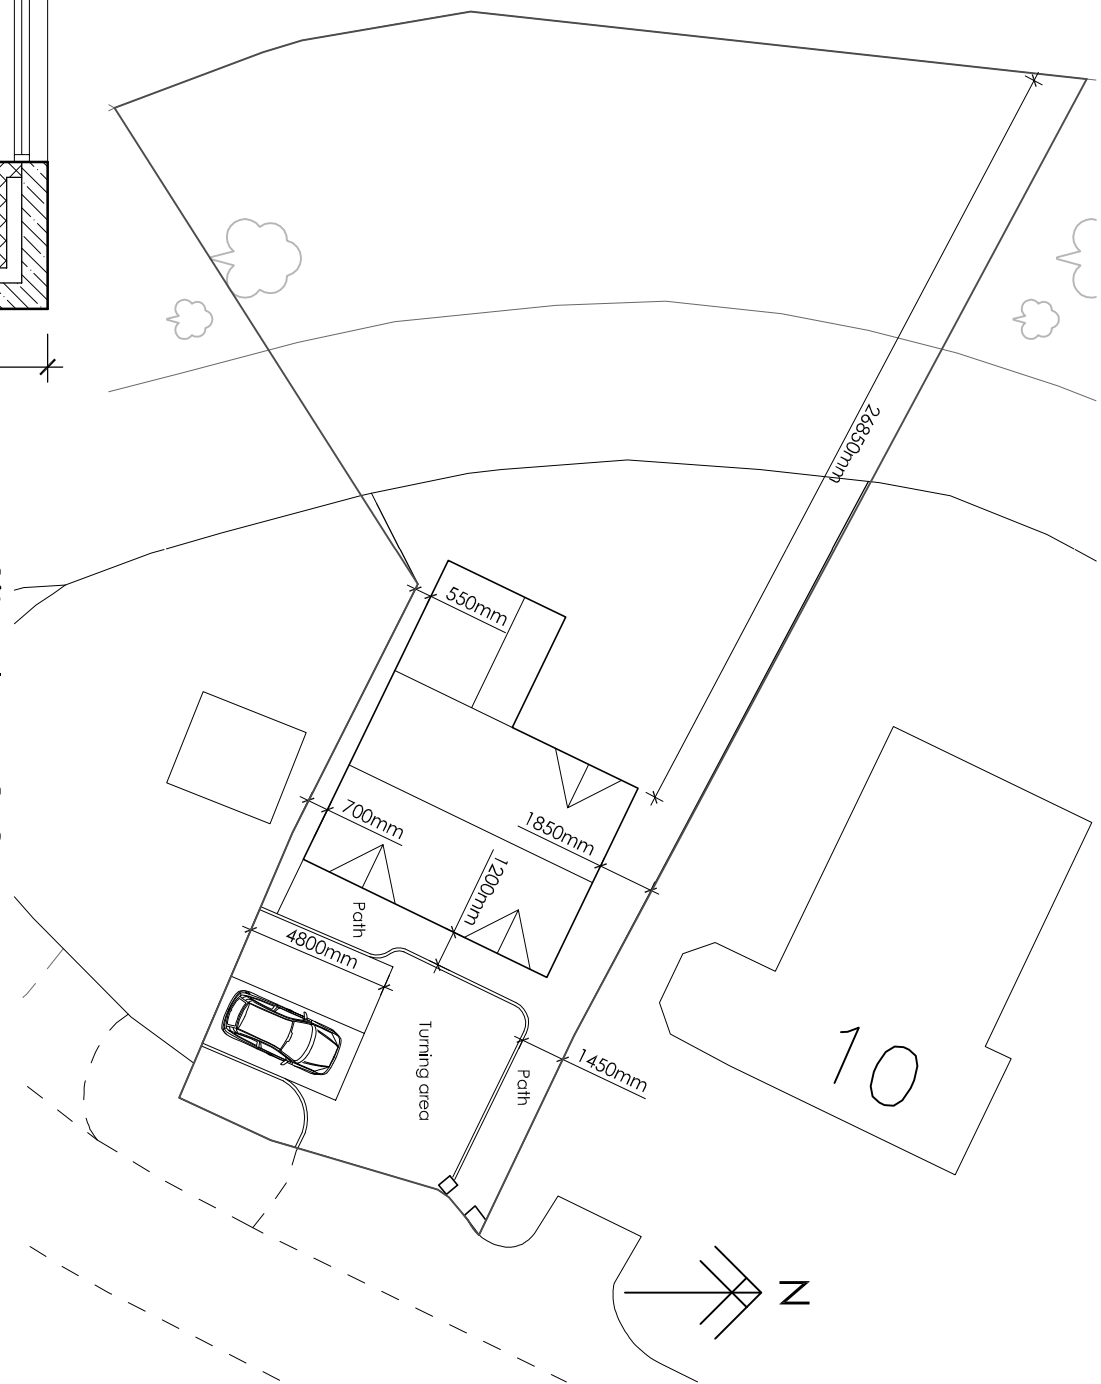

Site Plan 1:250

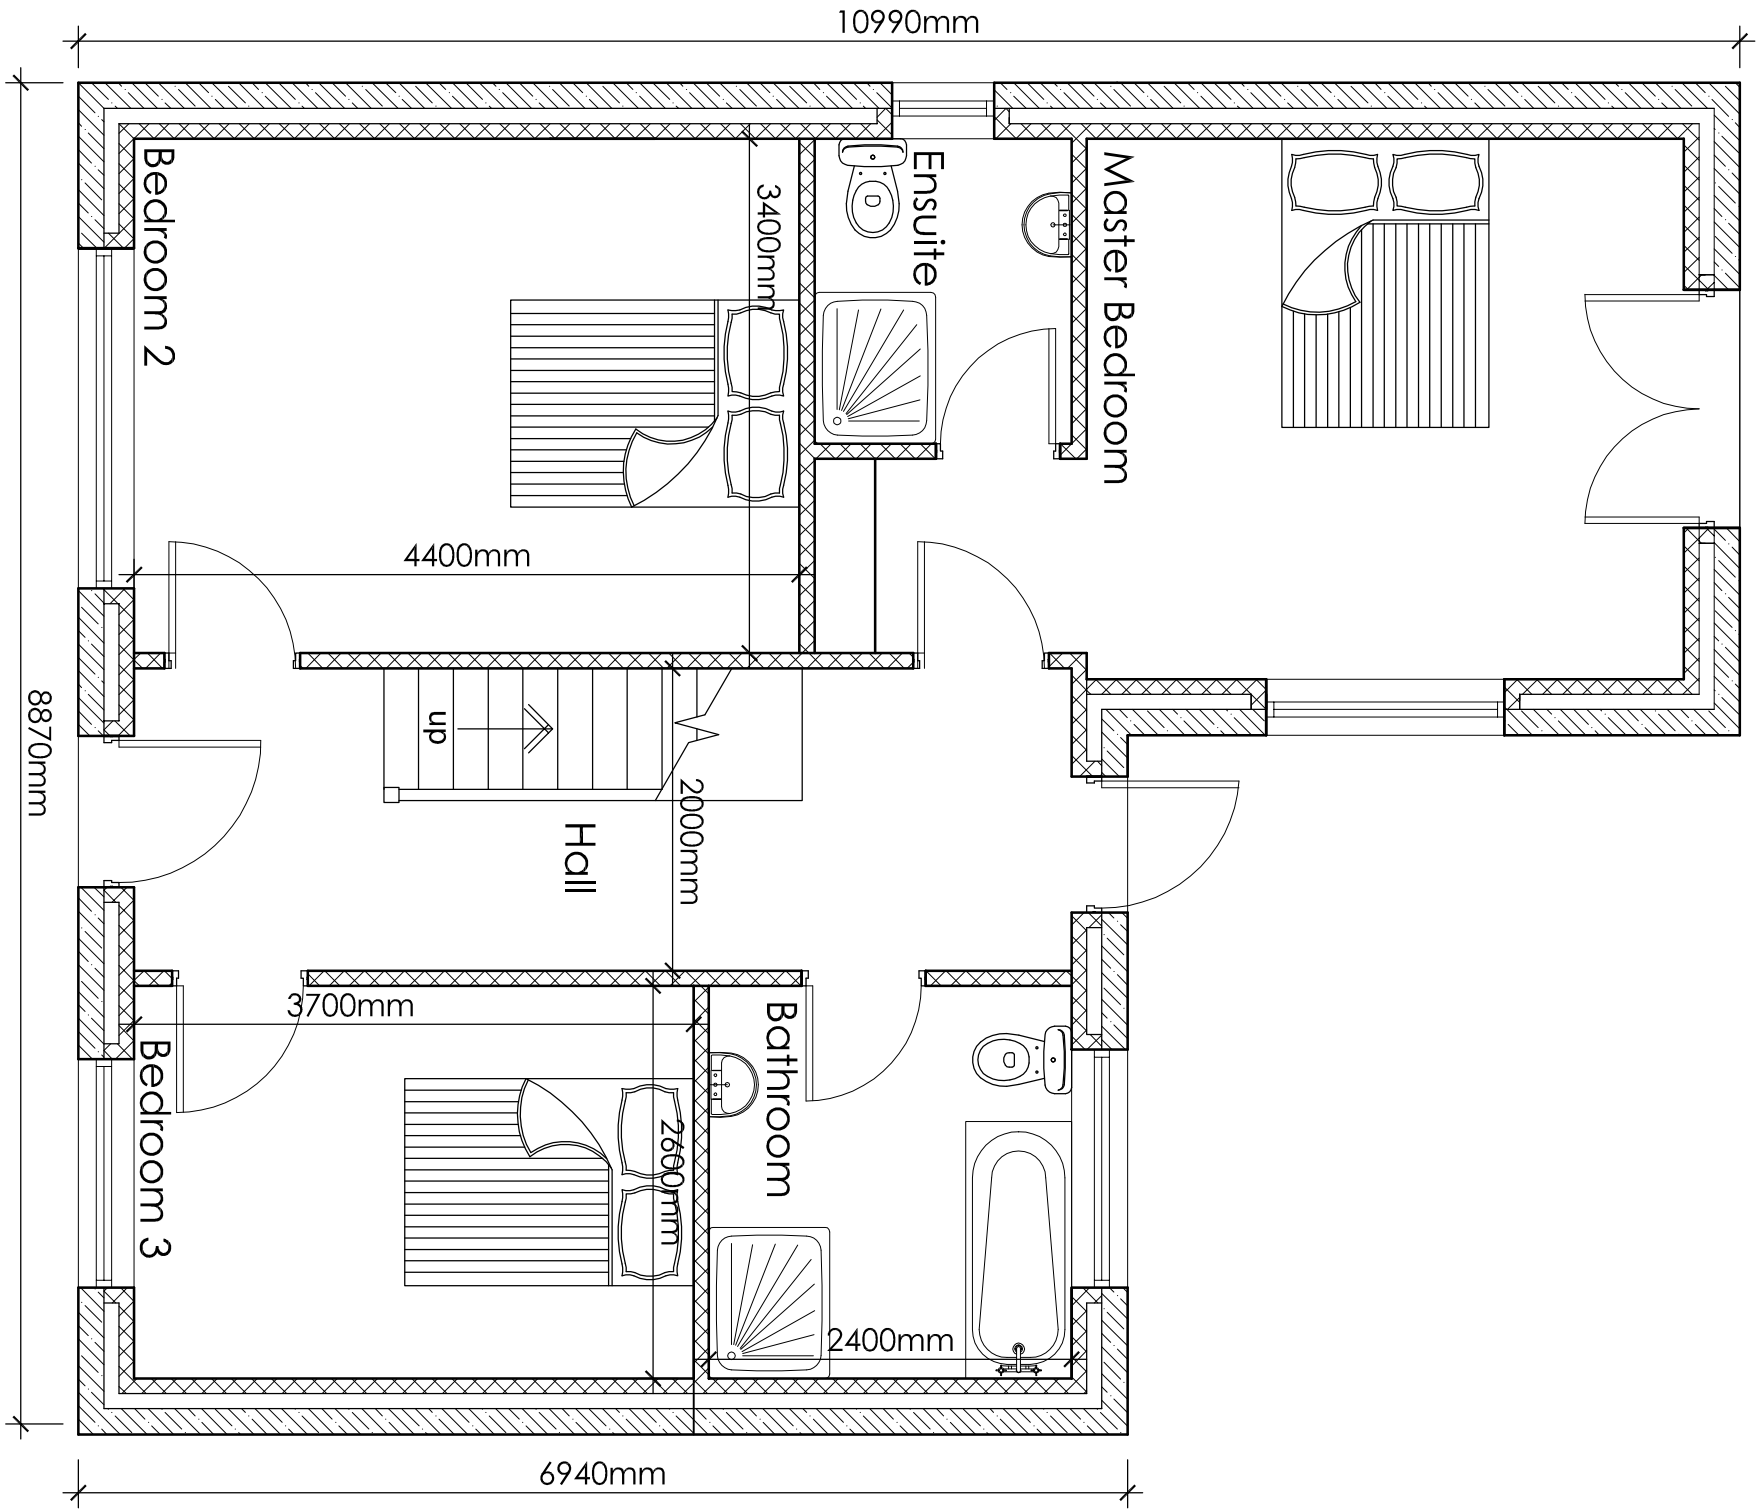

Ground Floor Plan 1:50

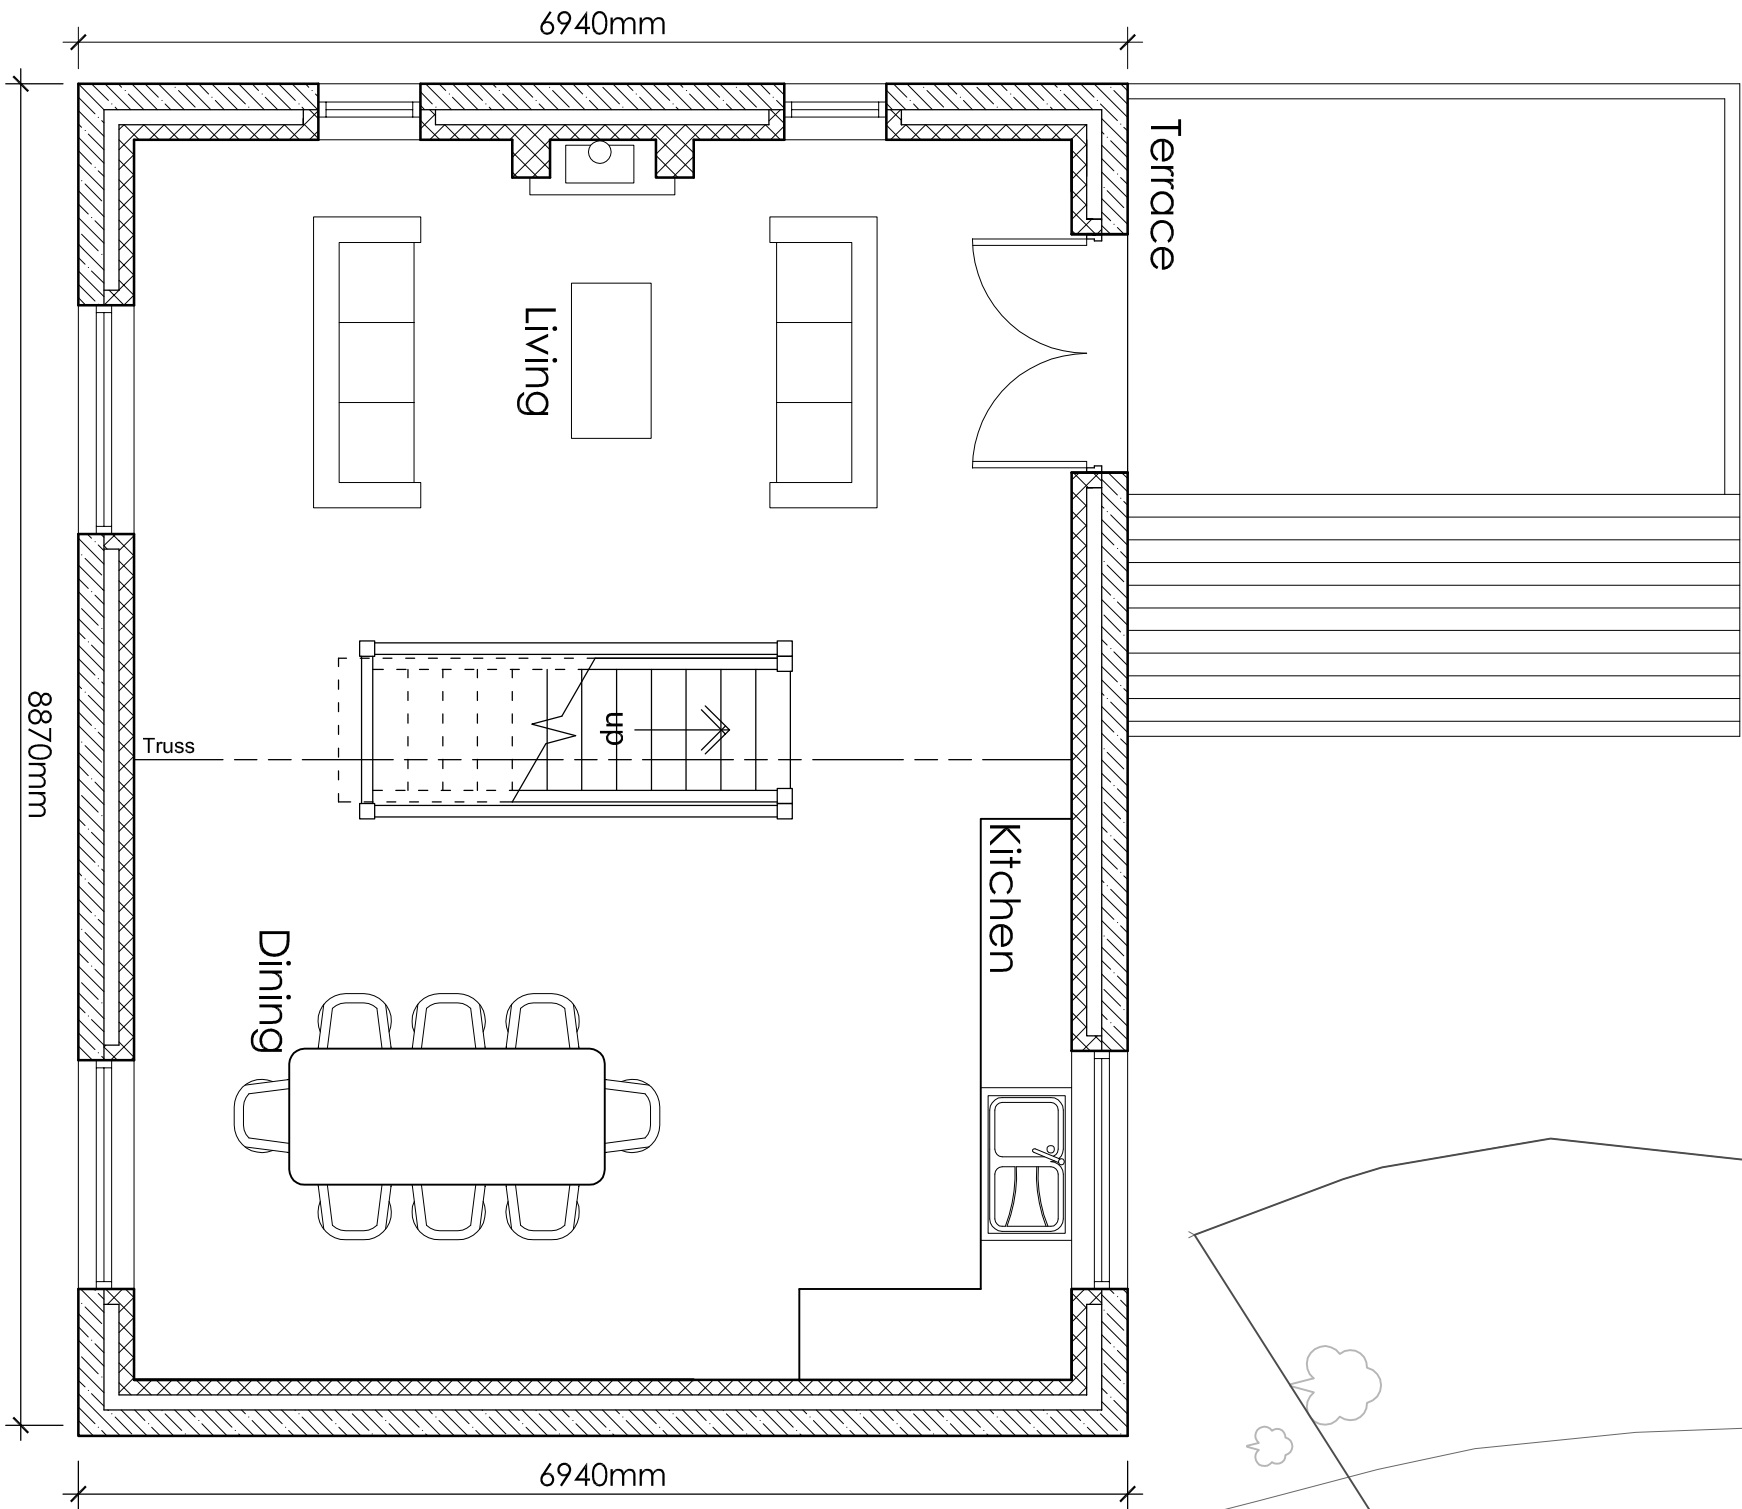

First Floor Plan 1:50

Rev A - Extent of boundary shown- AMH
25/04/13
Rev A - Revised following initial plan layouts
- AMH 23/04/13

Client
Mr and Mrs D Huck

Job Title
Proposed Dwelling on Land Adjacent to
10 The Dene
Hurst Green

Drawing Title		
Proposed Plans and Elevations		
Scale	Date	Drawn
1:50/100@A2	19/04/2013	A Harrison

SUNDERLAND PEACOCK ARCHITECTS
SUNDERLAND PEACOCK & ASSOCIATES LTD.
104-106 THE DENE, HURST GREEN, HURST
LINCOLNSHIRE LN6 7JG, 01793 471230
E: info@sunderlandpeacock.com
www.sunderlandpeacock.com



4378 -02B