



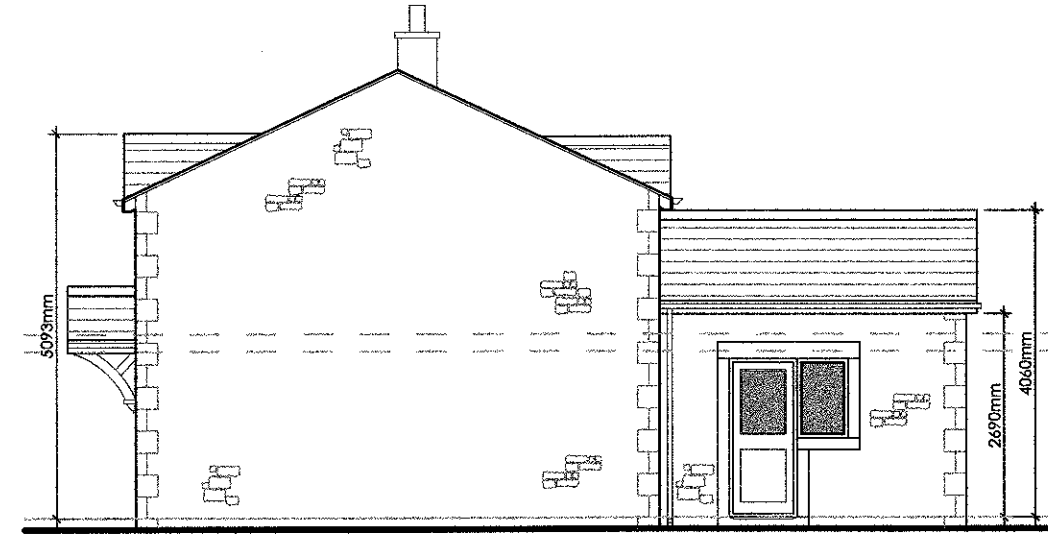

East Elevation 1:100

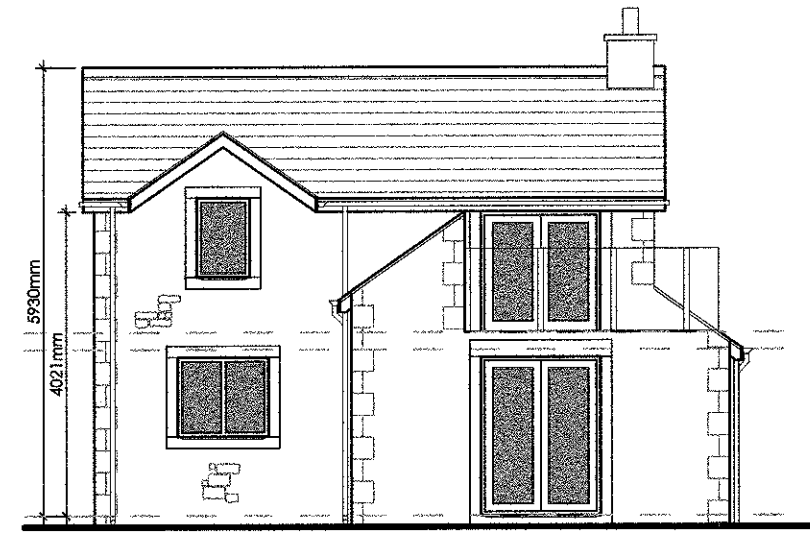

North Elevation 1:100




West Elevation 1:100




South Elevation 1:100


320130535P

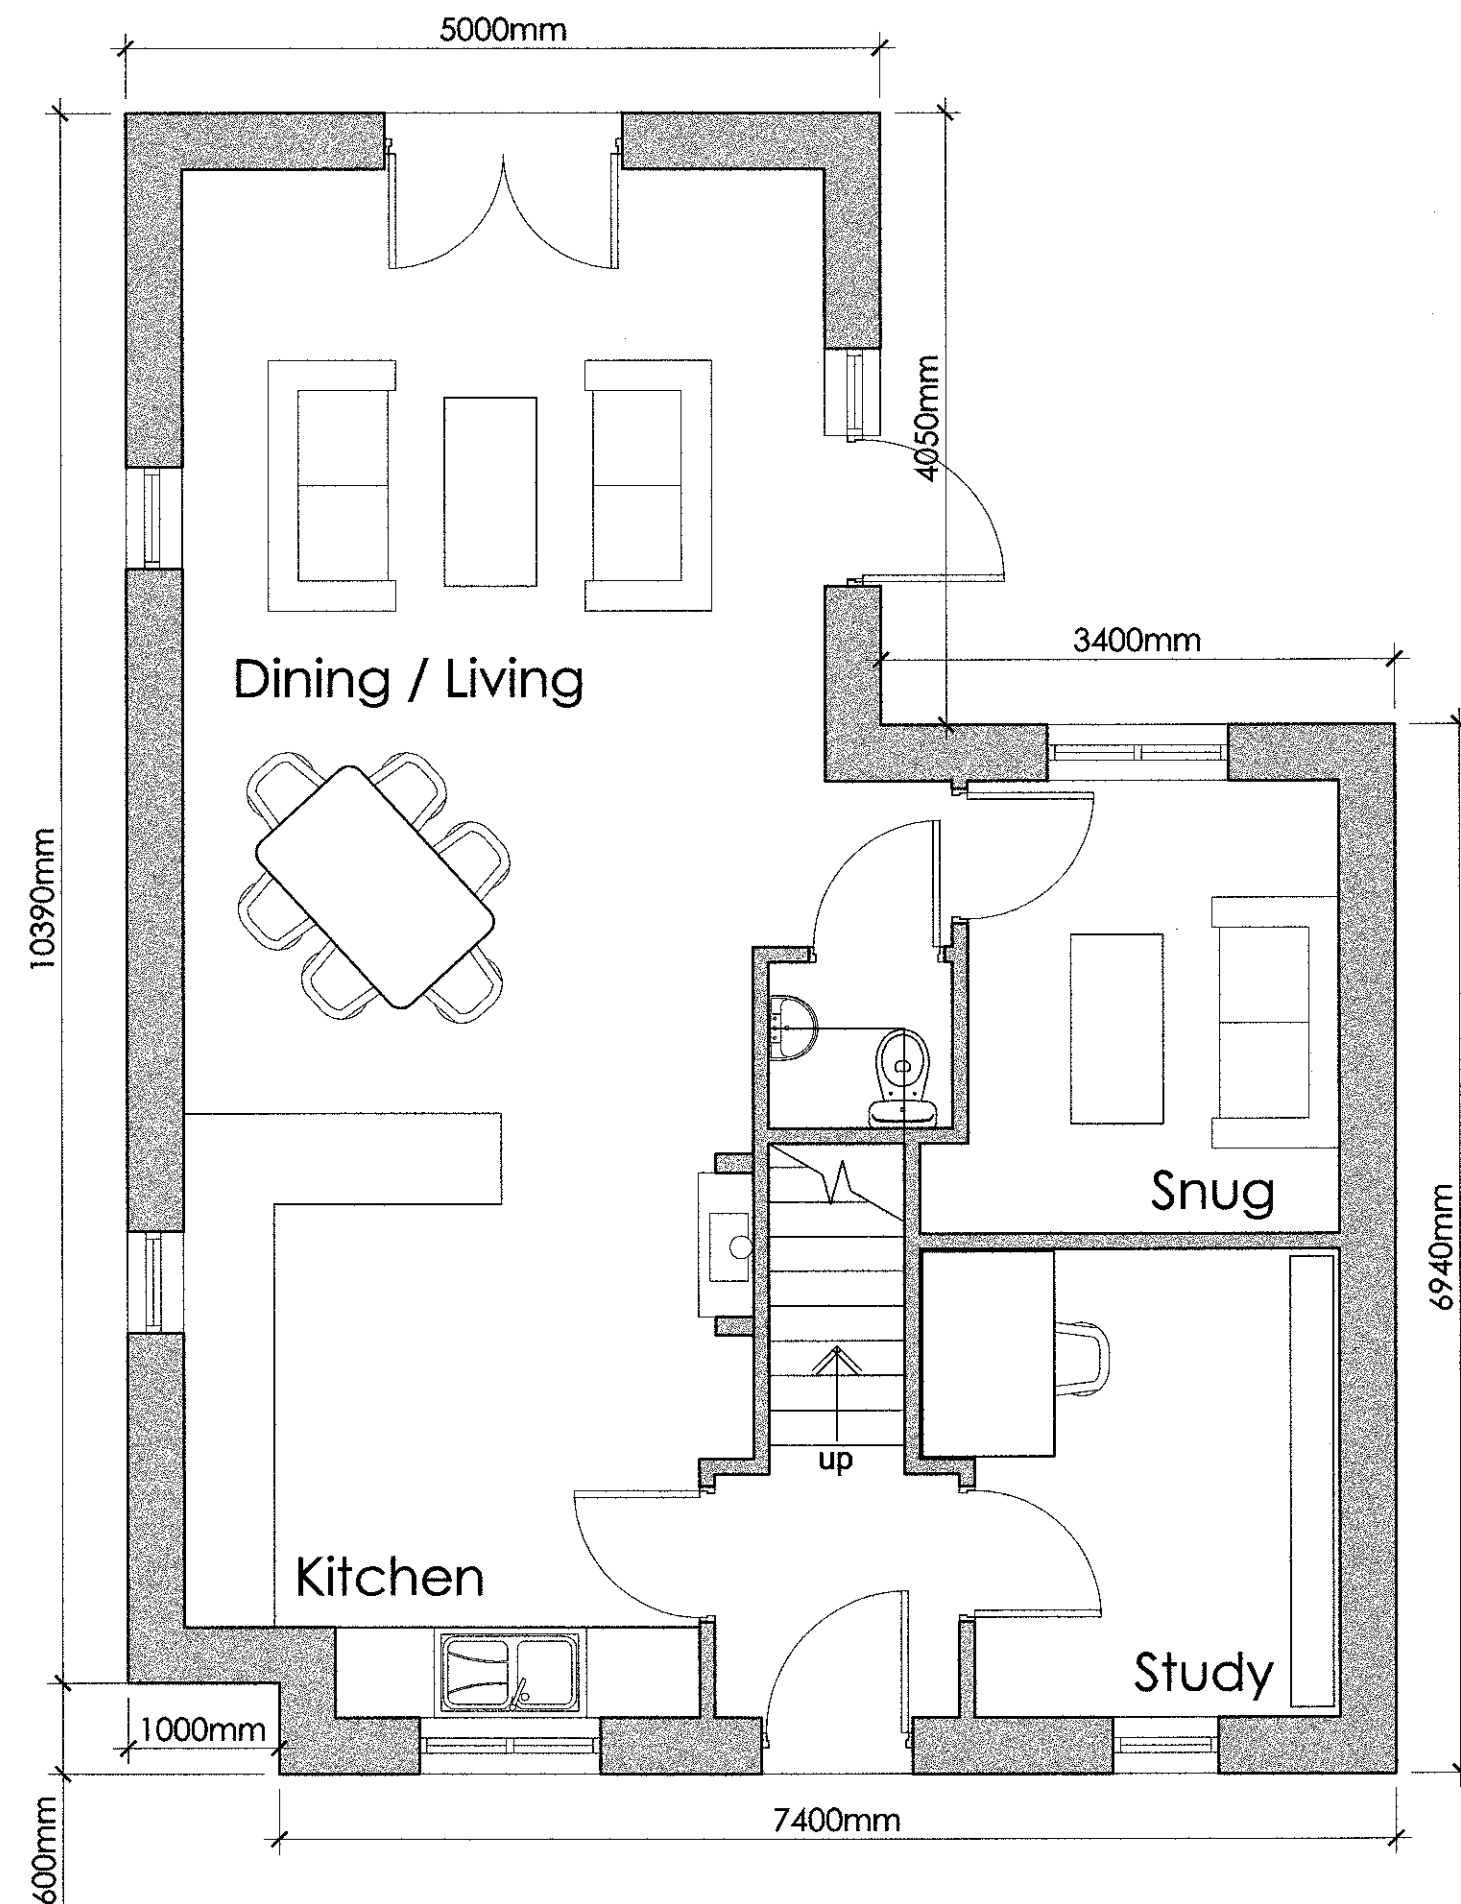

Ground Floor Plan 1:50

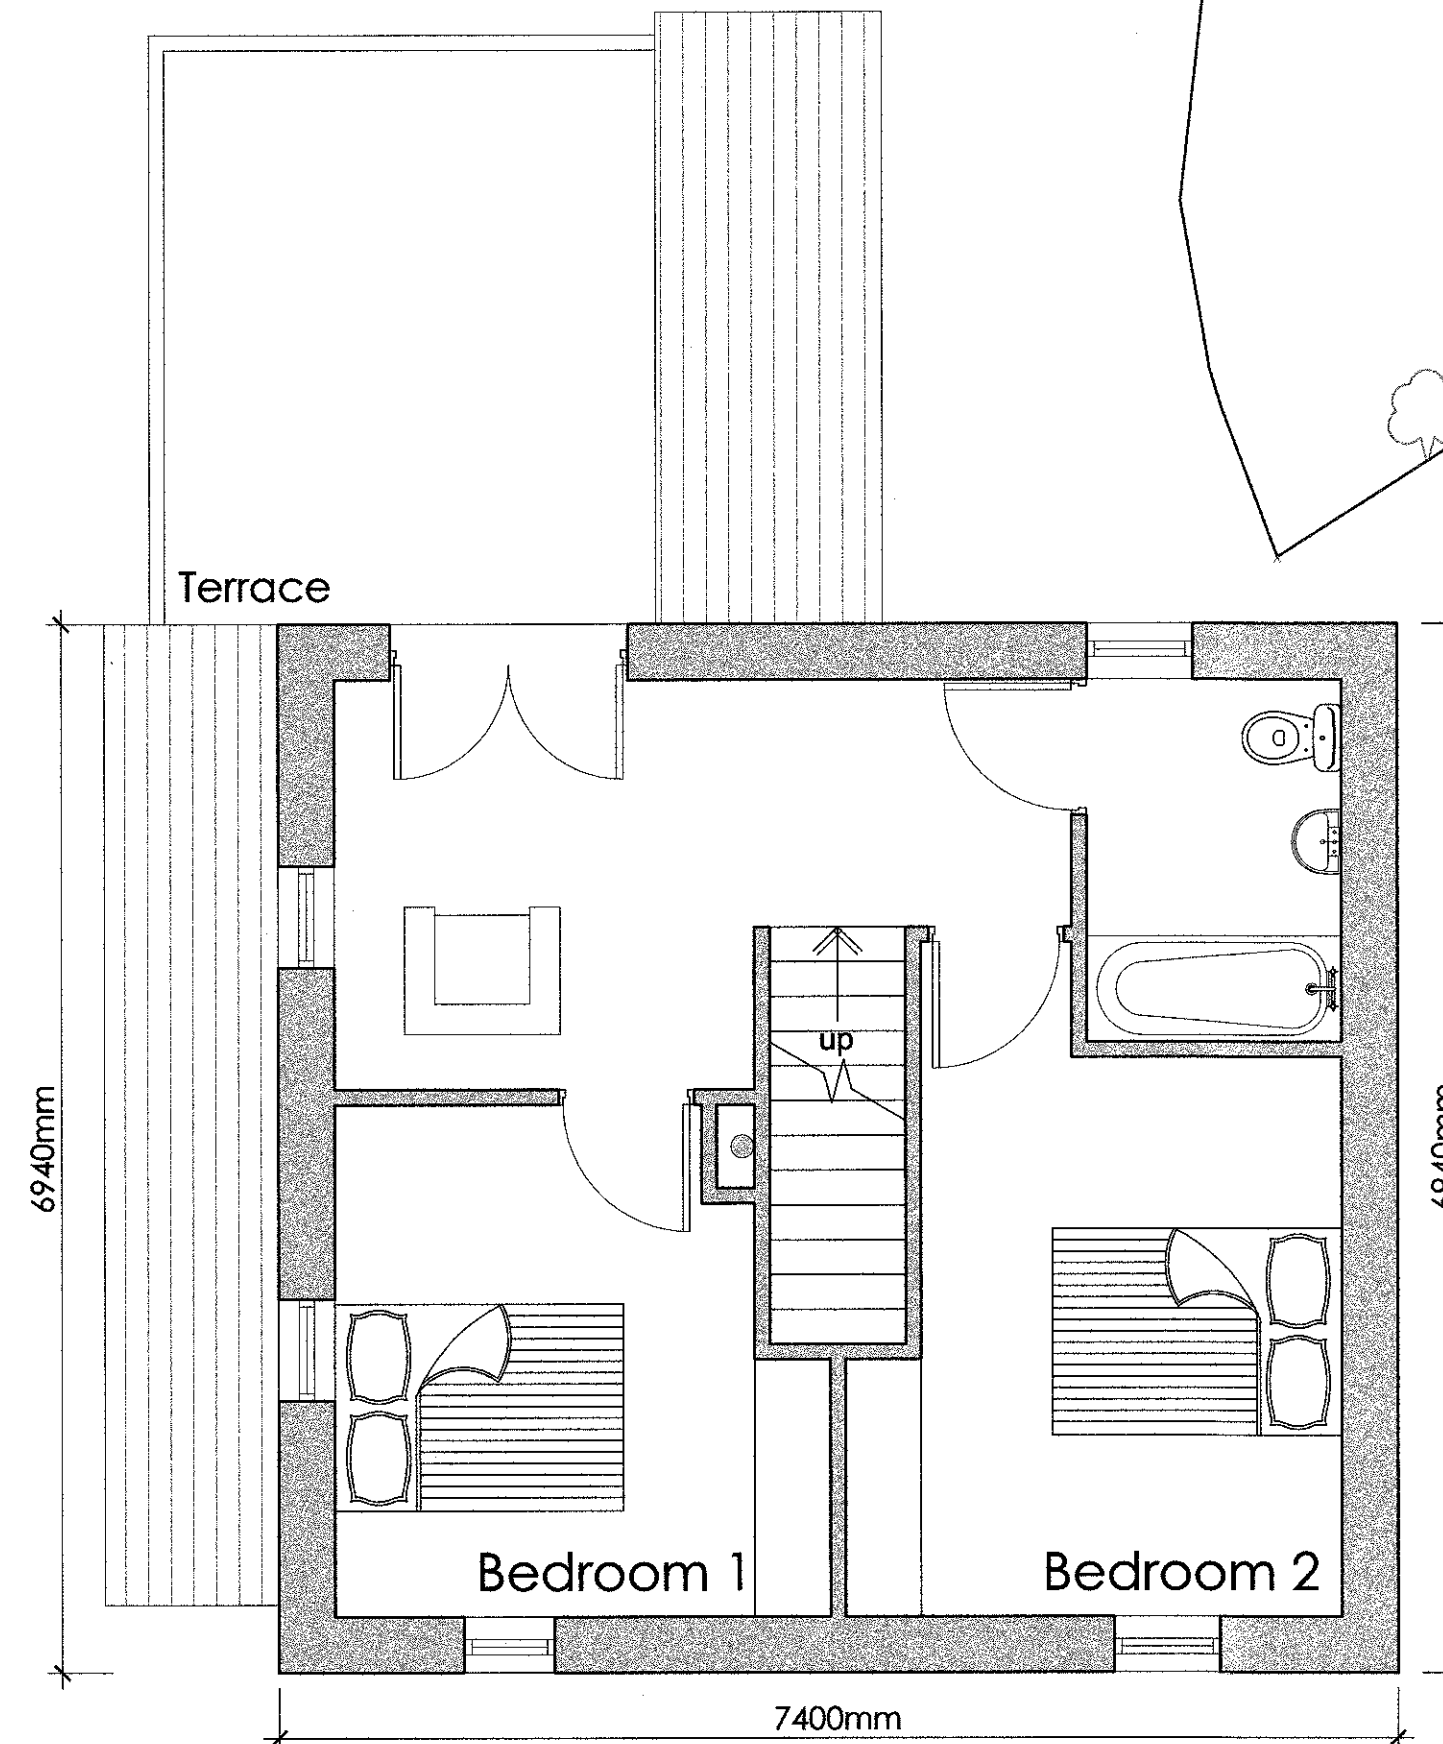

First Floor Plan 1:50

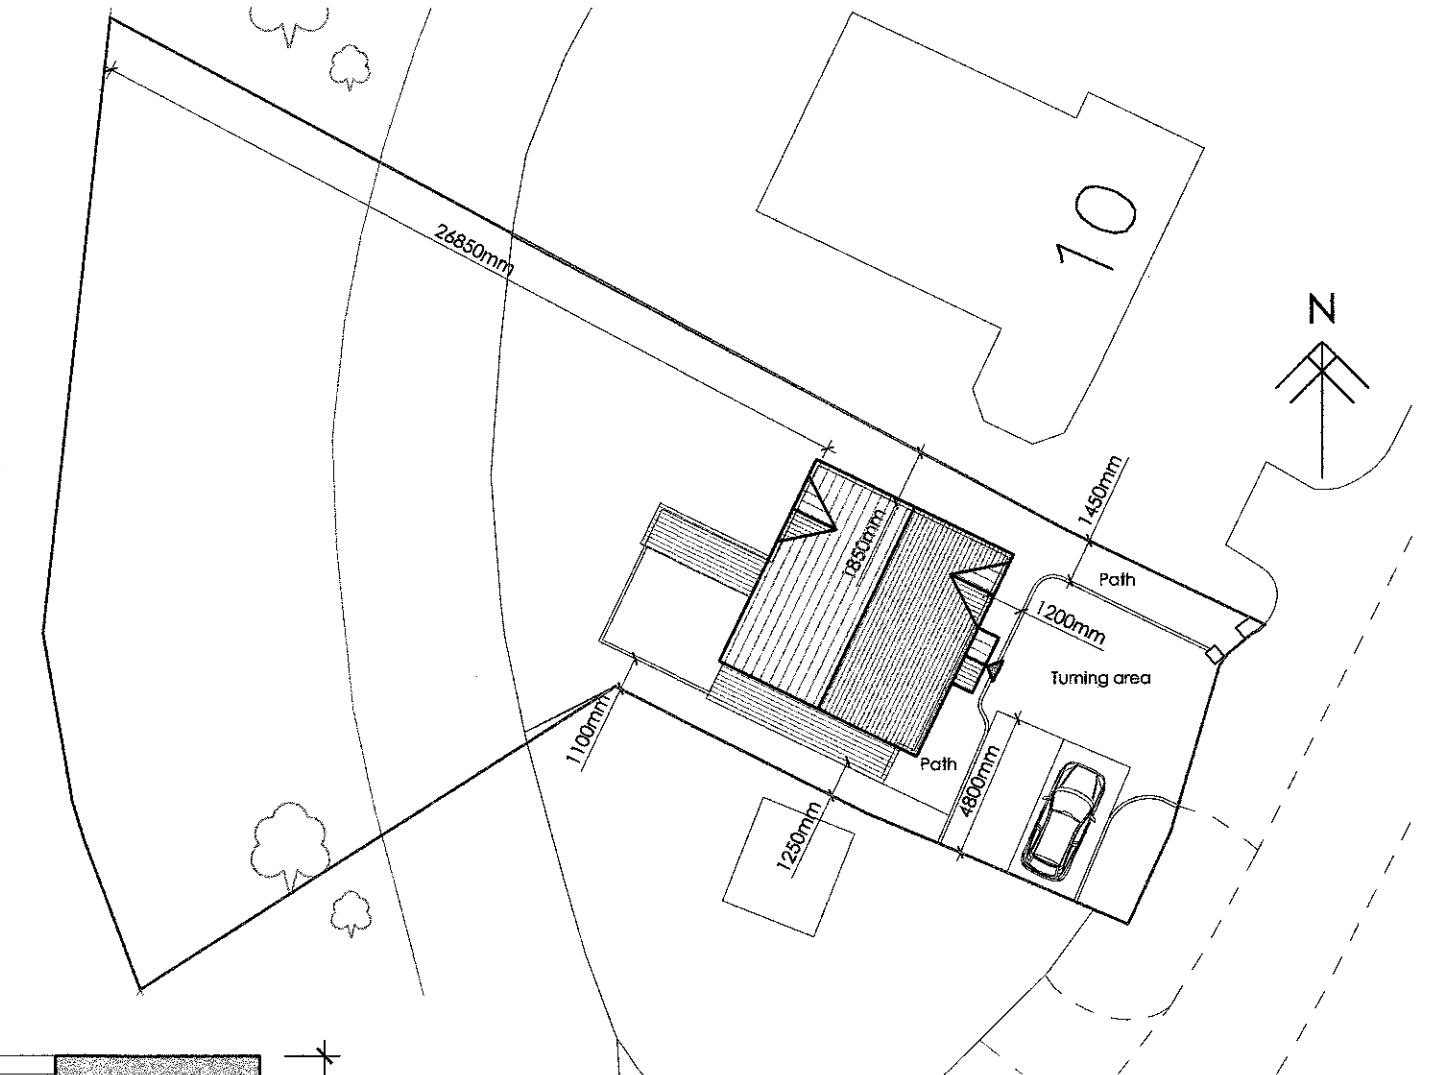

Site Plan 1:250

AMENDED PLANS RECEIVED
DATE 08/08/13

Rev C - Amendments to scheme following mtg with RVBC - RBM - 07.08.2013
Rev A - Extent of boundary shown- AMH 25/04/13
Rev A - Revised following initial plan layouts - AMH 23/04/13

Client
Mr and Mrs D Huck

Job Title
Proposed Dwelling on Land Adjacent to 10 The Dene Hurst Green

Drawing Title
Proposed Plans and Elevations

Scale
1:50/100@A2

Date
19/04/2013

Drawn
A Harrison

spa
SUNDERLAND PEACOCK & ASSOCIATES LTD.
HAZELBERRY, PIMLICO ROAD, CLITHEROE
LANCASHIRE, B81 2AG
T 01202 423178 F 01202 427328
E info@sunderlandpeacock.com
www.sunderlandpeacock.com

4378 -02C