



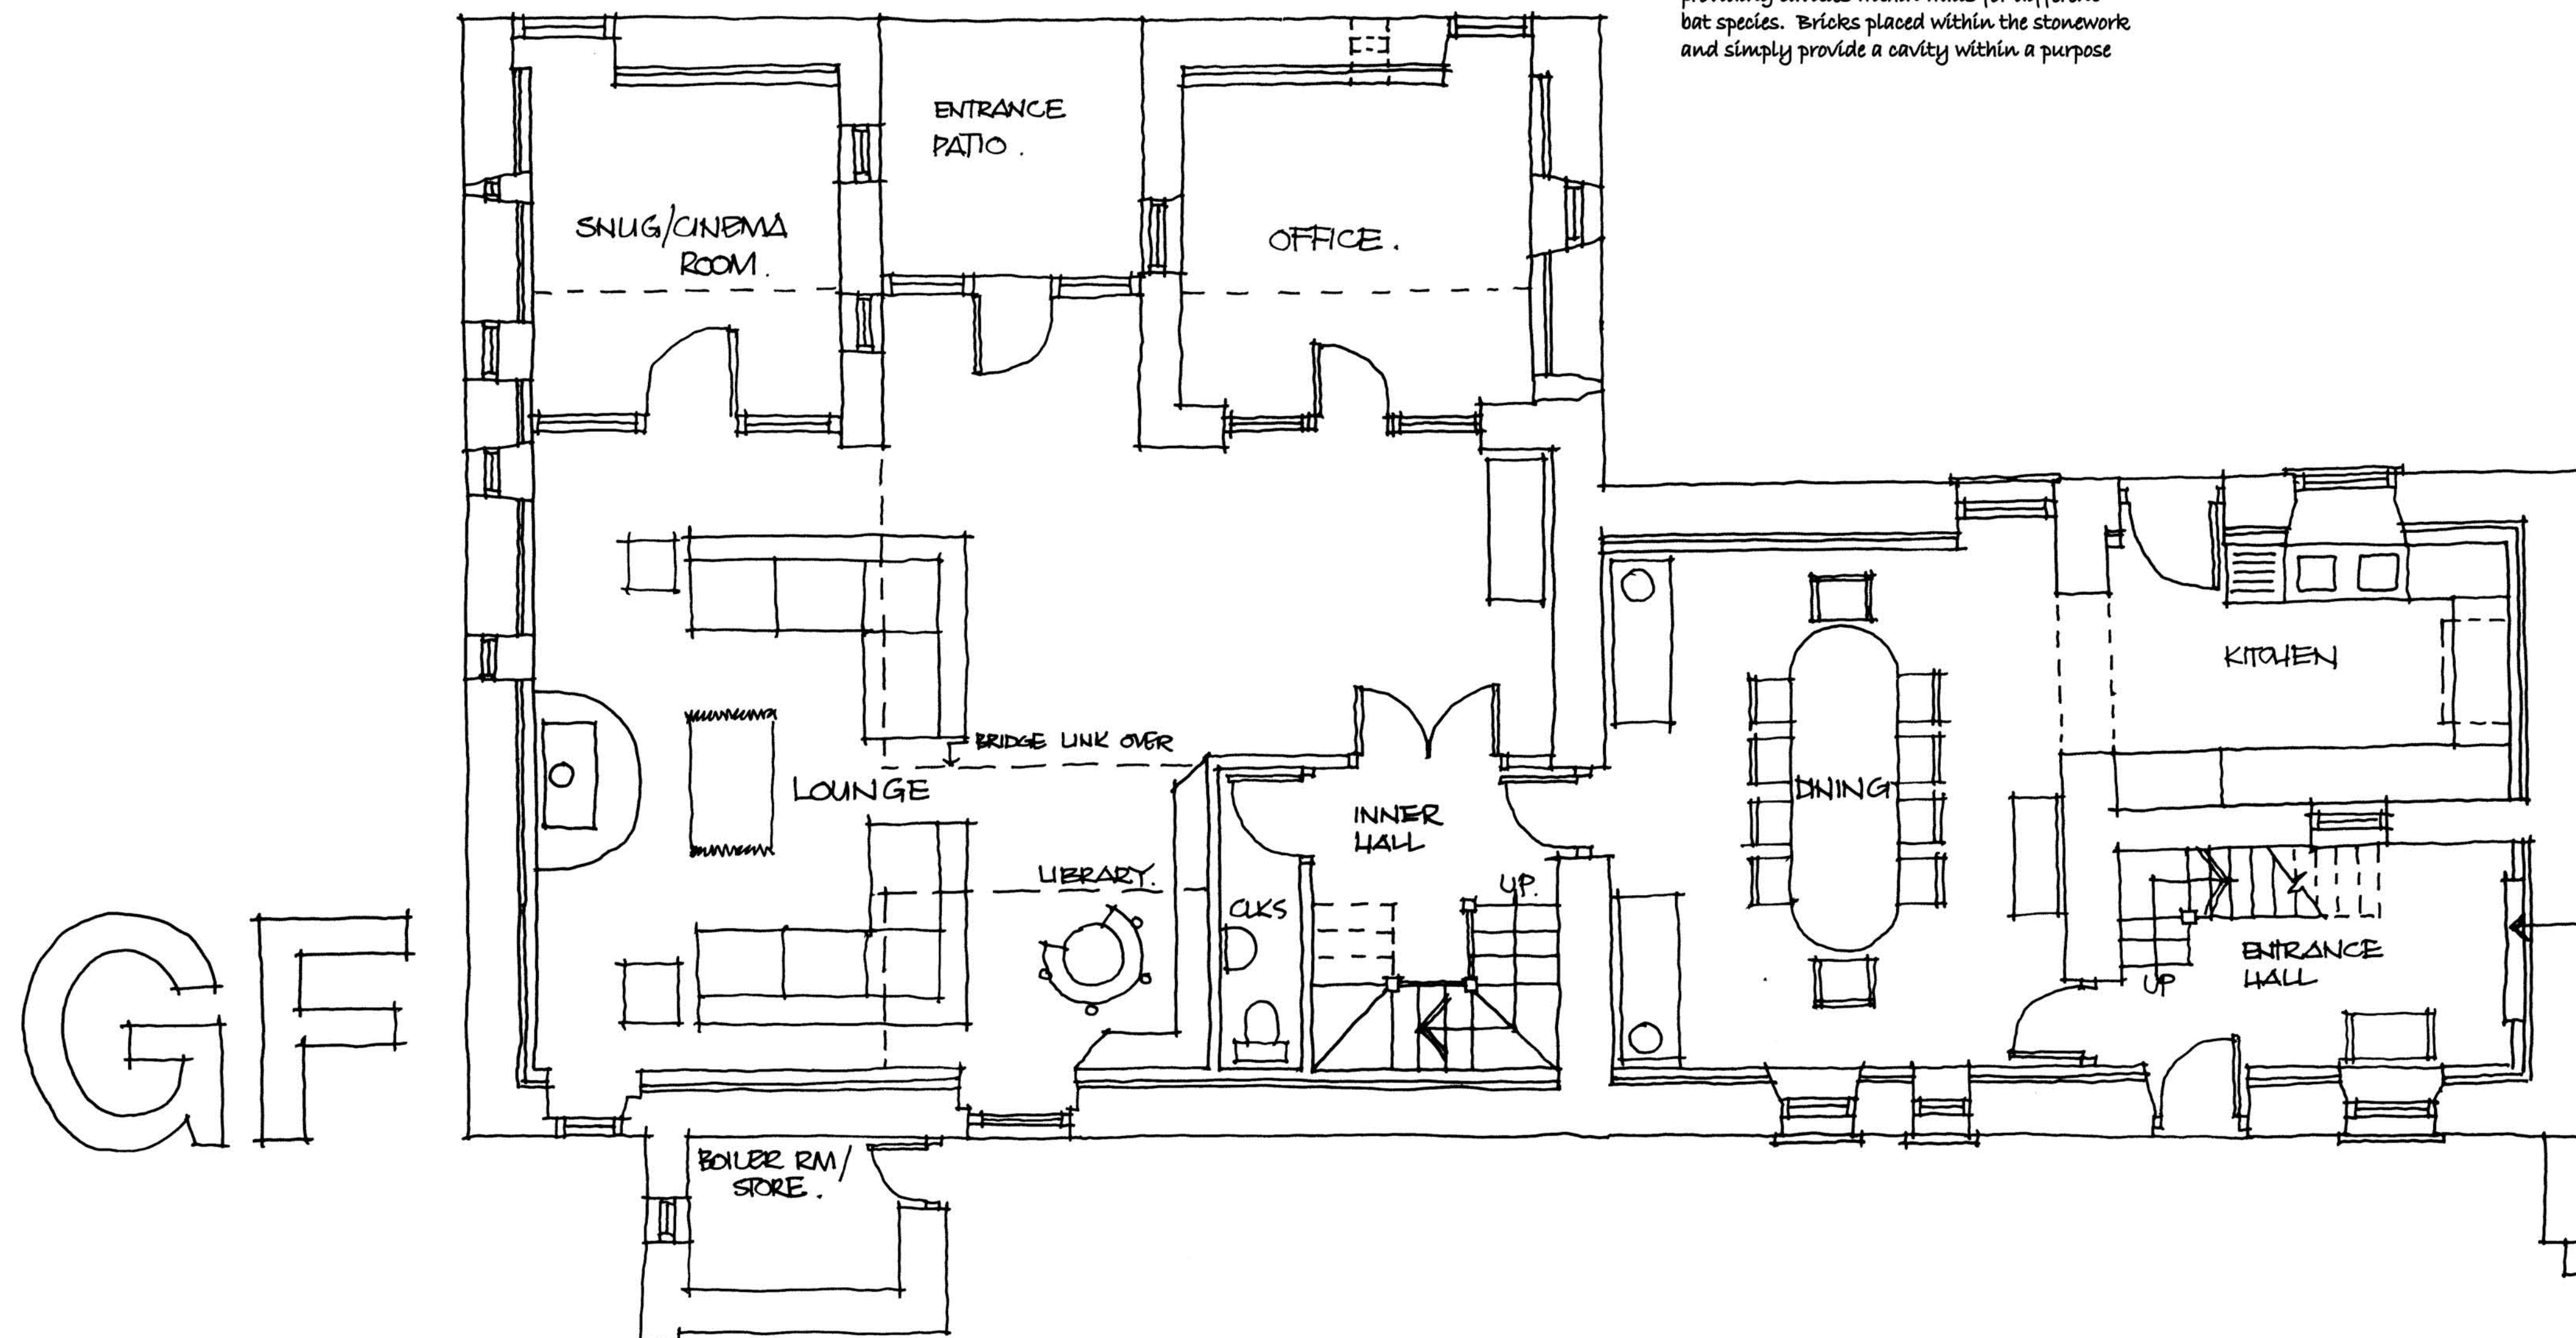

Note: Access to the roof void for bats and barn owls to be located on separate ends of the building from one another. Internally in the roof void the wildlife will be separated via partition wall. See Ecologist report for more details.

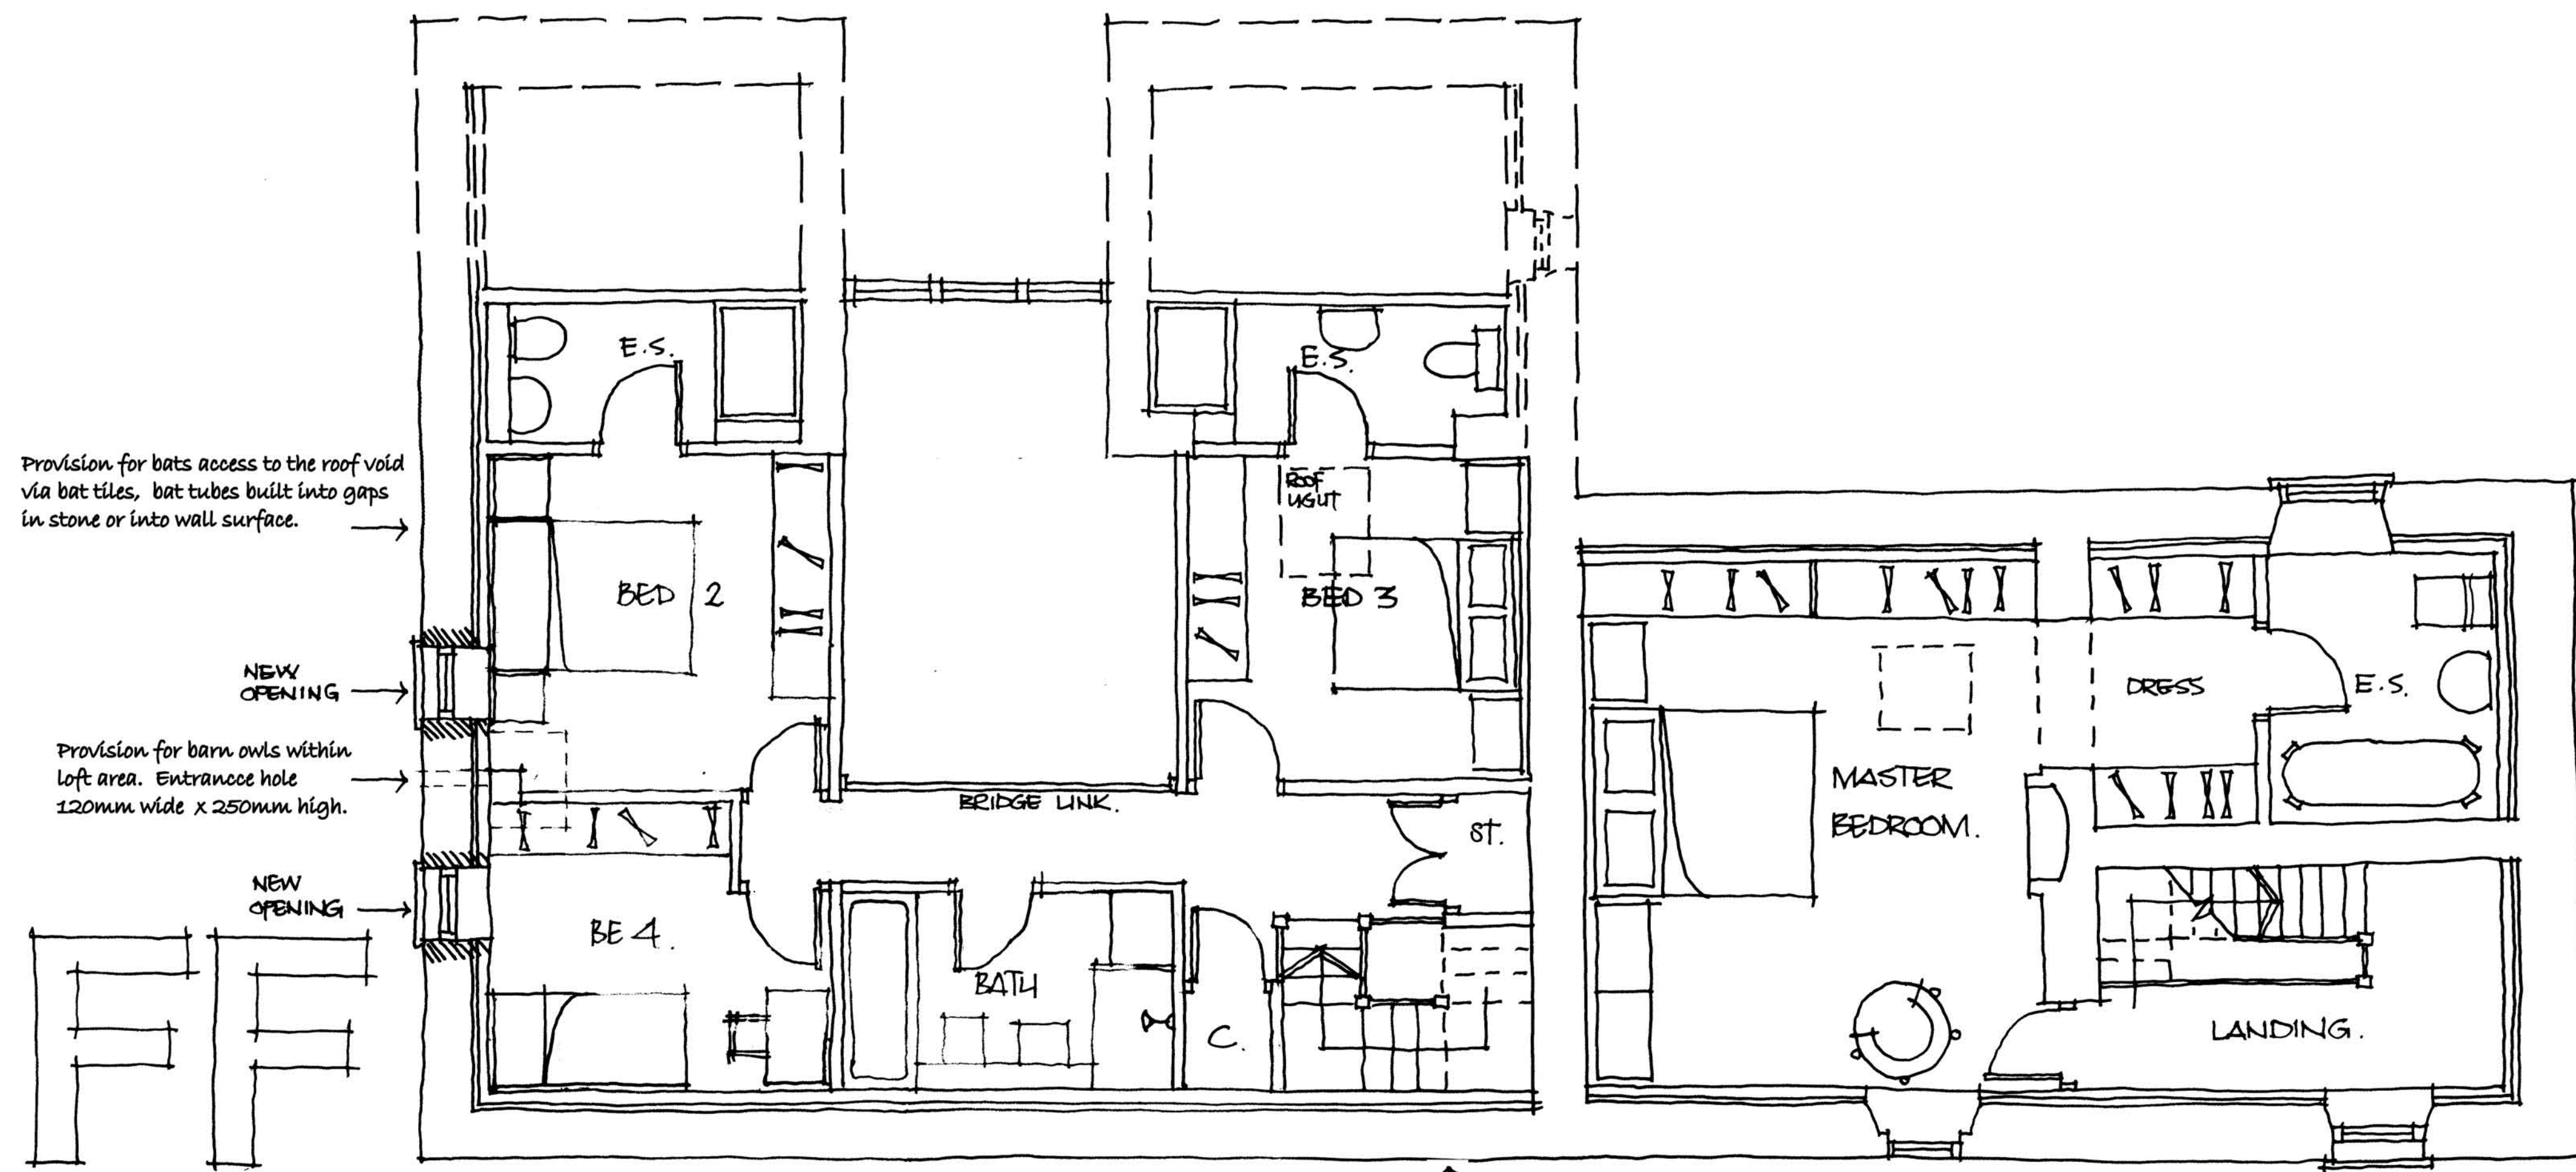

C 26-02-13 MCK Velux omitted to Master bedroom.
Rooflight to bedroom 2+3 reduced.
B 18-02-13 MCK Plan amended and notes added as per planners comments

UNITED UTILITIES
PROPERTY SOLUTIONS

mck associates limited
architecture | building surveying | urban design

burnaby villa • 48 wedding street road • fulwood • preston • pr2 2ba
tel: 01772 774510 fax: 01772 774511 mck@mckassociates.co.uk

Project:
LOCKUCK END FARM,
SLAIDBURN.

Drawing Title:
FLOOR PLANS

Drawn: PGM Checked: Scale: 1:50 @ A1 Date: AUG '12
12/088 DFP 01. C