


FCL391275 SIDE

3 2 0 1 3 0 5 3 9

COMMUNITY BUILDING			
Project		Whalley QE2 Trust	
Drawing		WQE2	
MUGA elevations		M 15	
Date	05/14	Scale	1/100

Floodlighting : 6No. x 6m
high posts - see separate
specification

Kompan Freestyle Classic
Multi Games area

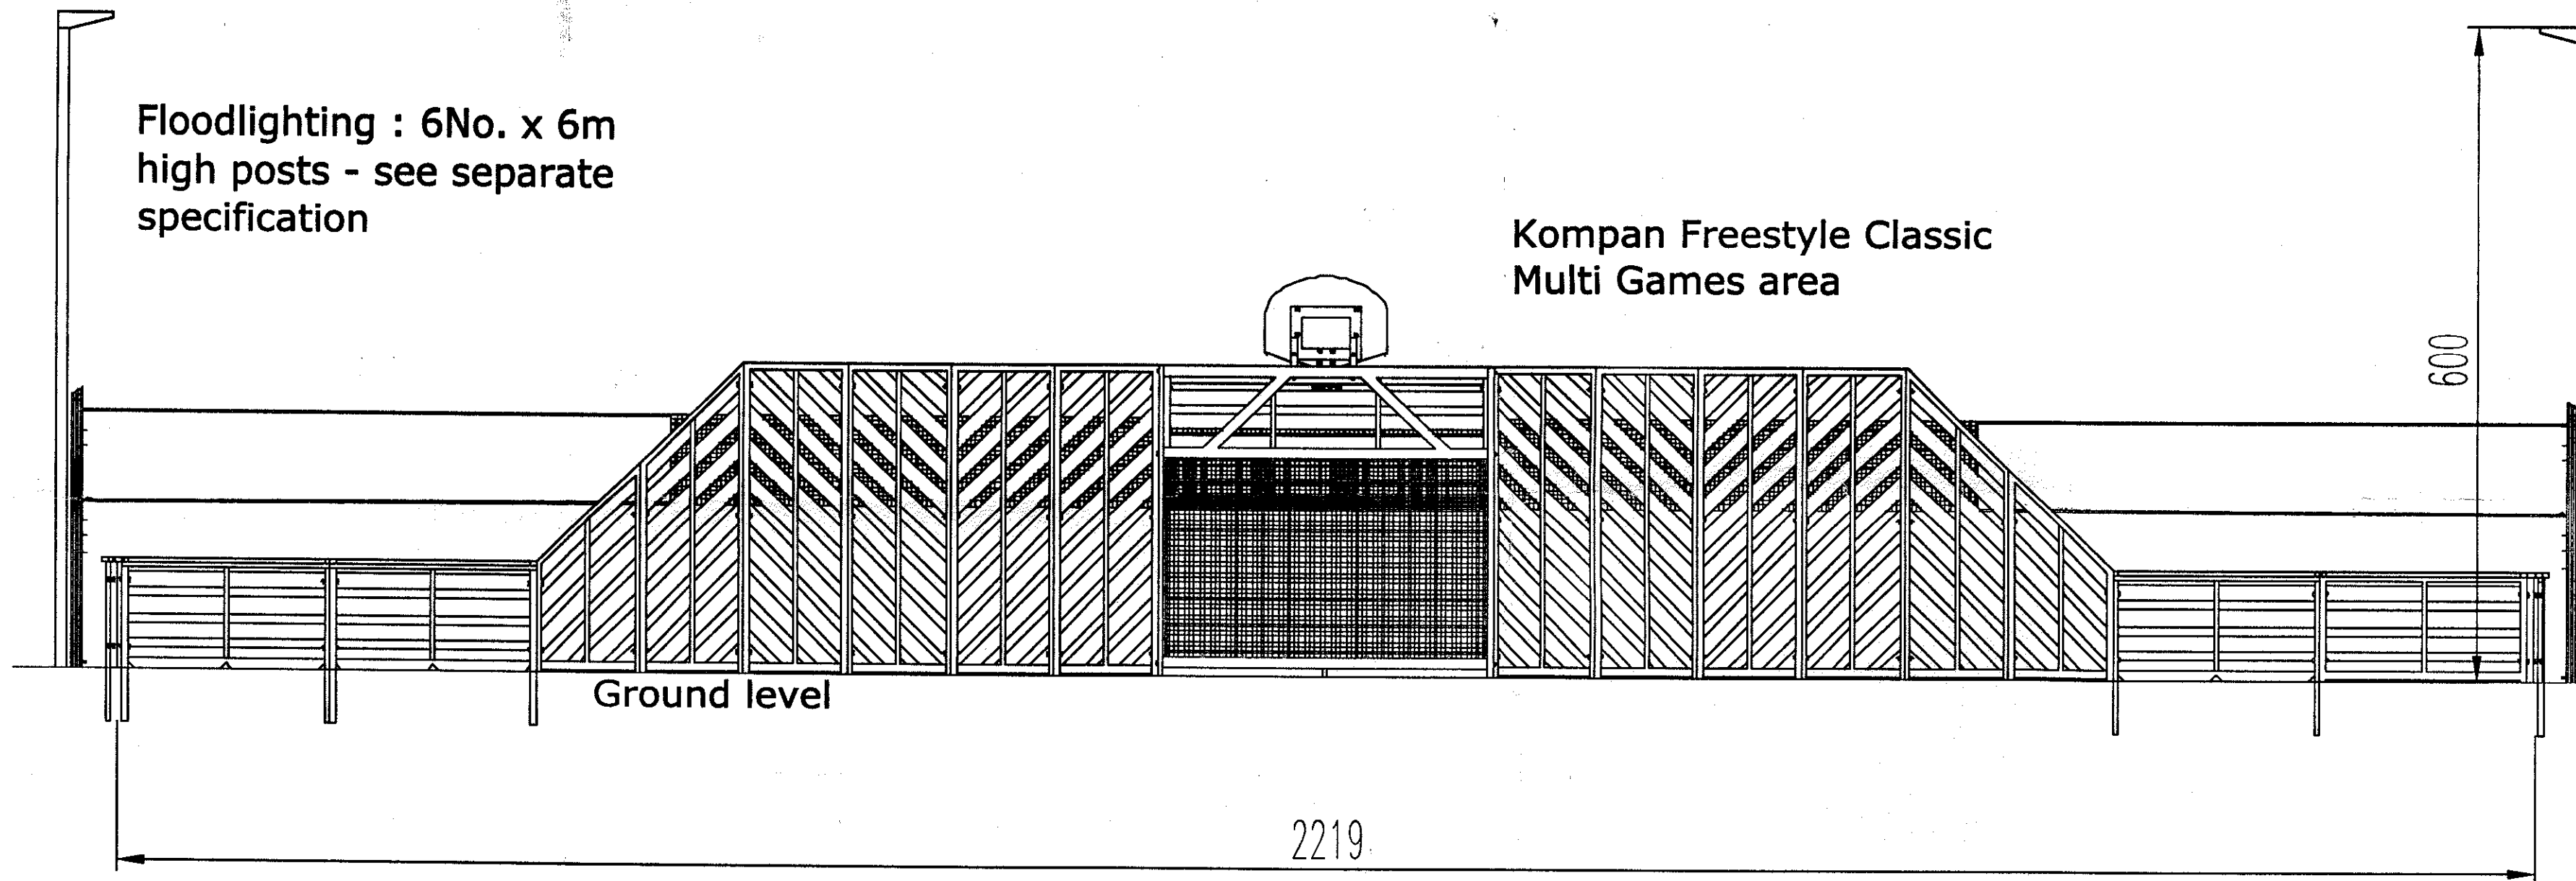

3 2 0 1 3 0 5 3 9

AMENDED PLANS RECEIVED
DATE 07 July 2014




DS/EN ISO 14001
DS/EN ISO 9001



South West and North East elevations

FCL391275 SIDE
MUGA
Proposed Play Area

Scale 1:100
Scale 1:200

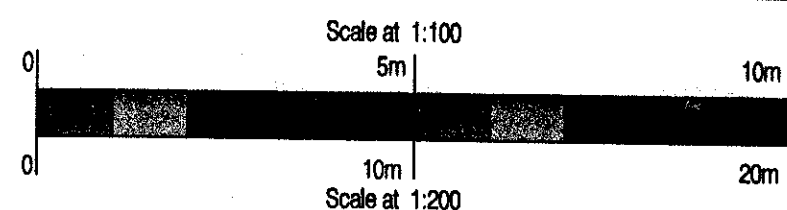

*NOTES: The exact location of the equipment is to be agreed by the client.

This layout is indicative only - the order confirmation document contains the finite information about the proposed area.

DO NOT SCALE THIS PLAN

KOMPAN