




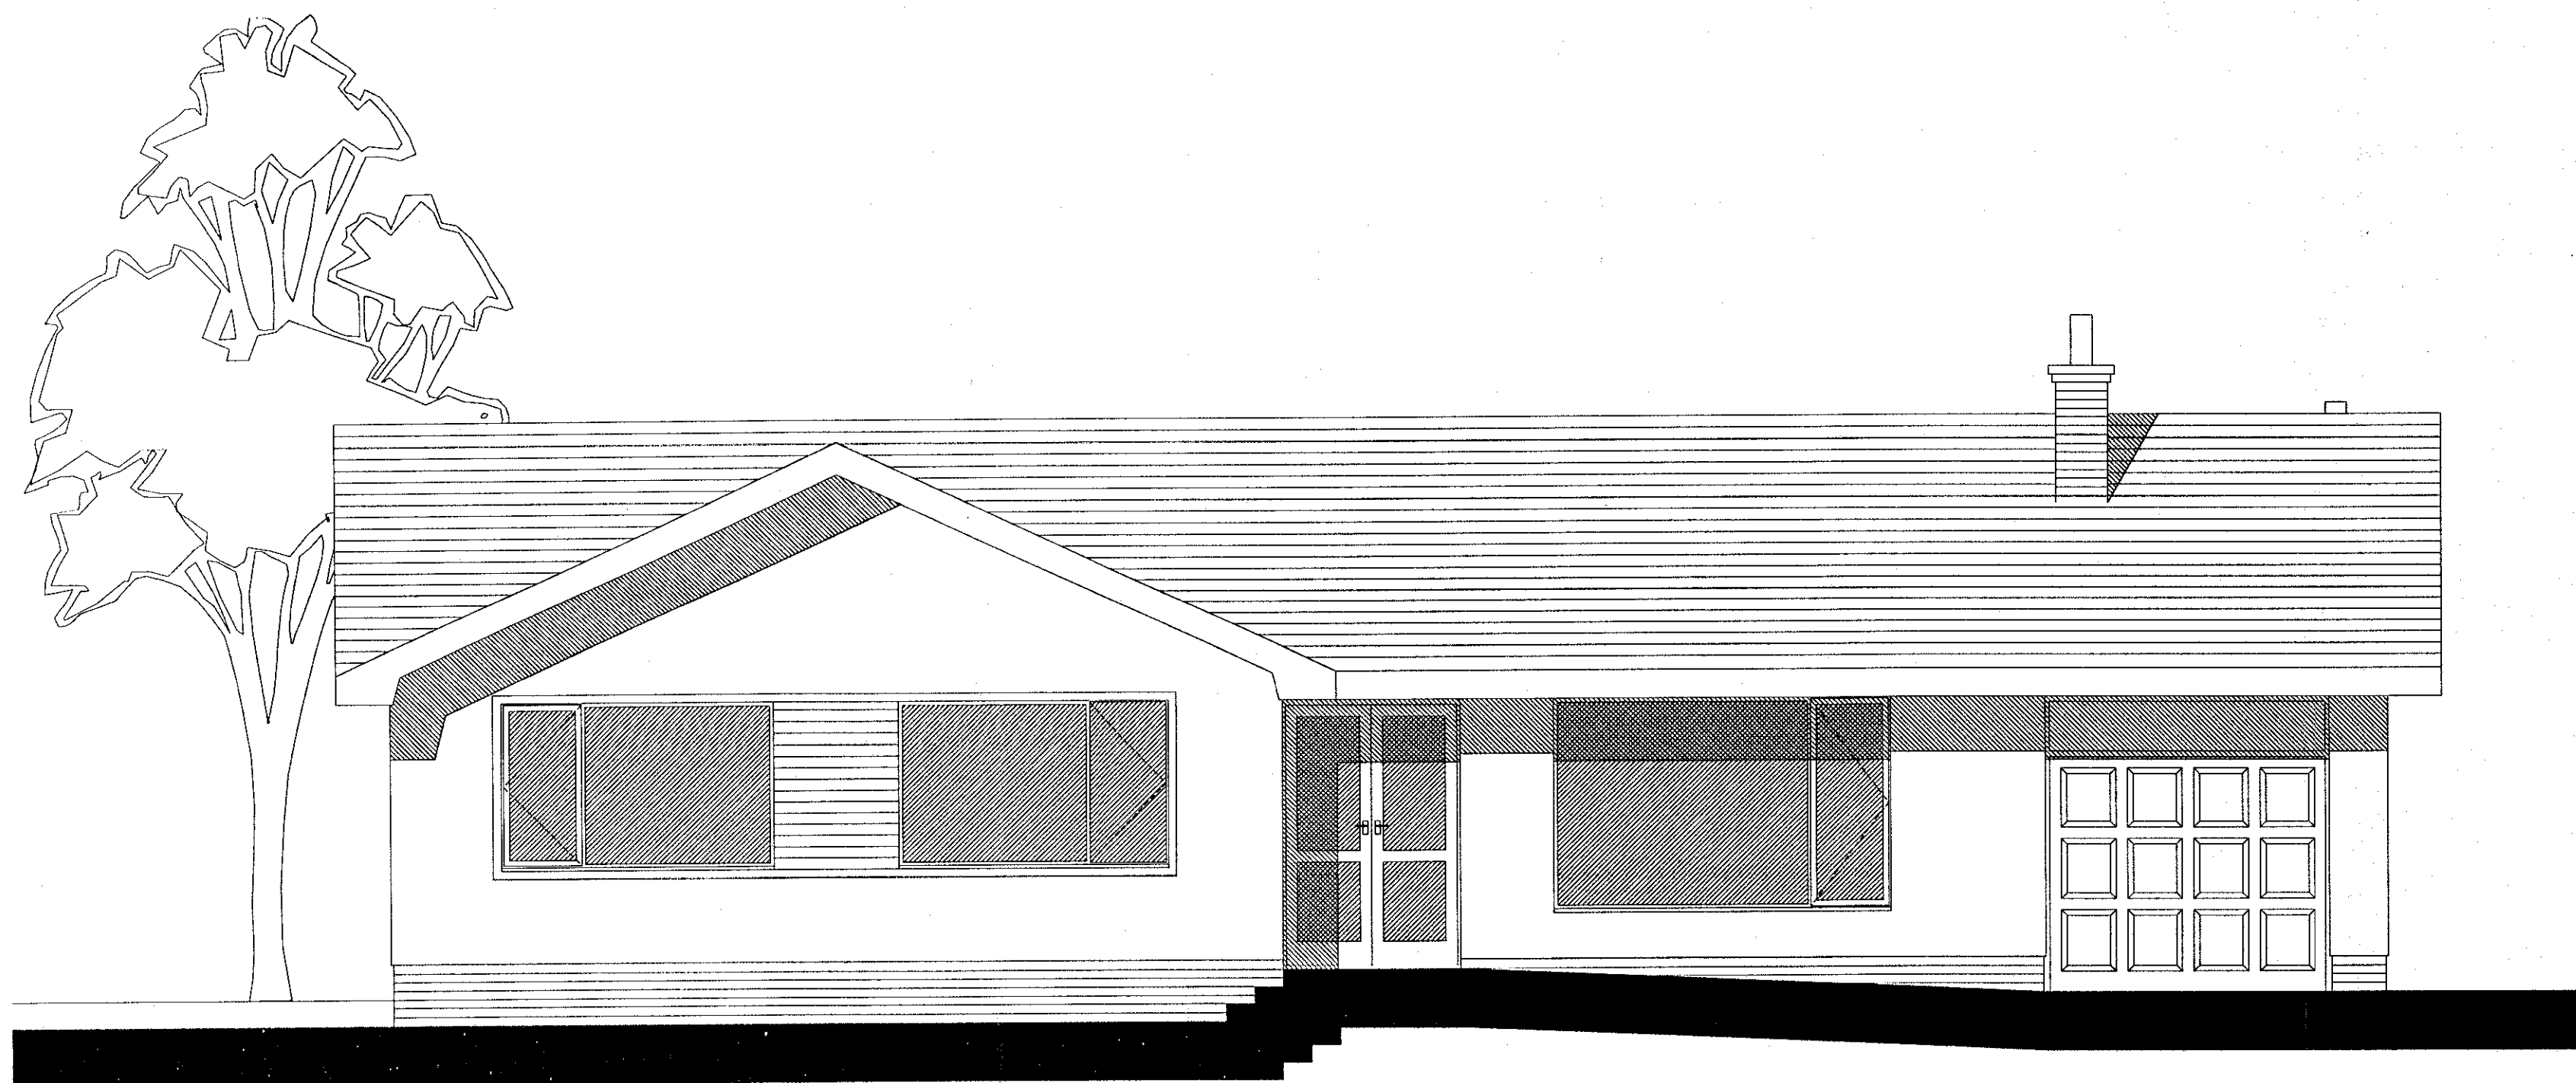


Front Elevation

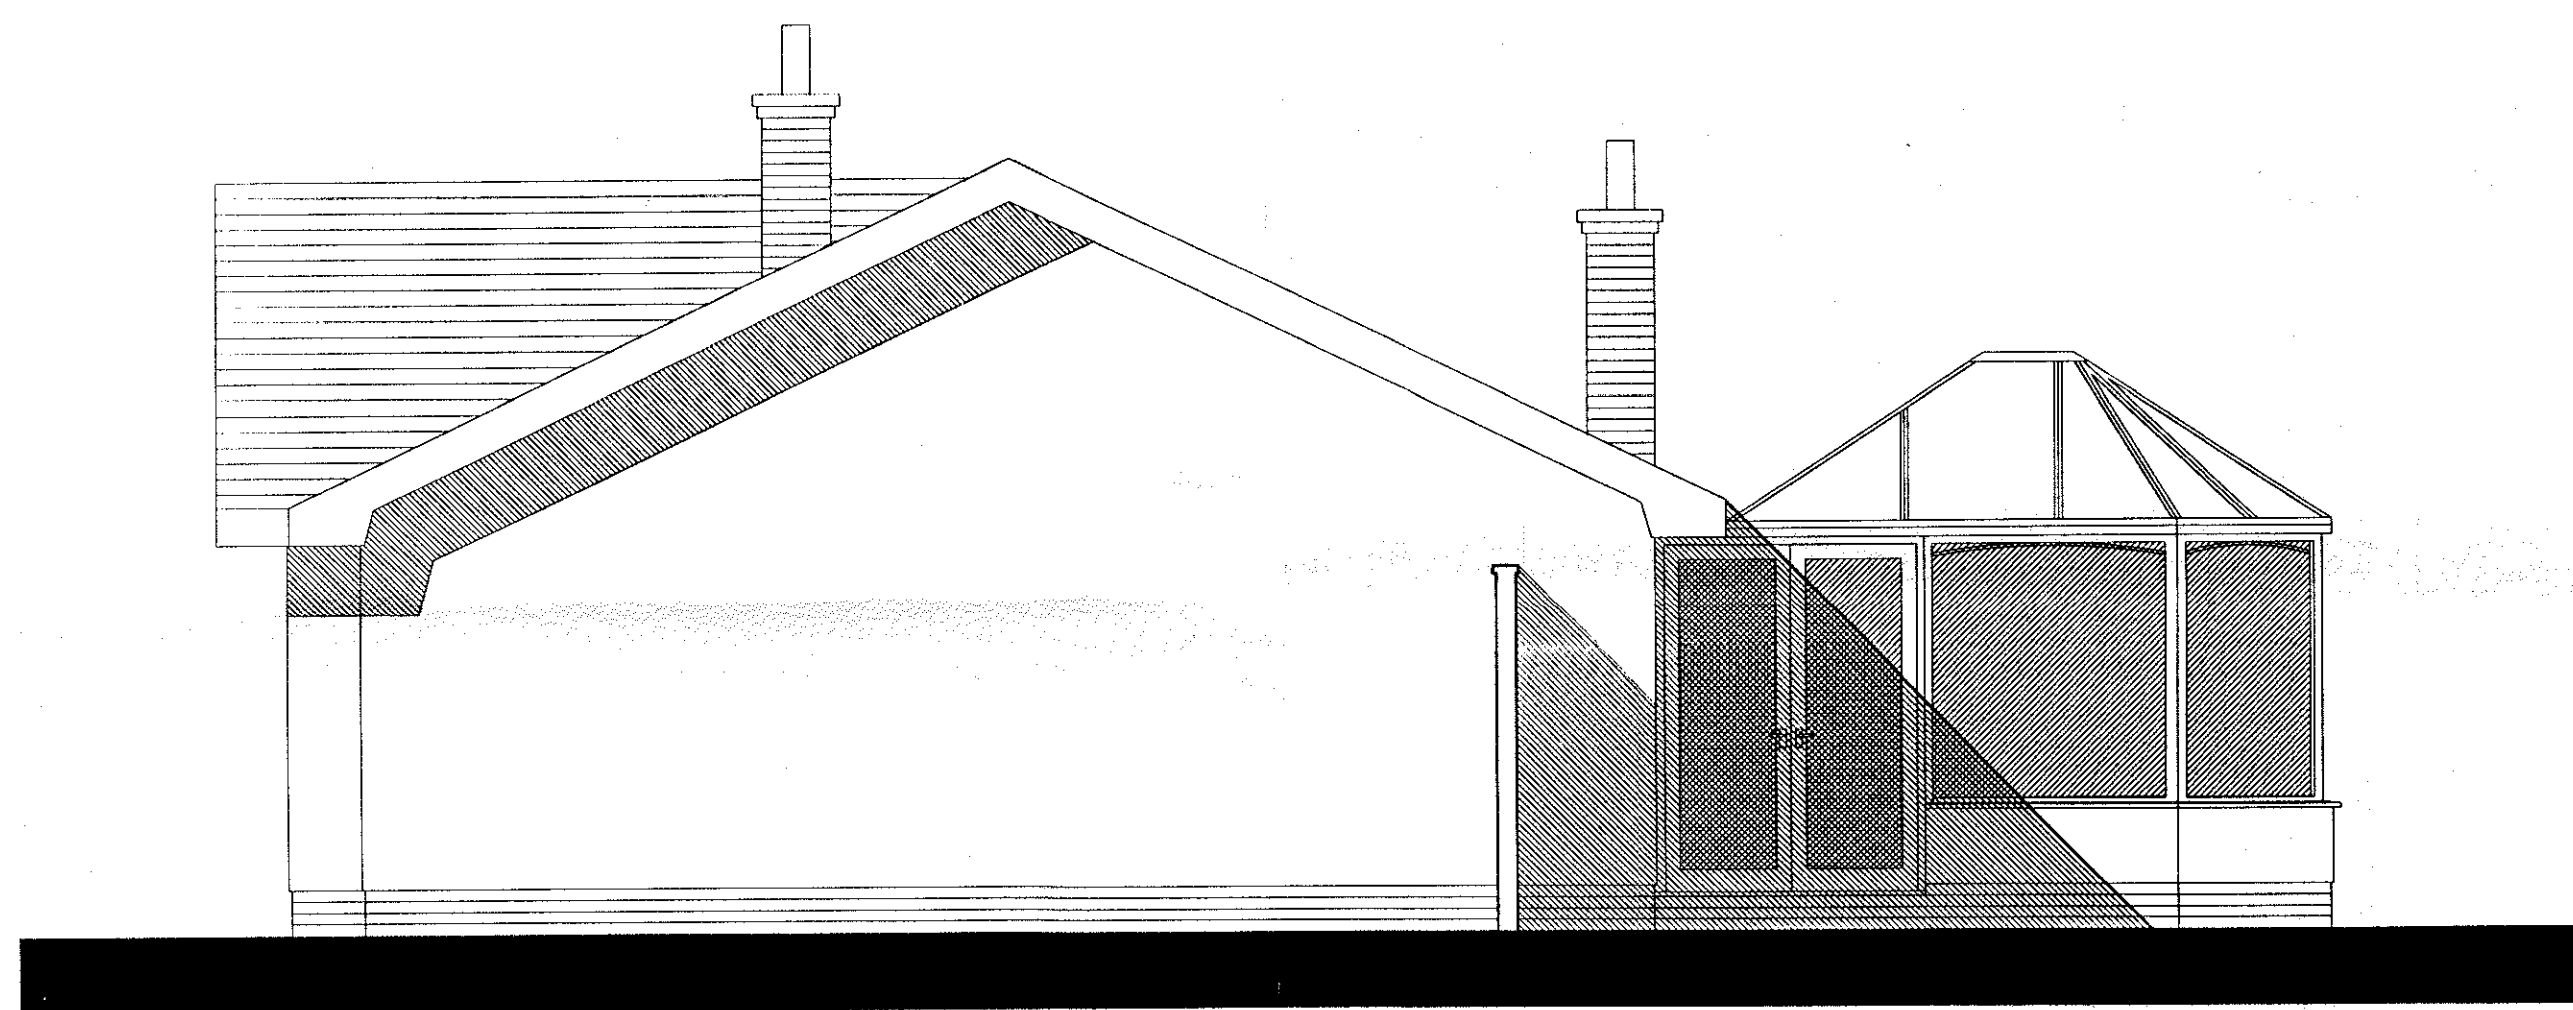

Side Elevation

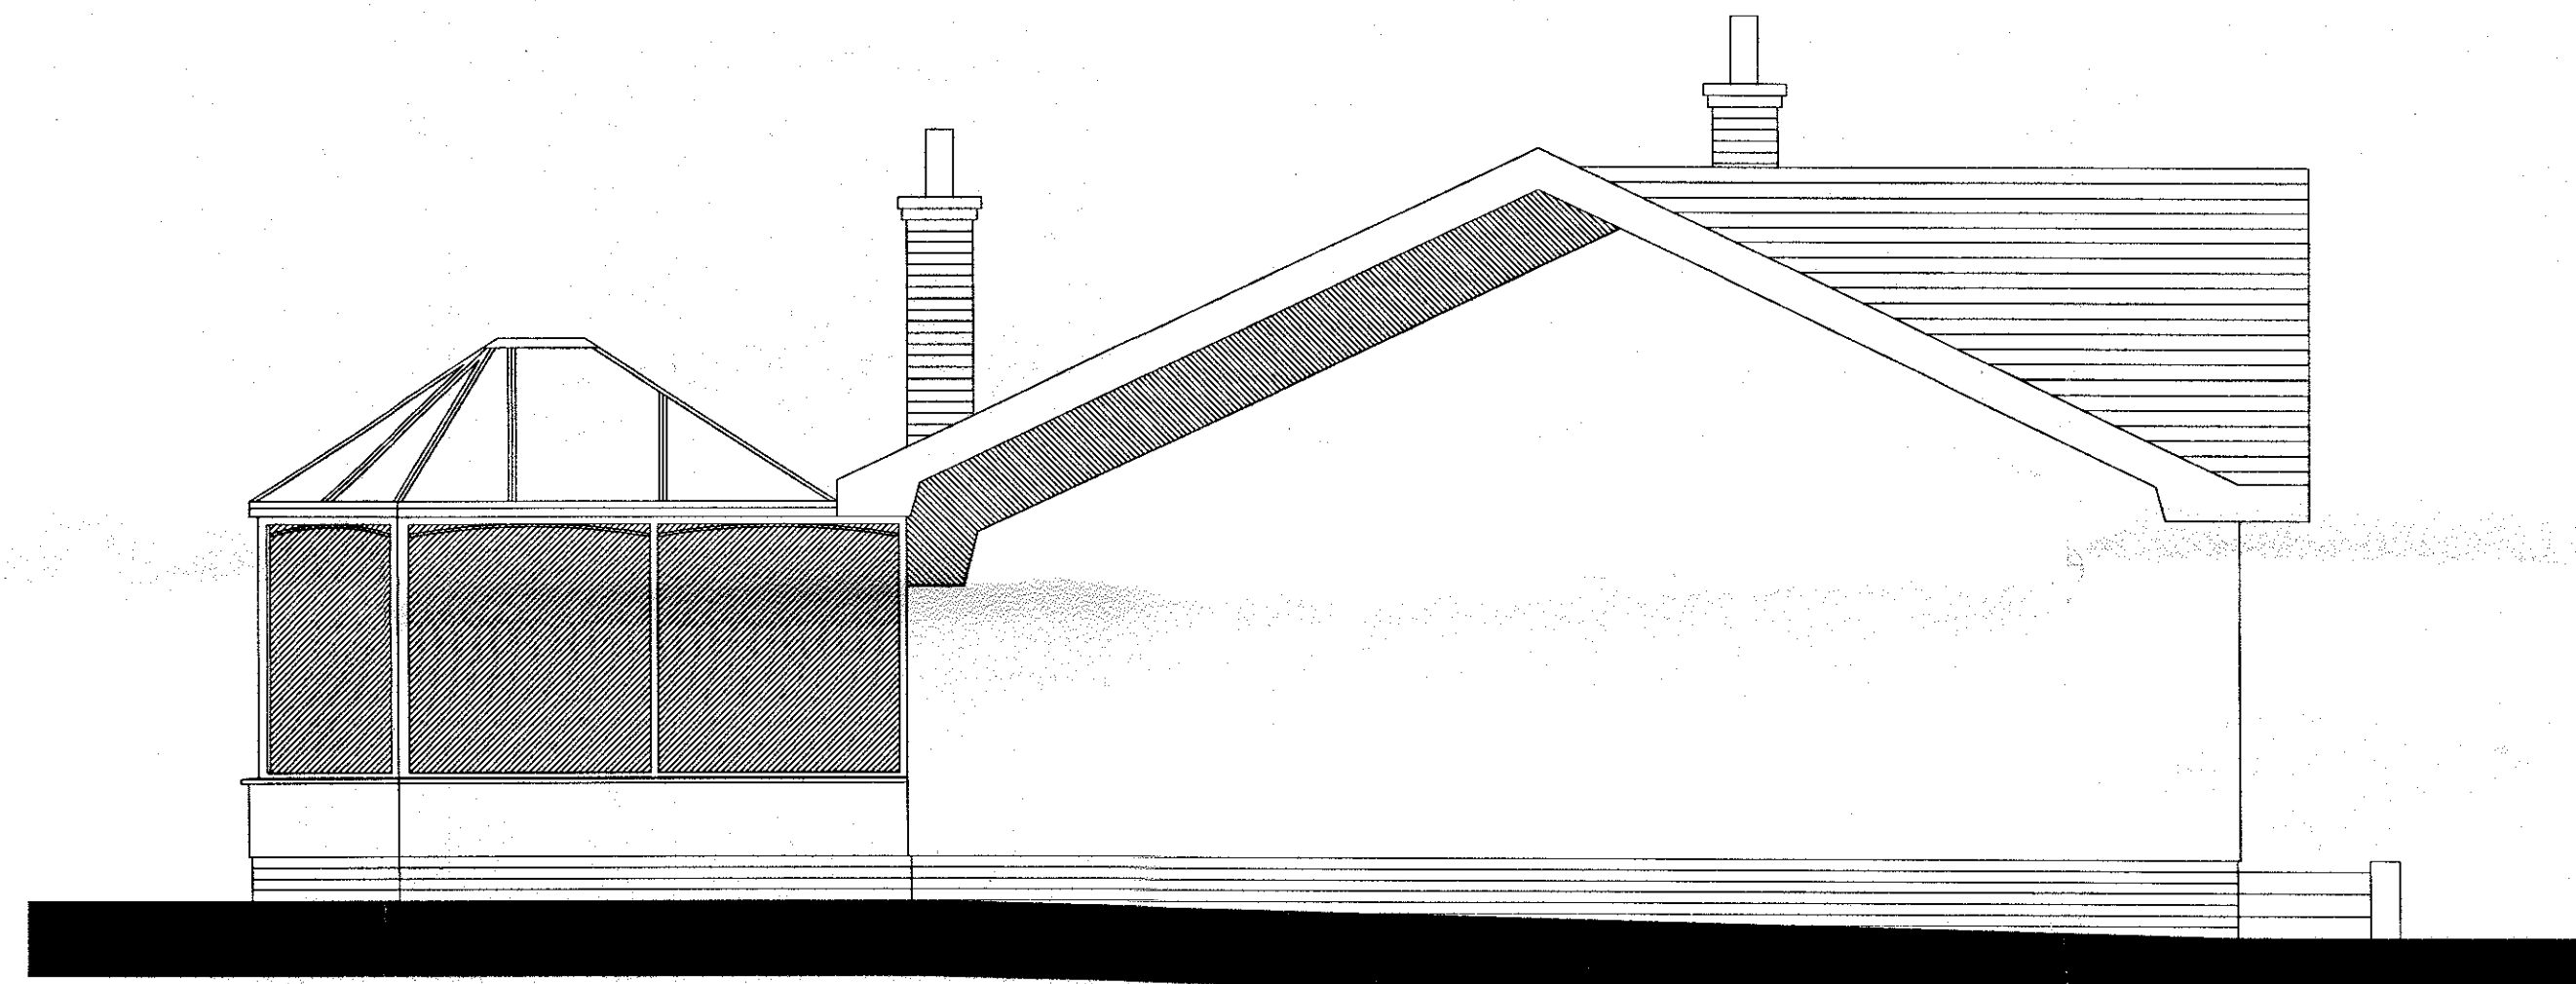

Side Elevation

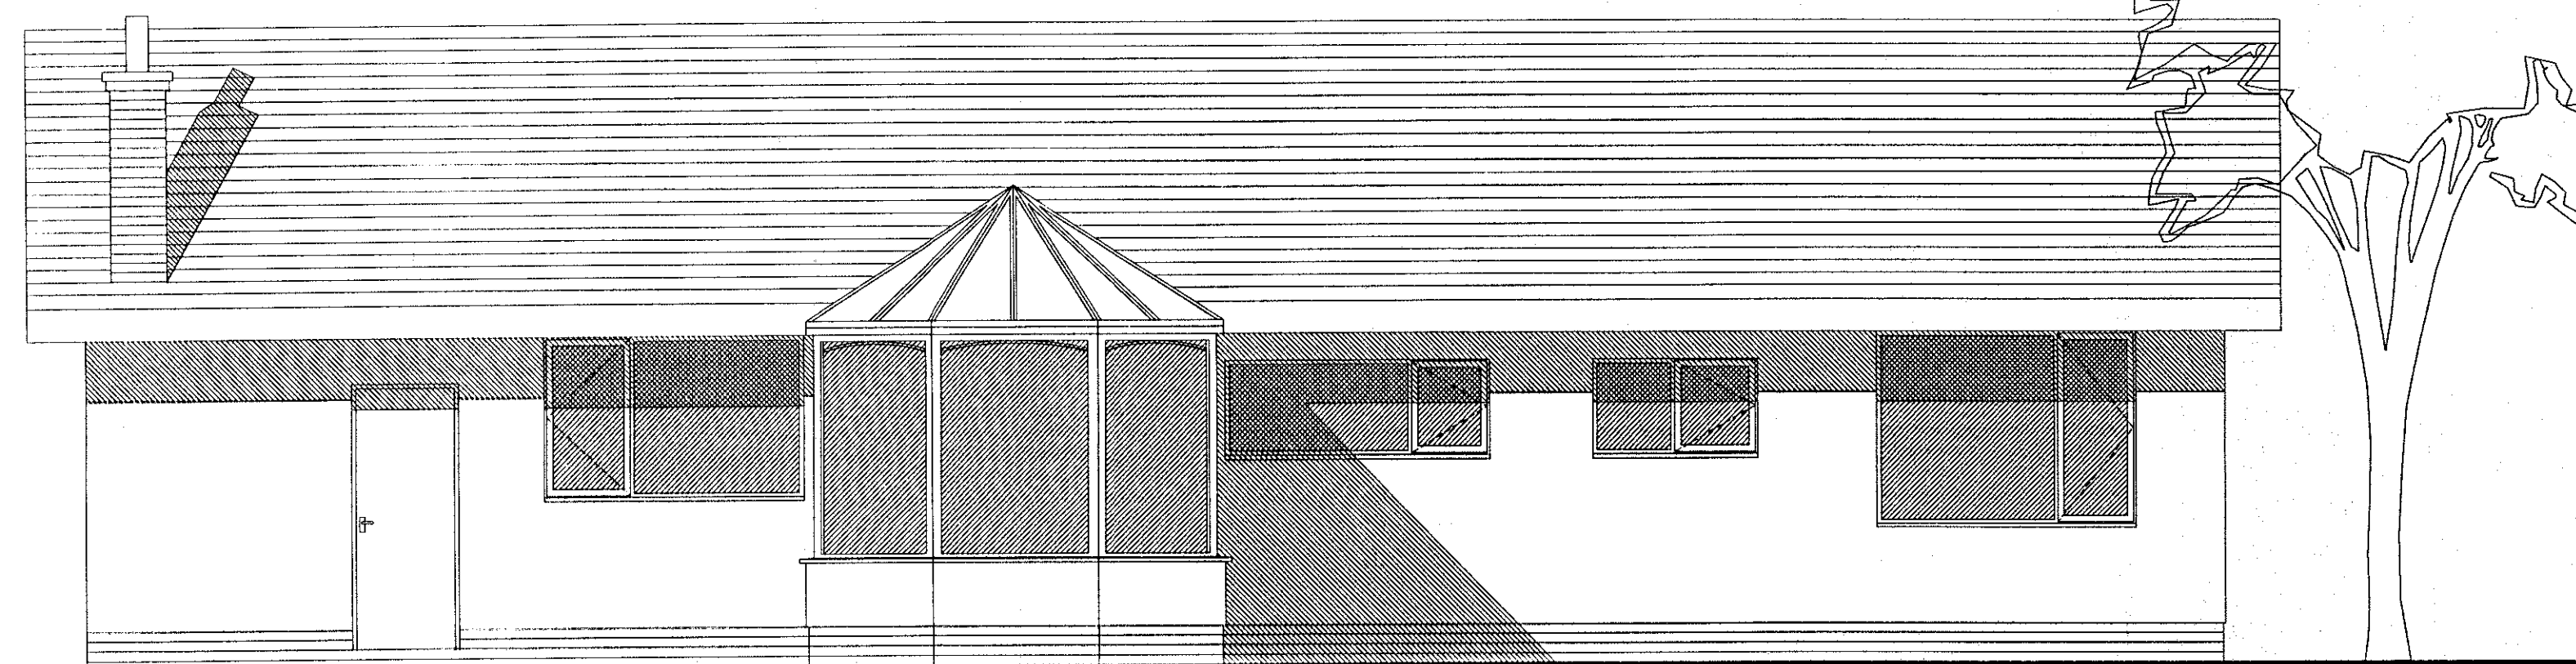

Rear Elevation

Notes:
• This drawing is copyright.
• Do not scale dimensions from this drawing.
• All discrepancies on this drawing are to be reported to the architect.
• Do not modify any element of this drawing.
• Use drawing only for purpose(s) issued.

No Design Risk Register

X TYPE YOUR NOTES HERE

320130541P

Rev Date Revision Notes

Client / Contractor

Mr & Mrs S Knott

Project

Proposed extension at
Pitchley OAKLANDS
Higher Commons Lane
Osbaldeston

Drawing Title

Elevations as existing

Job No

-

Date

Mar 2013

Scale@A1

1:50

Status

Planning

Drawing No

001

Rev

-