



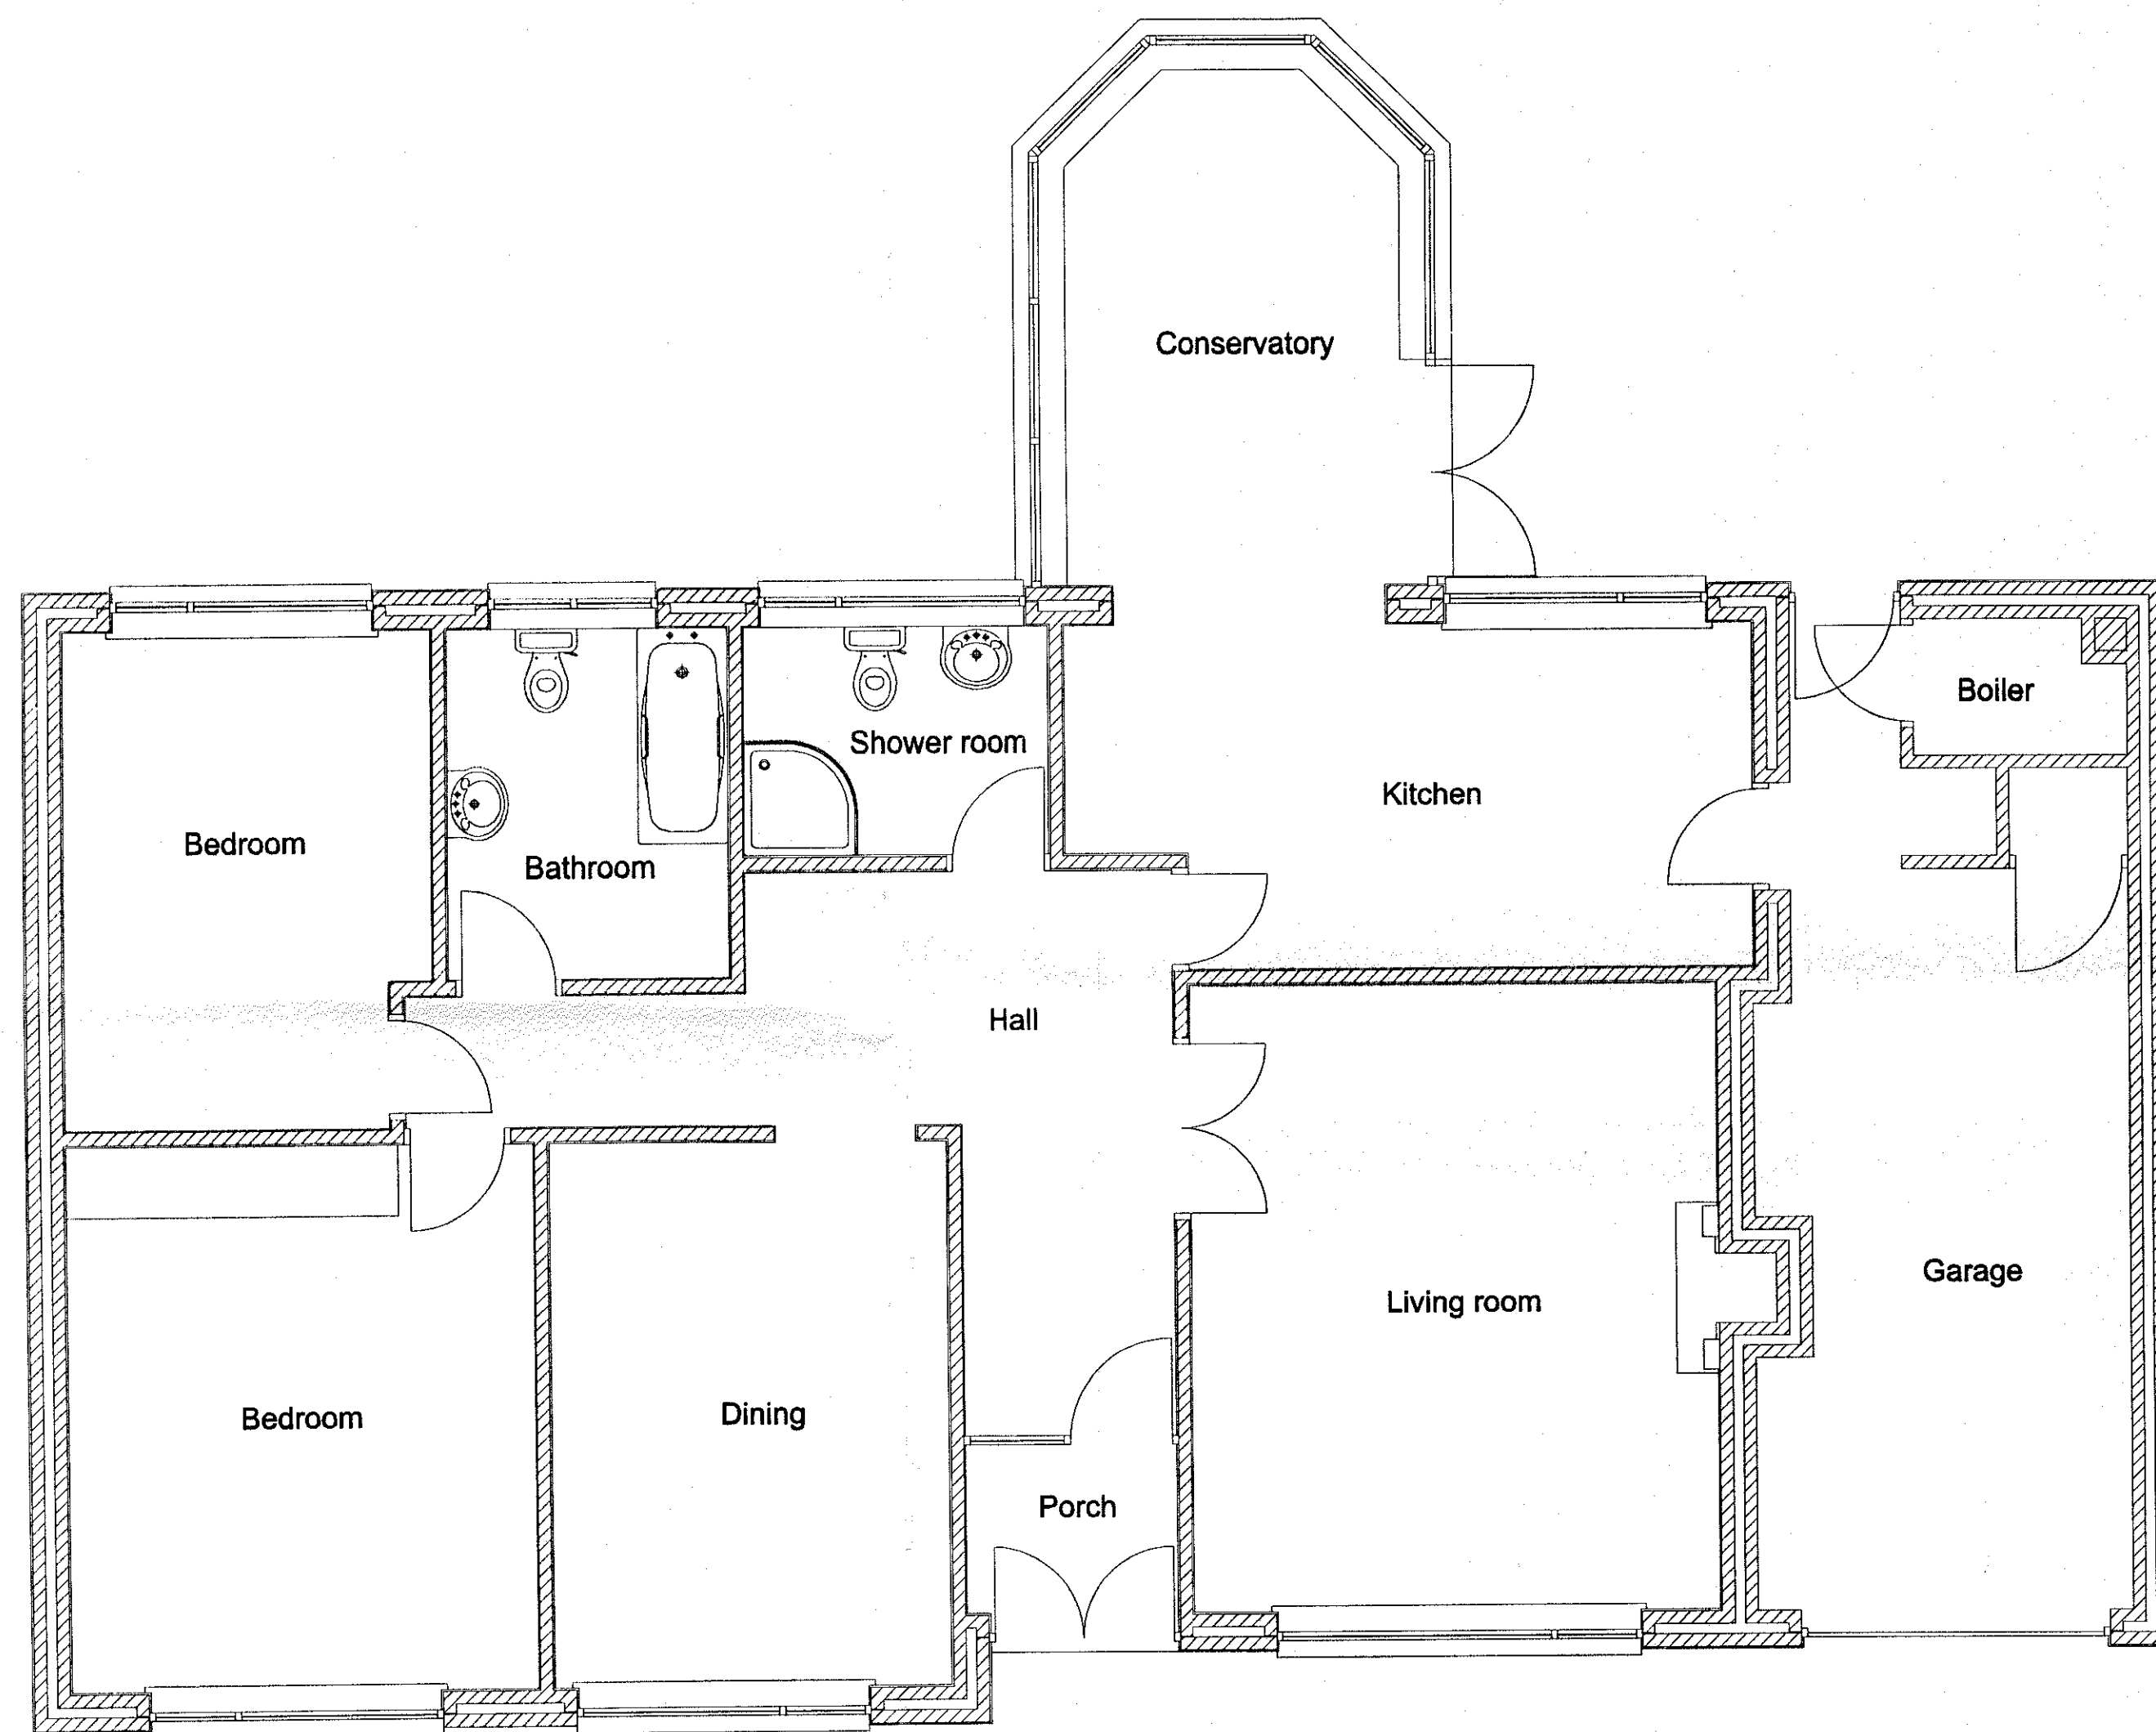

Floor plan

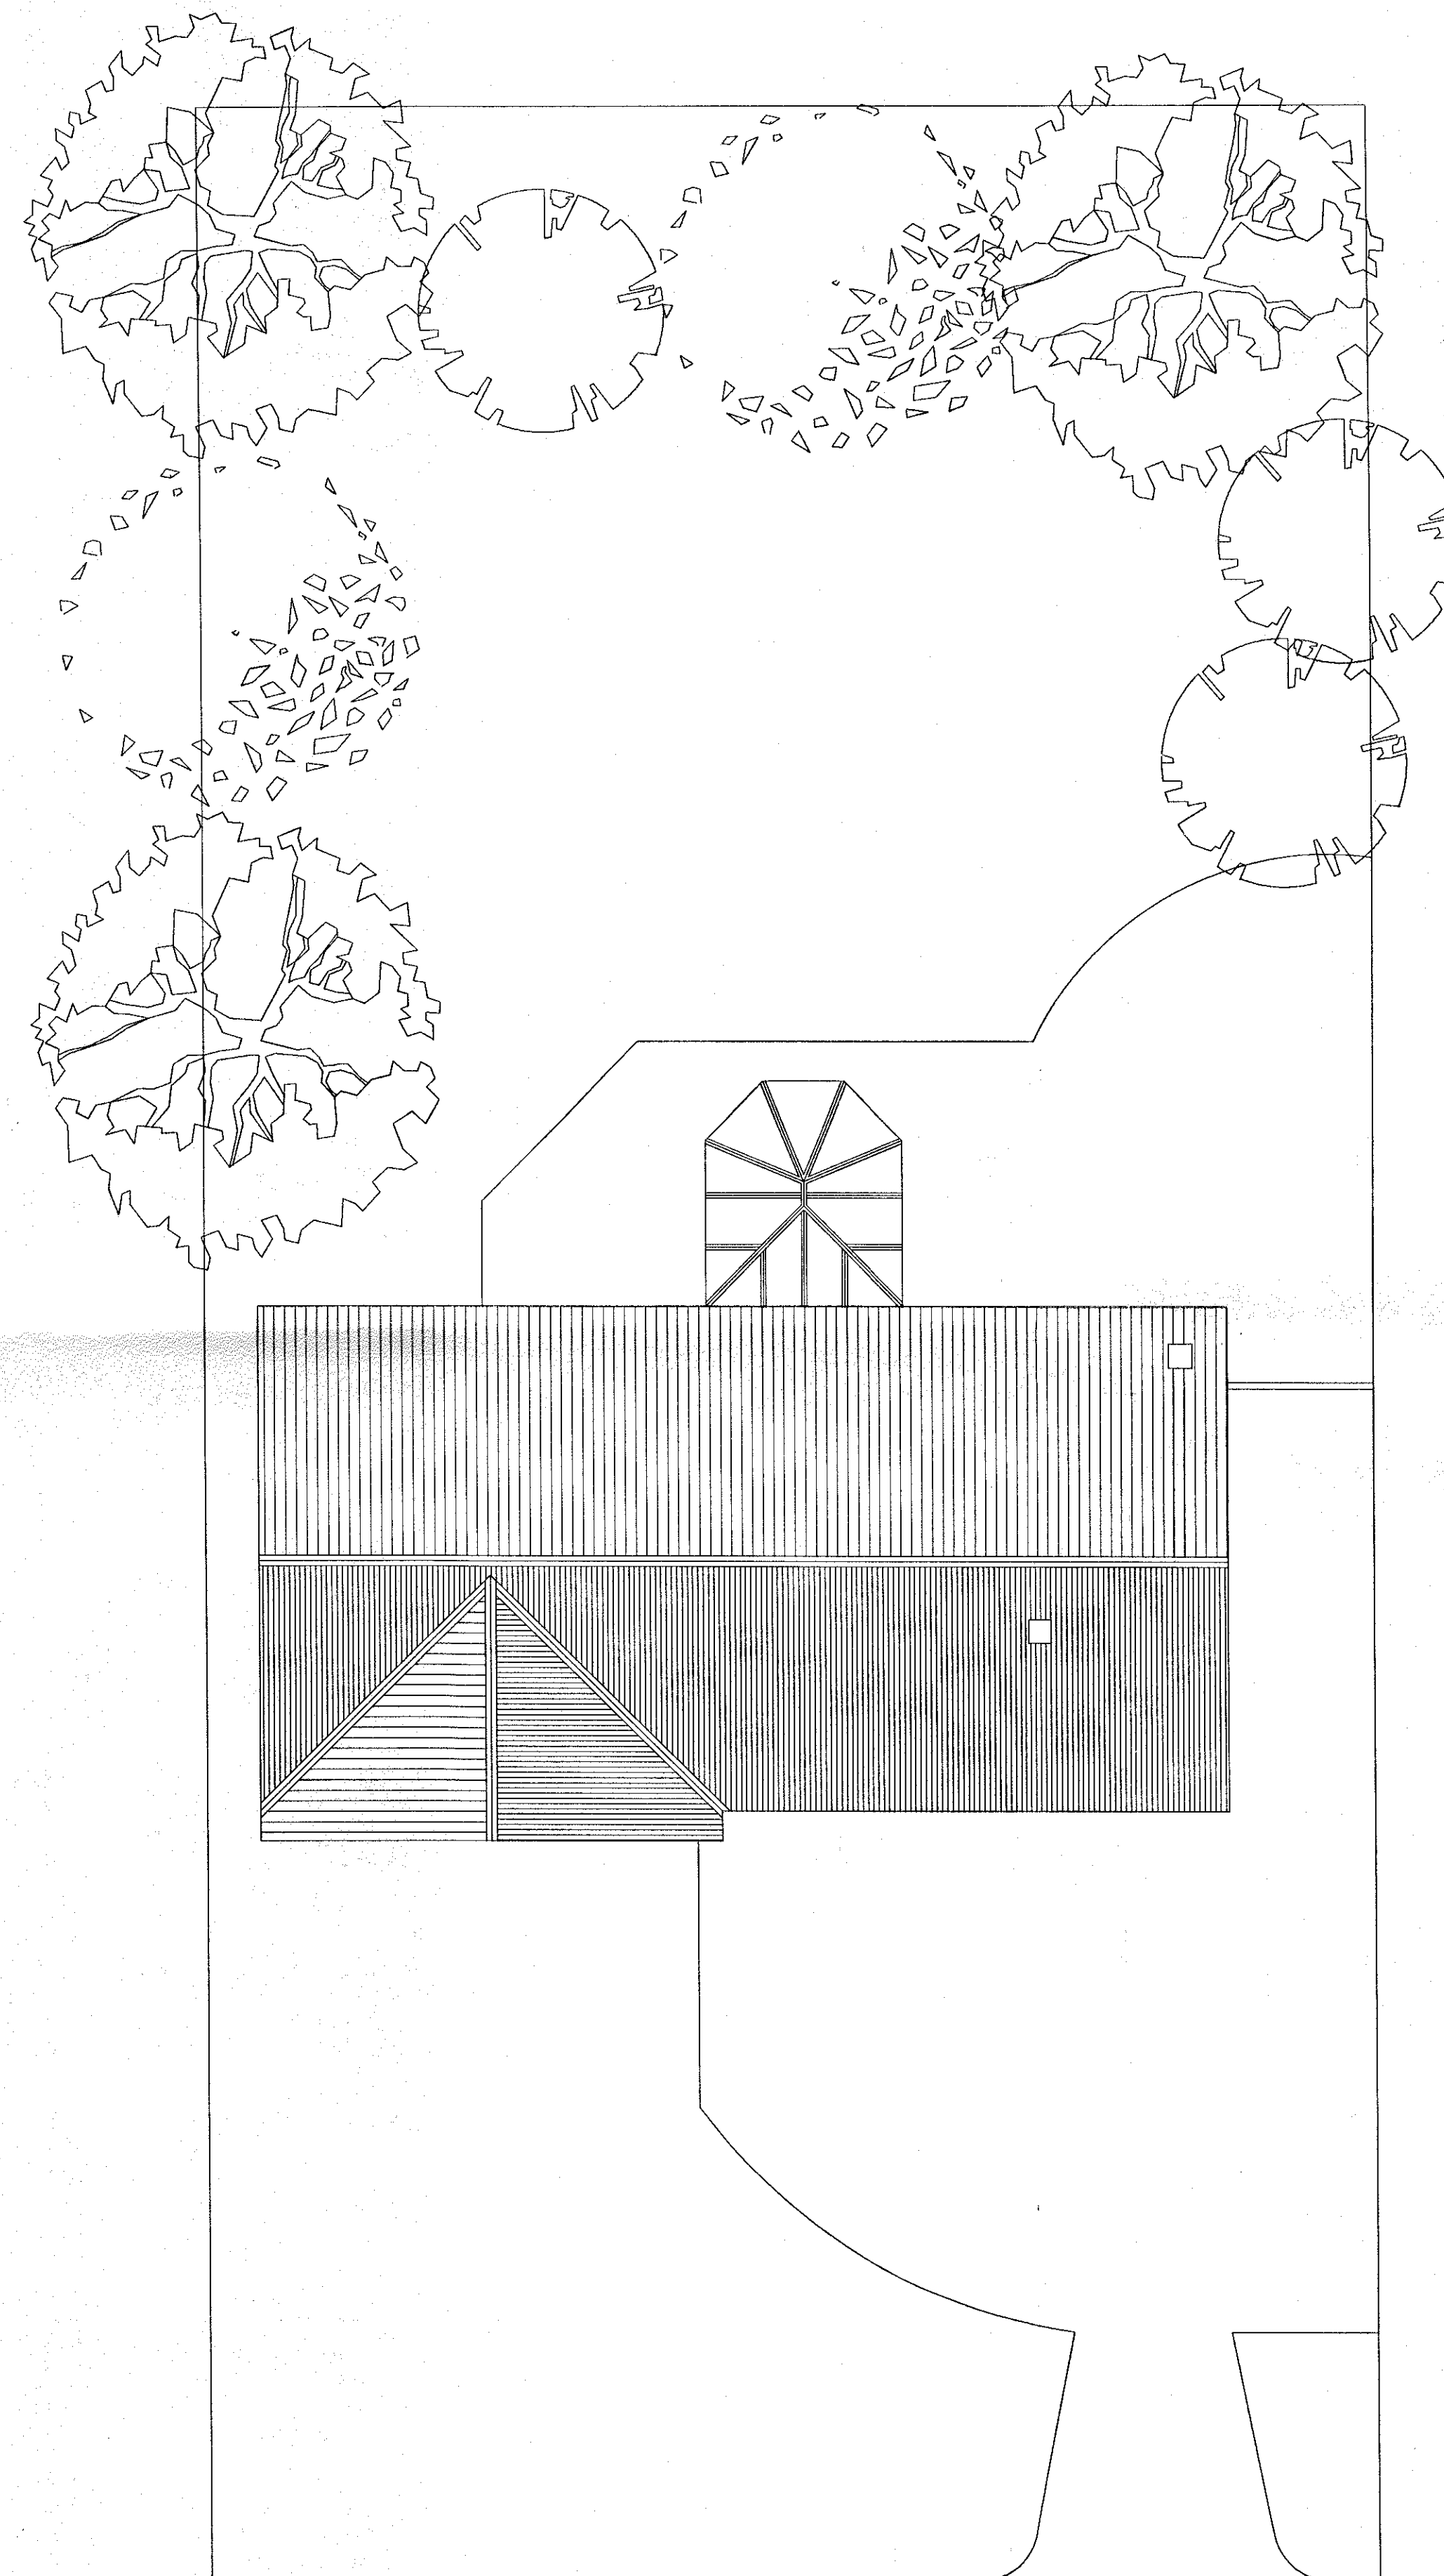

Site plan

Notes:

- This drawing is copyright.
- Do not scale dimensions from this drawing.
- All discrepancies on this drawing are to be reported to the architect.
- Do not modify any element of this drawing.
- Use drawing only for purpose(s) issued.

No Design Risk Register

X TYPE YOUR NOTES HERE

320130541 P

Rev	Date	Revision Notes
Client / Contractor		
Mr & Mrs S Knott		
Project		
Proposed extension at Pitcherley Higher Commons Lane Osbaldeston		
Drawing Title		
Plans as existing		
Job No	Date	Scale
-	Mar 2013	A1 1:50 & 1:100
Status		
Planning		
Drawing No	Rev	
002	-	