




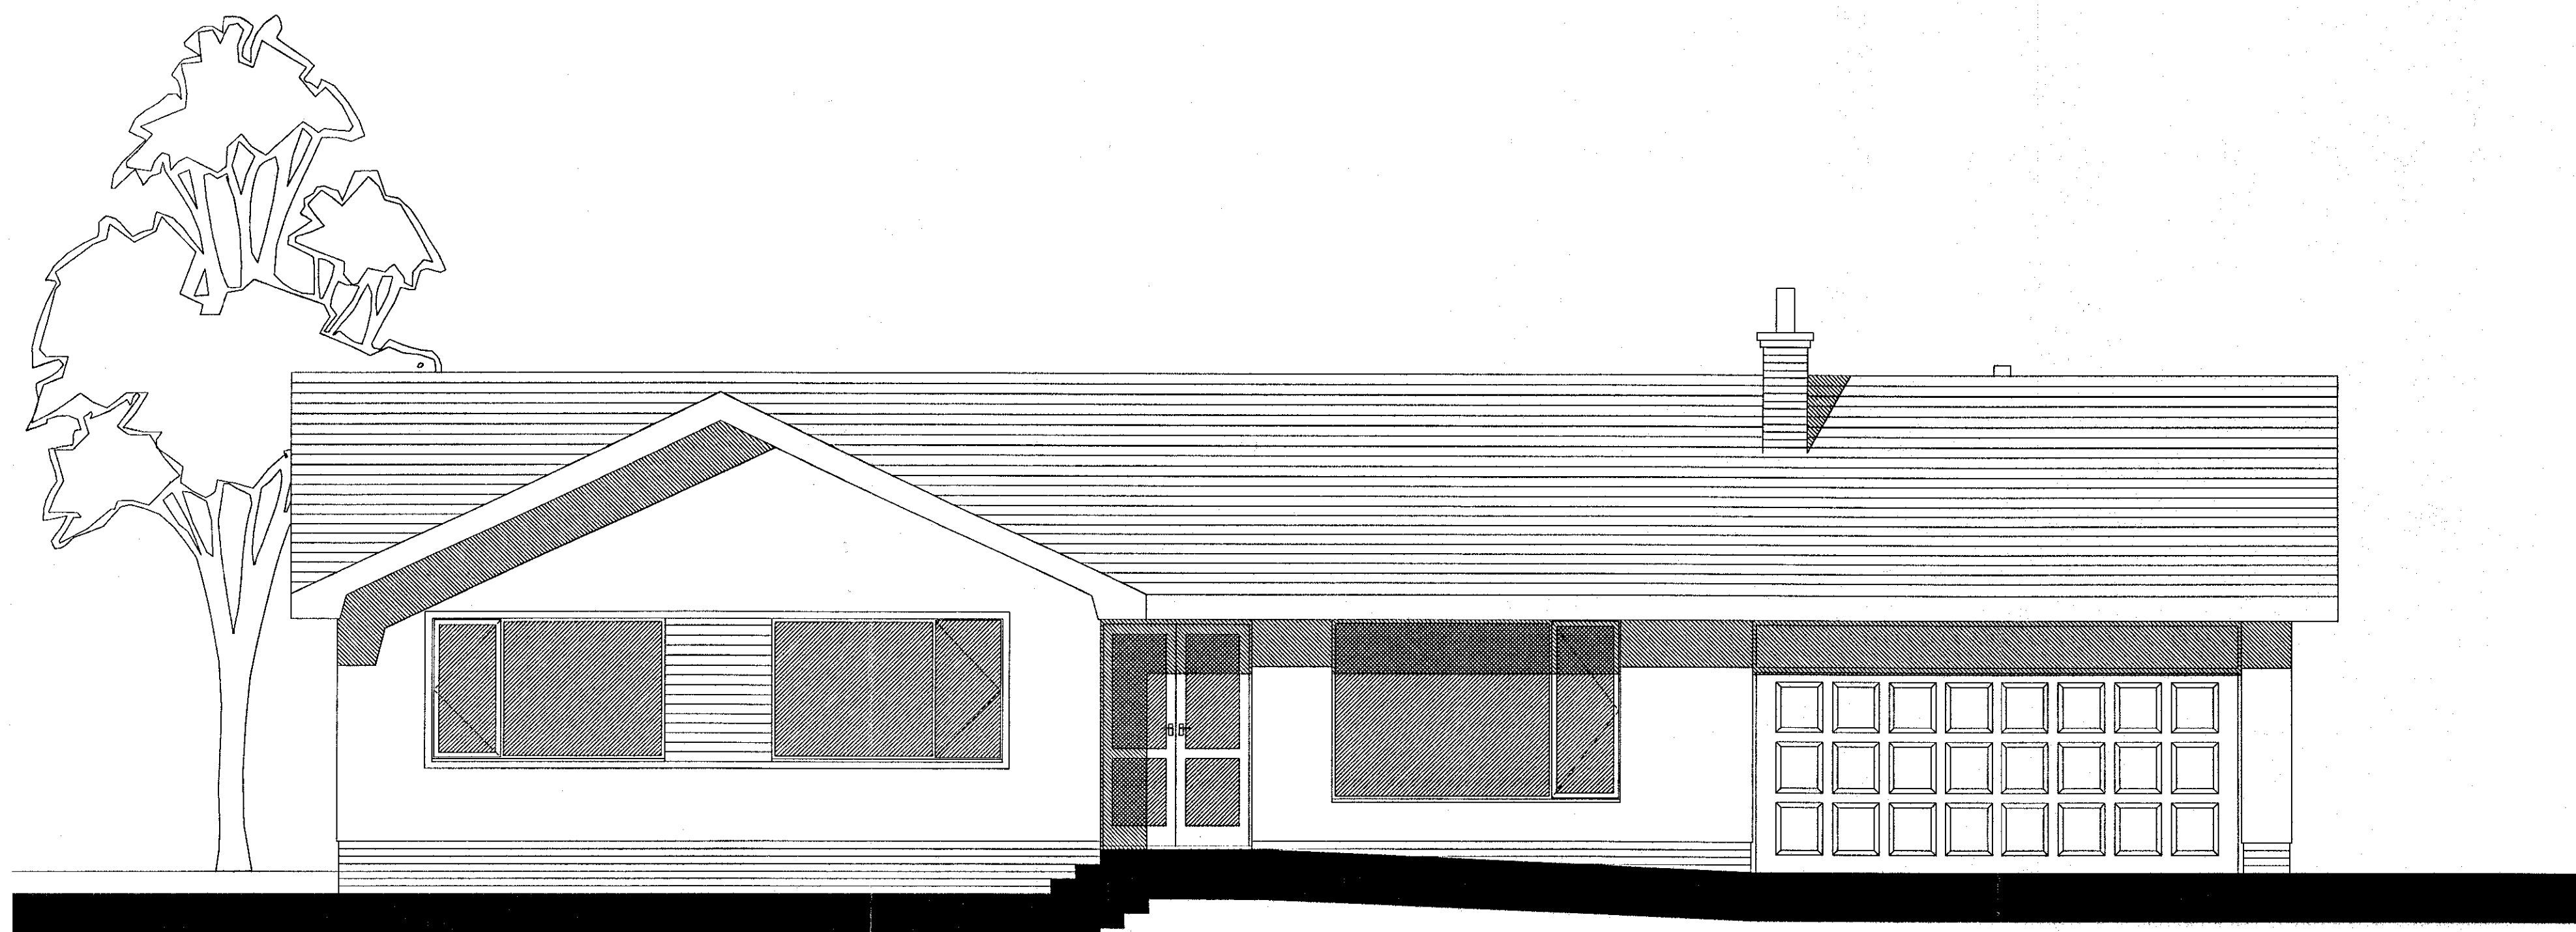


Front Elevation

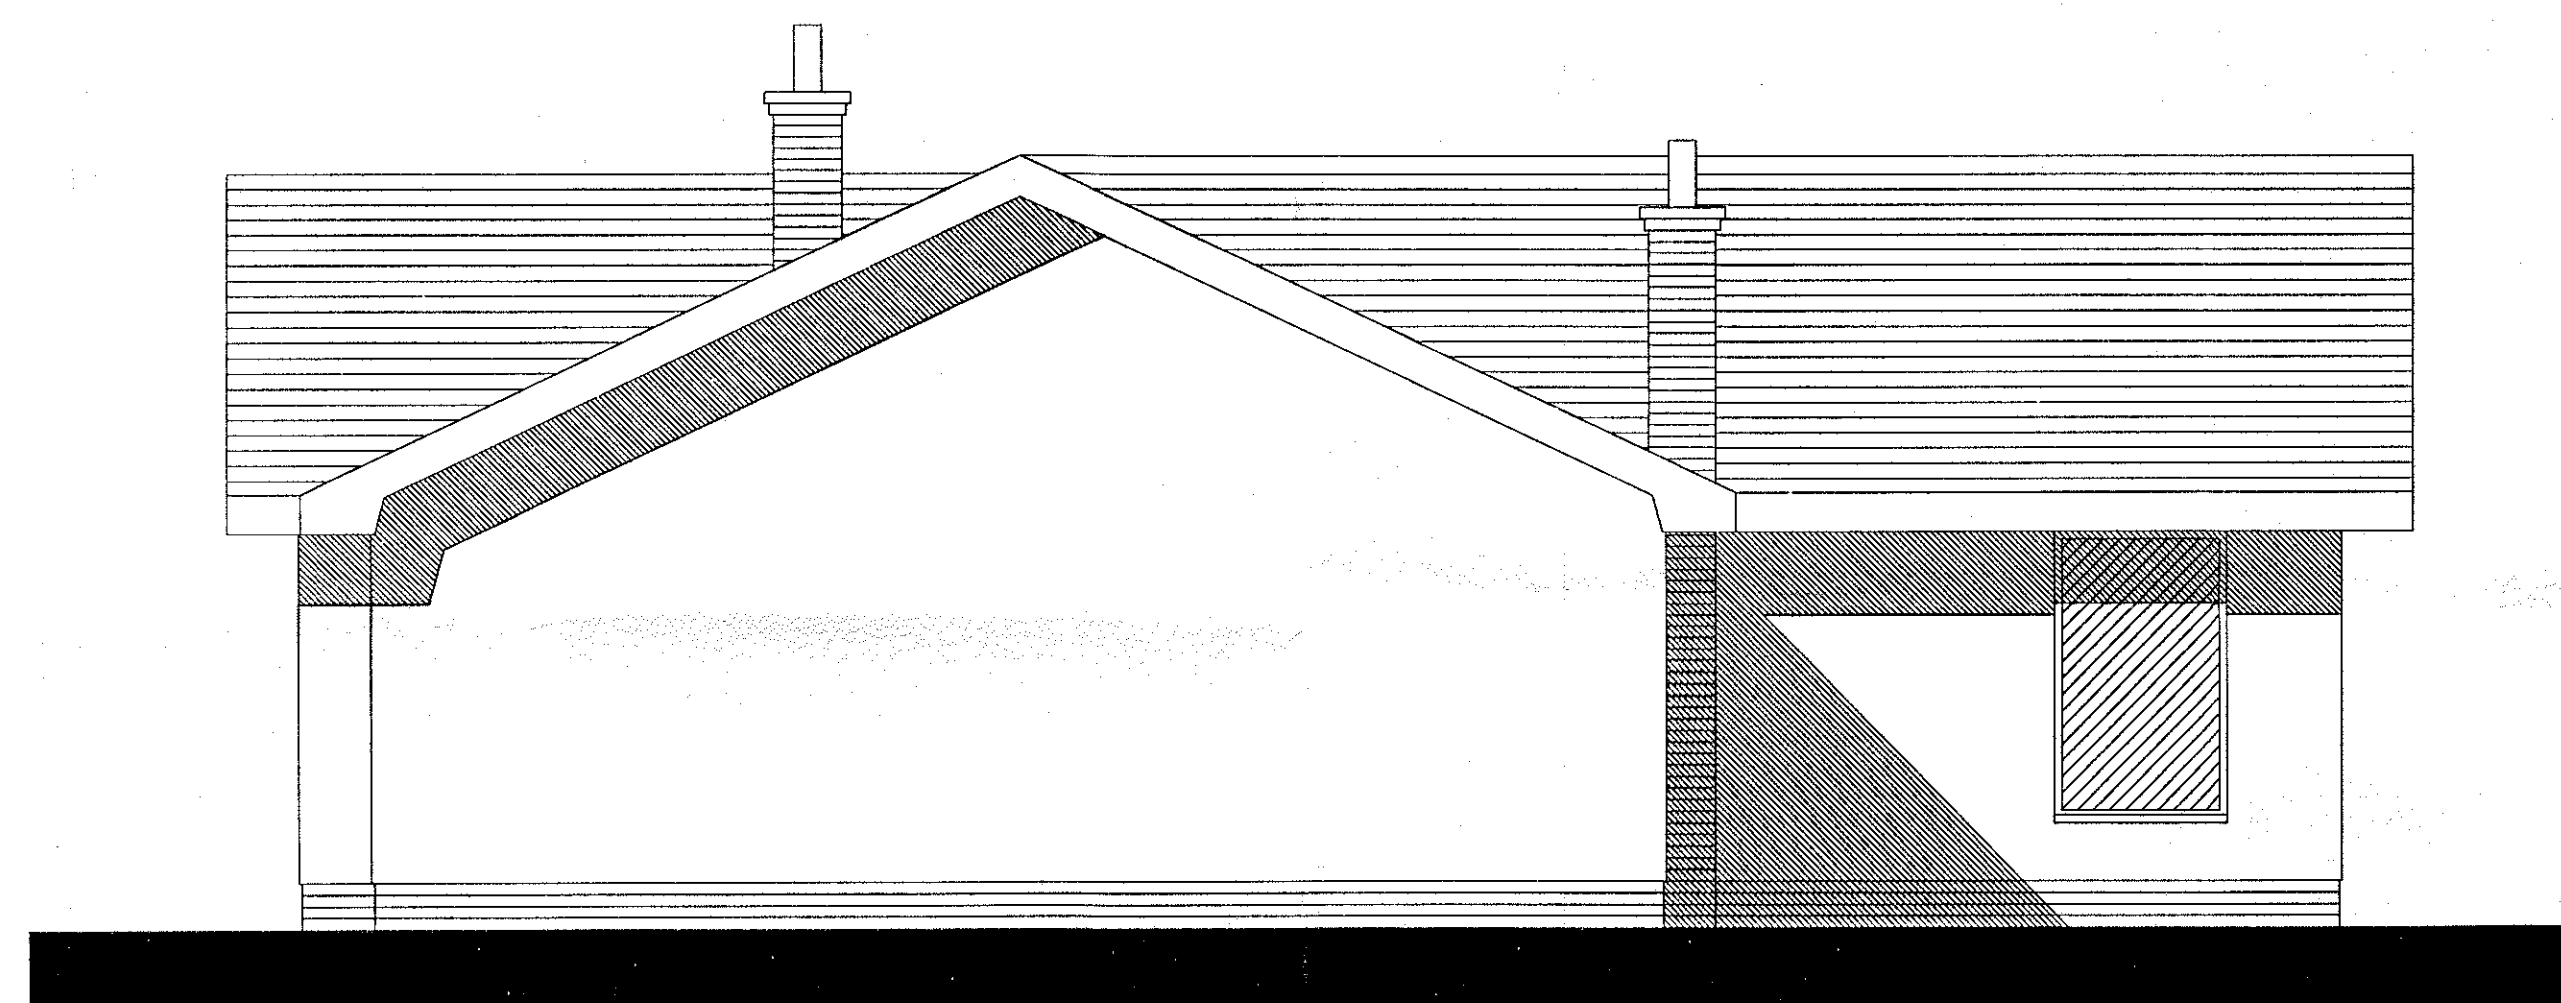

Side Elevation

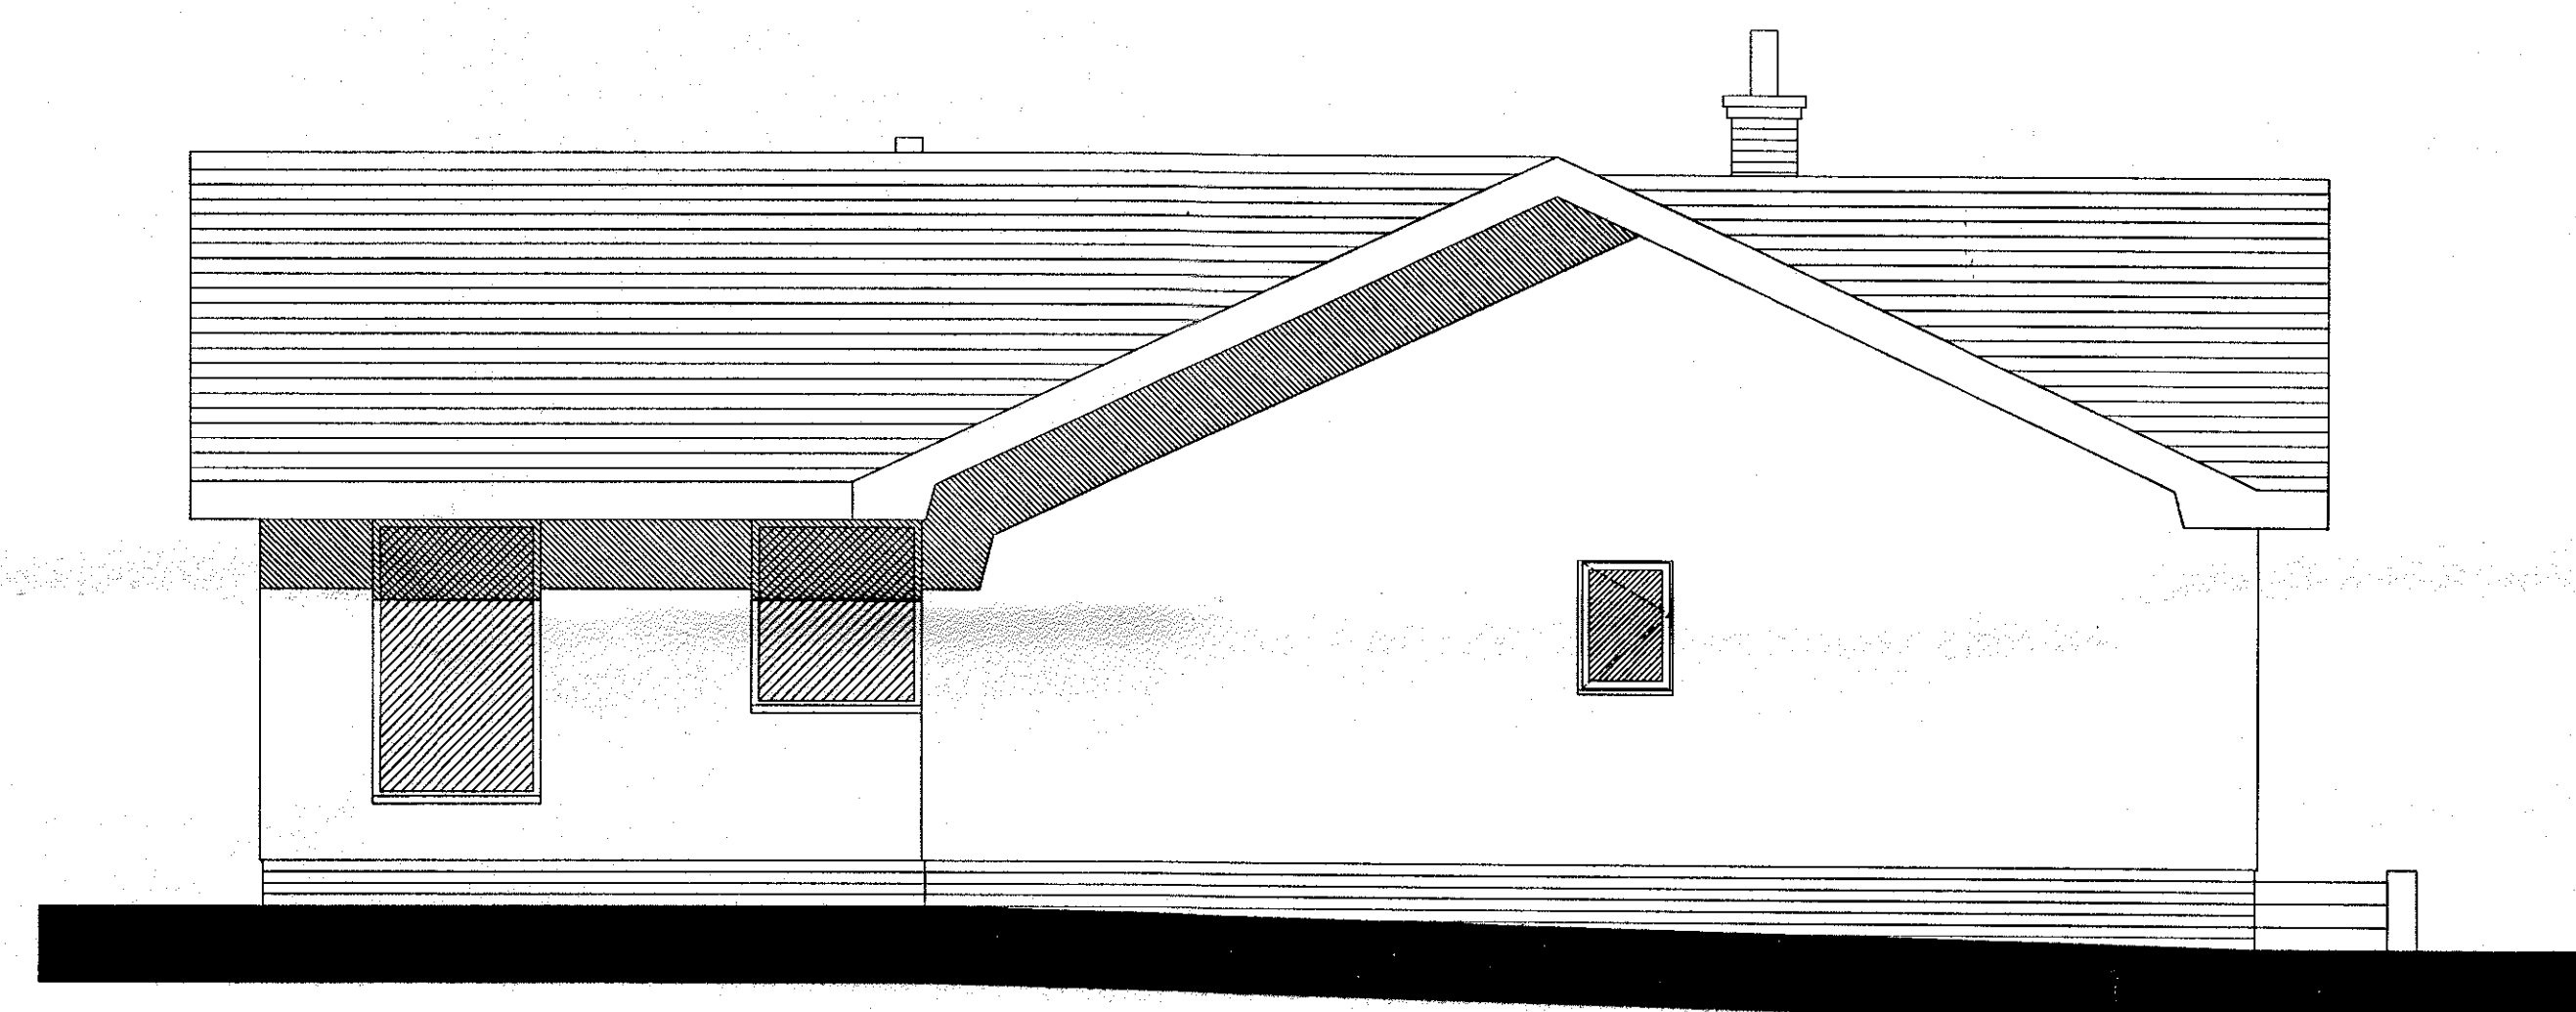

Side Elevation

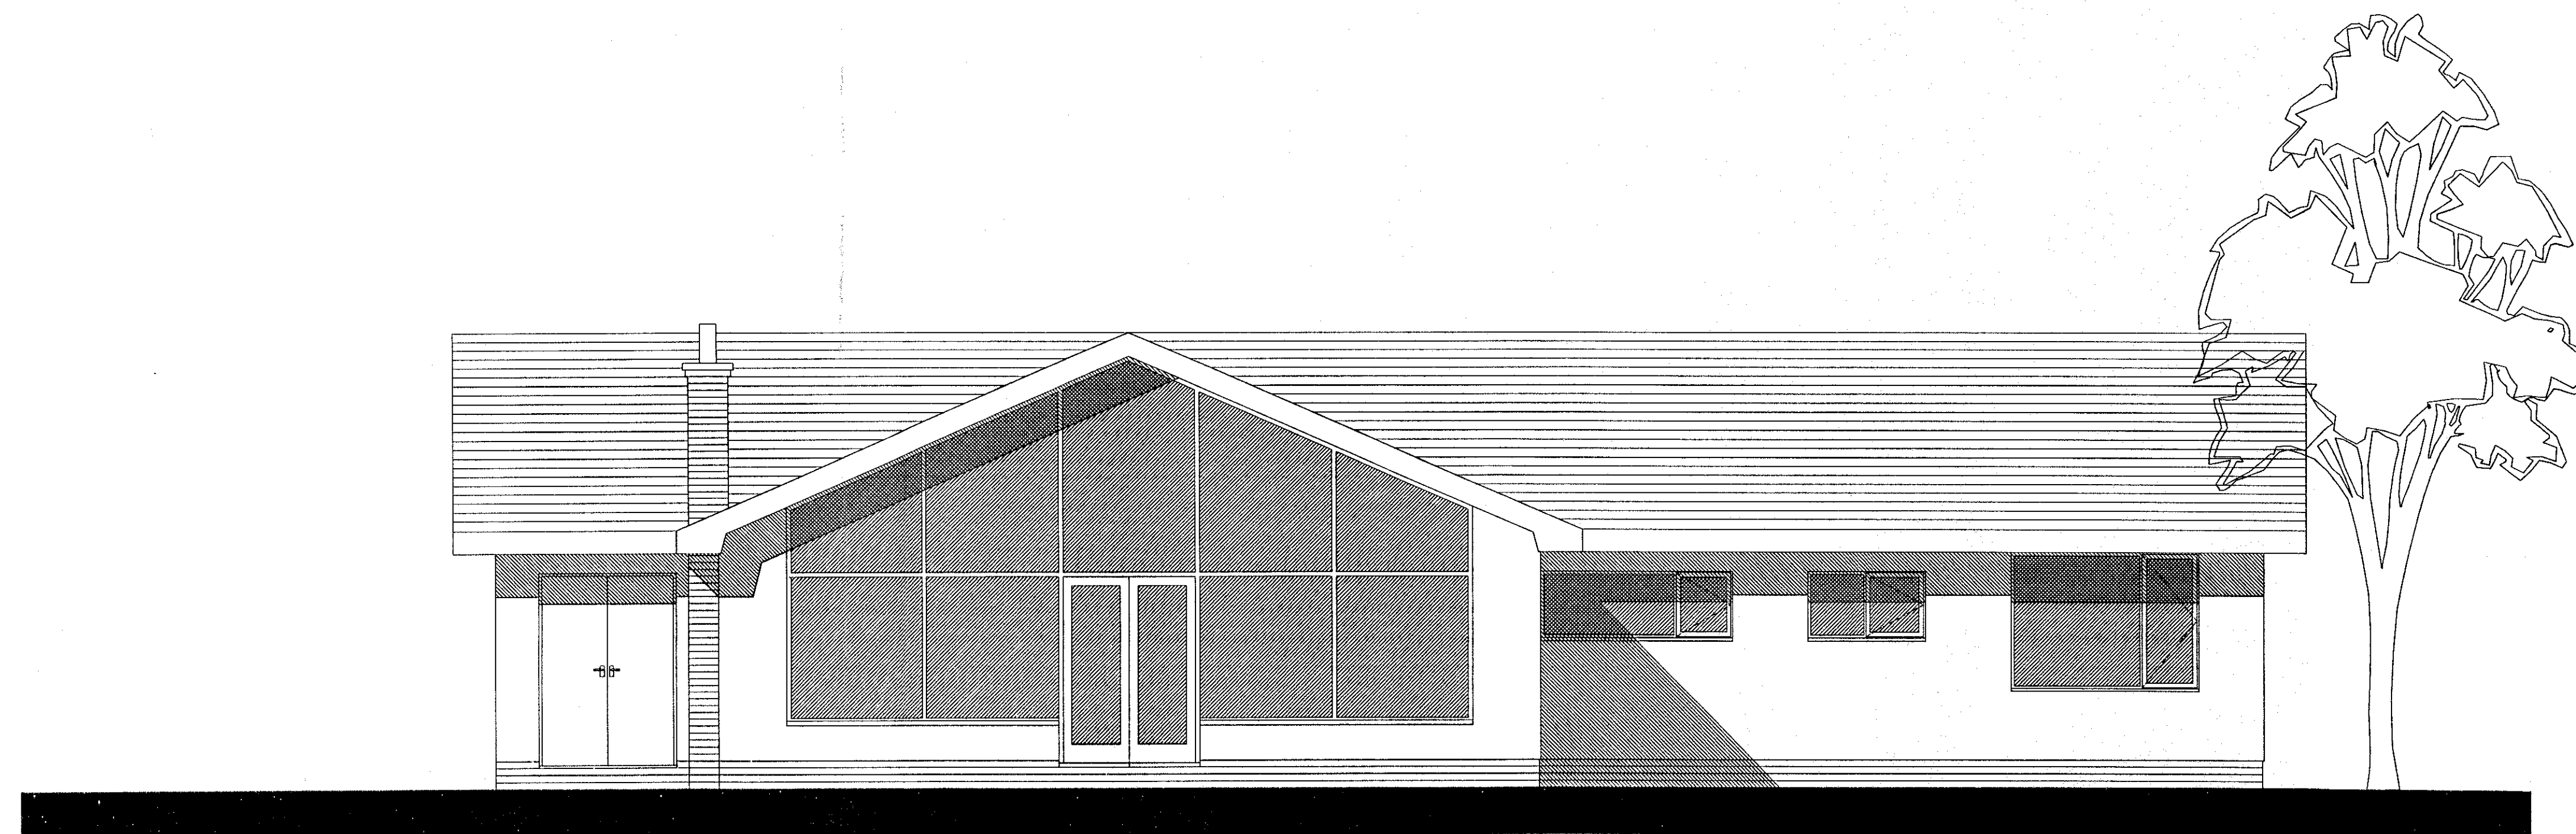

Rear Elevation

Notes:

- This drawing is copyright.
- Do not scale dimensions from this drawing.
- All discrepancies on this drawing are to be reported to the architect.
- Do not modify any element of this drawing.
- Use drawing only for purpose(s) issued.

No	Design Risk Register
X	TYPE YOUR NOTES HERE

320130541P

Rev	Date	Revision Notes
Client / Contractor		
Mr & Mrs S Knott		
Project		
Proposed extension at "Oaklands" Higher Commons Lane Osbaldeston		
Drawing Title		
Elevations as proposed		
Job No	Date	Scale@A1
-	May 2013	1:50
Status	Planning	
Drawing No	Rev	
003	-	