



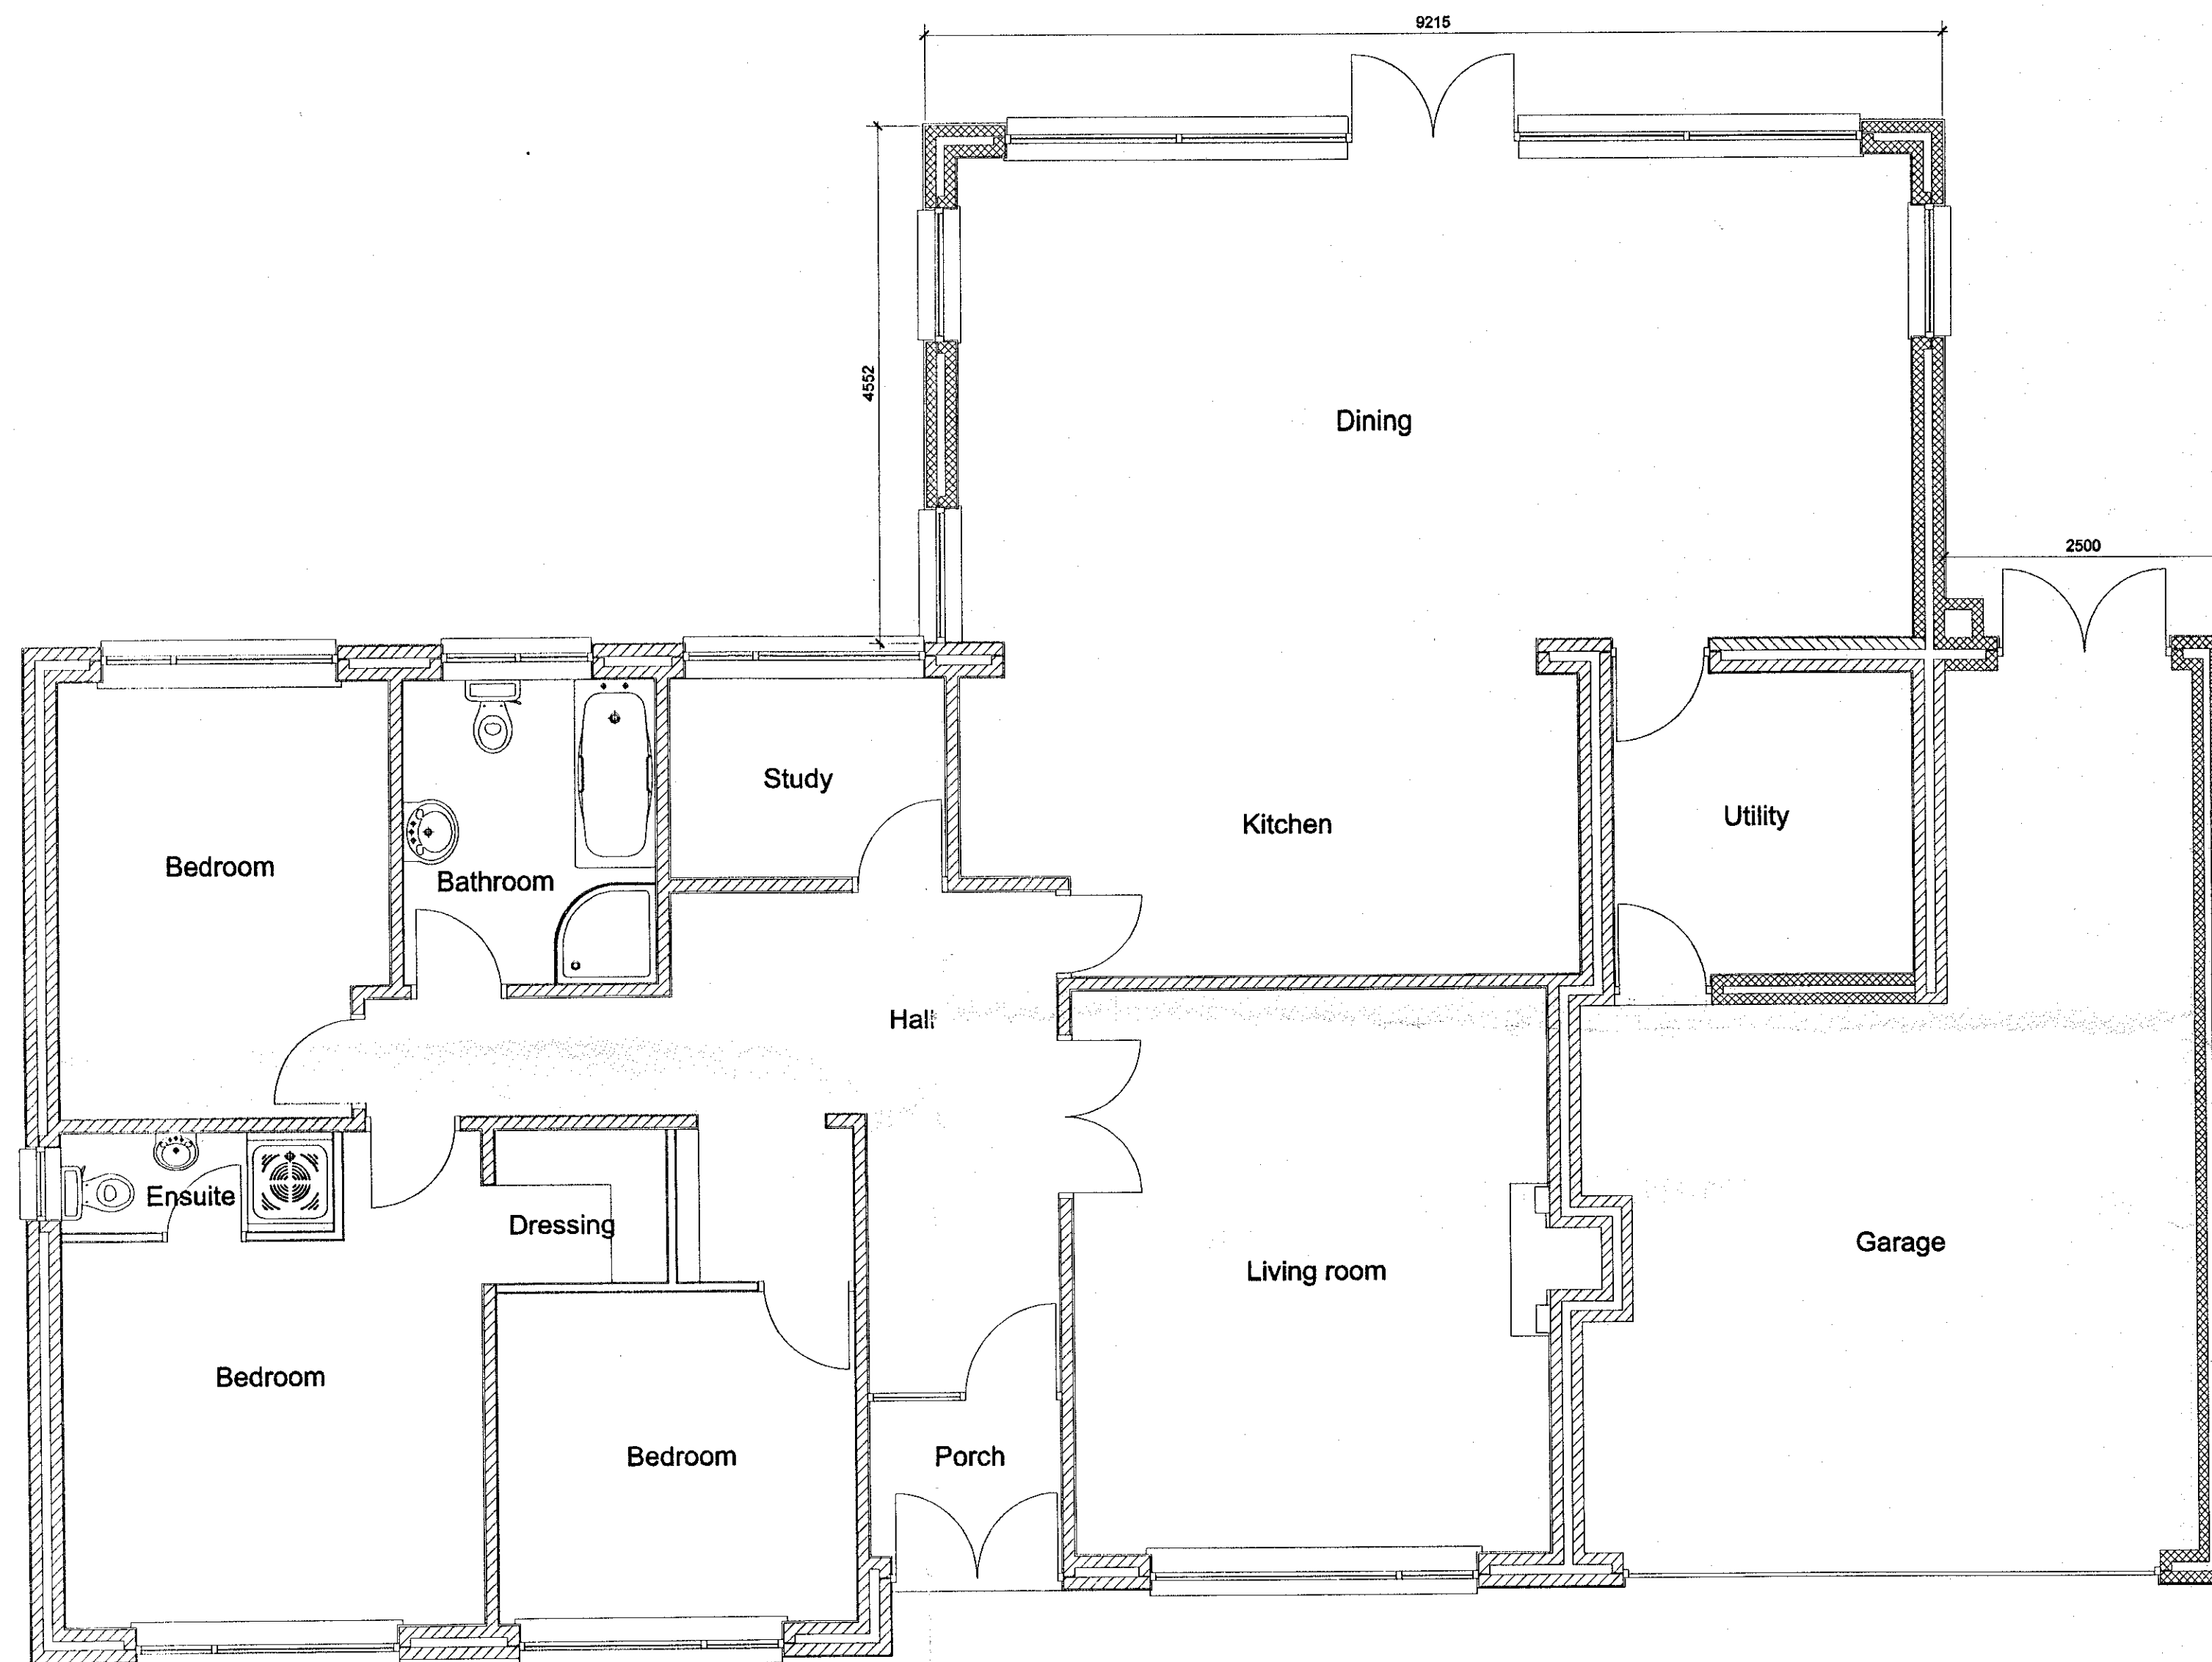

Floor plan

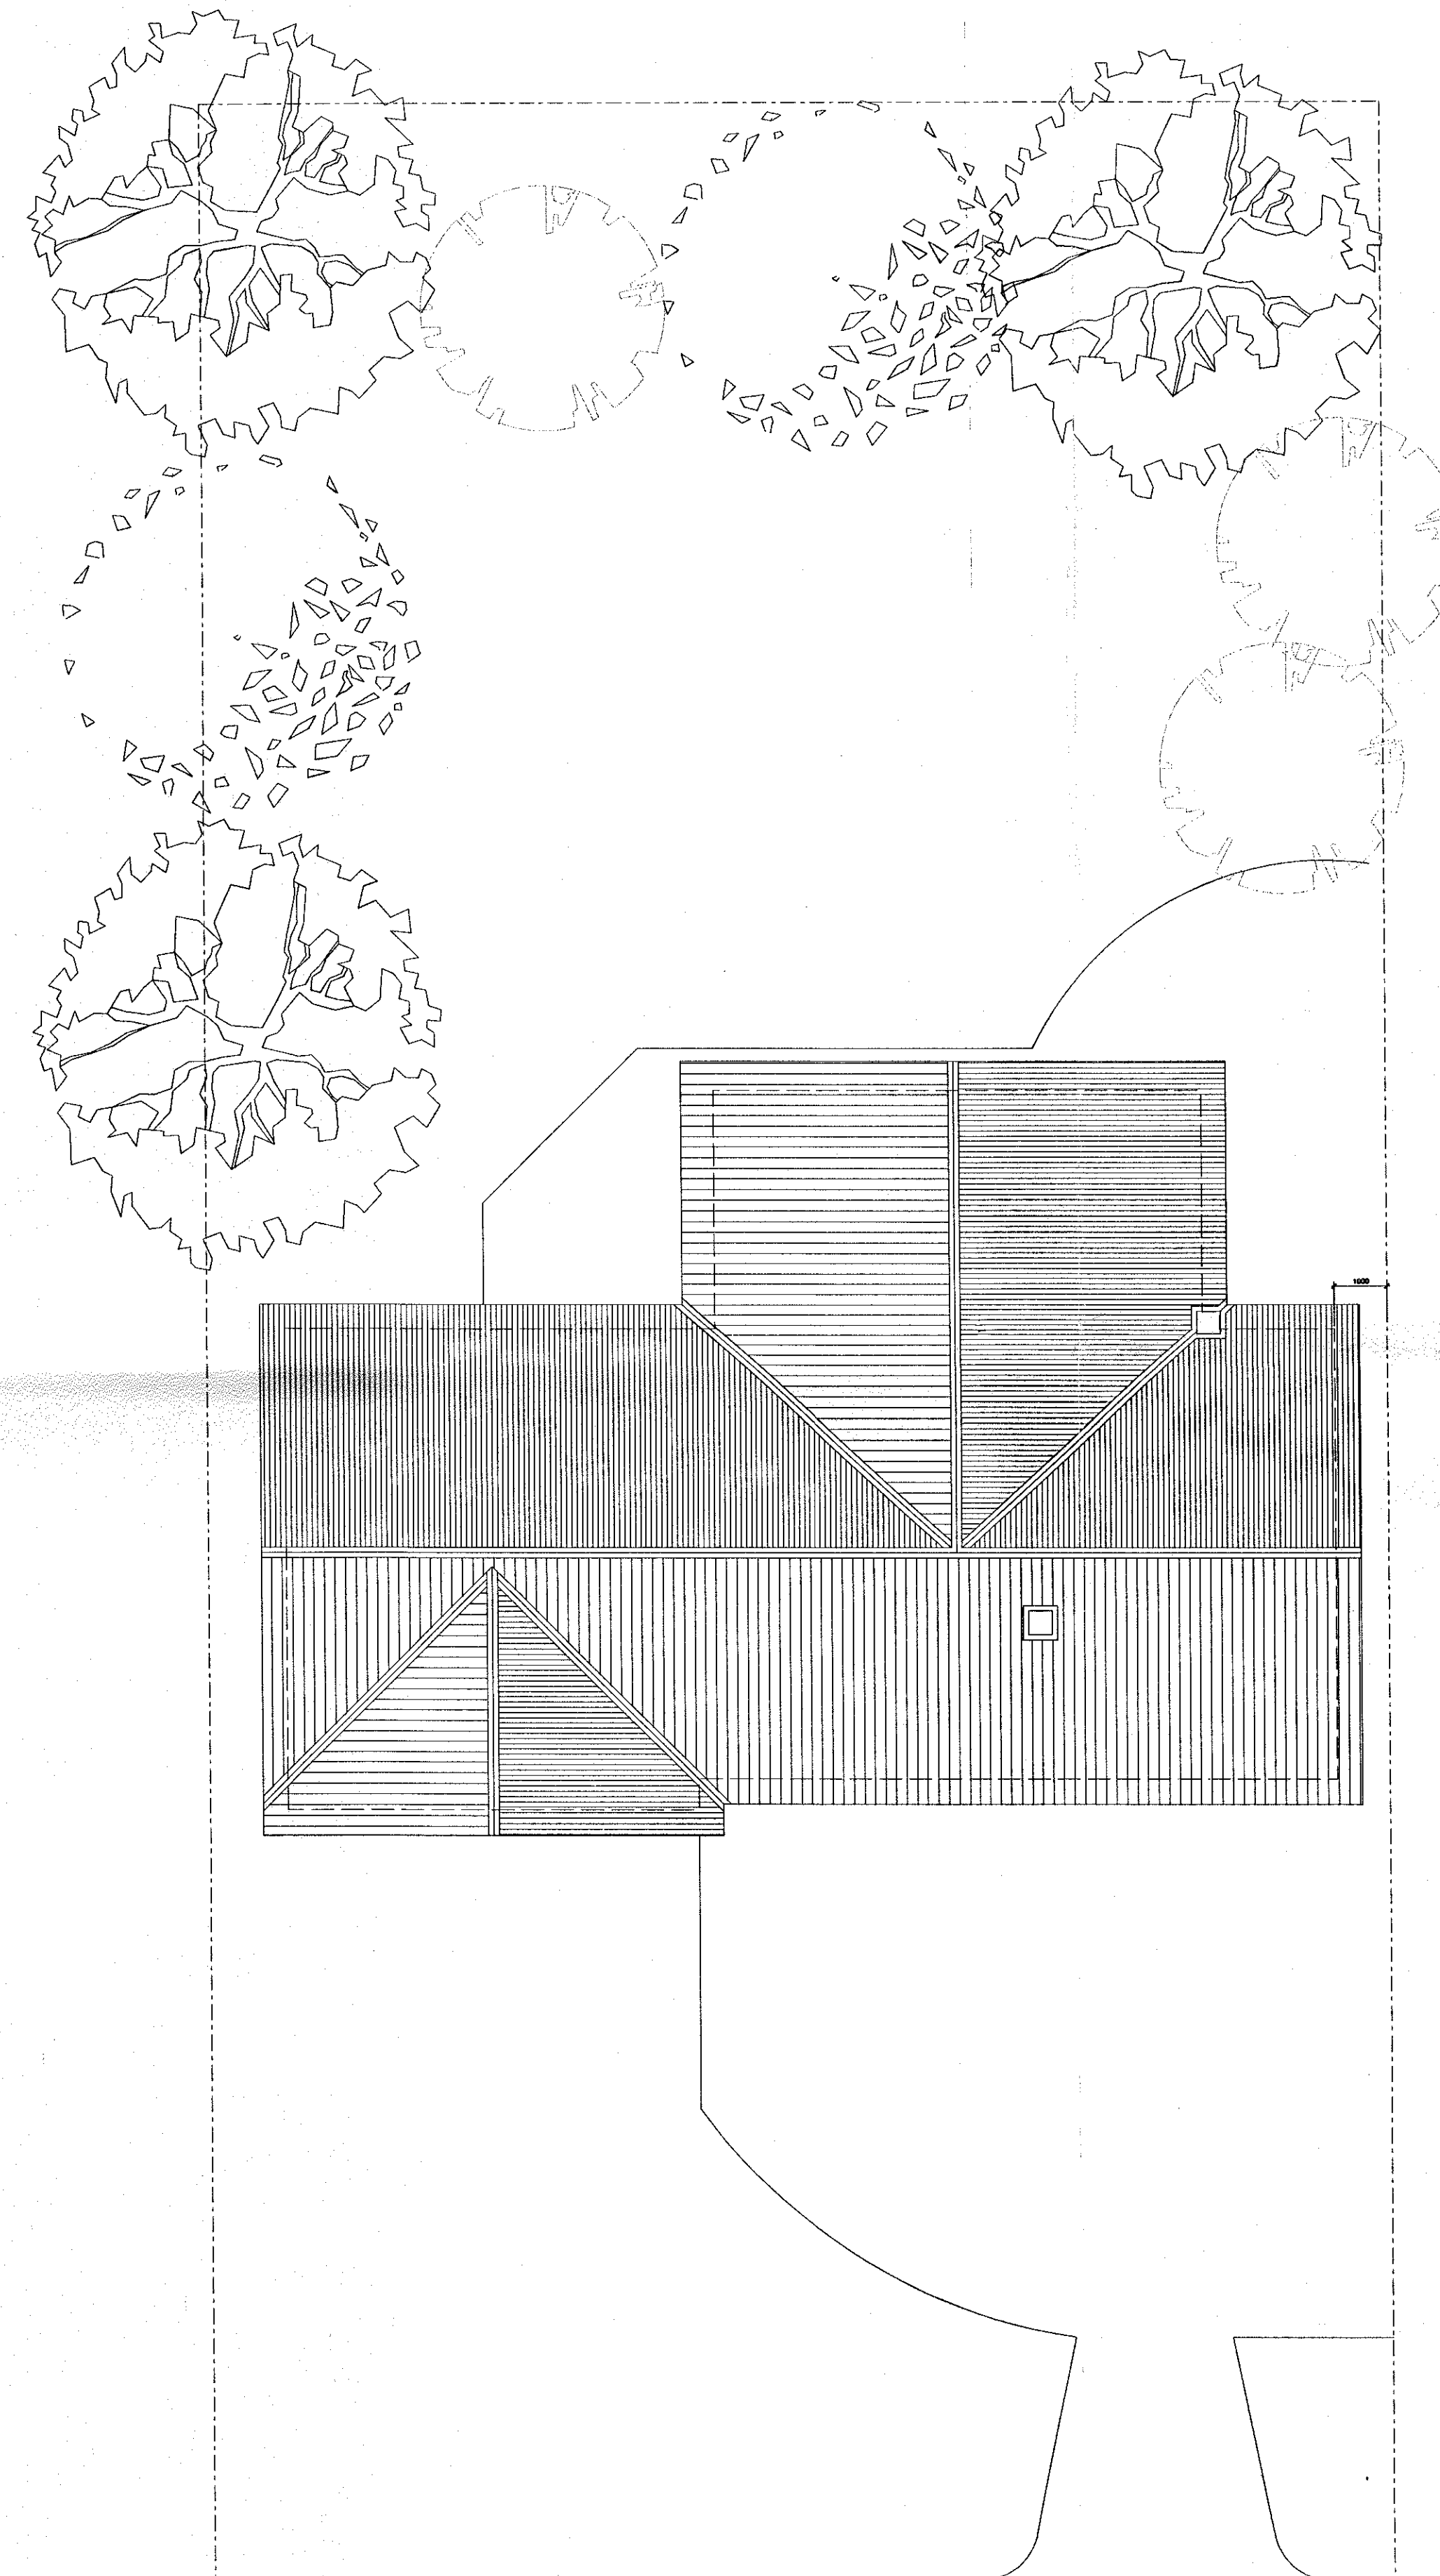

Site plan

Notes: • This drawing is copyright. • Do not scale dimensions from this drawing. • All discrepancies on this drawing are to be reported to the architect. • Do not modify any element of this drawing. • Use drawing only for purpose(s) issued.			
No Design Risk Register			
X TYPE YOUR NOTES HERE			
320130541P			
Rev	Date	Revision Notes	
Client / Contractor			
Mr & Mrs S Knott			
Project			
Proposed extension at 'Oaklands' Higher Commons Lane Osbaldeston			
Drawing Title			
Plans as proposed			
Job No	Date	Scale @ A1	
-	May 2013	1:50 & 1:100	
Status			
Planning			
Drawing No	Rev		
004	-		