

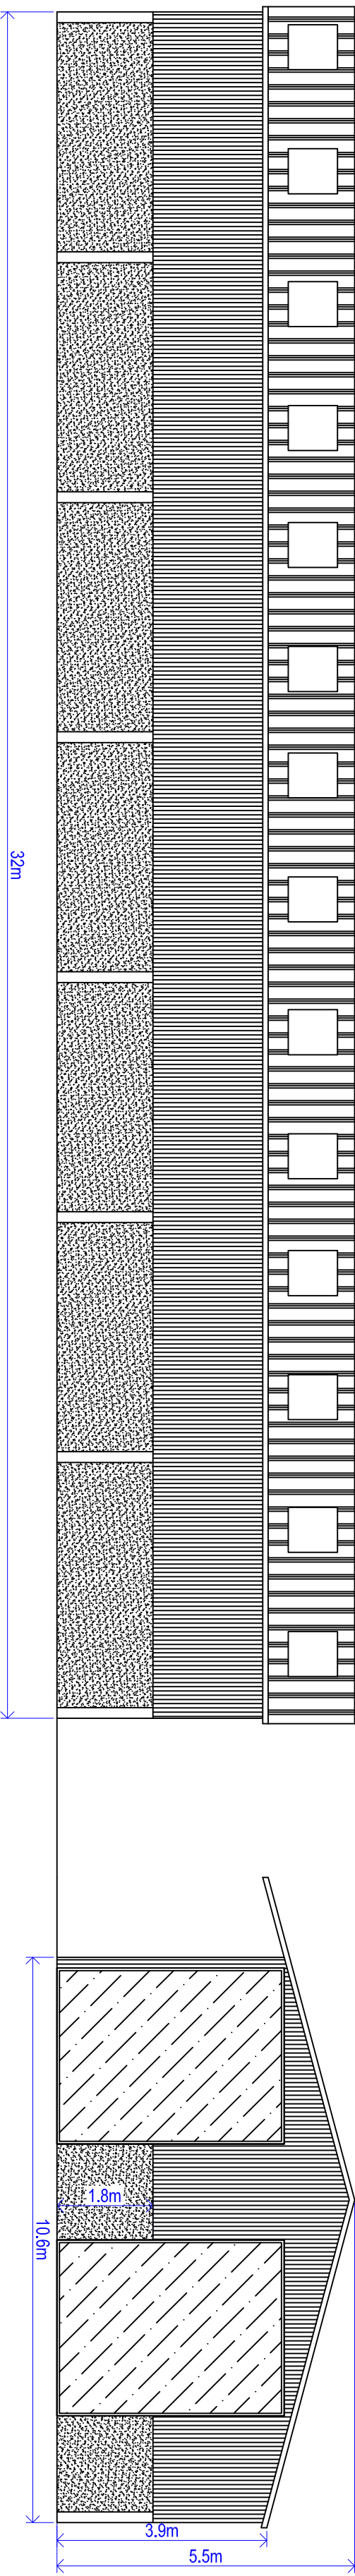
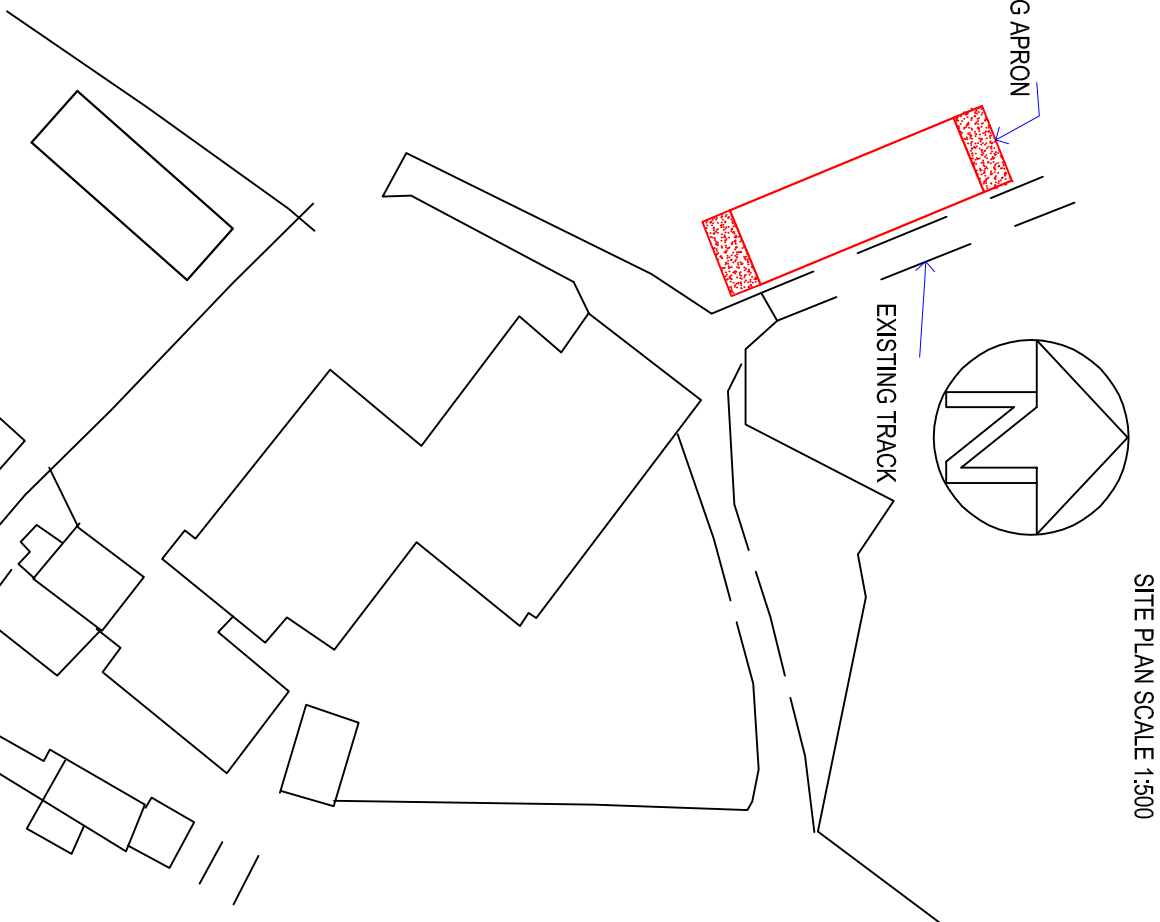


PROPOSED FRONT ELEVATION EAST FACING

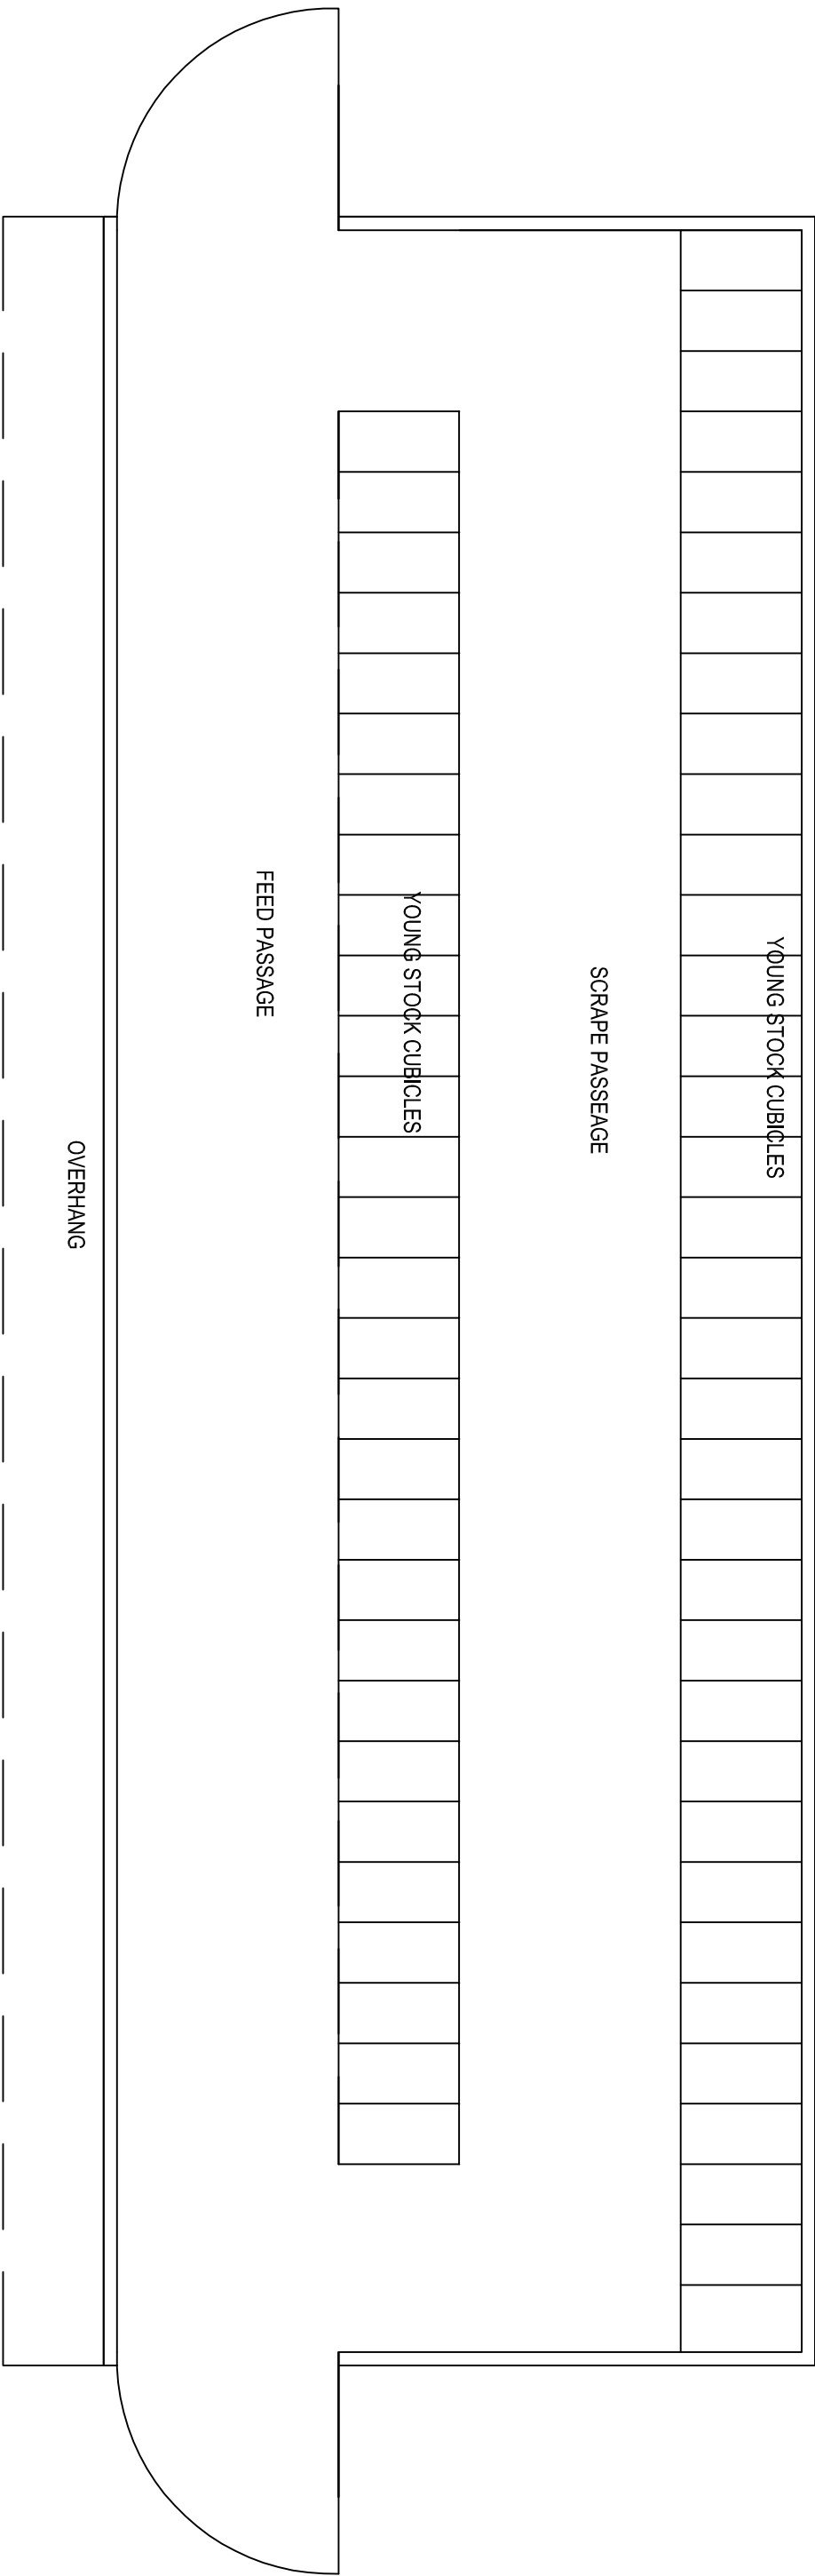

PROPOSED GROUND PLAN LAYOUT

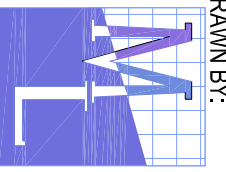

DRAWN BY:  Planning 312	CLIENT: MR M BERRY	DATE: 22 MAY 13
	PROJECT : ERECTION OF AGRICULTURAL LIVESTOCK BUILDING	DWG NO. MLMB5224
	LOCATION: HOOBER FARM HORTON IN CRAVEN SWIPTON BD23 3JT	SCALE: 1:100 & 1:500
5 Bobbin Mill Cottages, Stubbins Lane, Cloughdon on Brock, Preston PR3 0PL Telephone 01995 640135 Mobile 07813 296 287 e-mail: mel@mlplanning.co.uk		A1