

this drawing is to be read in conjunction with all relevant consultants and specialists drawings. the architect is to be notified of any discrepancies before proceeding. do not scale from this drawing. all dimensions are to be checked on site. this drawing is subject to copyright.



320130549P

stanton andrews
architects

44 york street
clitheroe
BB7 2DL


t 01200 444490
e mail@stantonandrews.co.uk
w stantonandrews.co.uk

central garage, clitheroe


Proposed Site Plan

12.48 / PL 01


drawn: cs date: sept 2012 scale: 1 to 200 @A3

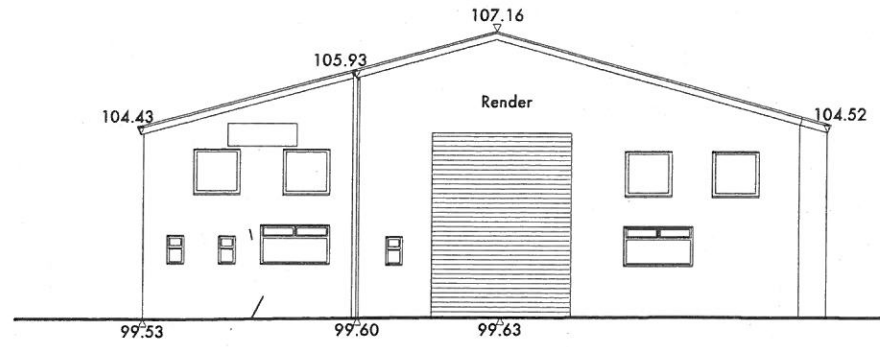


A Garage - Front Elevation
Scale: 1:200

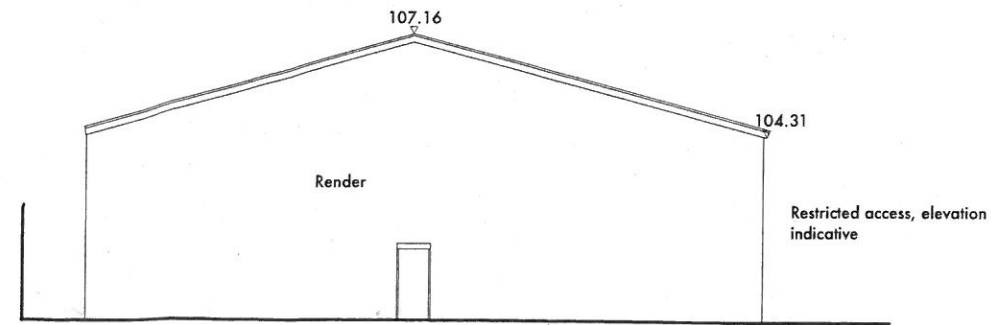

B Garage - Rear Elevation
Scale: 1:200

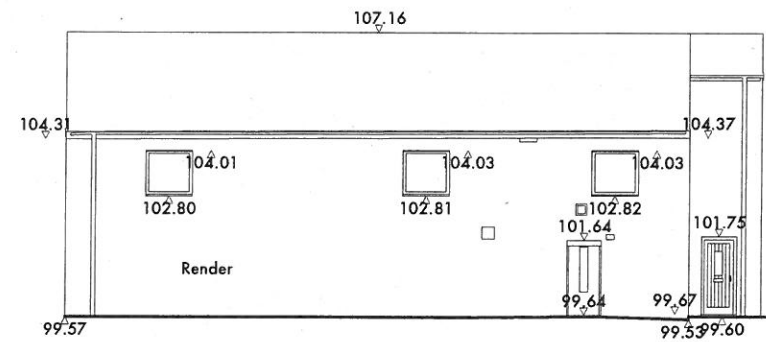

C Garage - Side Elevation
Scale: 1:200

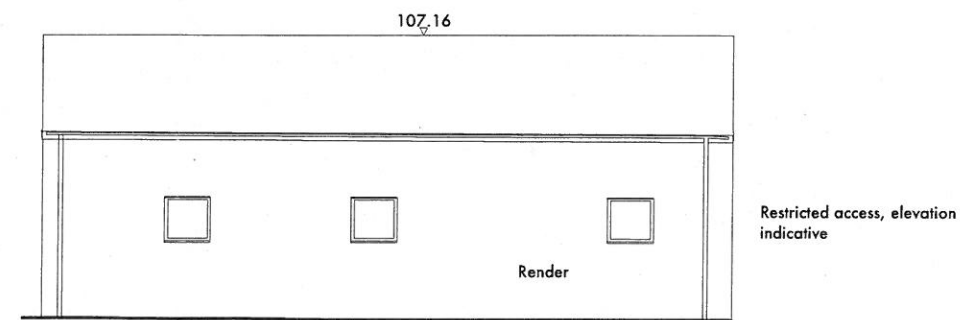

D Garage - Side Elevation
Scale: 1:200

320130549P



stanton andrews
architects

44 york street
clitheroe
BB7 2DL

t 01200 444490
e mail@stantonandrews.co.uk
w stantonandrews.co.uk


central garage, clitheroe

Existing Elevations

12.48 / Ex 02

drawn: cs date: sept 2012 scale: 1 to 200 @A3

this drawing is to be read in conjunction with all relevant consultants and specialists drawings. the architect is to be notified of any discrepancies before proceeding. do not scale from this drawing. all dimensions are to be checked on site. this drawing is subject to copyright.

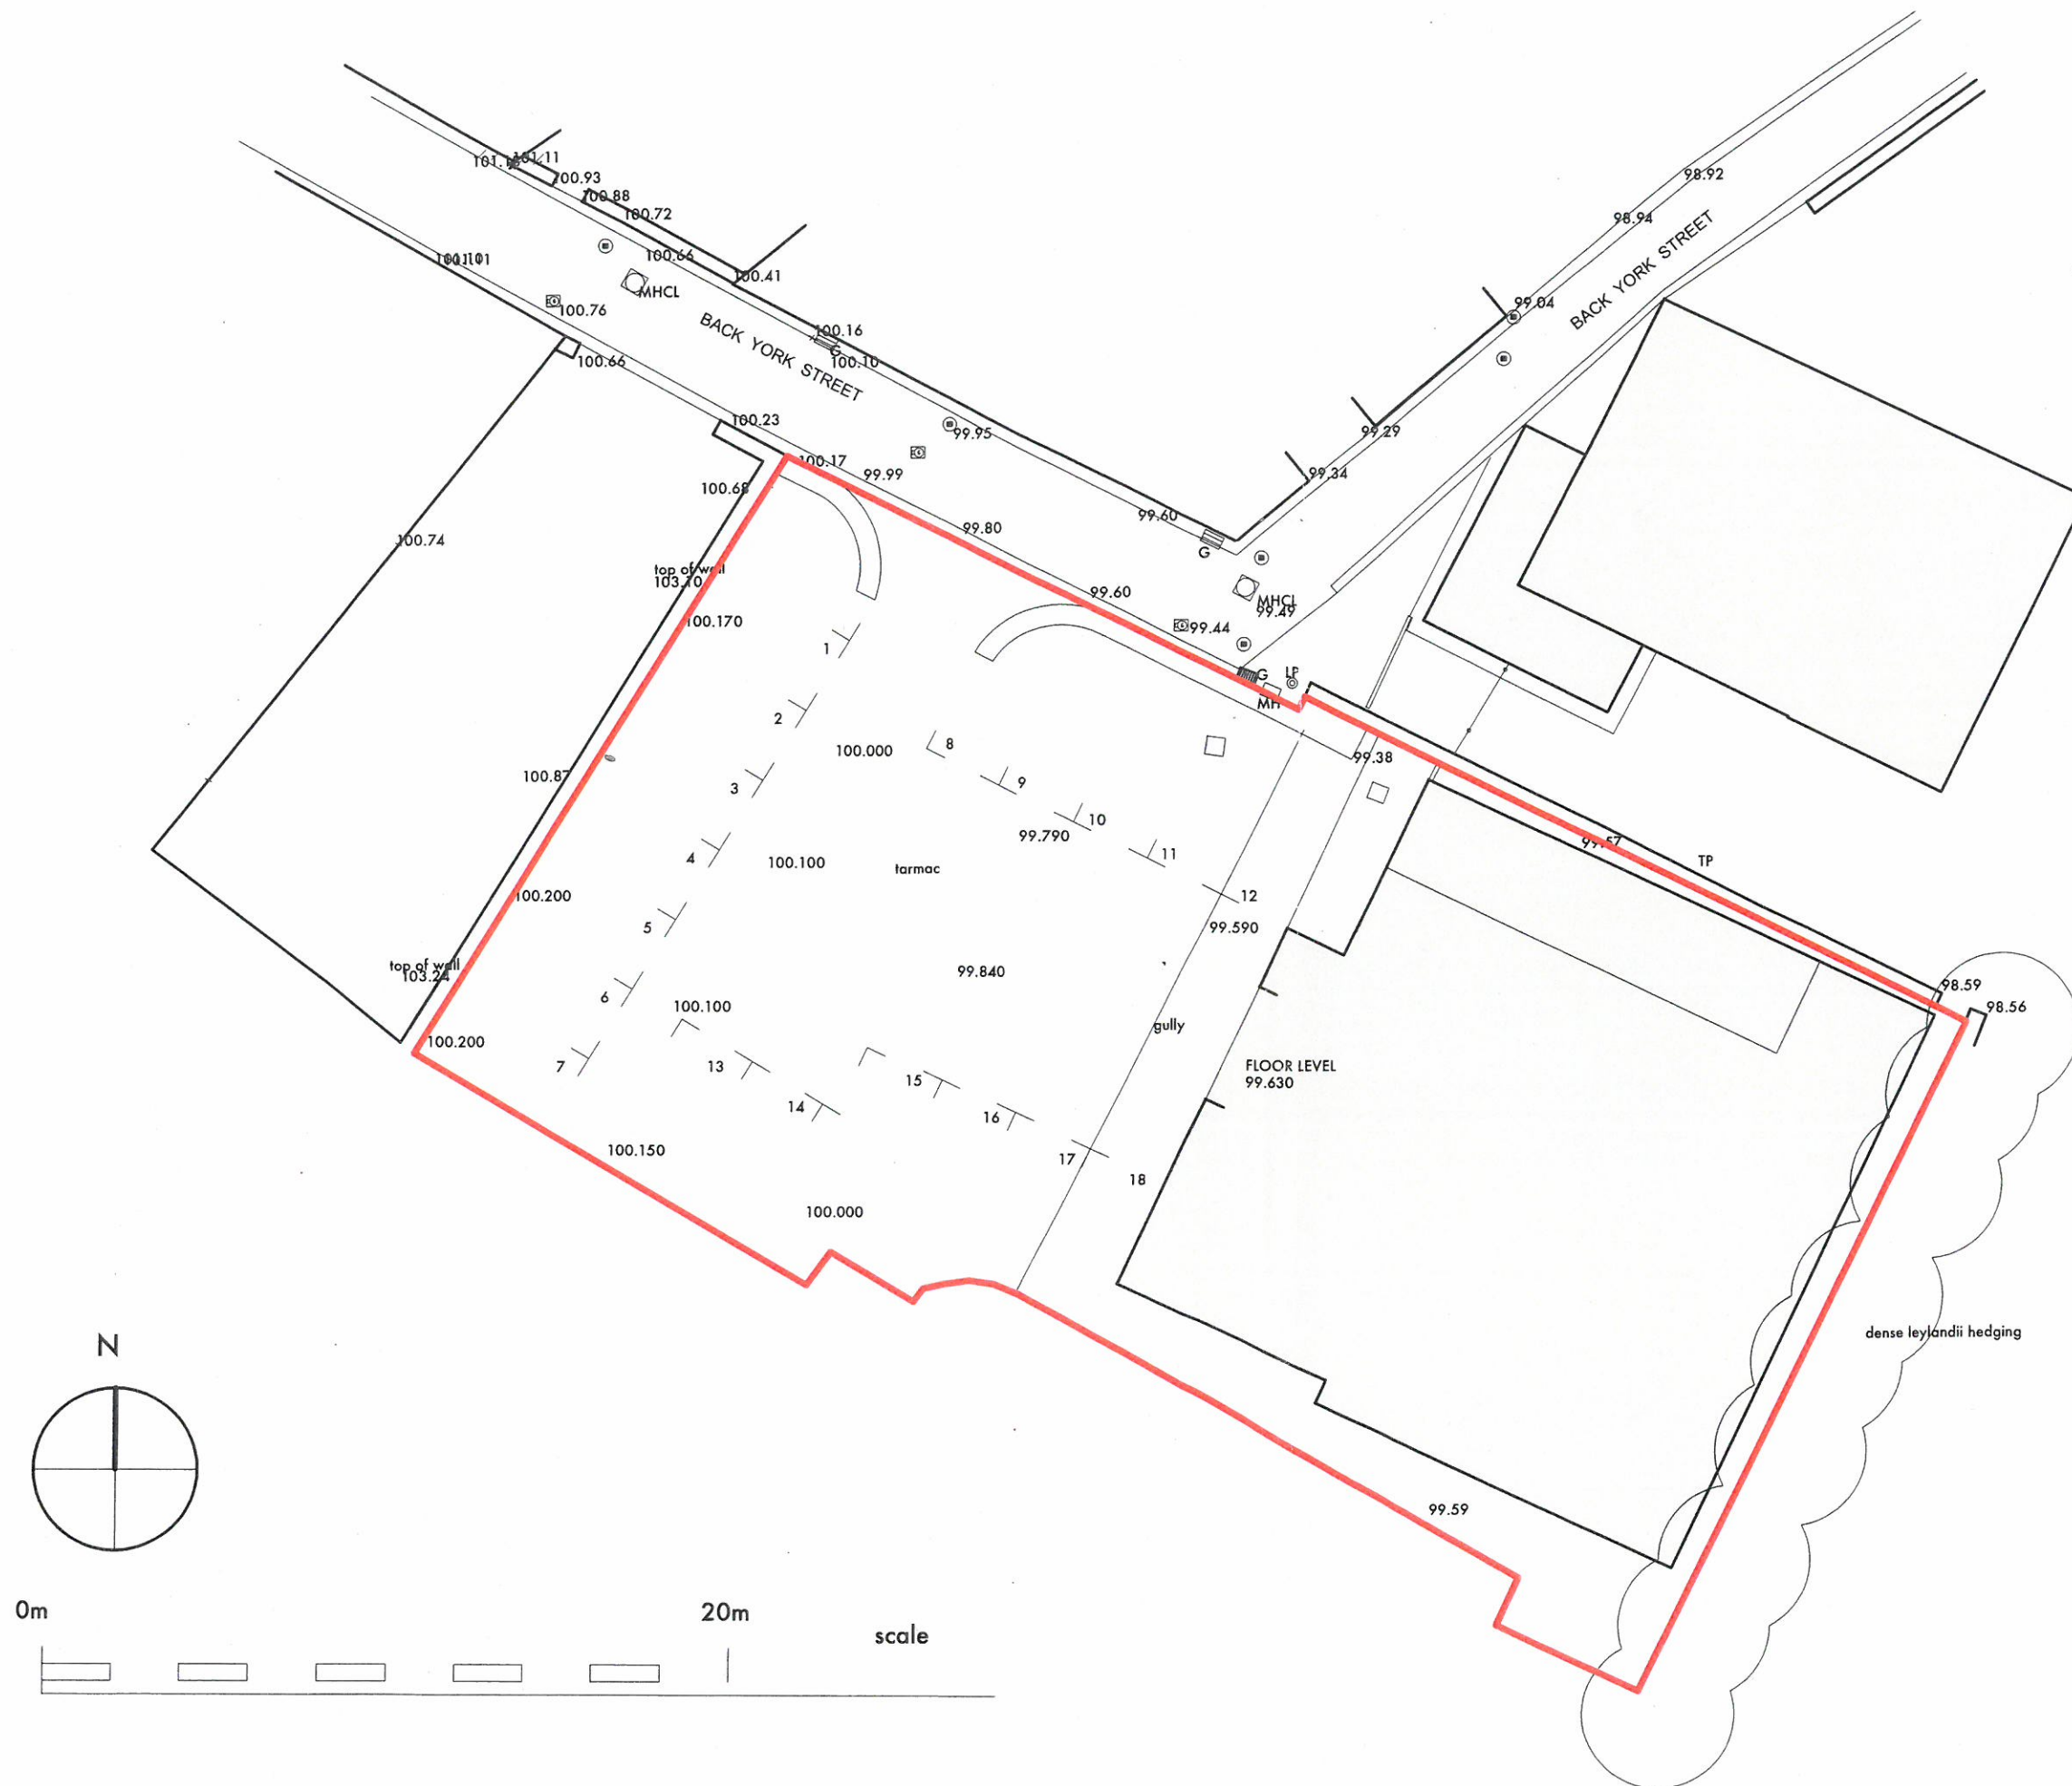

320130549P

stanton andrews
architects

44 york street
clitheroe
BB7 2DL

t 01200 444490
e mail@stantonandrews.co.uk
w stantonandrews.co.uk

central garage, clitheroe

Existing Site Plan

12.48 / Ex 01

drawn: cs date: sept 2012 scale: 1 to 200 @A3