


These drawings are intended for Local Authority Planning & Building Regulations Approval ONLY.

All existing drainage runs / connections to be checked on site PRIOR to any new connections.


All foundations (new and existing) where applicable to be **APPROVED** by Building Control and works on site are **NOT** to progress any further until this is granted.

Relevant to Structural Engineers drawings / details for all steelwork and all works to comply with Current Building Regulations and Codes of Practice.


For extra information a required QR you are unsure **PLEASE ASK!**

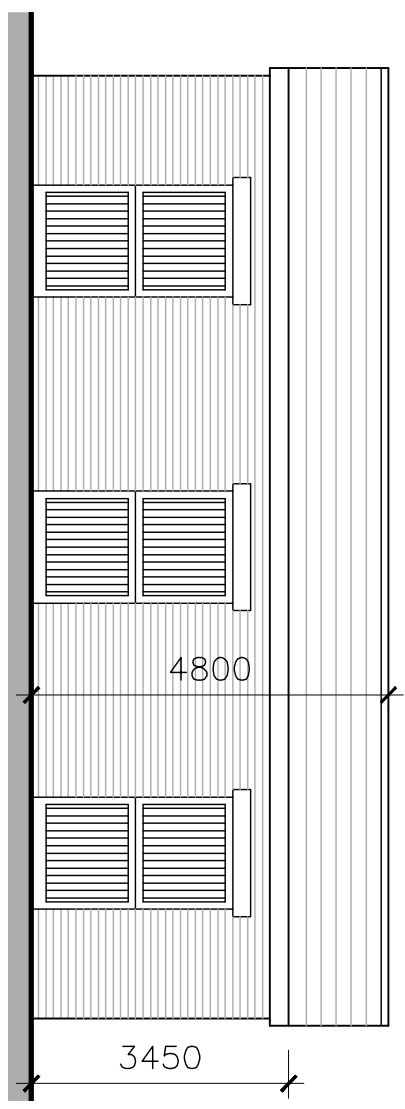


PROPOSED FRONT ELEVATION 1:100

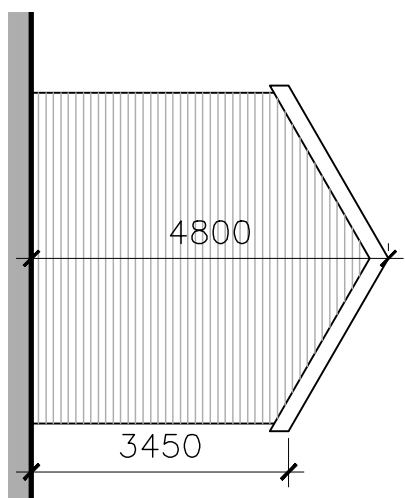


PROPOSED SIDE ELEVATION 1:100

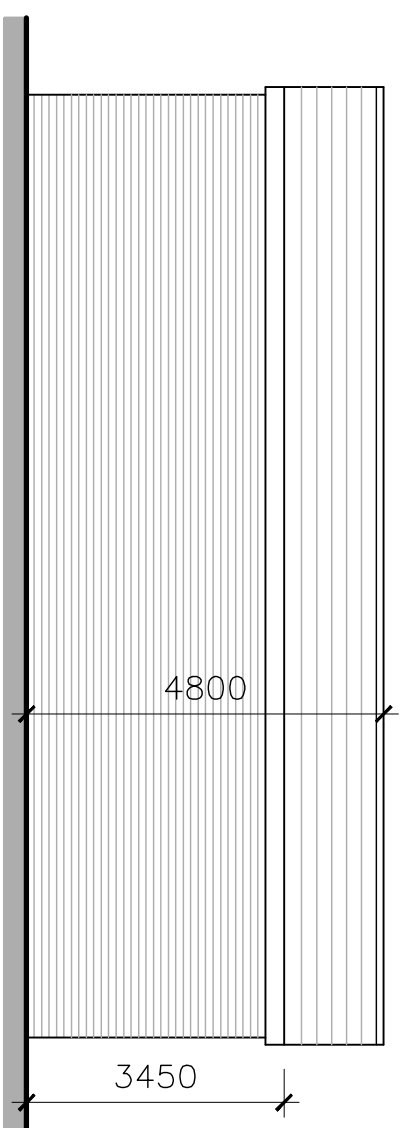

PROPOSED REAR ELEVATION 1:100

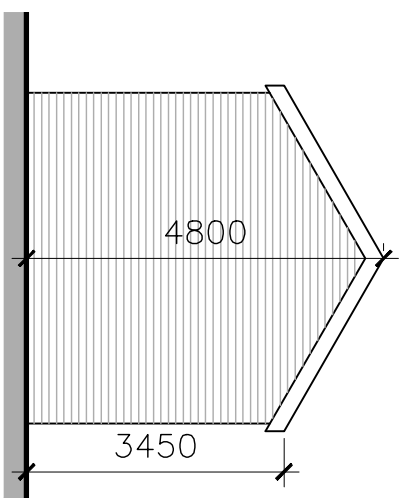

PROPOSED SIDE ELEVATION 1:100

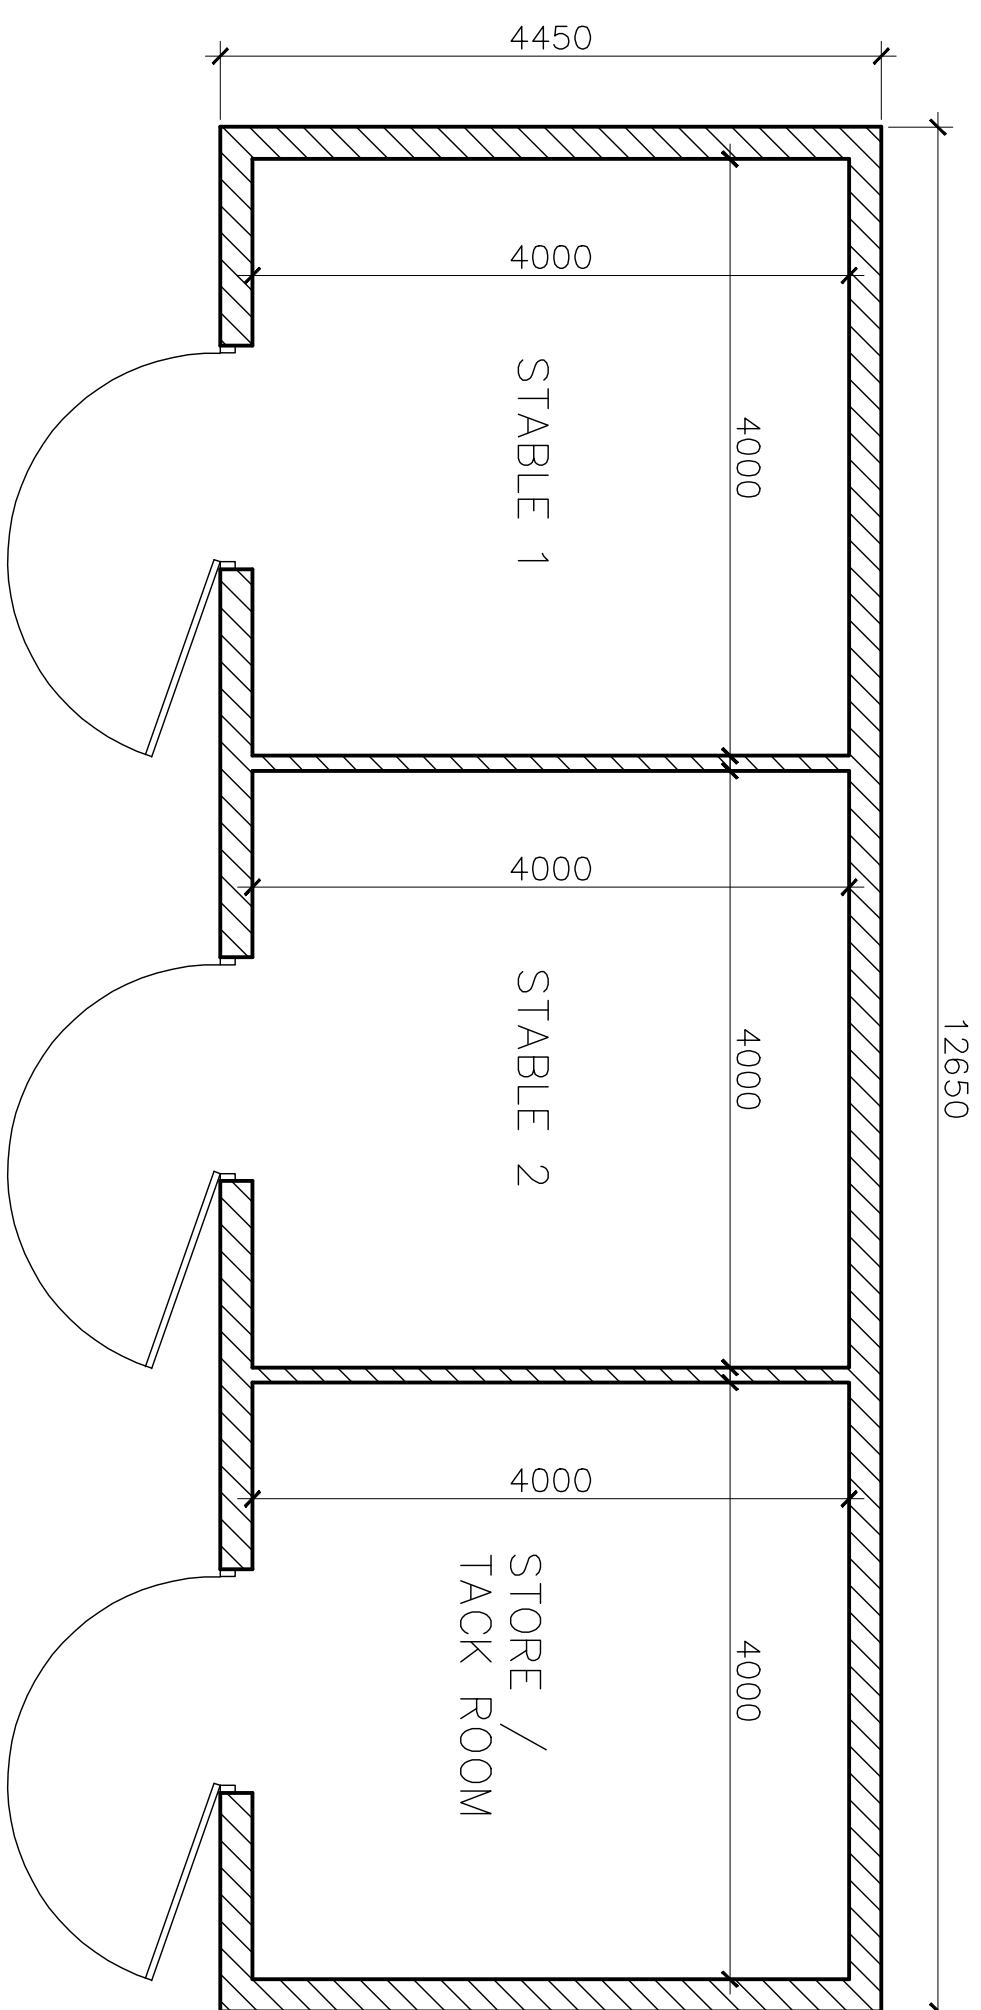

PROPOSED STABLE BLOCK 1:50



PROPOSED OVERALL SITE PLAN 1:300

Rev.		Initials	Date	Rev.		Initials	Date	Notes
								1. This drawing is subject to copyright and is not to be reproduced in part or whole without approval.
								2. Do not scale this drawing — Check all dimensions on site.
								Checked by:
Project				Client				
Siddons Hall, Clitheroe				Mr & Mrs Hull				
Dwg Title				Drawn	PK	Dwg No.	Rev.	
Proposed				Date	April 13	2013 -		
Stable Block				Scale	As shown	04		
PJK DESIGN				PJK				
Architecture Building Surveys Planning Designers				13 Green Street Boscum Wood B66 7LE E. phillipsdesign@gmail.com Tel: 01284 883460				