


These drawings are intended for Local Authority Planning & Building Regulations Approval ONLY.

All existing drainage runs / connections to be checked on site PRIOR to all foundations / new and existing works applicable to be APPROVED by Building Control and works on site are NOT to progress any further until this is granted.


Relevant Structural Engineers drawings / details for all steelwork and all foundations to be submitted to Building Control for approval.

All works to comply with Current Building Regulations and Codes of Practice.

If extra information is required OR you are unsure PLEASE ASK!

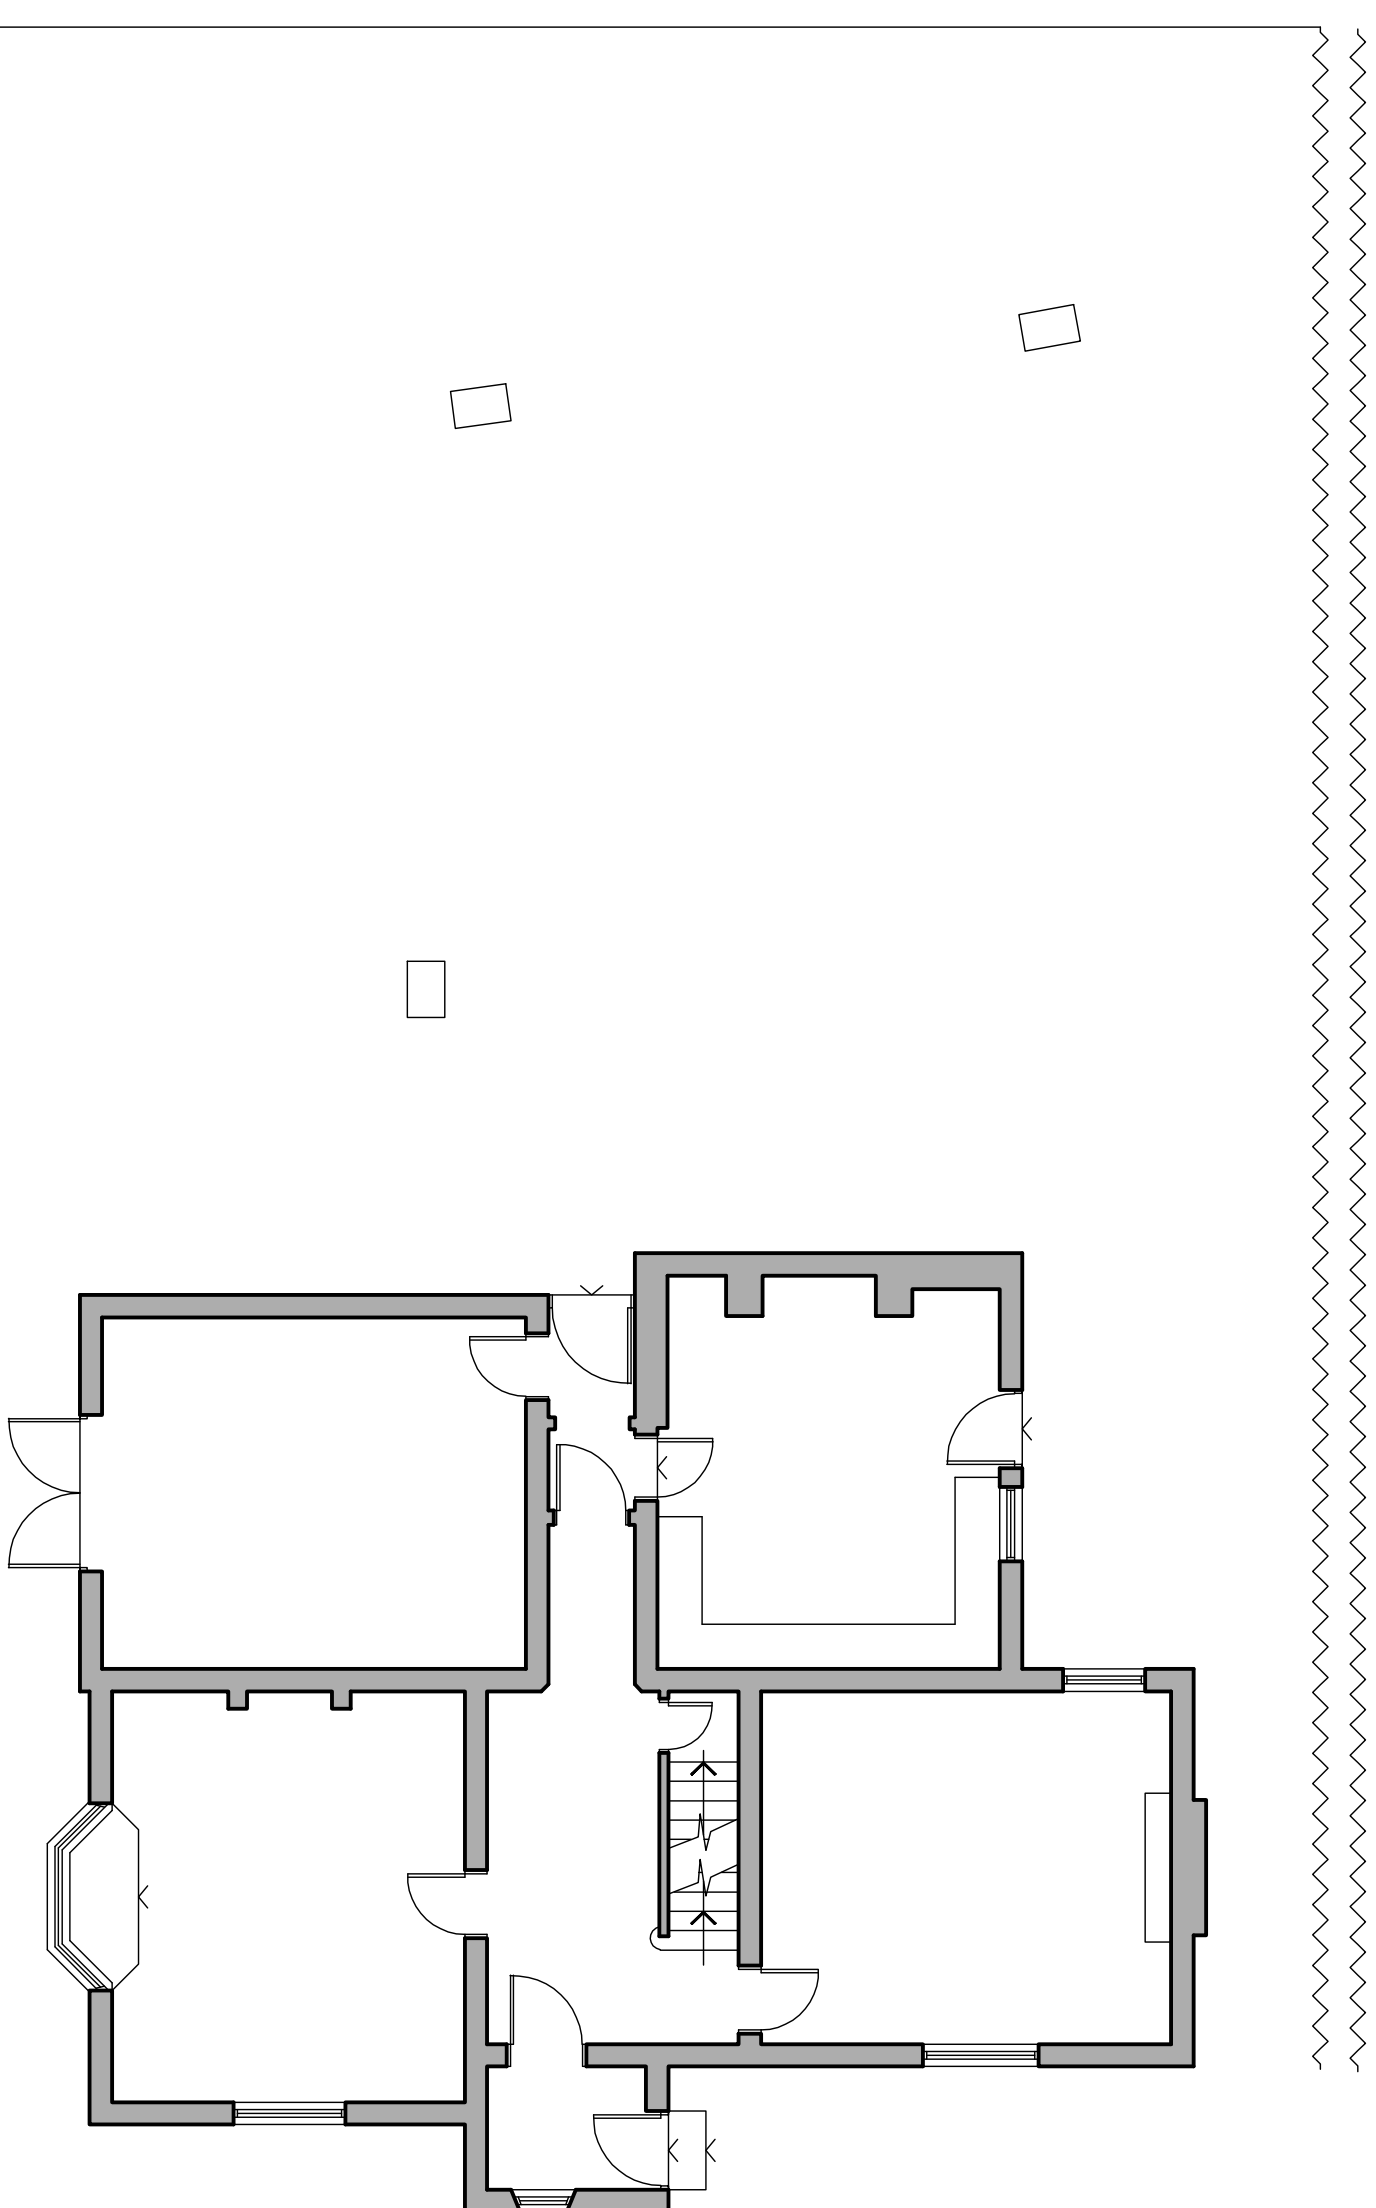

EXISTING PART SITE PLAN 1:100

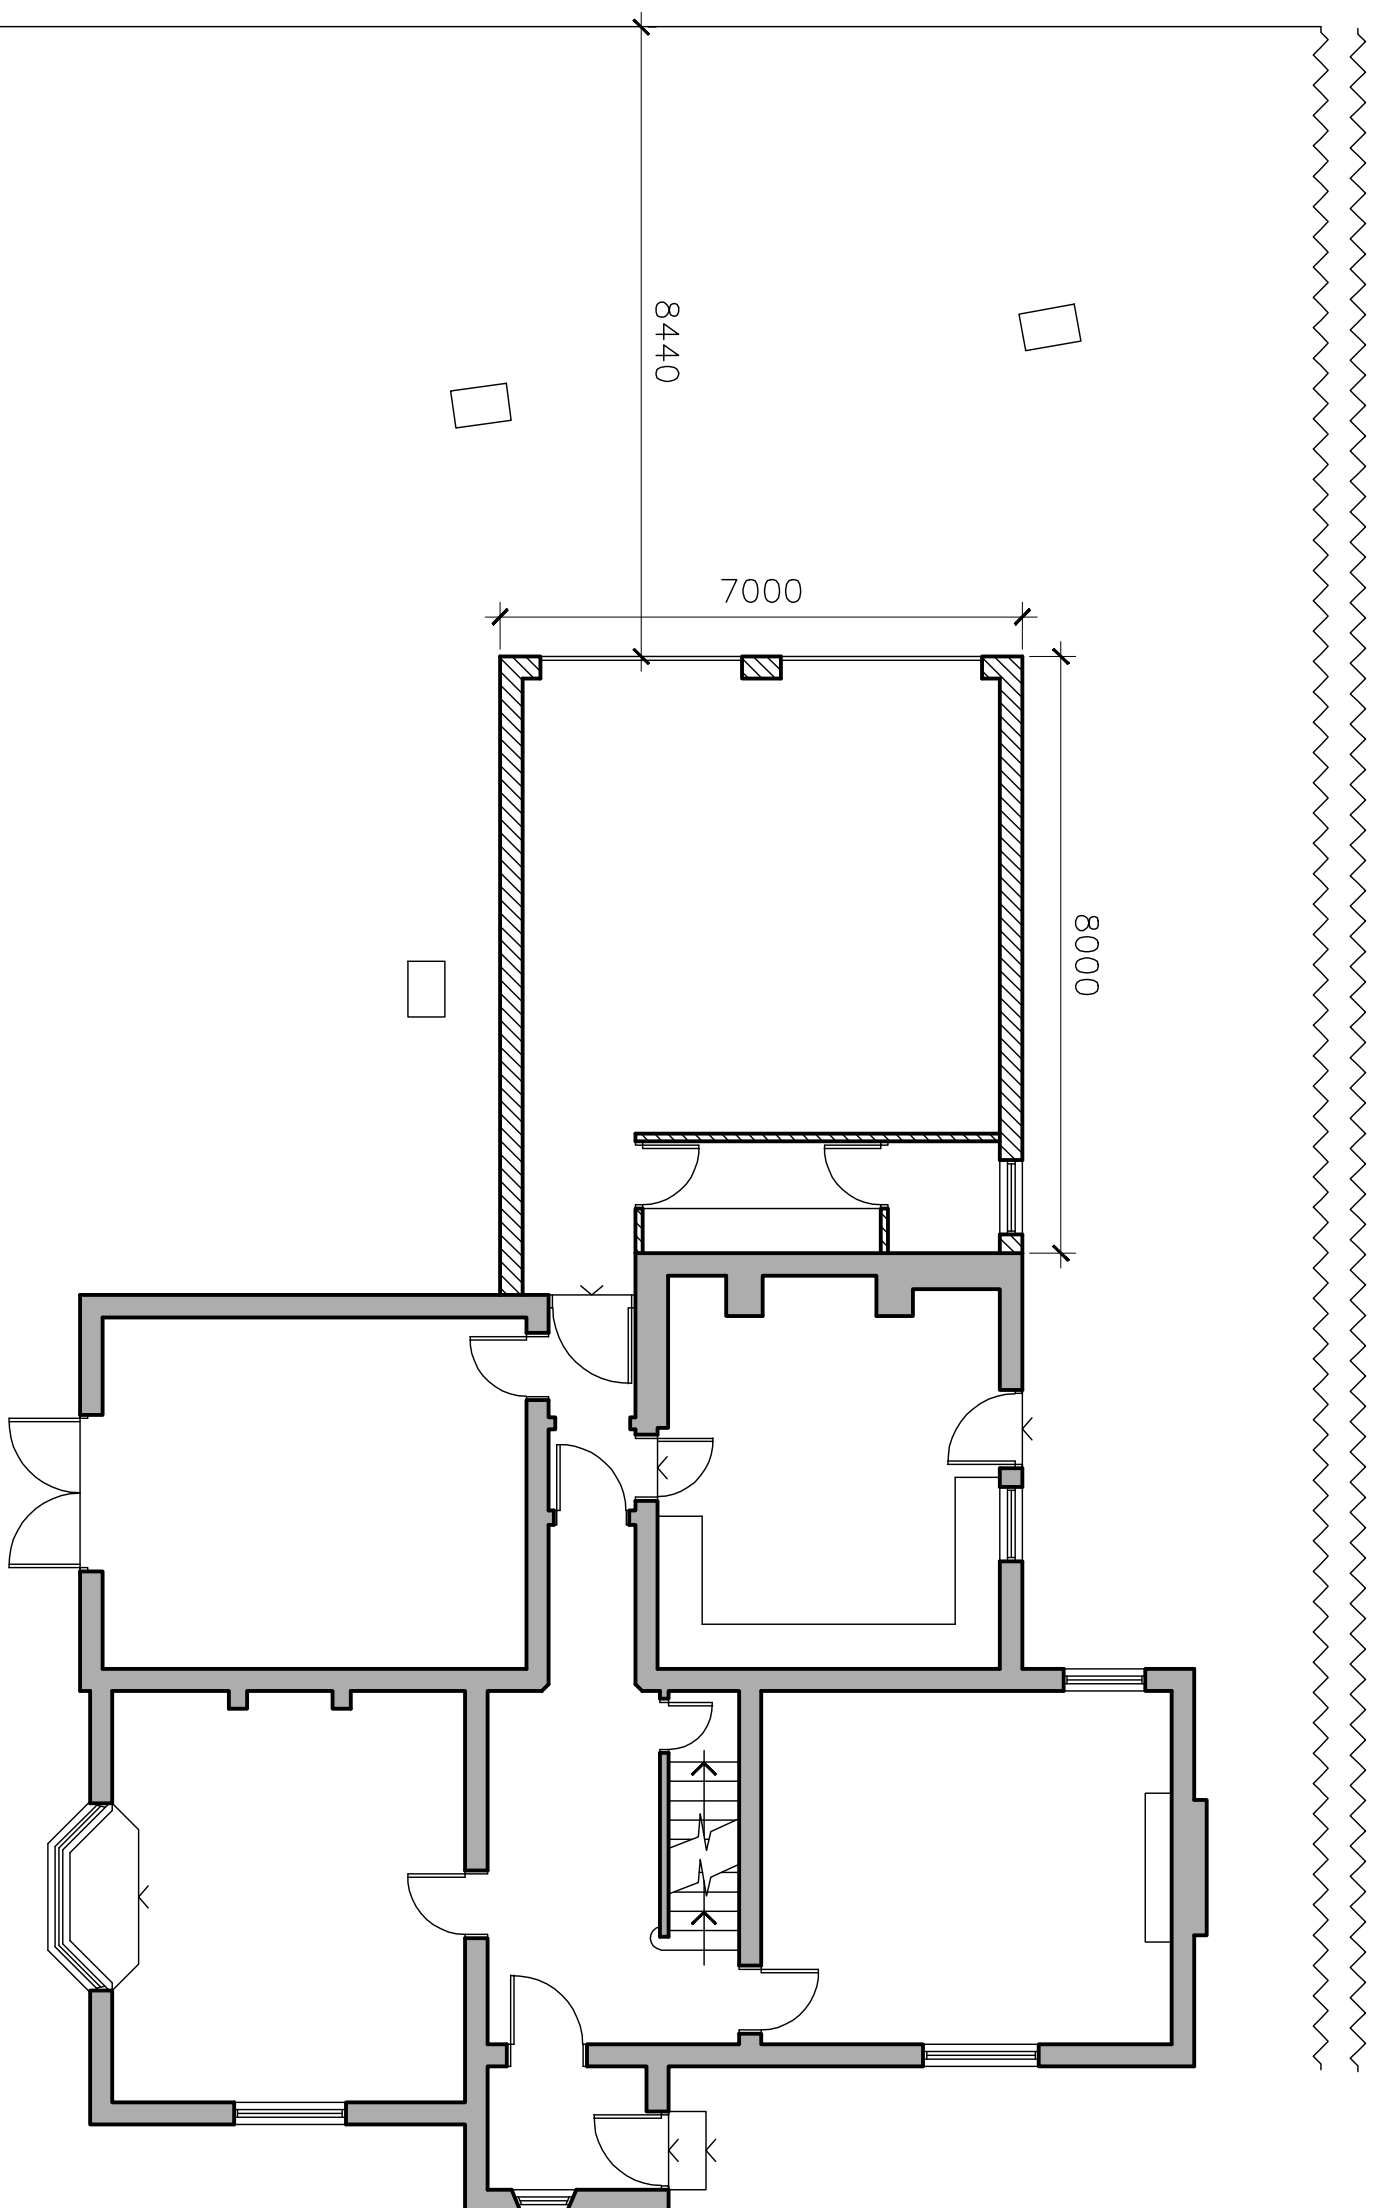

PROPOSED PART SITE PLAN 1:100

|   |  |          |          |      |         |          |      |   |
|---|--|----------|----------|------|---------|----------|------|---|
| Rev.   |  | Initials | Date     | Rev. |         | Initials | Date | Notes                                                                                                  |
|   |  |          |          |      |         |          |      | 1. This drawing is subject to copyright and is not to be reproduced in part or whole without approval. |
|   |  |          |          |      |         |          |      | 2. Do not scale this drawing — Check all dimensions on site.                                           |
|   |  |          |          |      |         |          |      | Checked by:<br>.....                                                                                   |
| Project: Siddons Hall, Clitheroe   |  |          |          |      |         |          |      |   |
| Client: Mr & Mrs Hull   |  |          |          |      |         |          |      |   |
| Dwg Title   |  | Drawn    | PK       |      | Dwg No. | Rev.     |      |   |
| Existing and Proposed Part Site Plan   |  | Date     | April 13 |      | 2018 -  |          | 03   |   |
|   |  | Scaled   | As shown |      |         |          |      |   |
| PJK DESIGN<br>13 Green Street<br>Boscum Wood<br>Bolton BL6 7LE<br>Architecture Building Surveys Planning Designers<br>E: pjkydesign@gmail.com Tel: 01234 883490 |  |          |          |      |         |          |      |   |
| P J K   |  |          |          |      |         |          |      |   |