




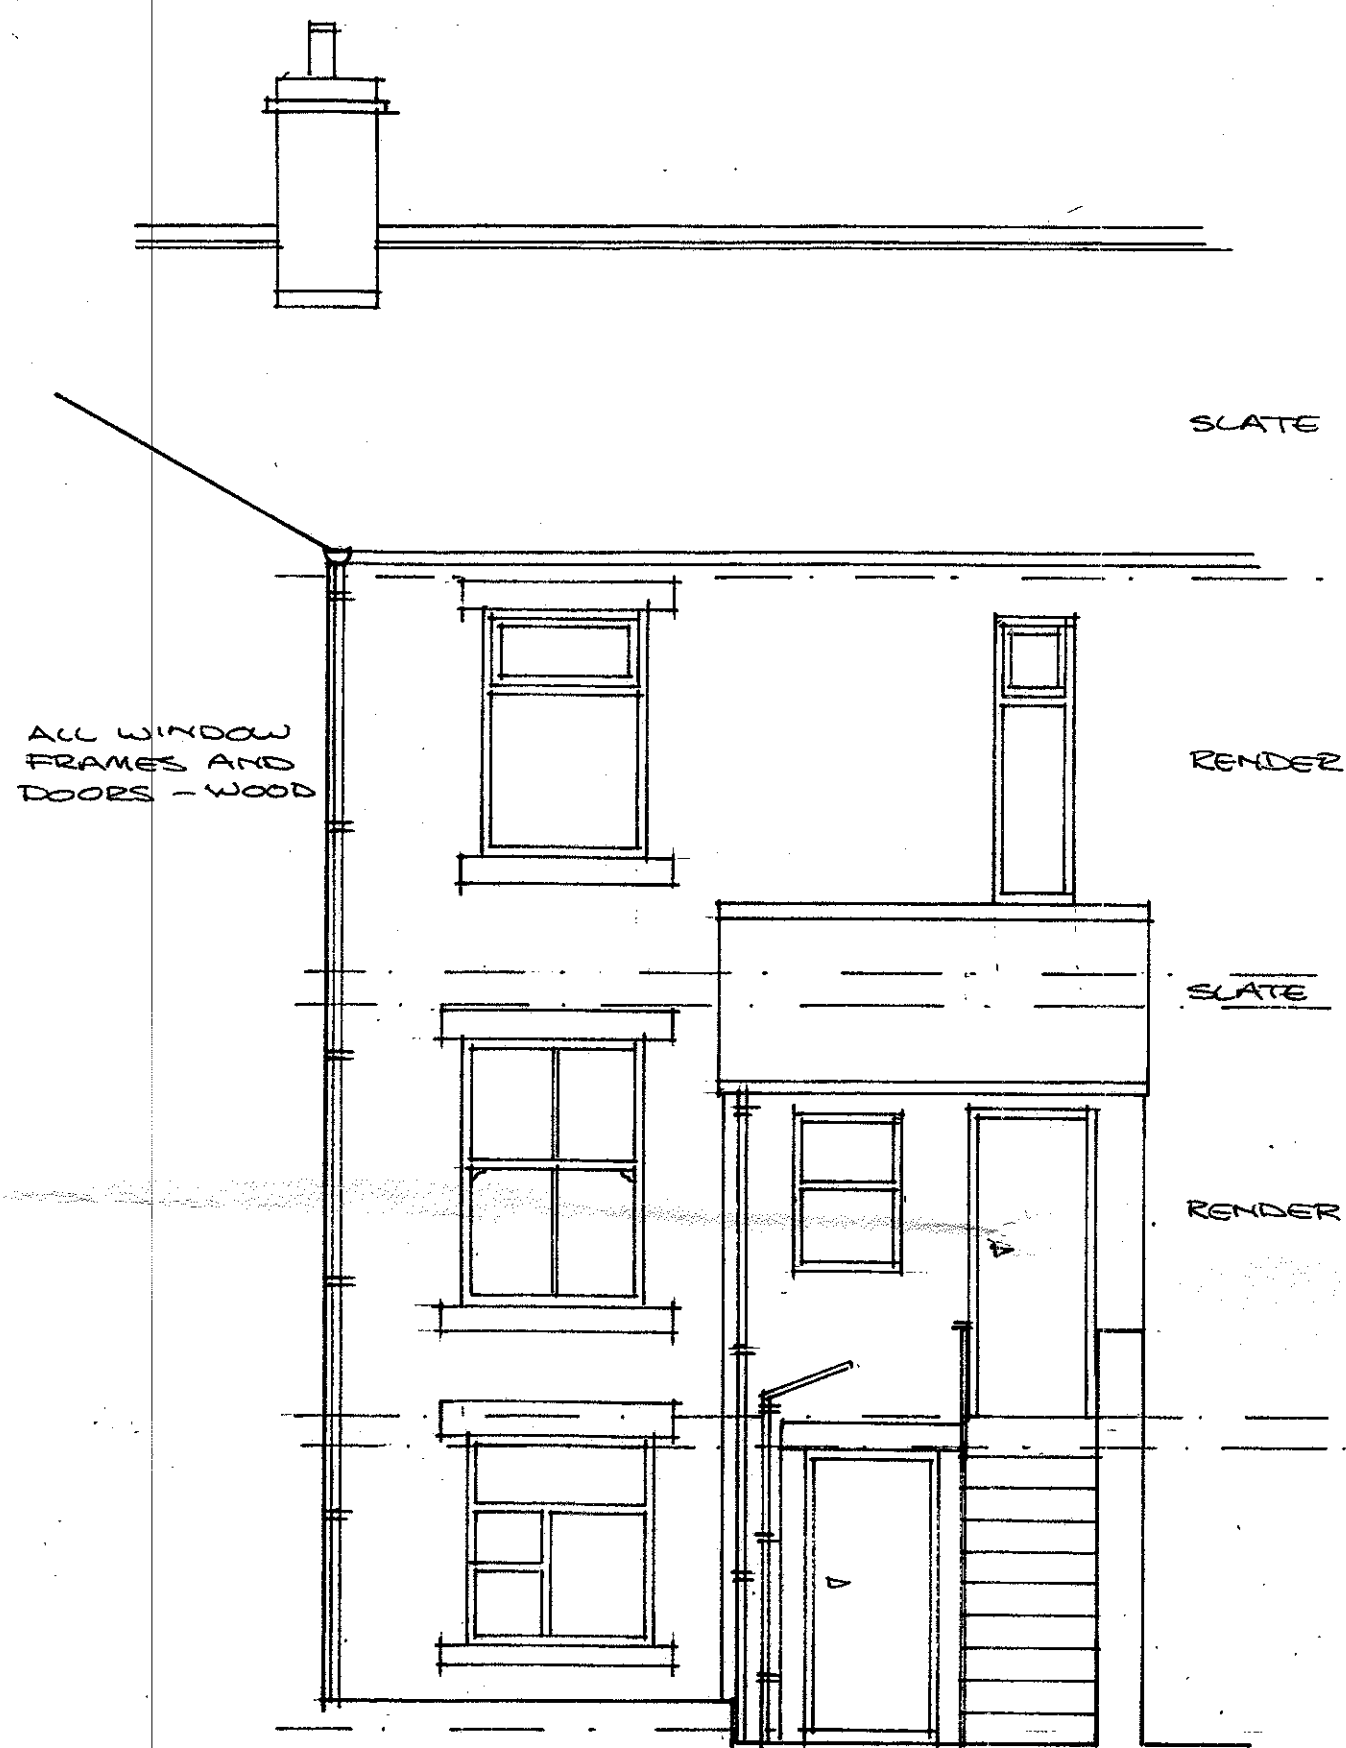


rear

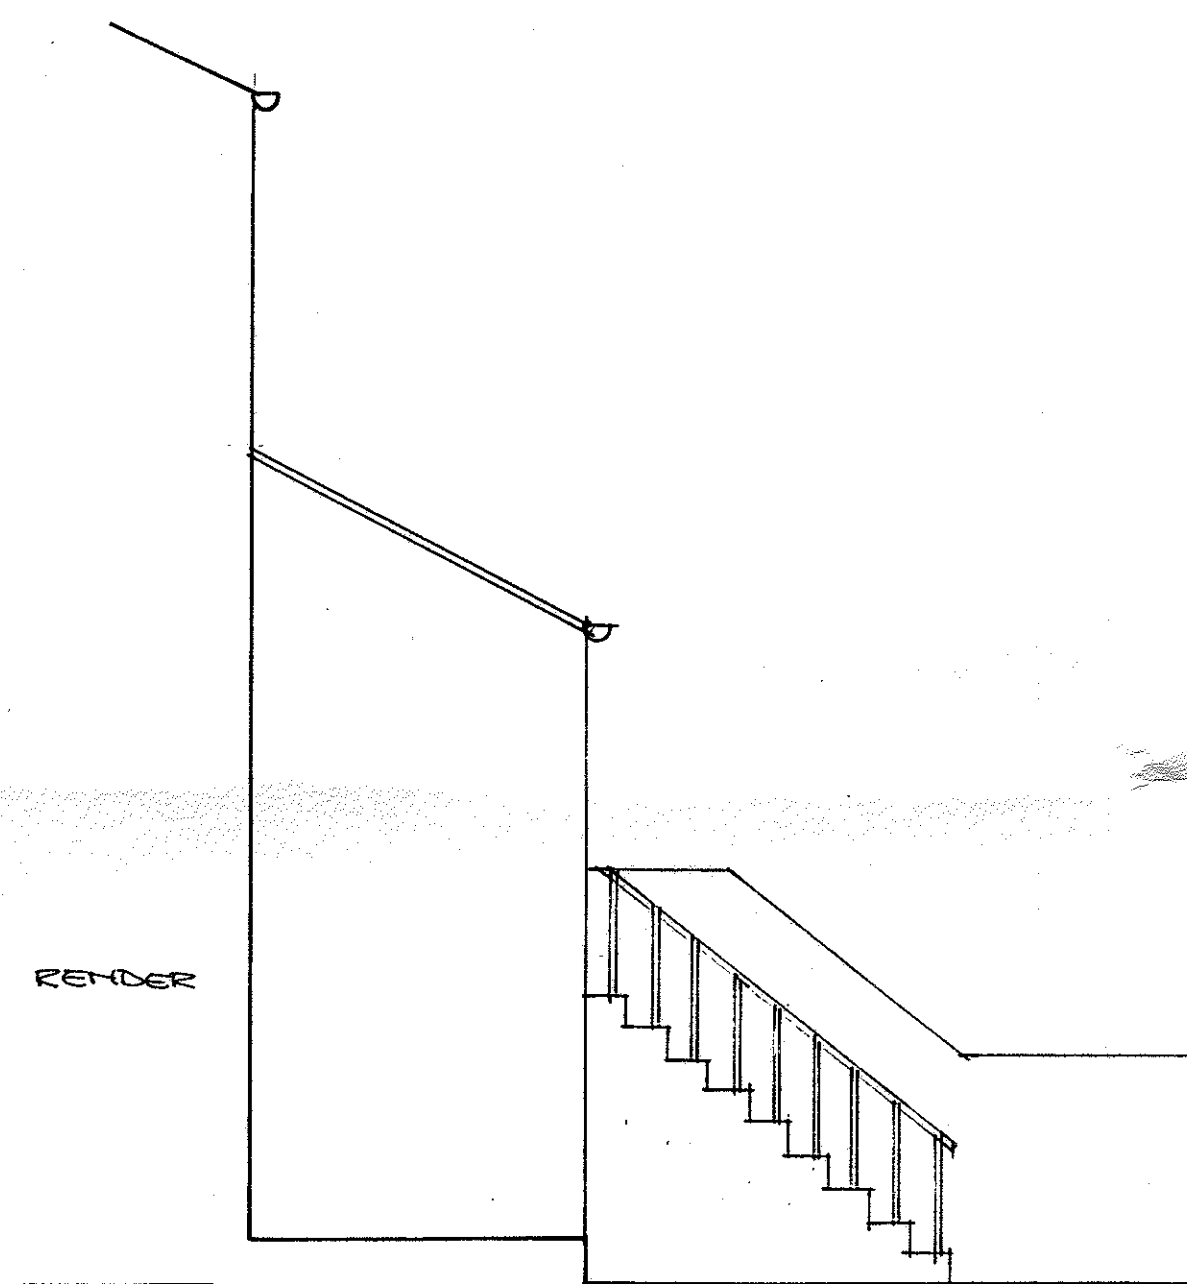


side

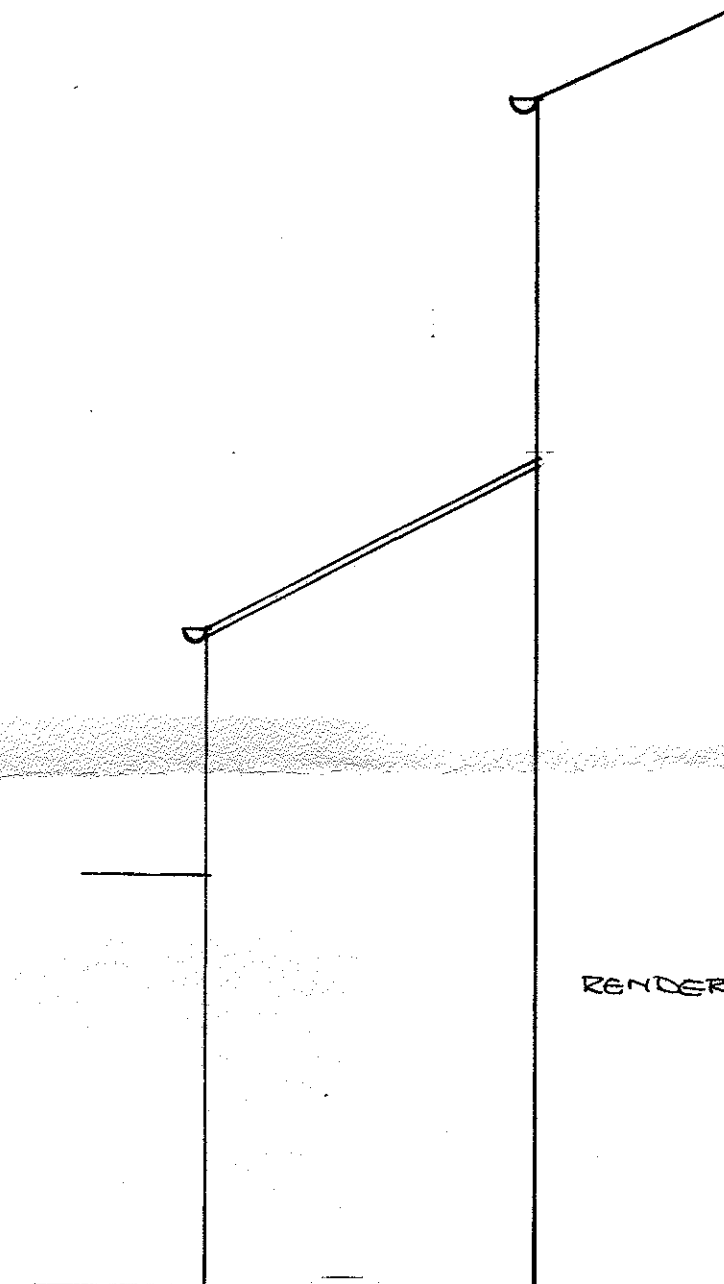


side

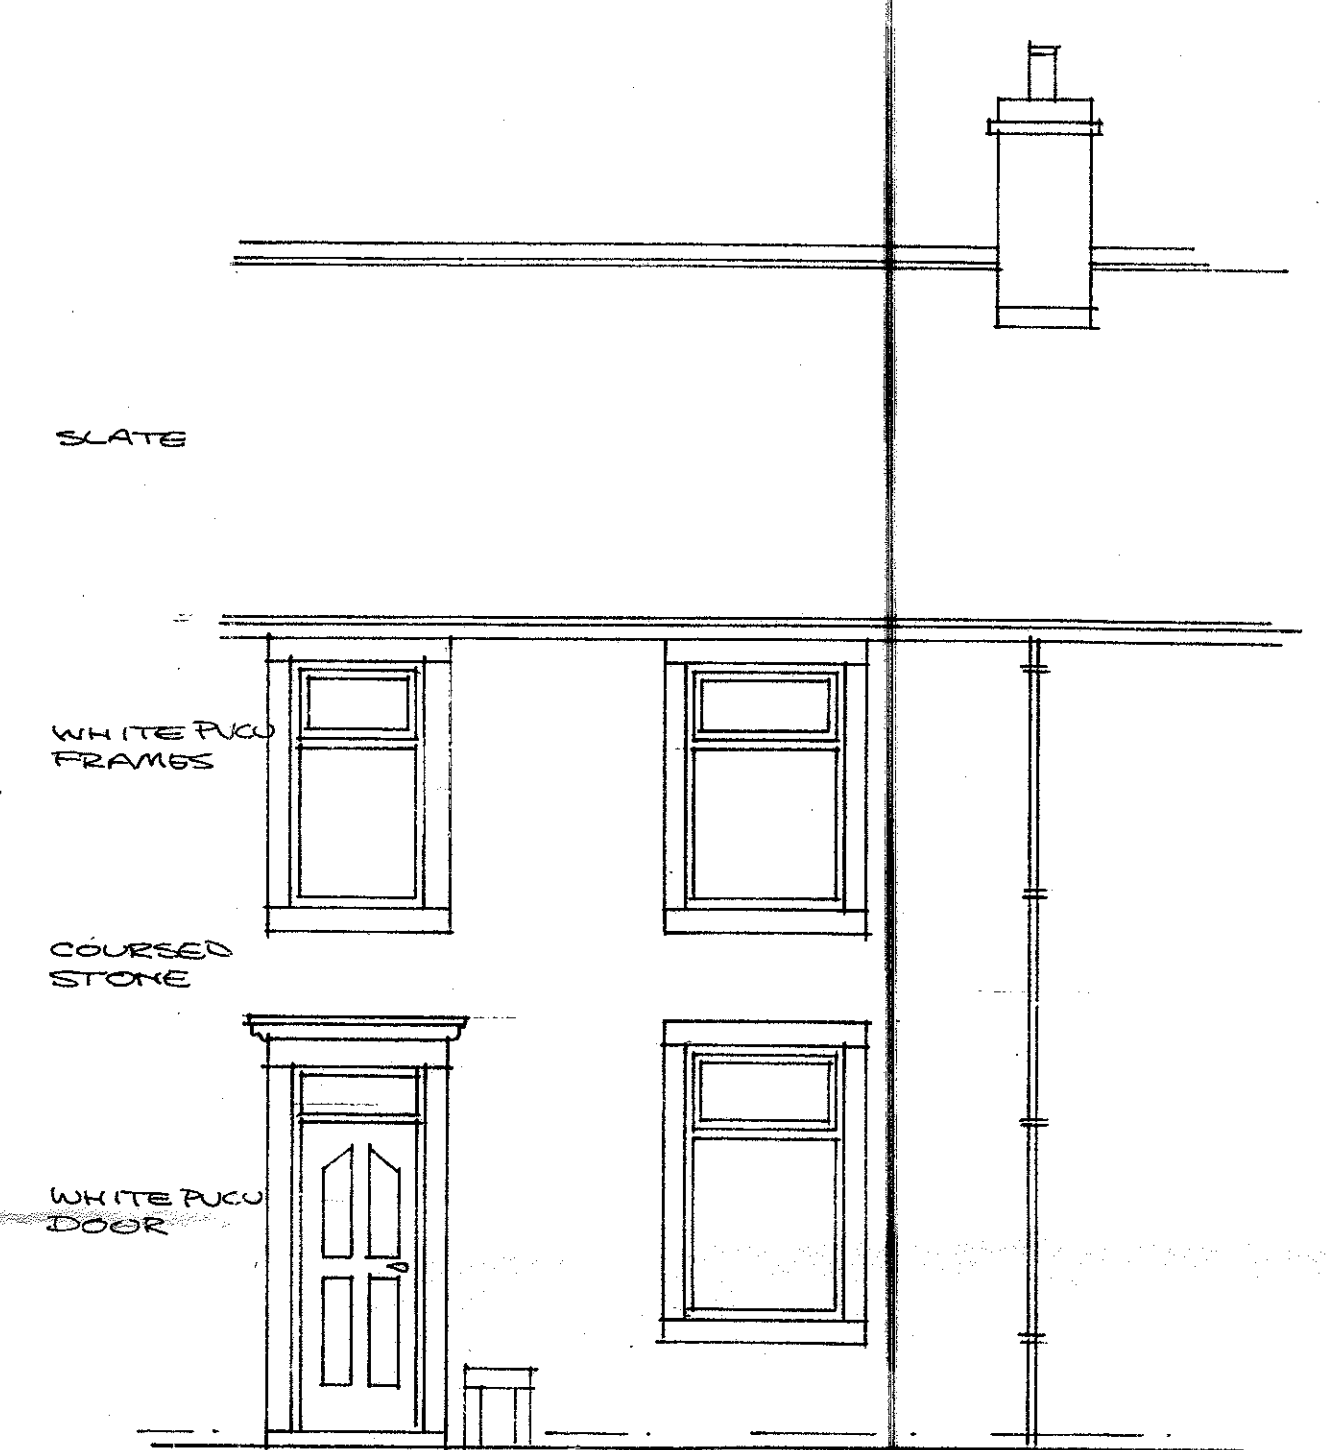


front

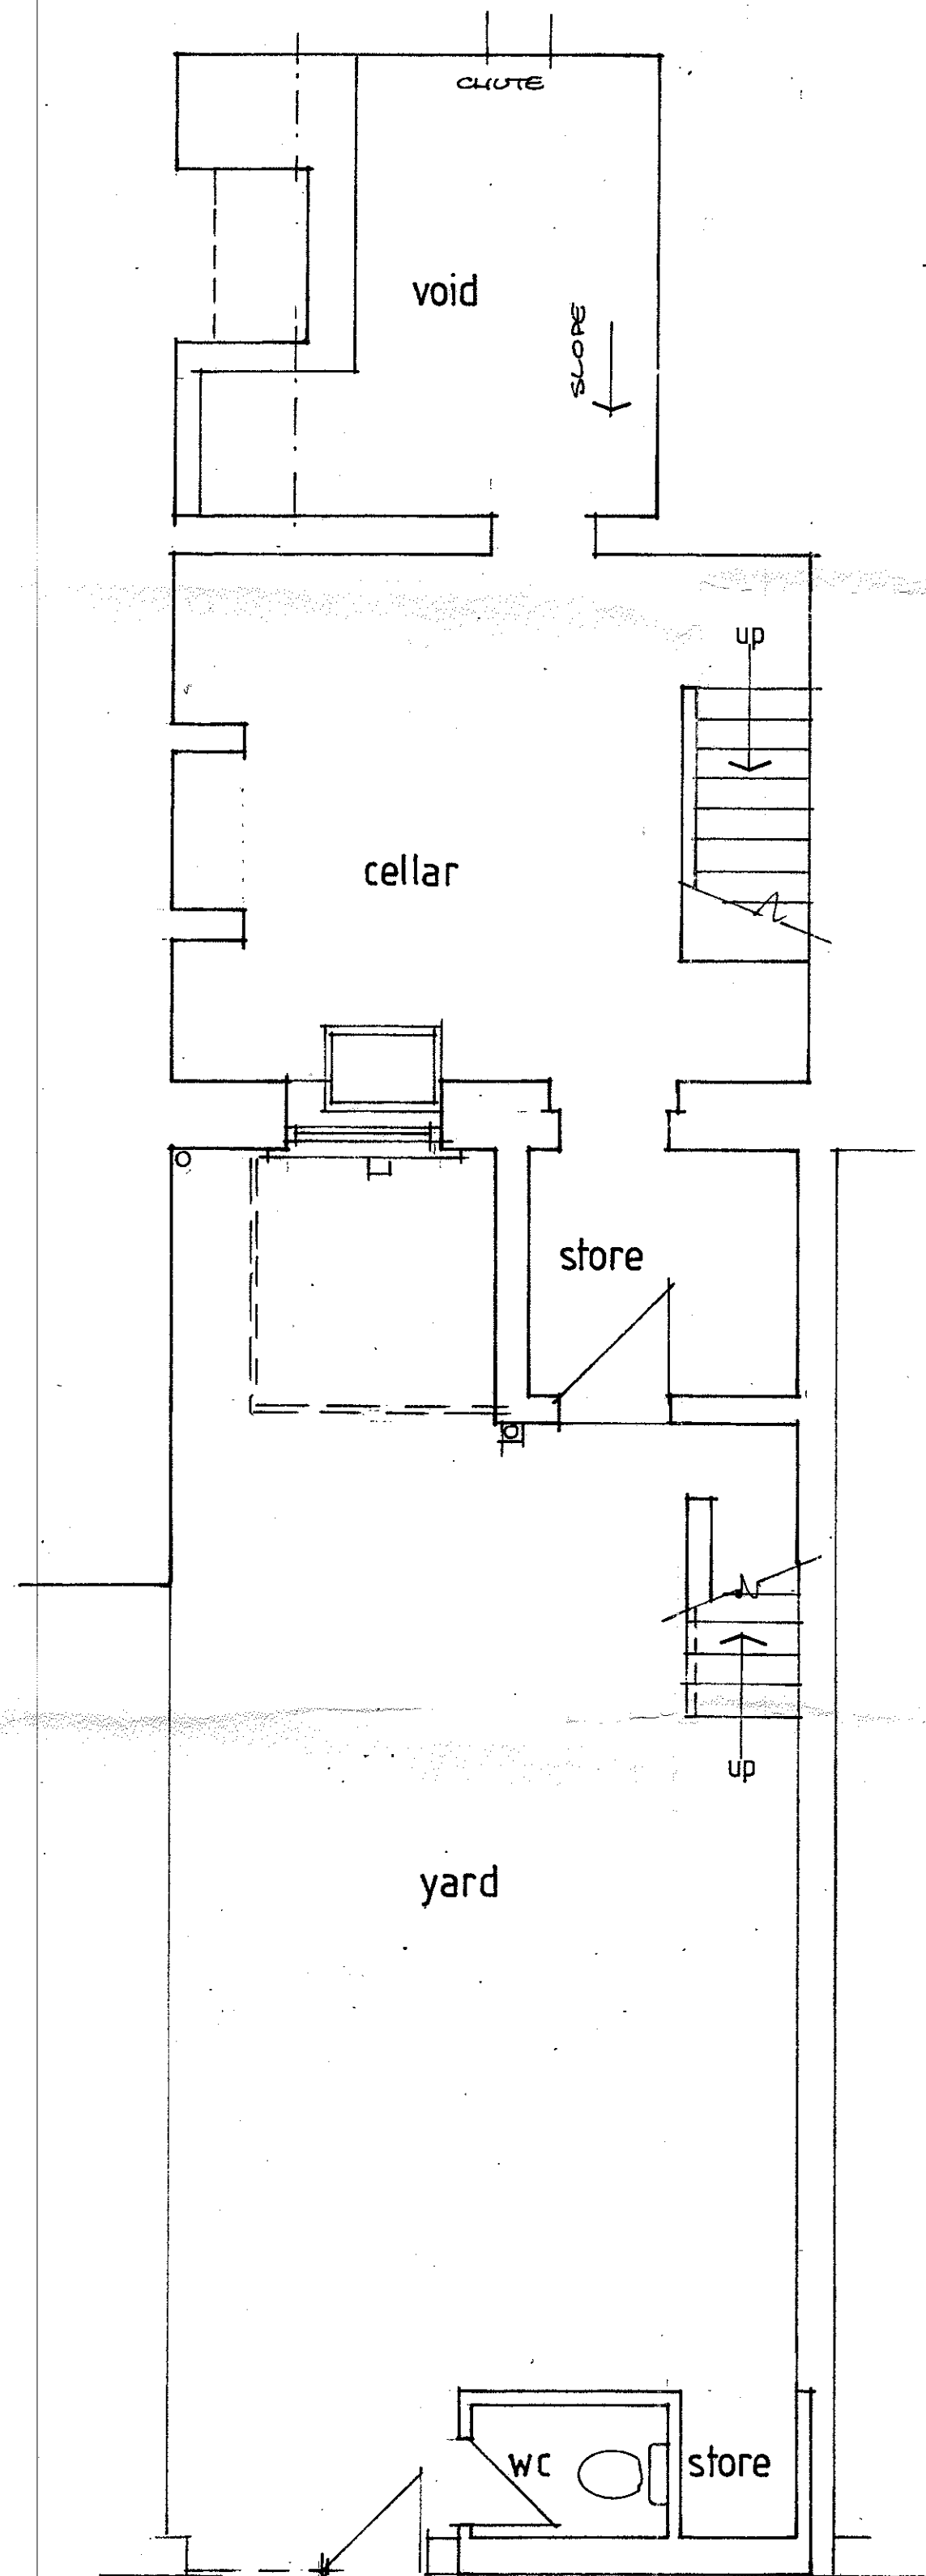


basement / yard

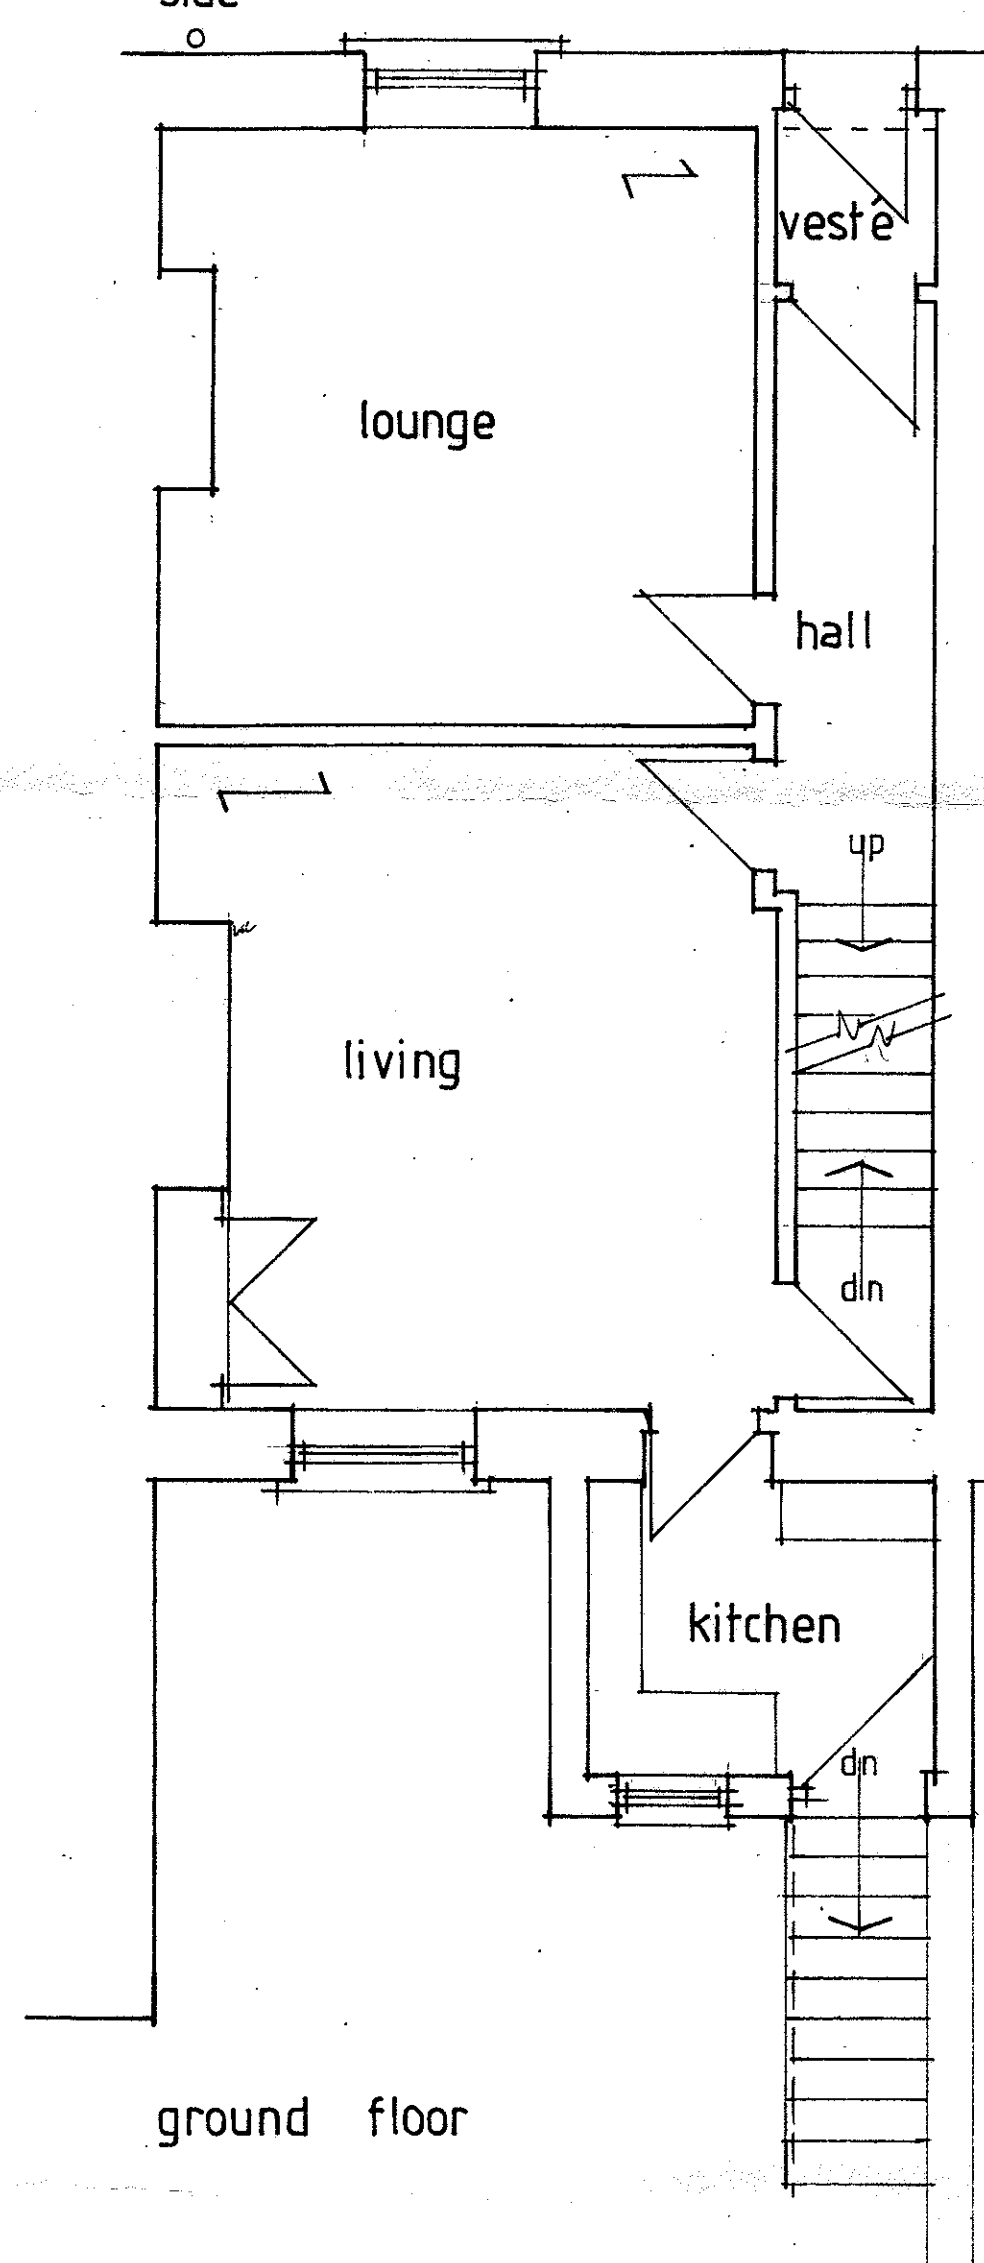

ground floor

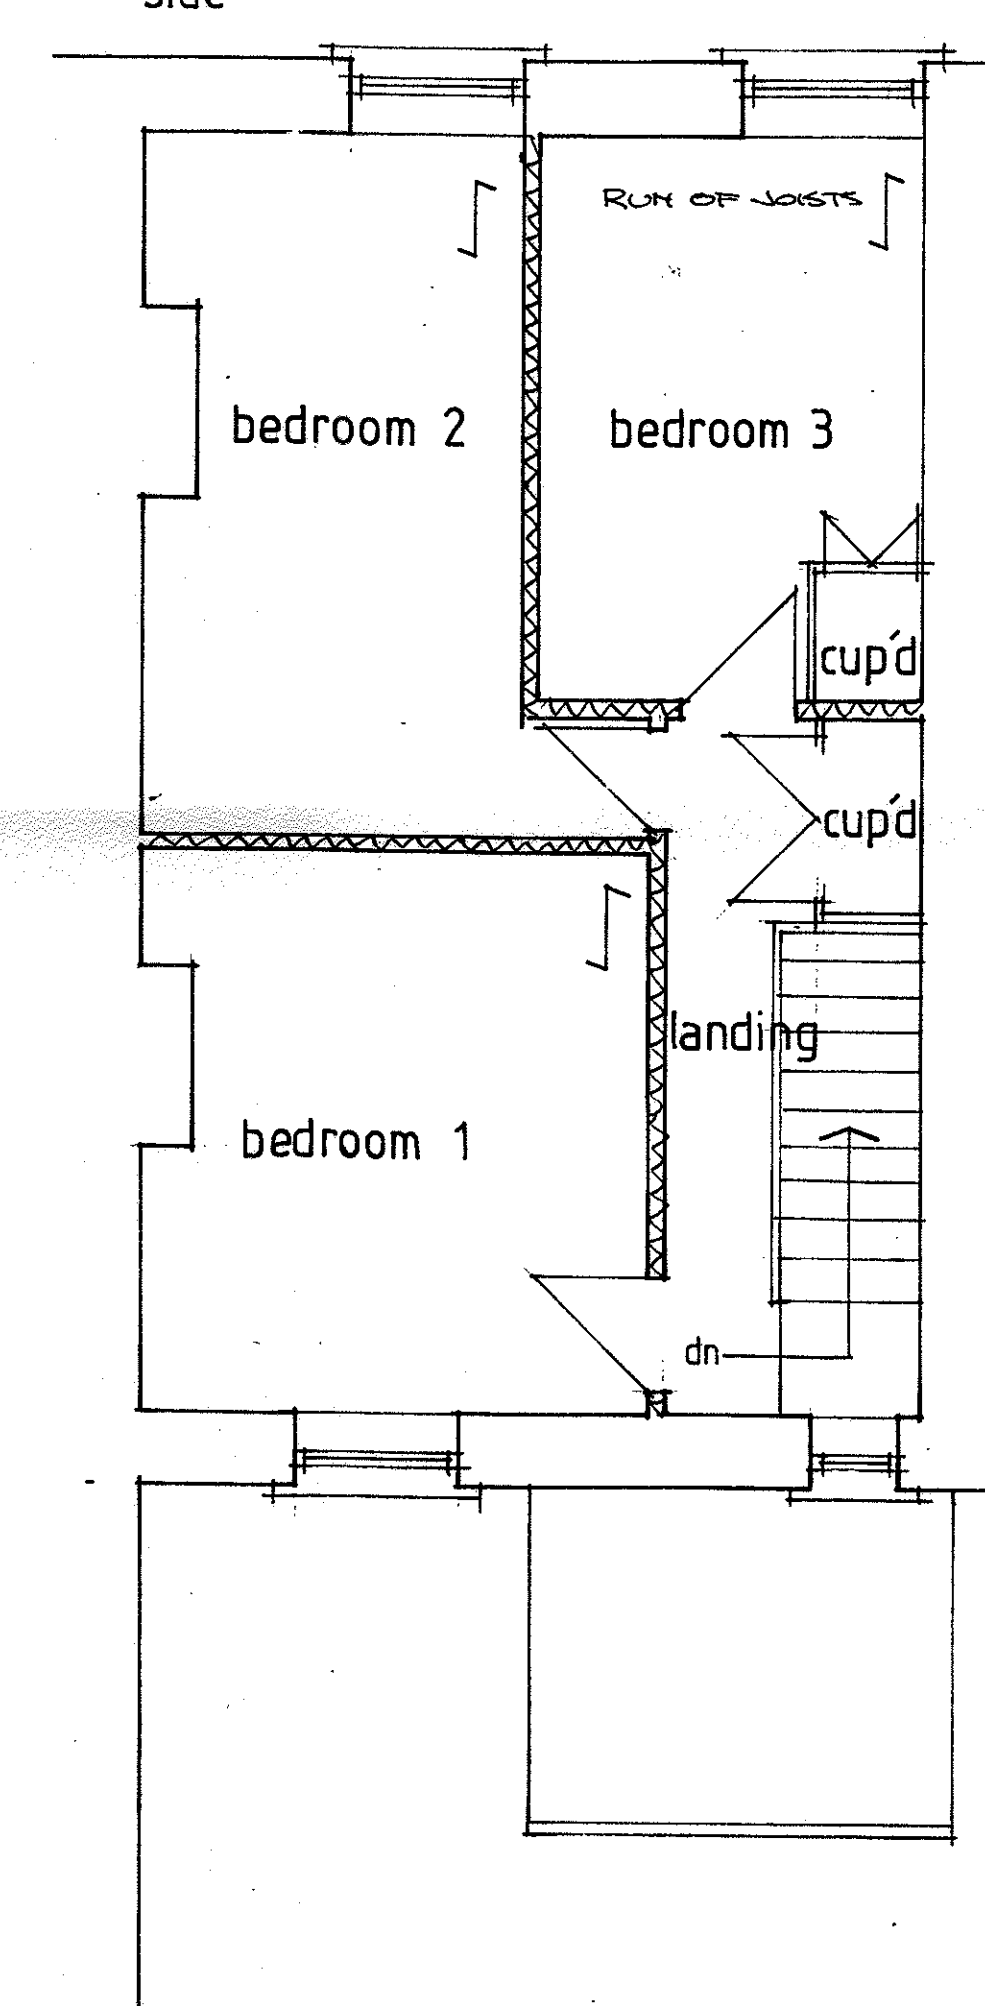

first floor

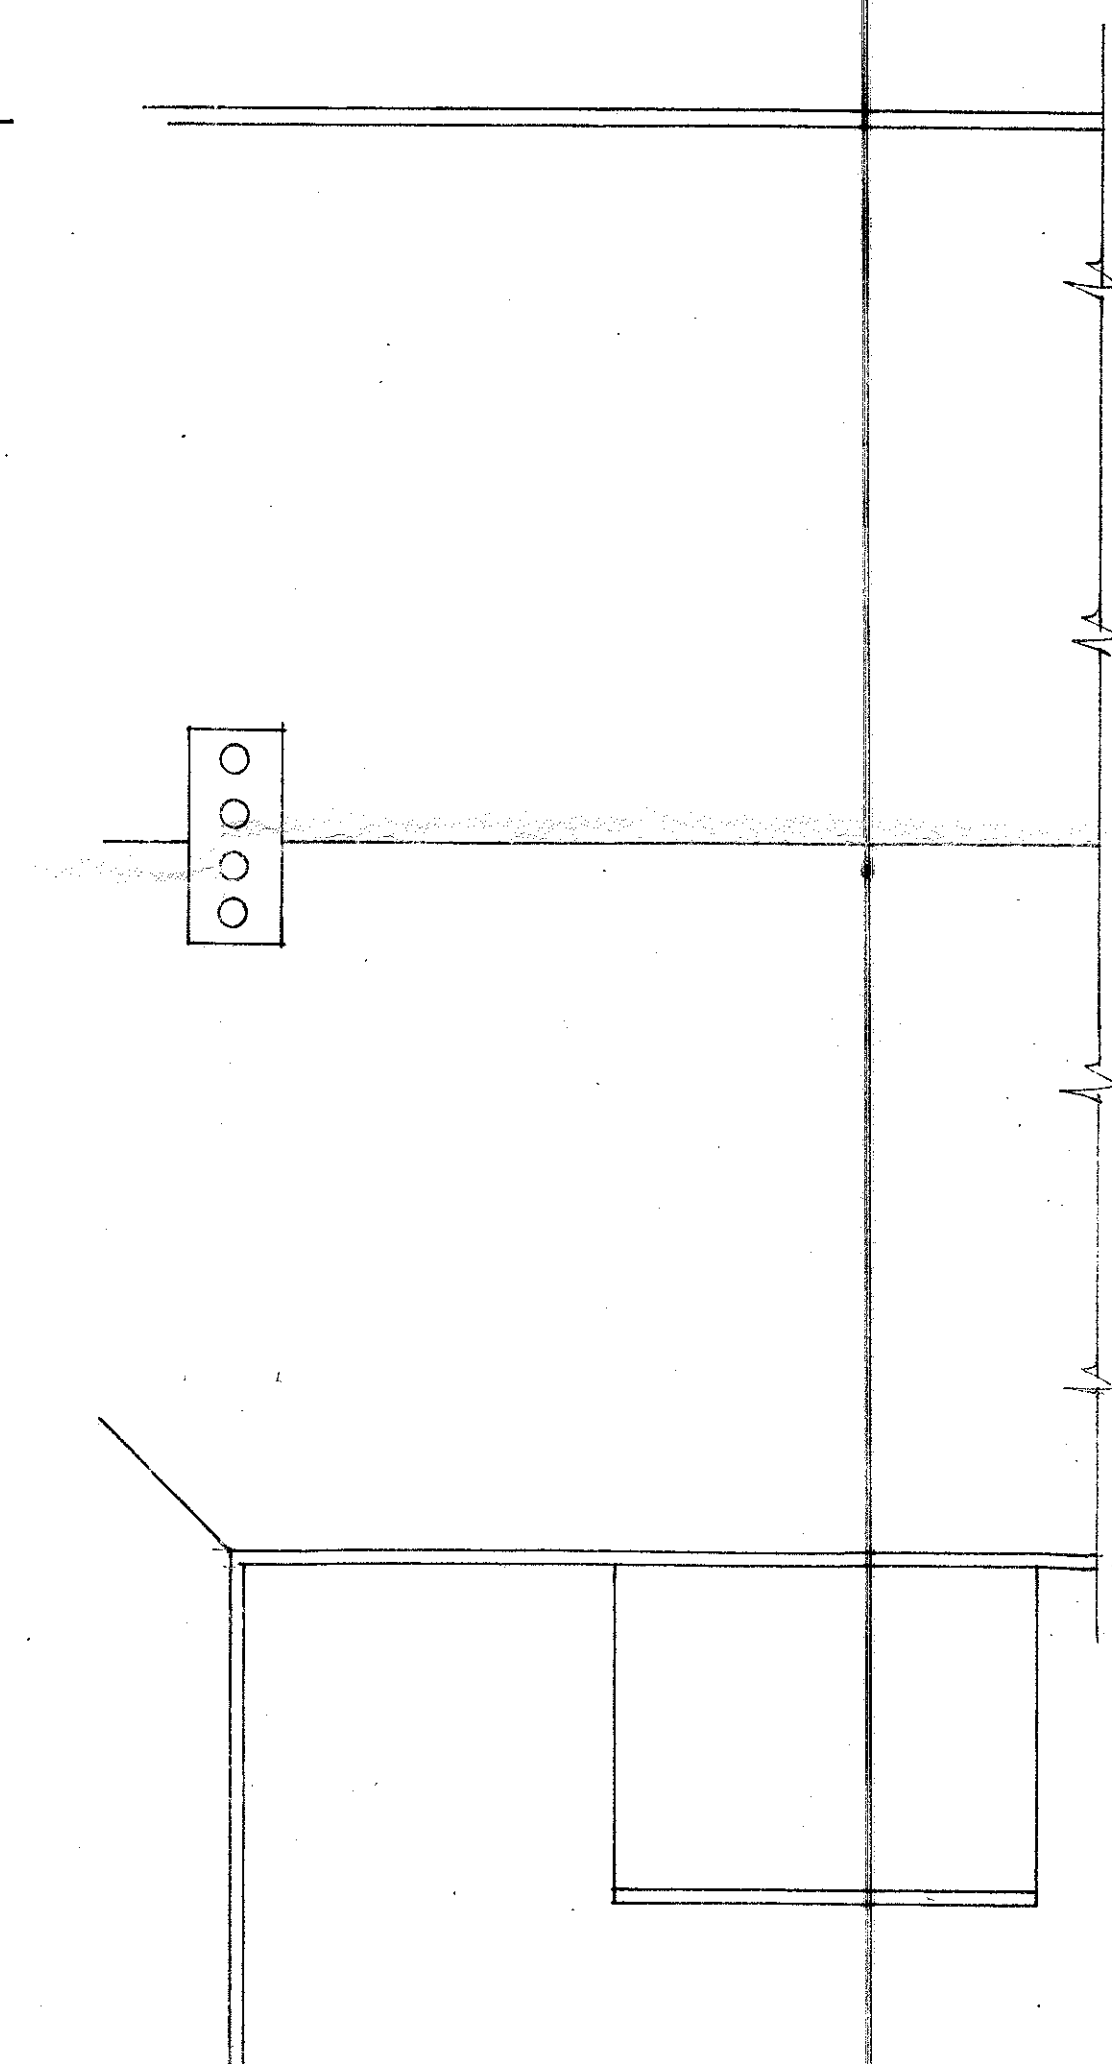

roof plan

77 WOONE LANE CLITHEROE
EXISTING LAYOUT
scale 1:50 drg 20:13:3000:1
Ribble Valley Homes

320130553P

SCALE 1:50
PAPER SIZE 750 X 725