




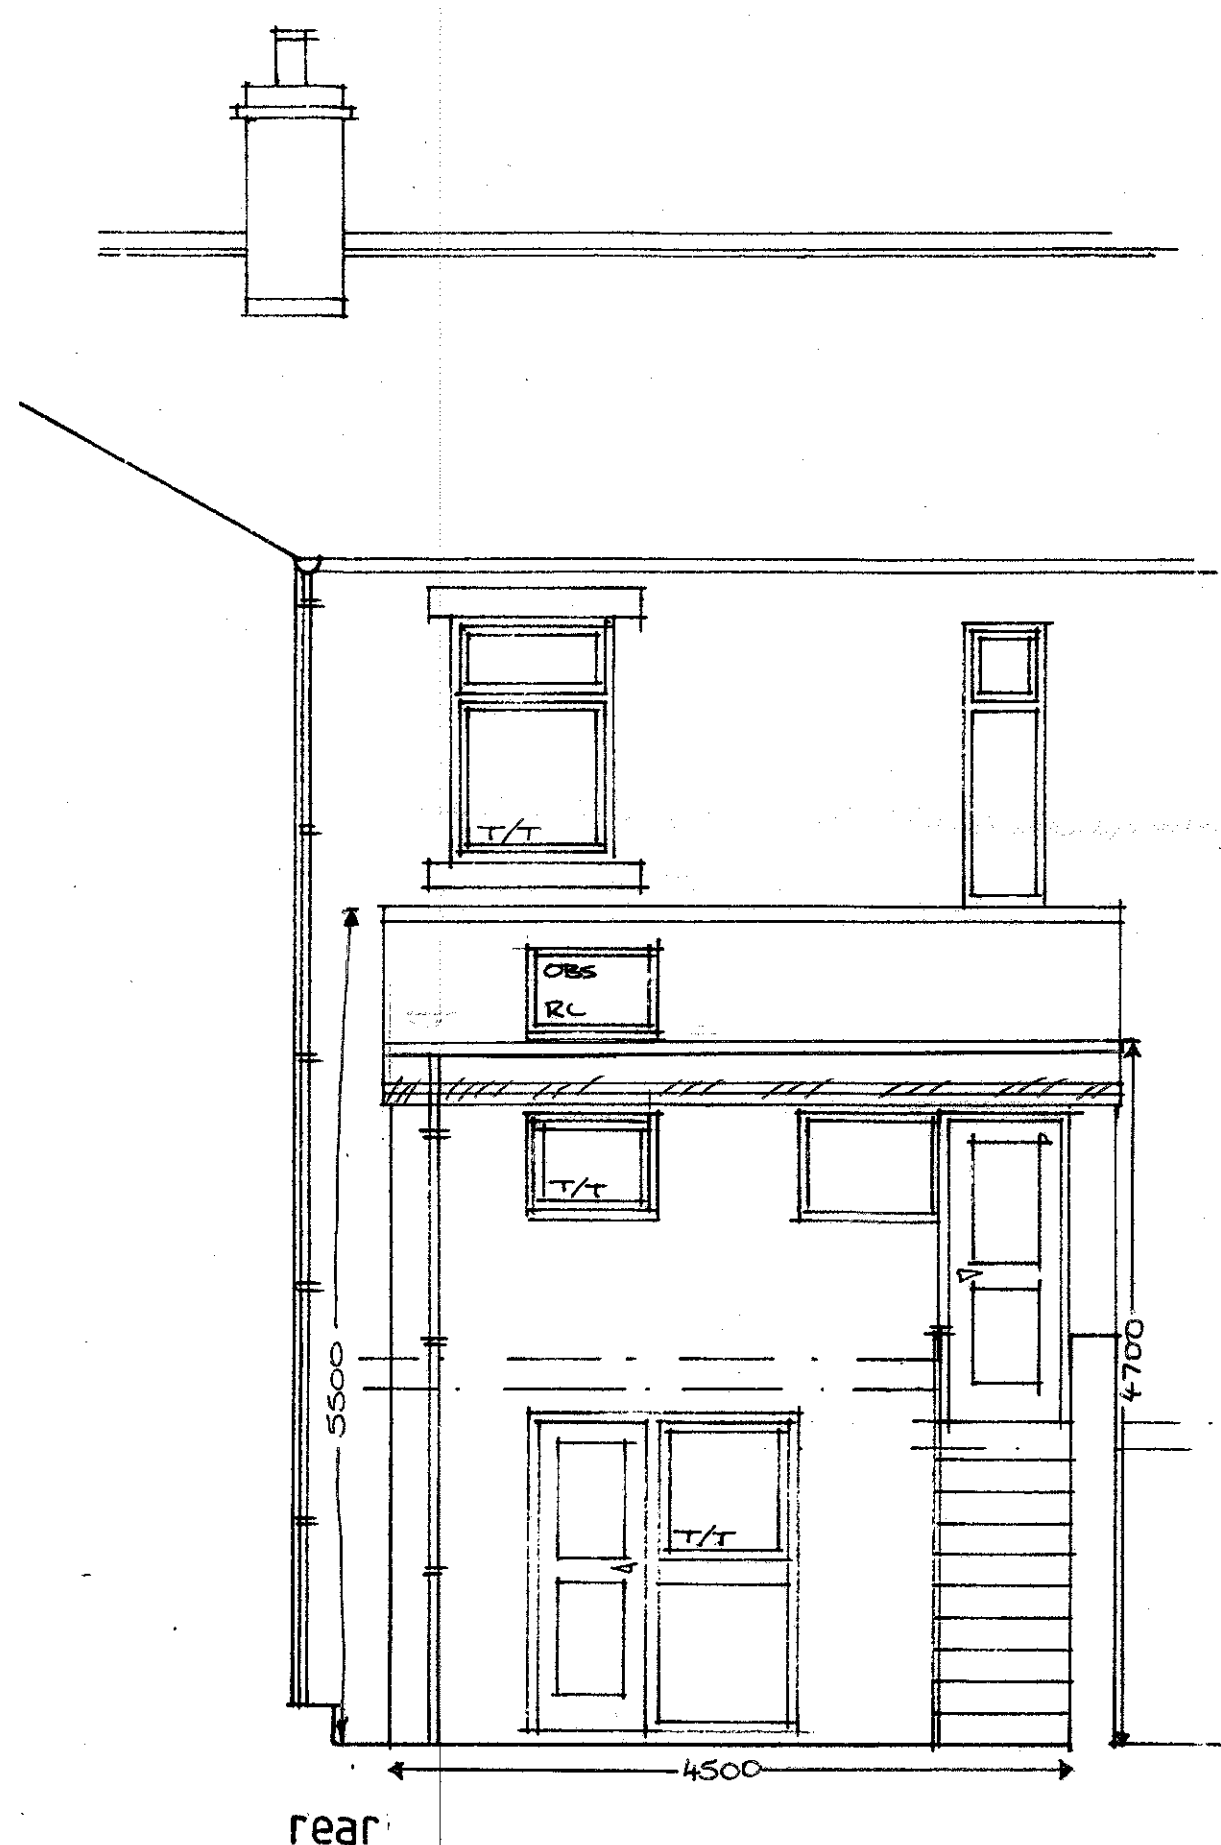


rear

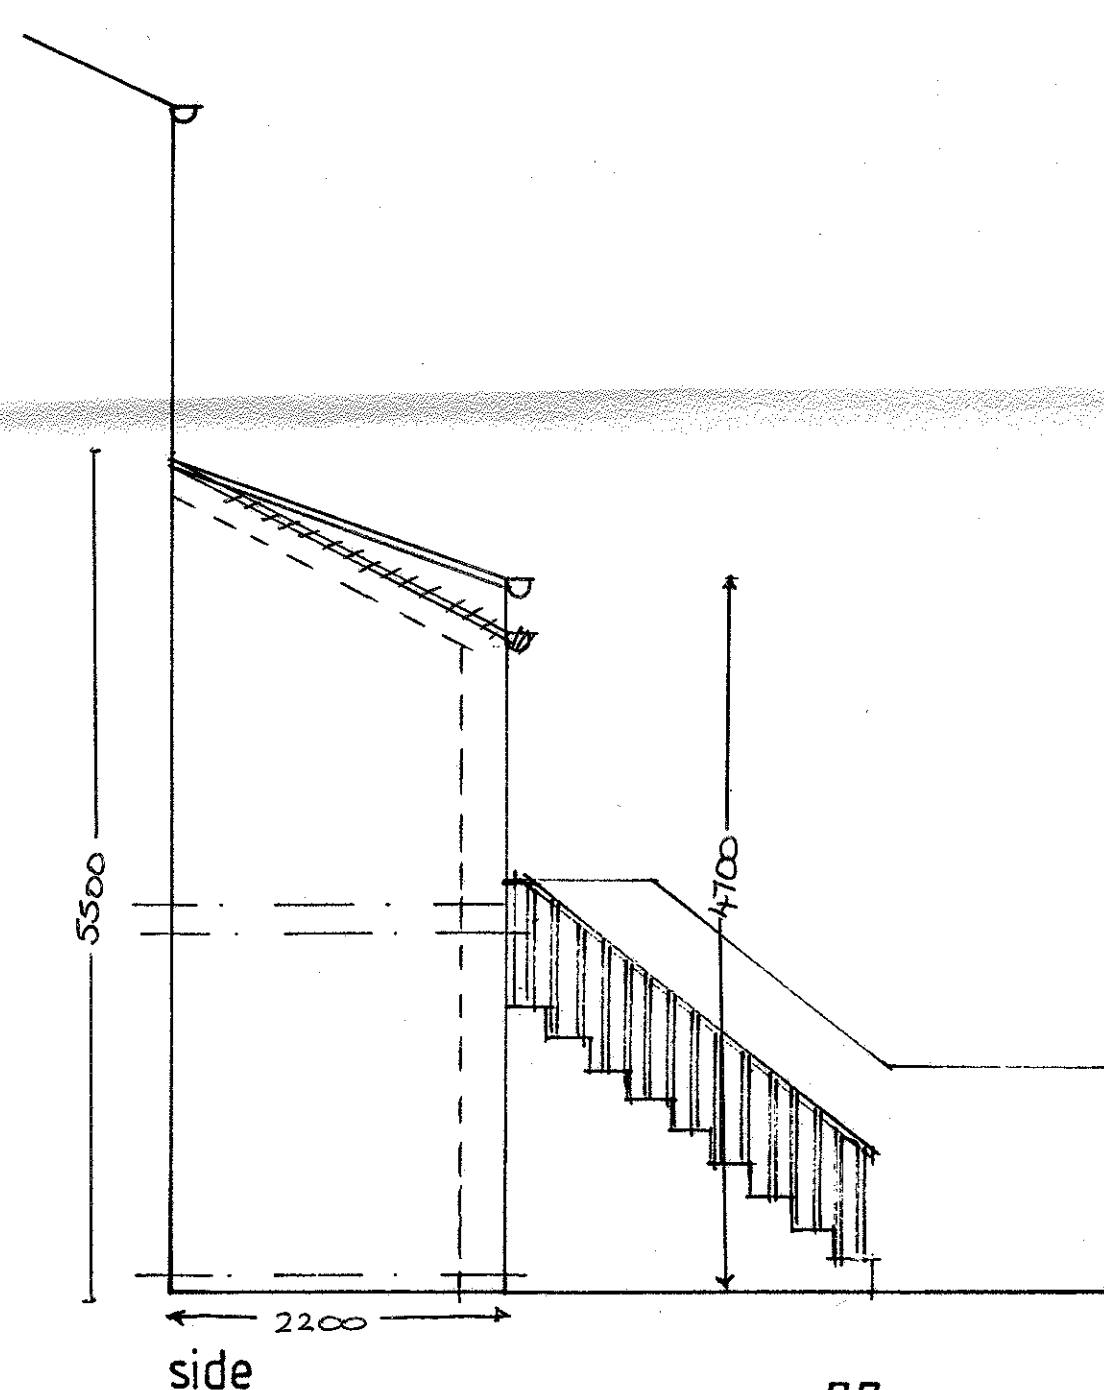


side

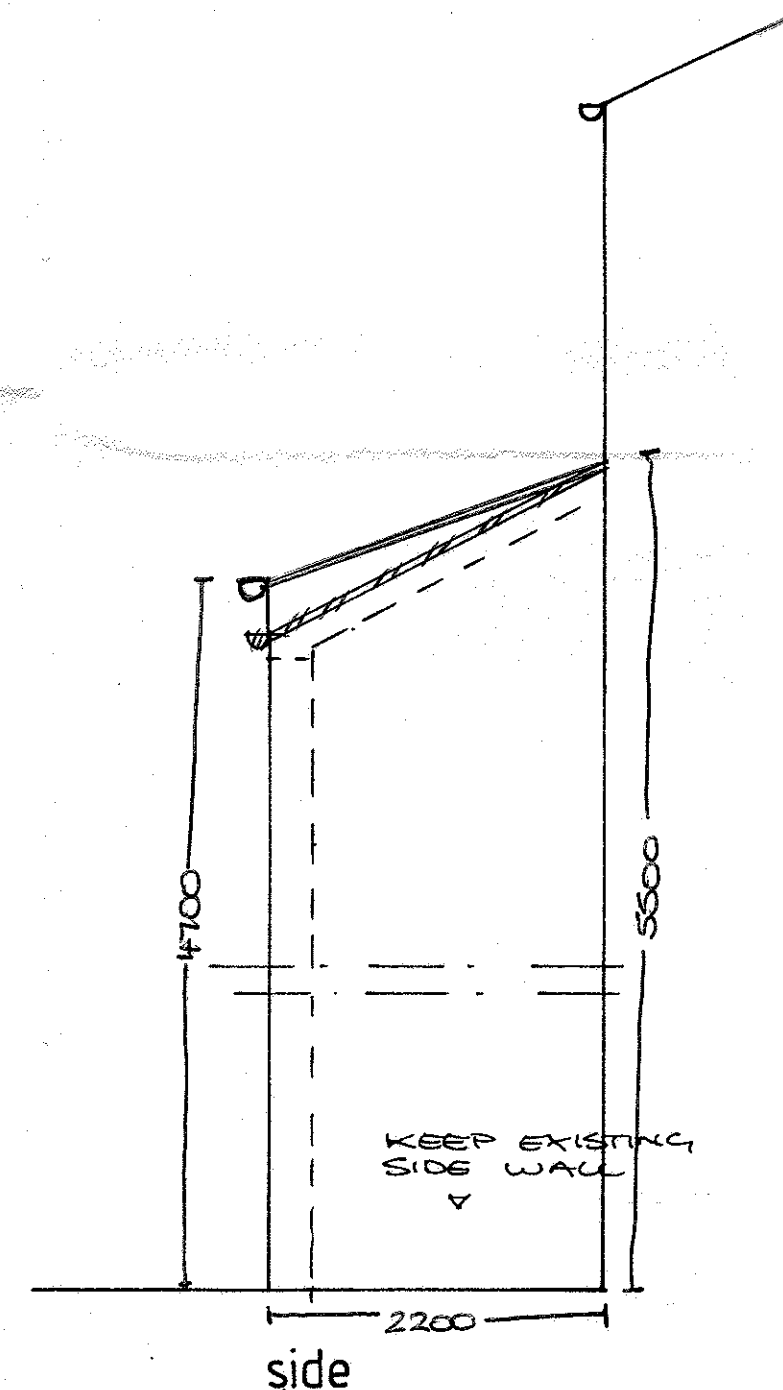


side

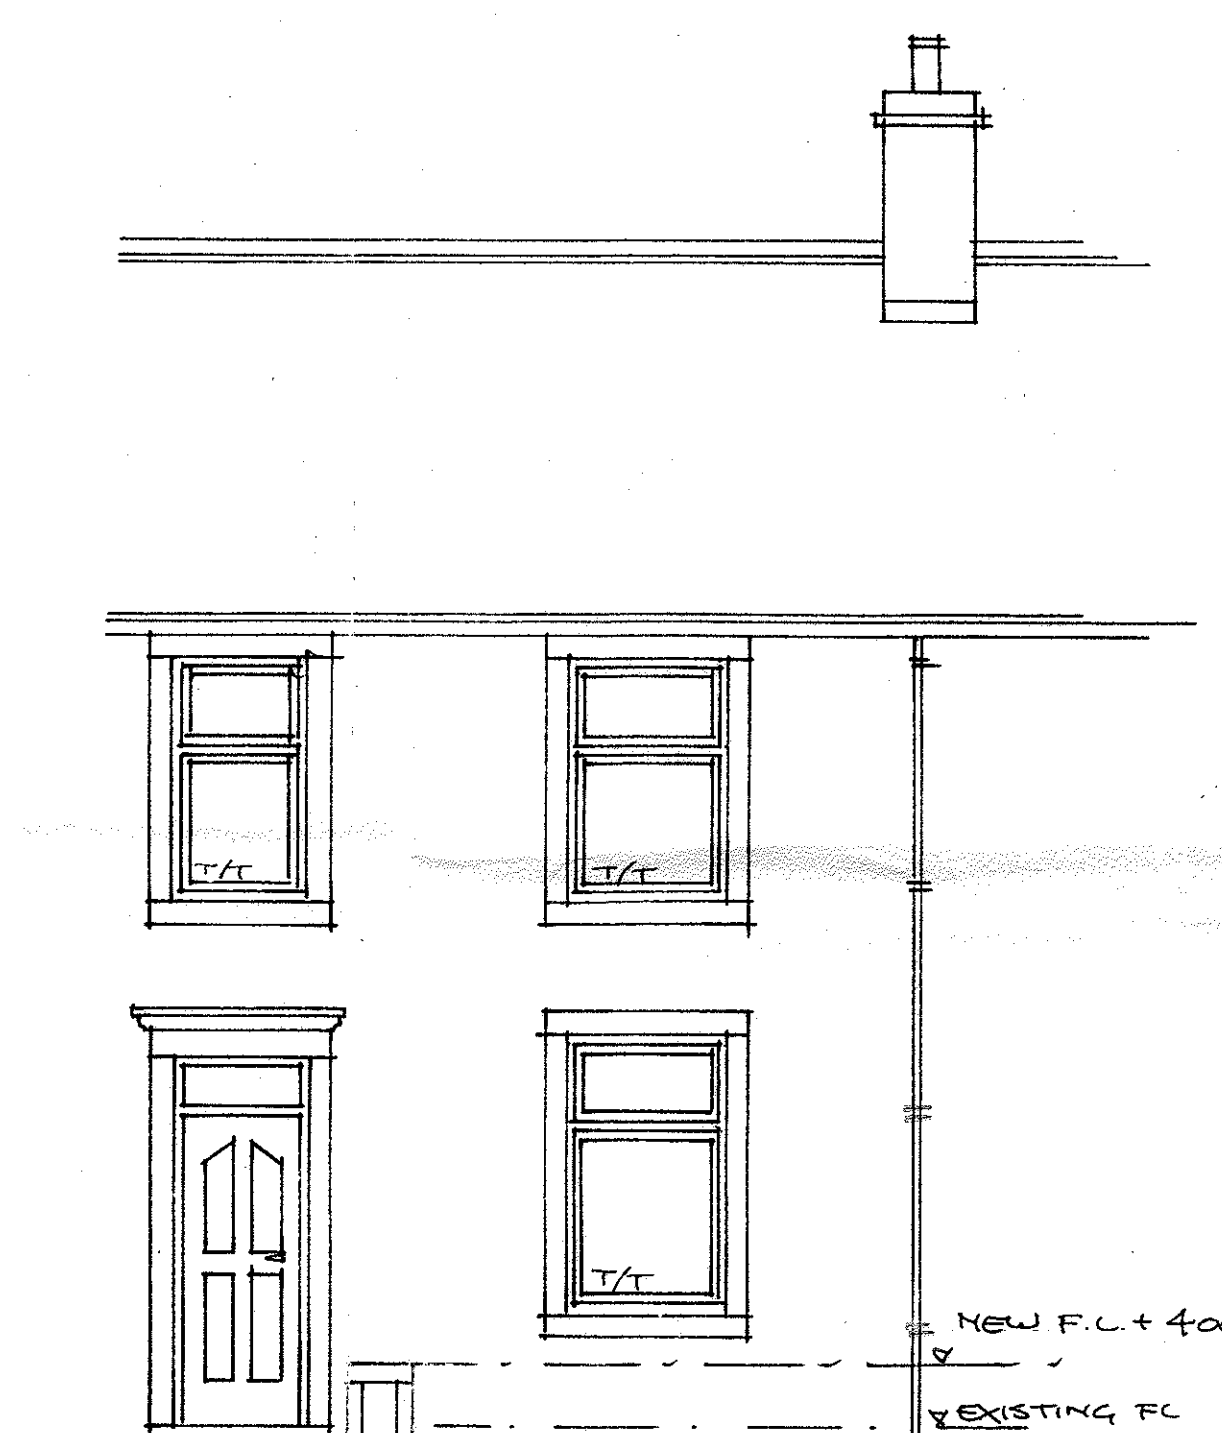

front

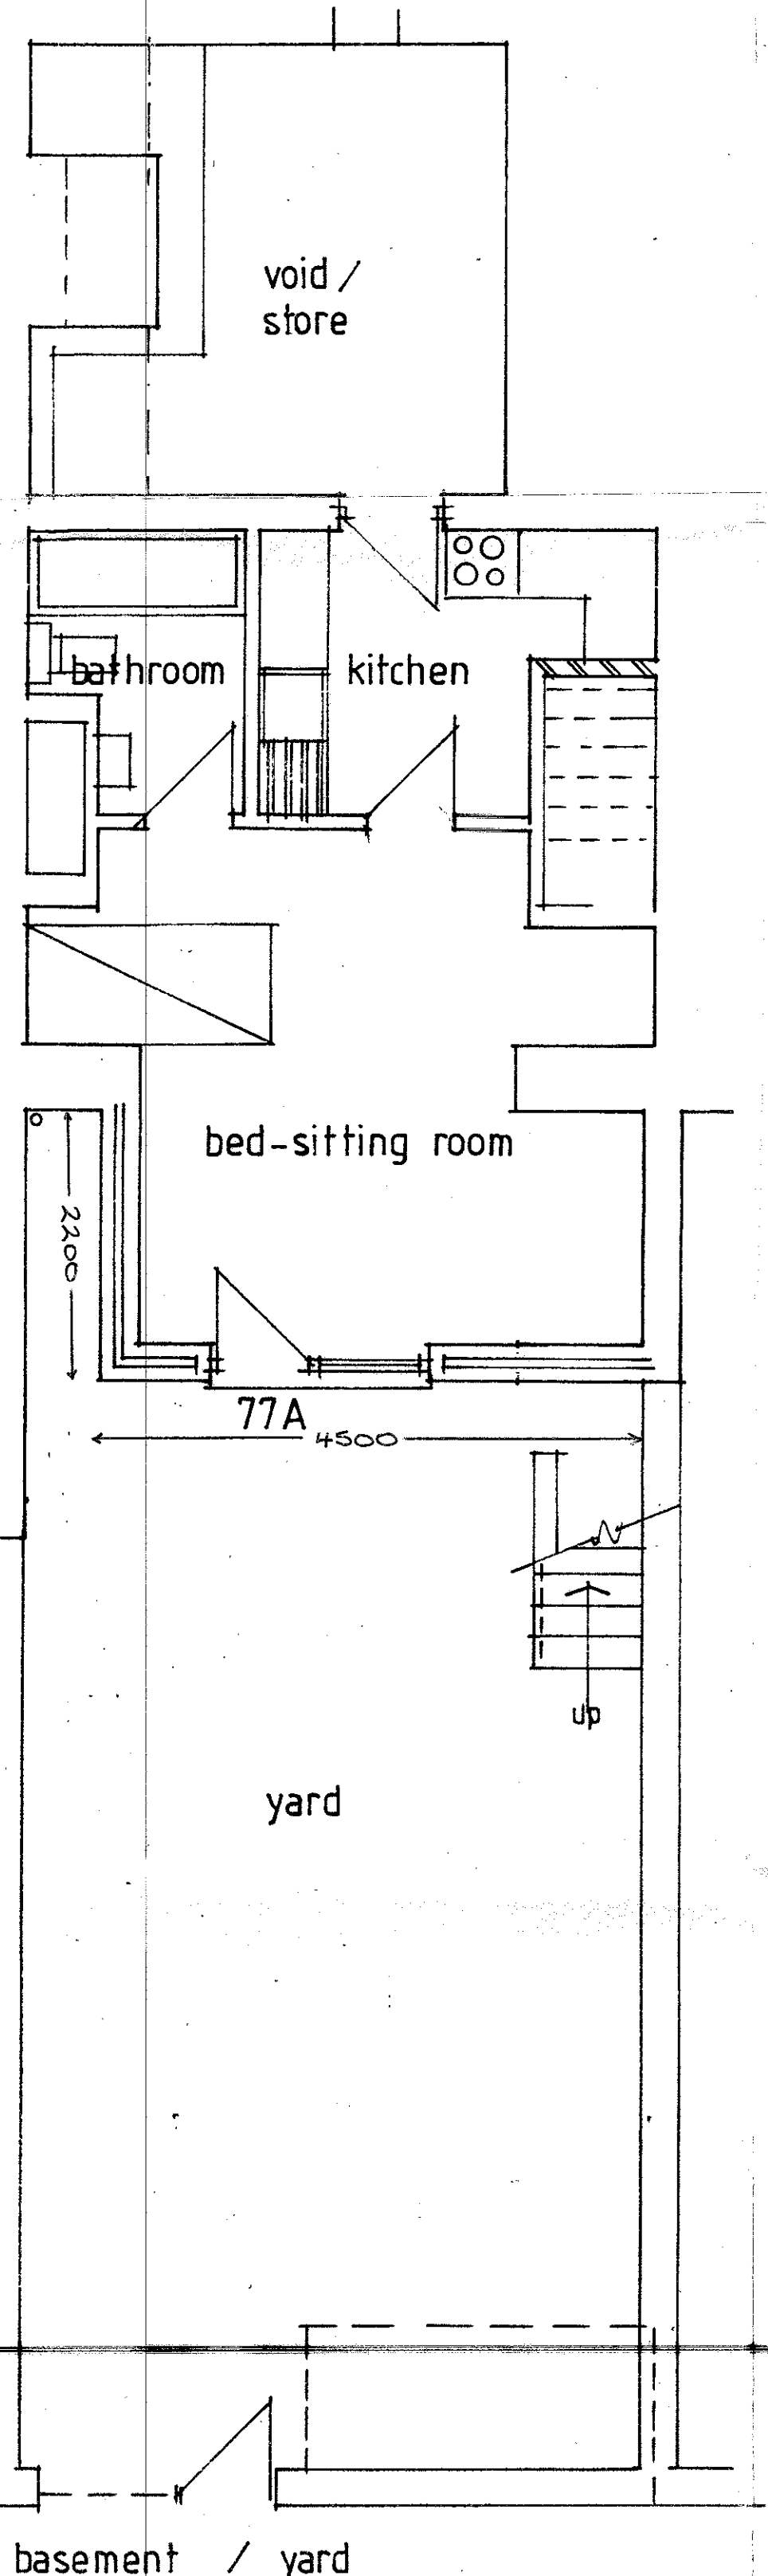


basement / yard

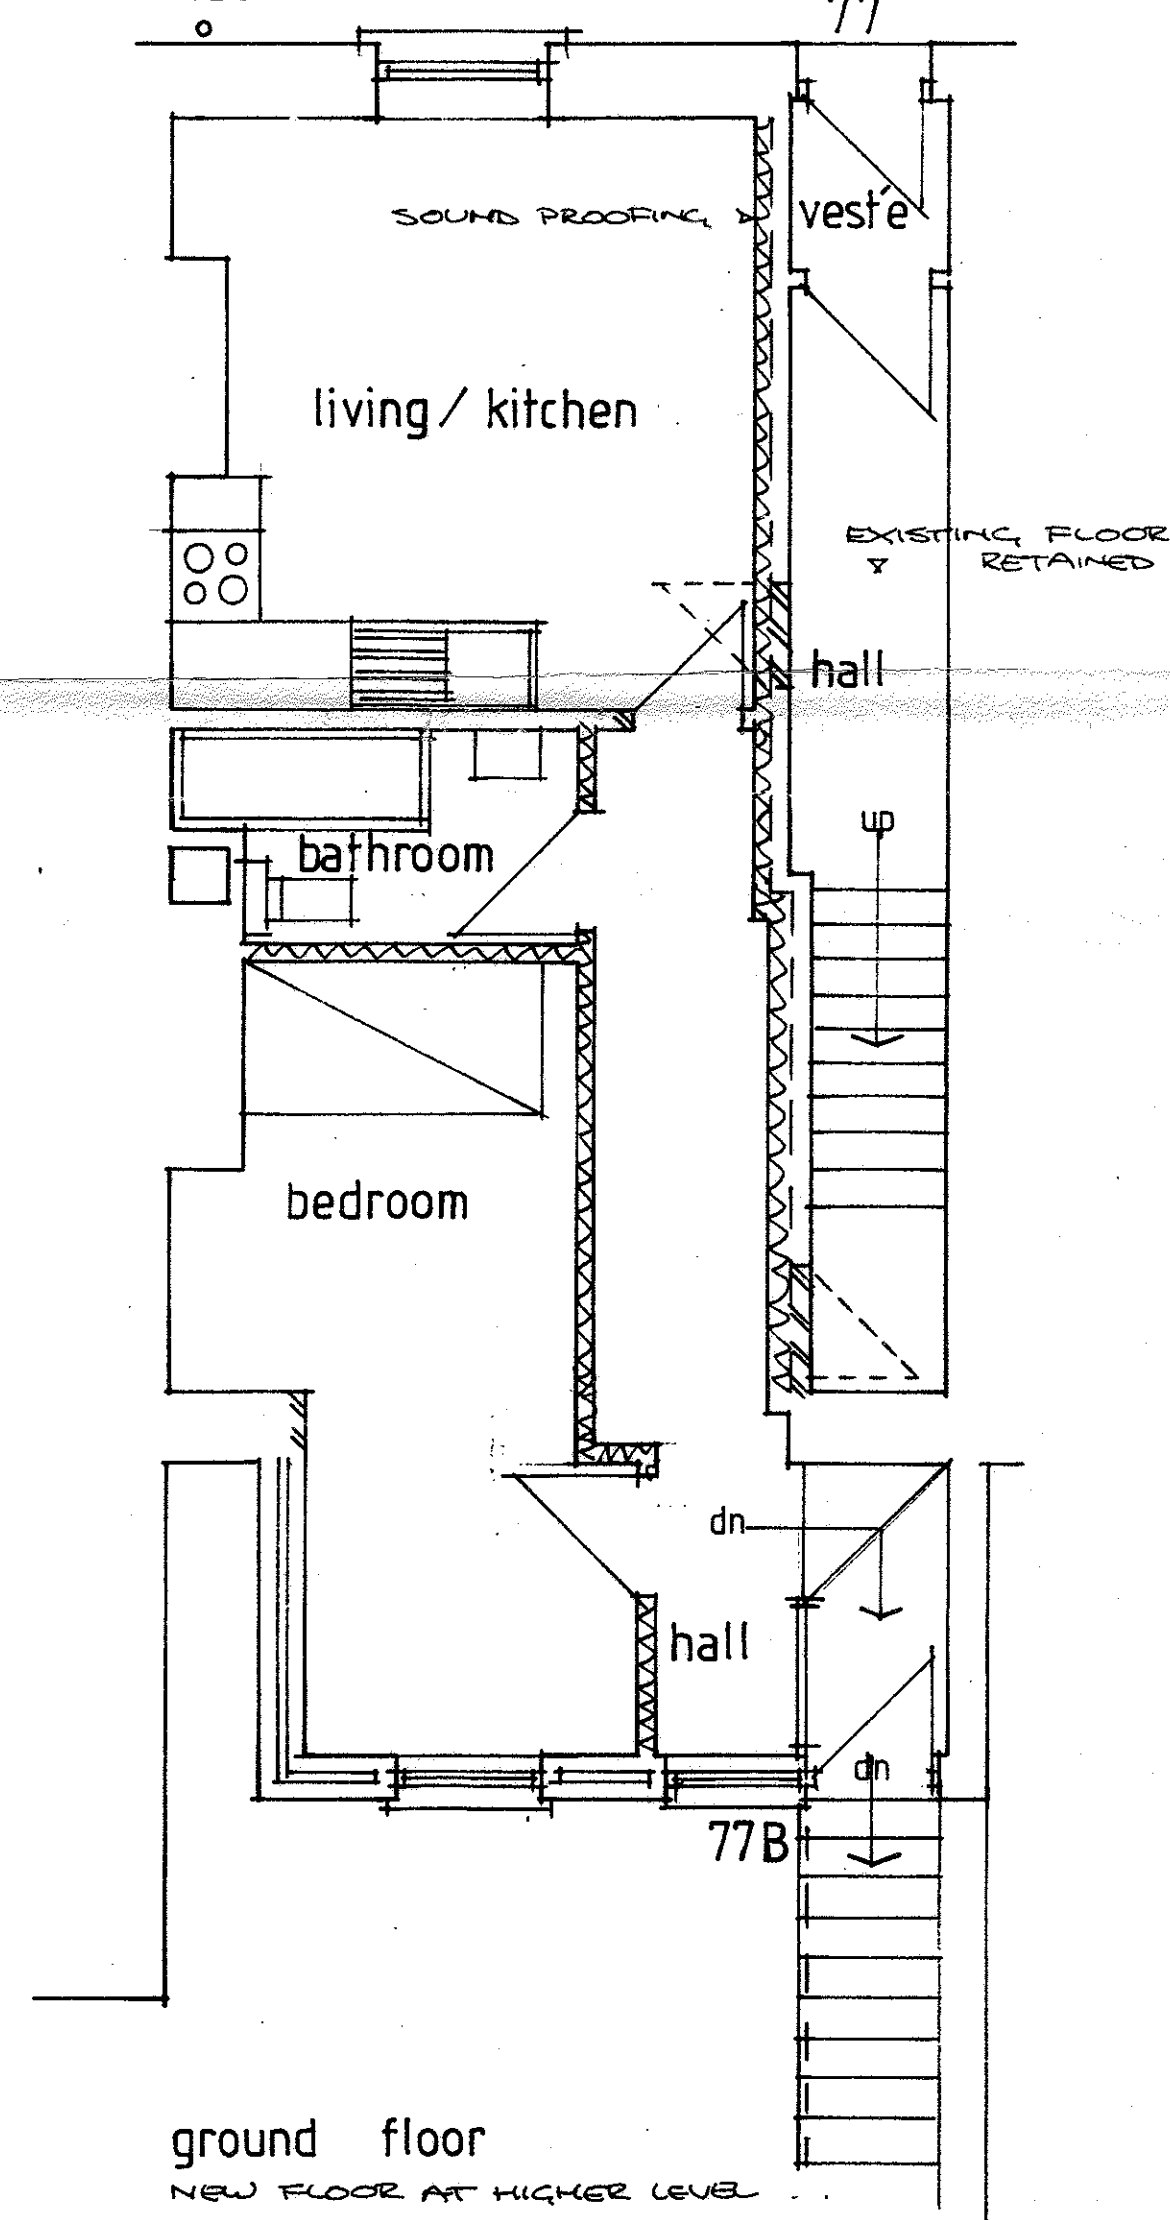


ground floor


NEW FLOOR AT HIGHER LEVEL

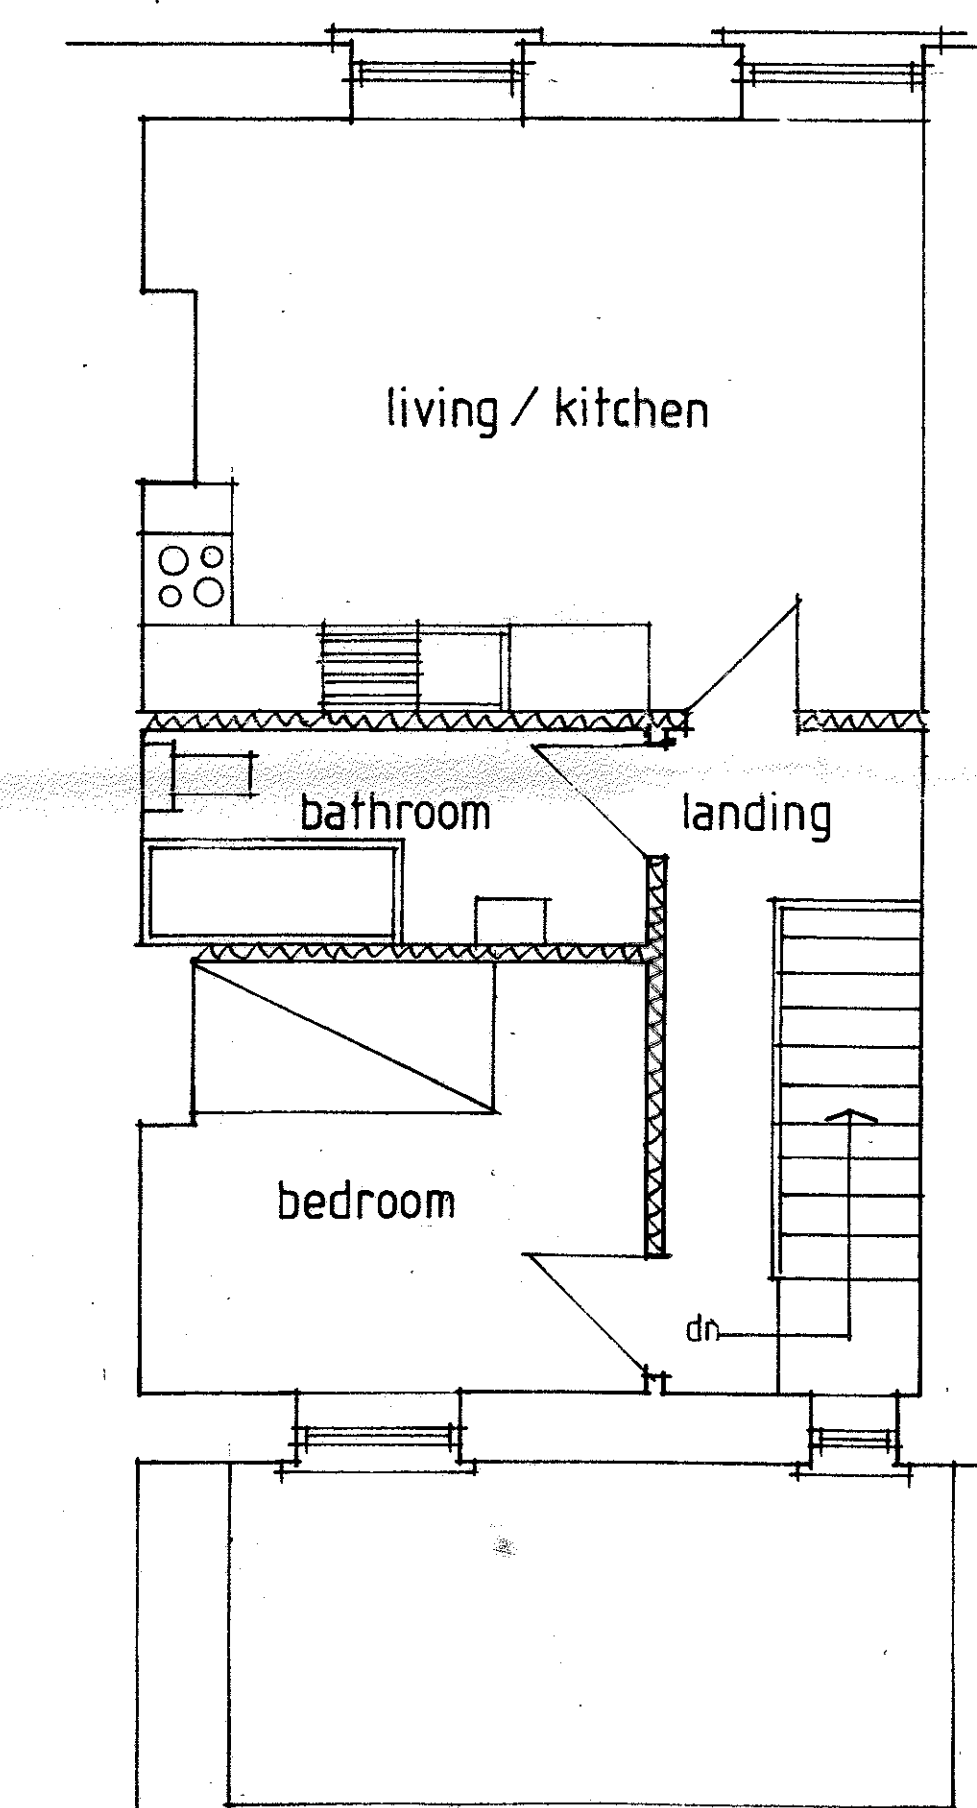

first floor

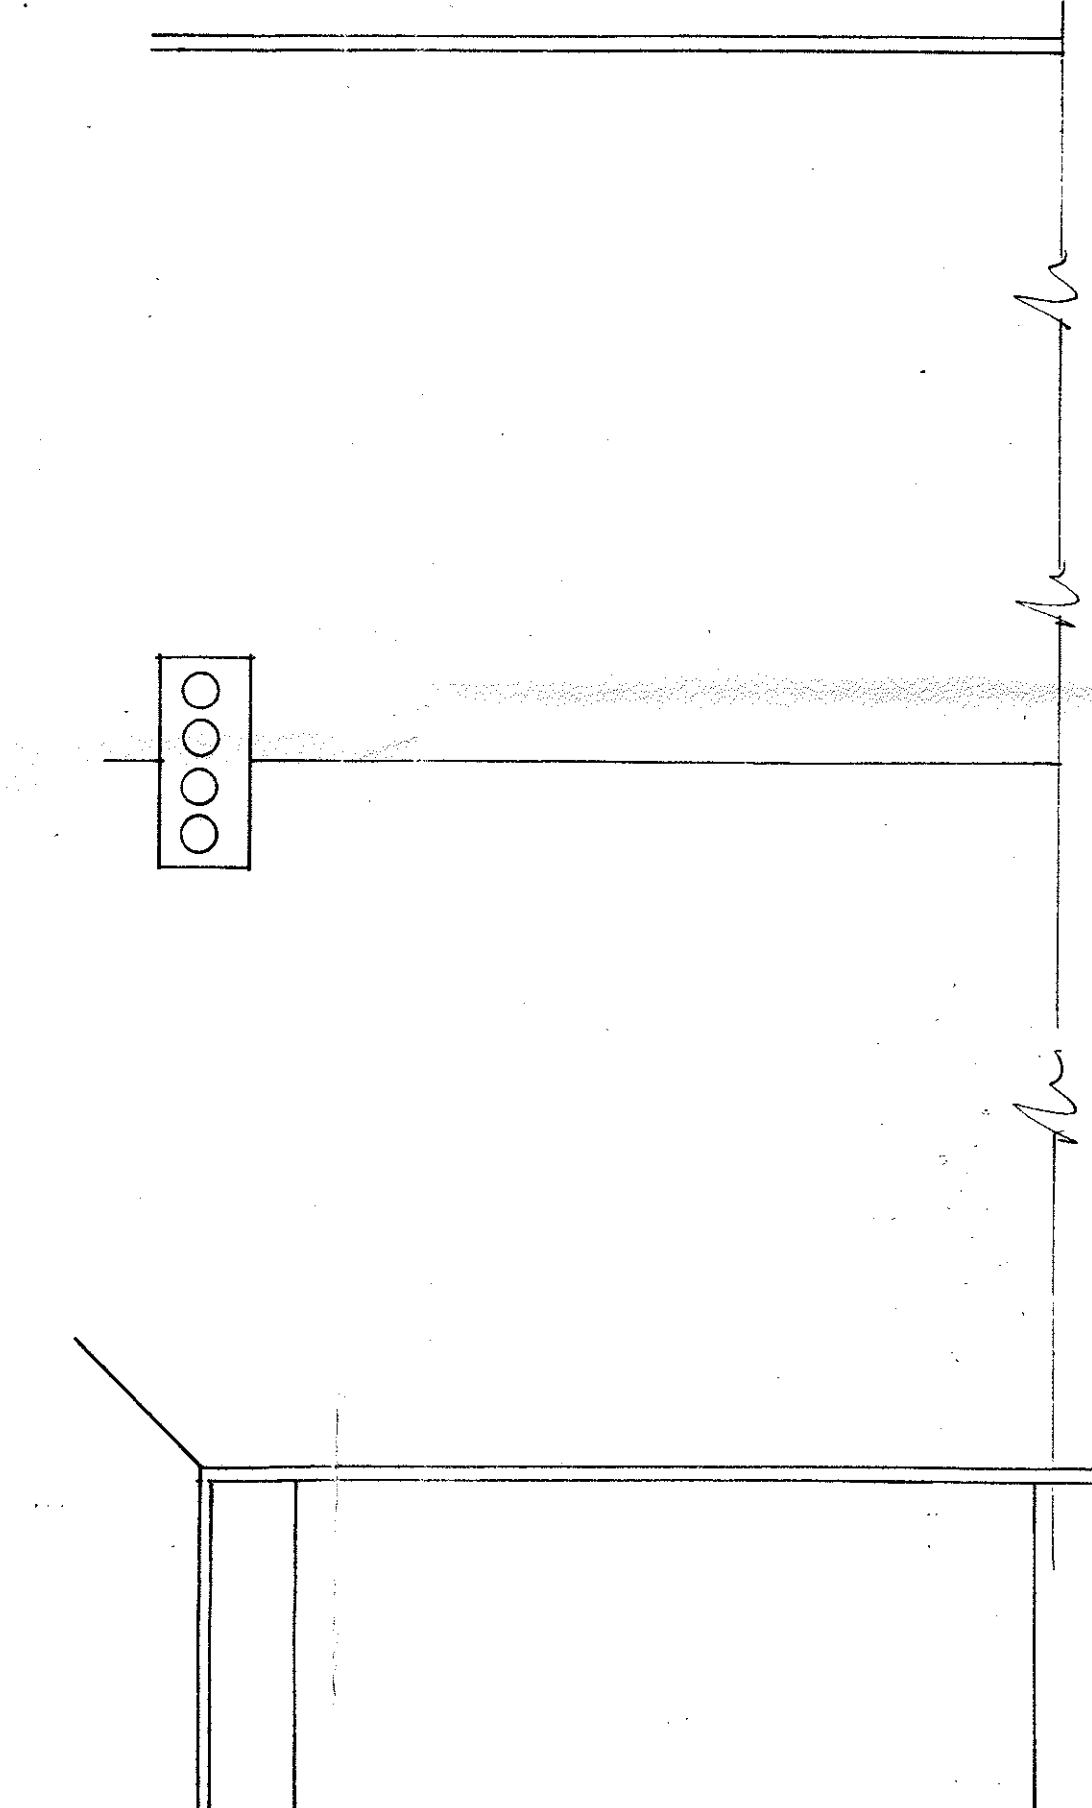

roof plan

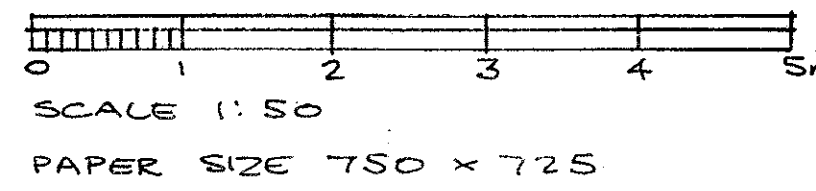

77 WOONE LANE CLITHEROE
PROPOSED CONVERSION TO THREE SELF
CONTAINED SINGLE PERSON FLATS
scale 1:50 drg 20:13:3000:2
Ribble Valley Homes

320130553P